




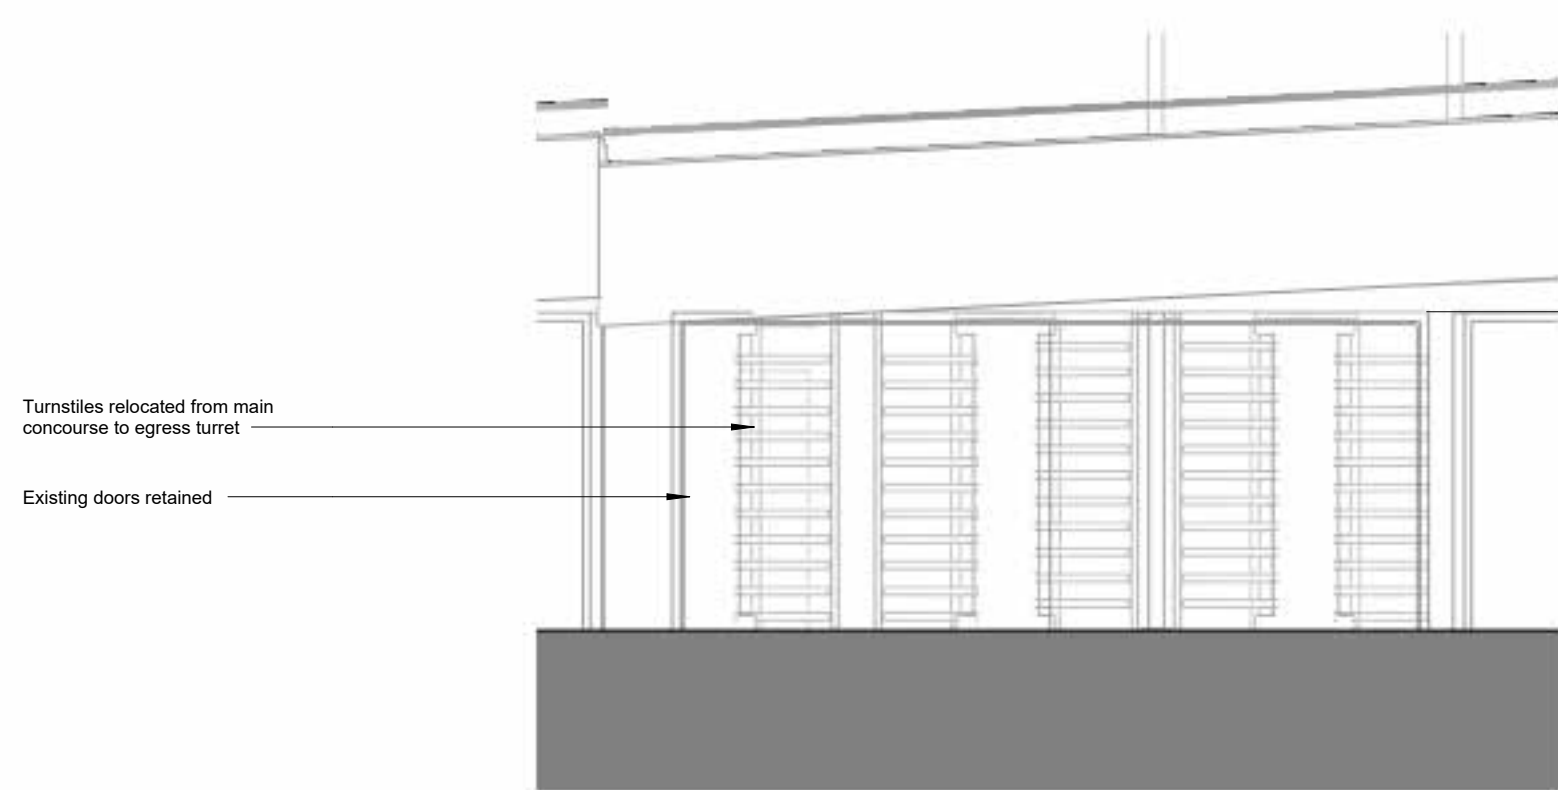


1 Turret on Grid Line E1 Existing Door Elevation
1:50

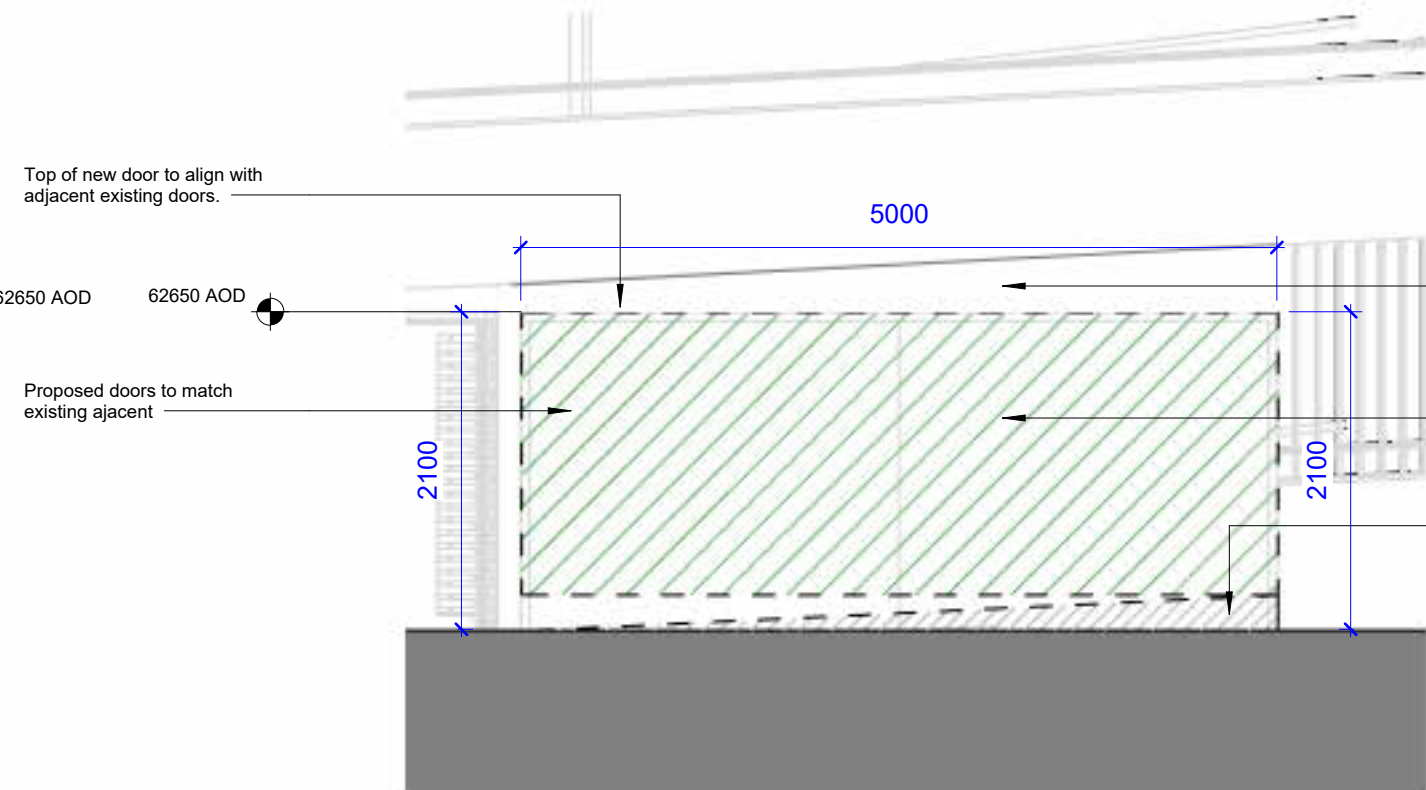


2 Turret on Grid Line E1 Proposed Door Elevation
1:50

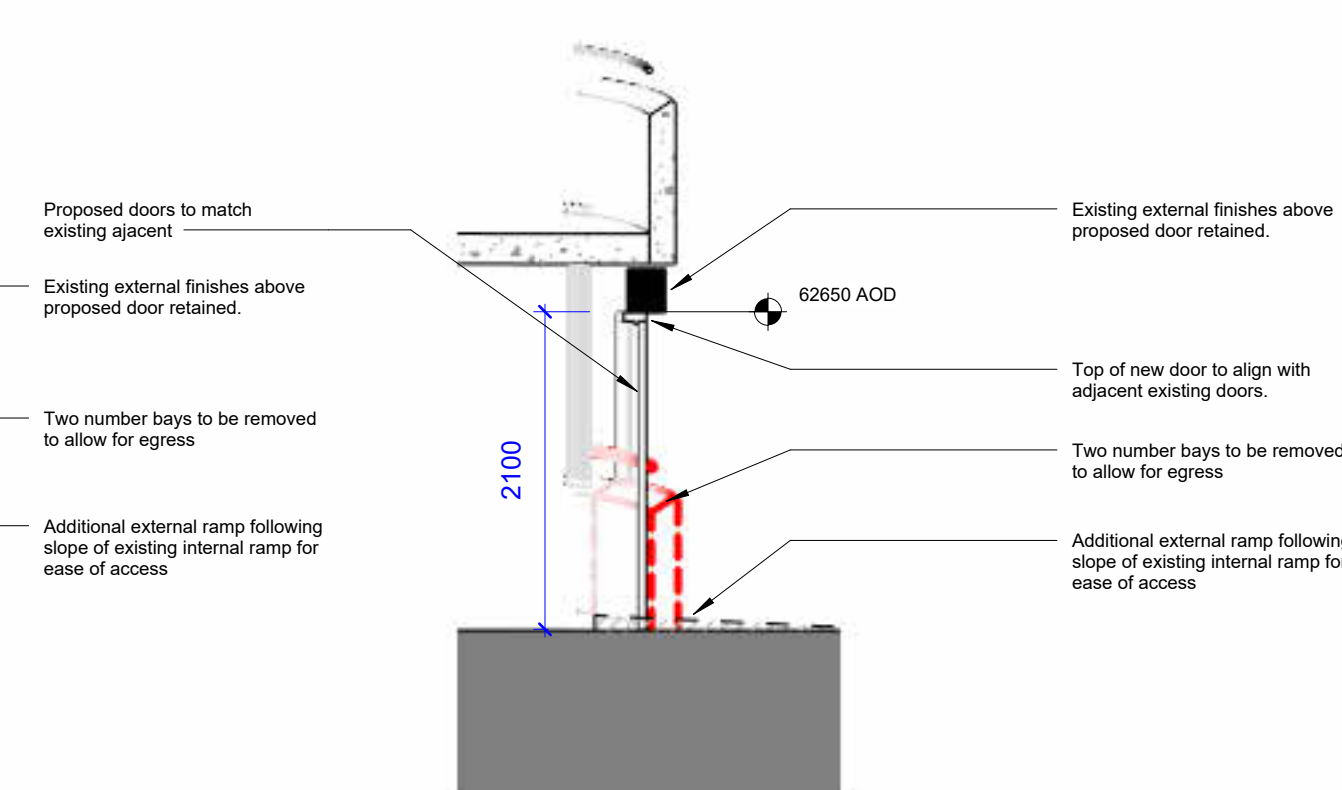


3 Turret on Grid Line E1 Proposed Door Section
1:50

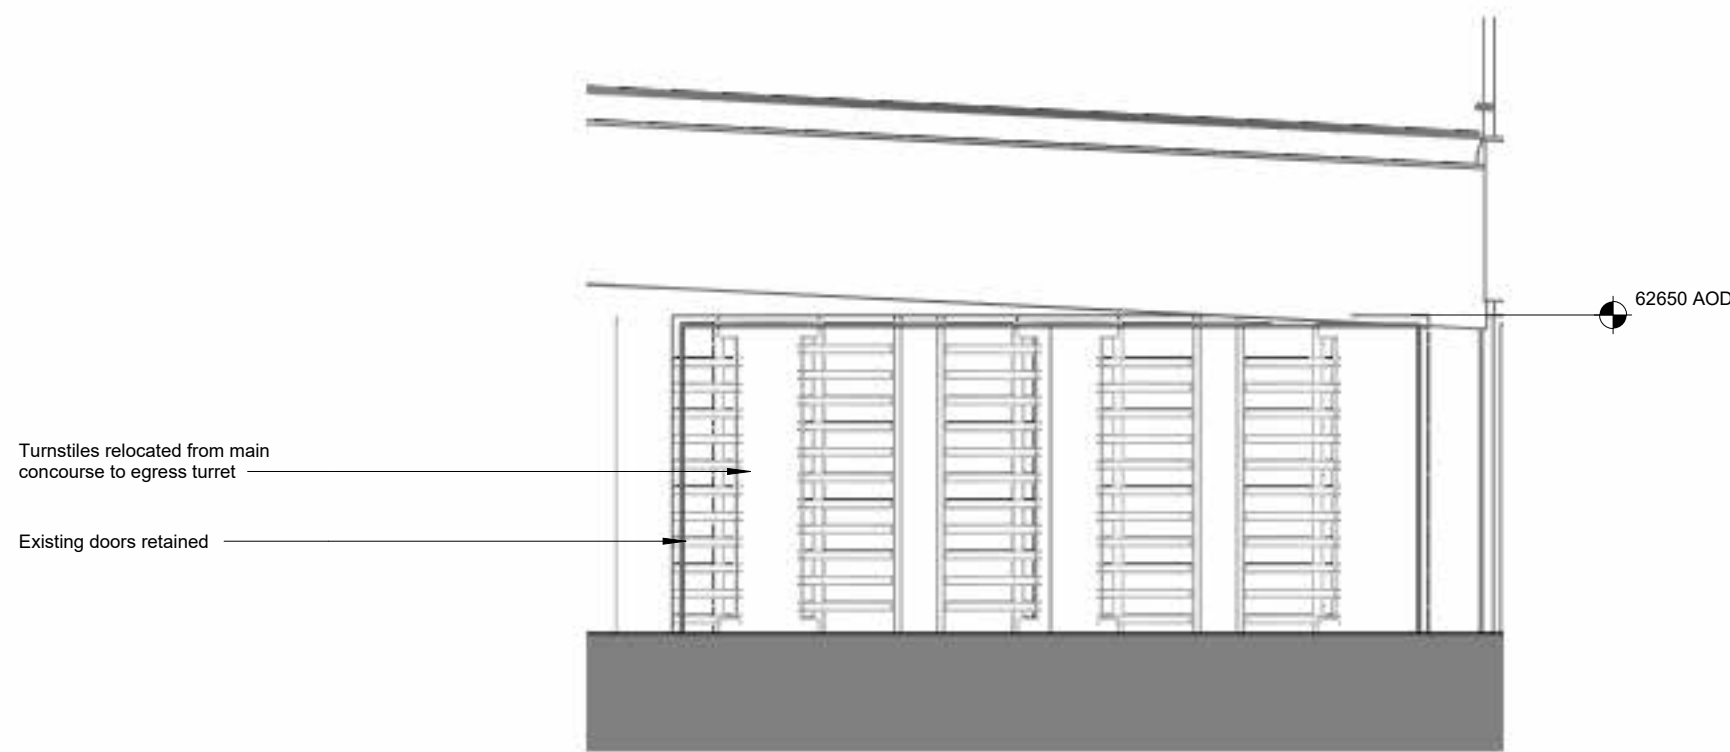

4 Turret on Grid Line W1 Existing Door Elevation
1:50

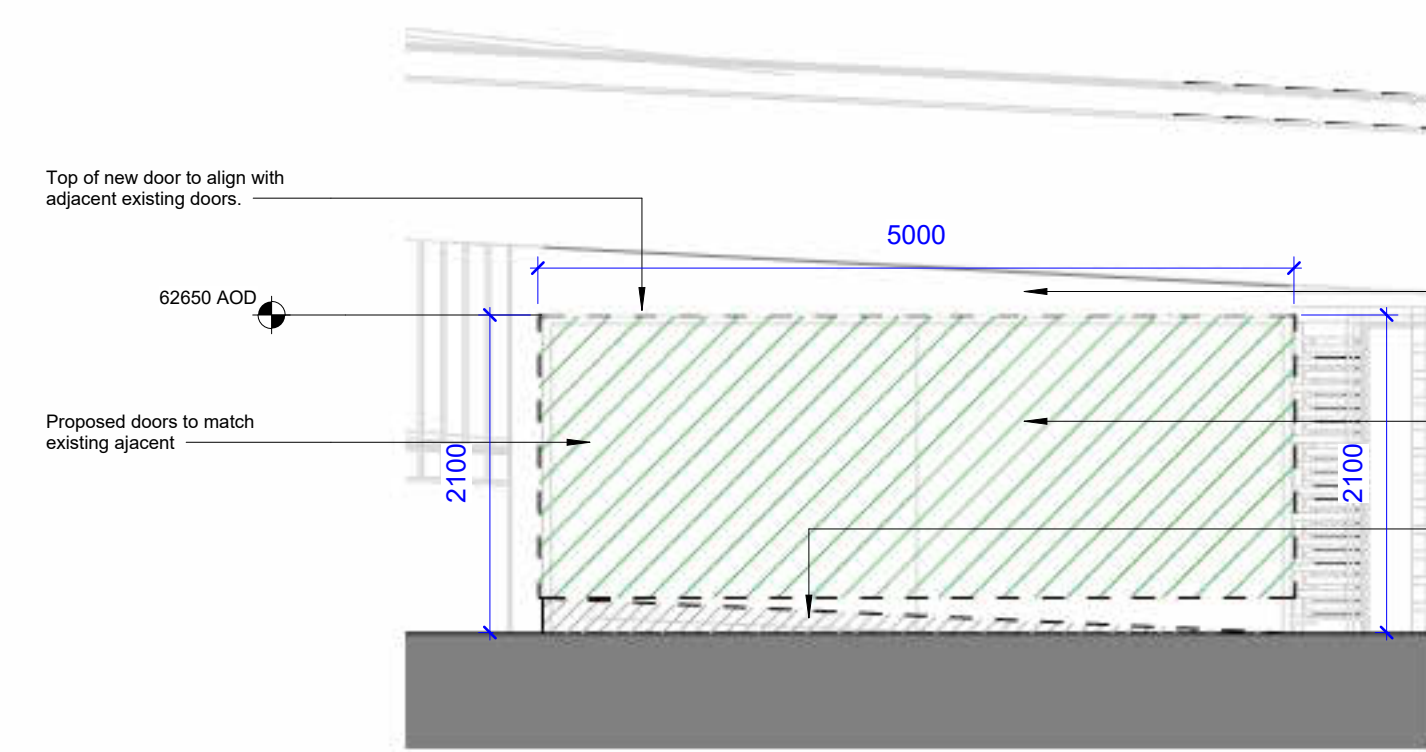

5 Turret on Grid Line W1 Proposed Door Elevation
1:50

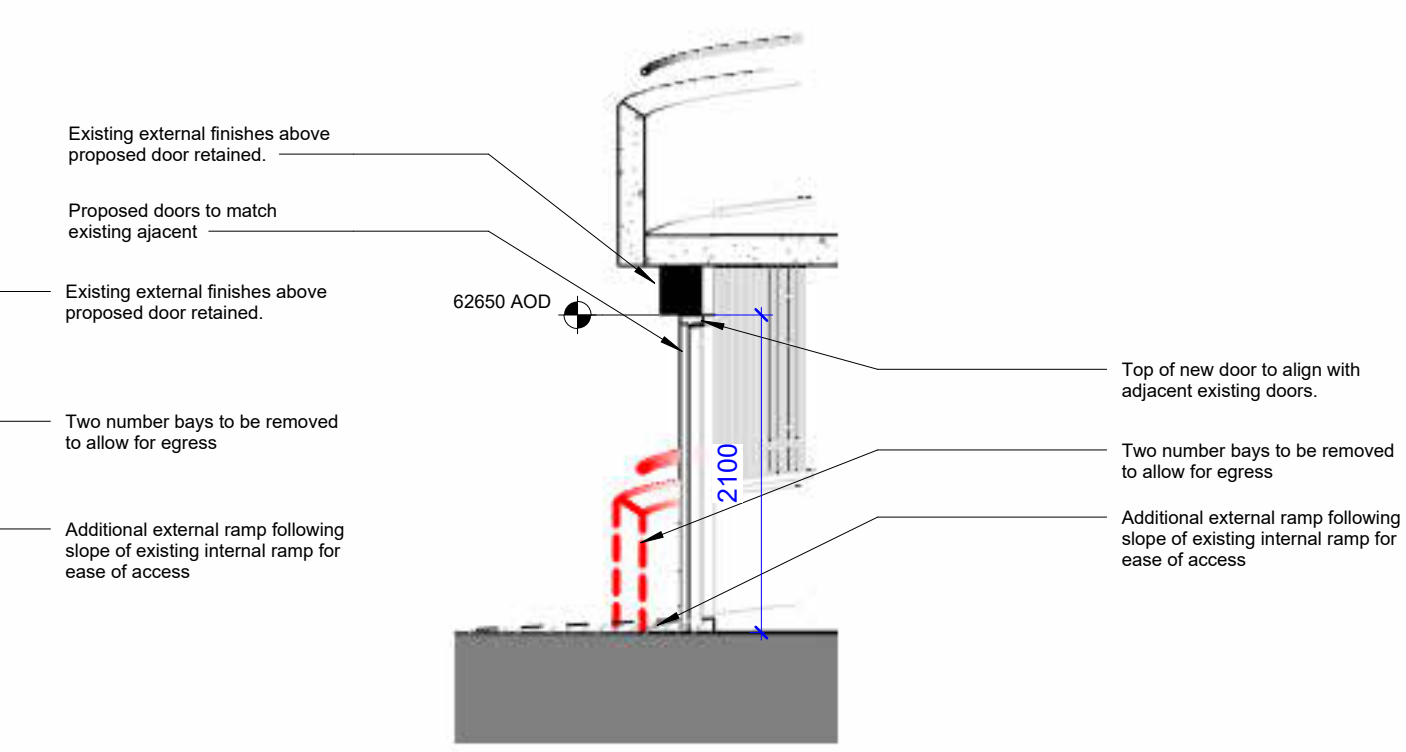

6 Turret on Grid Line W1 Proposed Door Section
1:50

REVISIONS		
REV	DATE	DESCRIPTION
00	30.03.23	SIW ISSUE

KEY:
[] Element to be demolished
[] Proposed New Element

N.B. All dimensions to be checked on site.

CLIENT



© COPYRIGHT. ALL RIGHTS RESERVED
THIS WORK IS COPYRIGHT AND CANNOT BE REPRODUCED OR COPIED IN ANY FORM OR BY ANY OTHER MEANS (GRAPHIC, ELECTRONIC OR MECHANICAL, INCLUDING PHOTOCOPYING) WITHOUT THE WRITTEN PERMISSION OF POPULOUS ANY LICENSE, EXPRESS OR IMPLIED, TO USE THIS DOCUMENT FOR ANY PURPOSE WHATSOEVER IS RESTRICTED TO THE TERMS OF THE AGREEMENT OR IMPLIED AGREEMENT BETWEEN POPULOUS AND THE INSTRUCTING PARTY.
USE FIGURED DIMENSIONS IN PREFERENCE TO SCALED. CHECK ALL DIMENSIONS ON SITE BEFORE FABRICATION OR SETTING OUT.

ARCHITECT

POPULOUS®

14 BLADES COURT | DEODAR ROAD | LONDON | SW15 2NU | UNITED KINGDOM
TELEPHONE +44 (0)20 8874 7666 FACSIMILE +44 (0)20 8874 7470
ALL PRODUCTION & INTELLECTUAL PROPERTY RIGHTS RESERVED © POPULOUS 2009

PROJECT NAME

MCFC NORTH EXPANSION

DRAWING TITLE

**SIW TURRET ELEVATIONS
SITE IMPROVEMENT WORKS
NORTH STAND**

STATUS		RIBA STAGE			PROJECT NO.		
S3		4			4348		
DATE				SCALE		SIZE	
30/03/23				1 : 50		A1	
DRAWN		CHECKED		APPROVED			
JW		CF		MT			
PROJECT	ORIGIN	ZONE	LEVEL	TYPE	ROLE	DRAWING	REV
NSE-POP-NS- ZZ-DR- A - 000307							00