
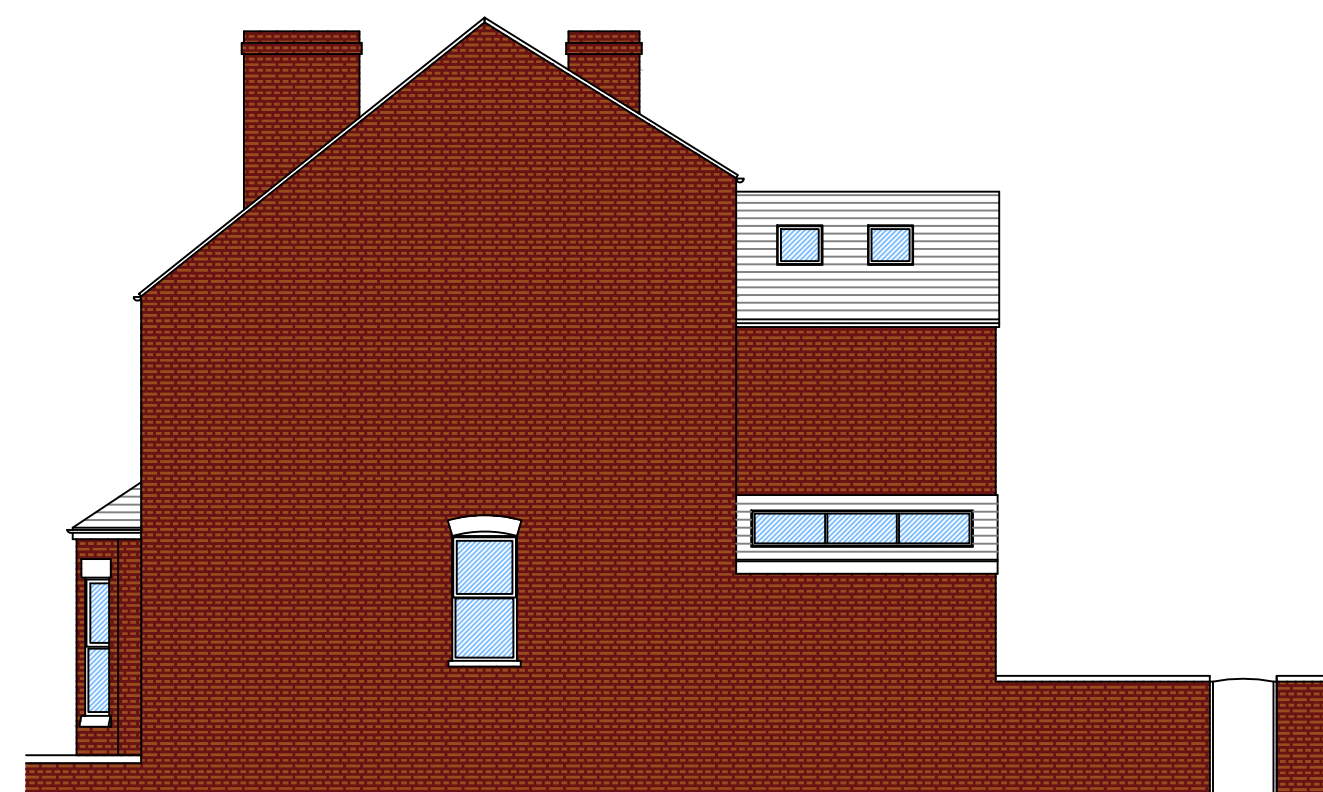
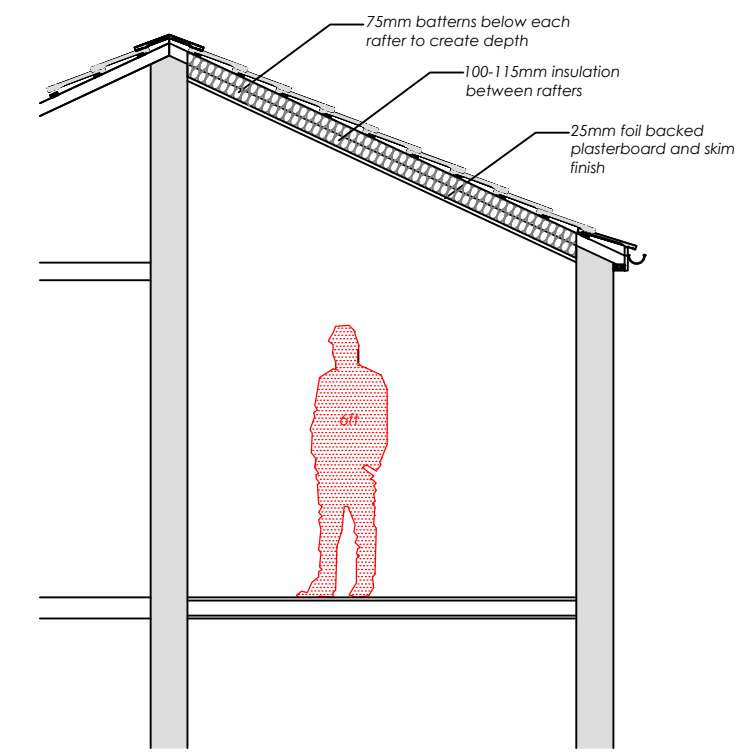
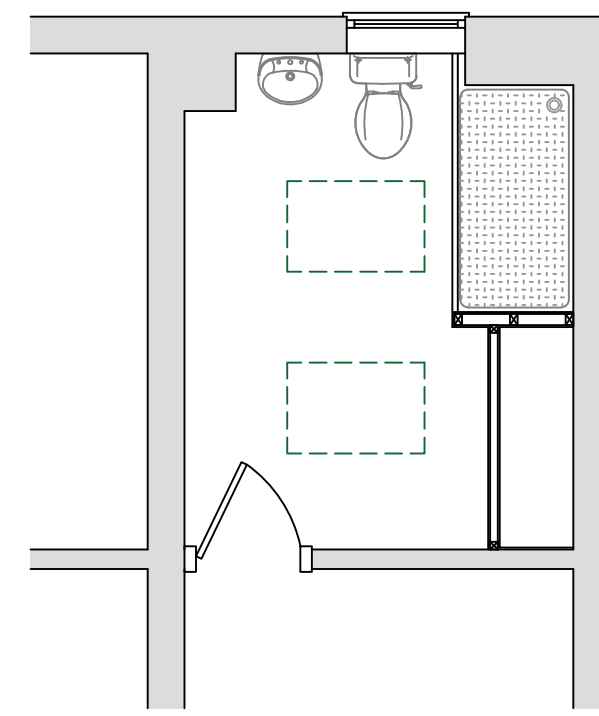
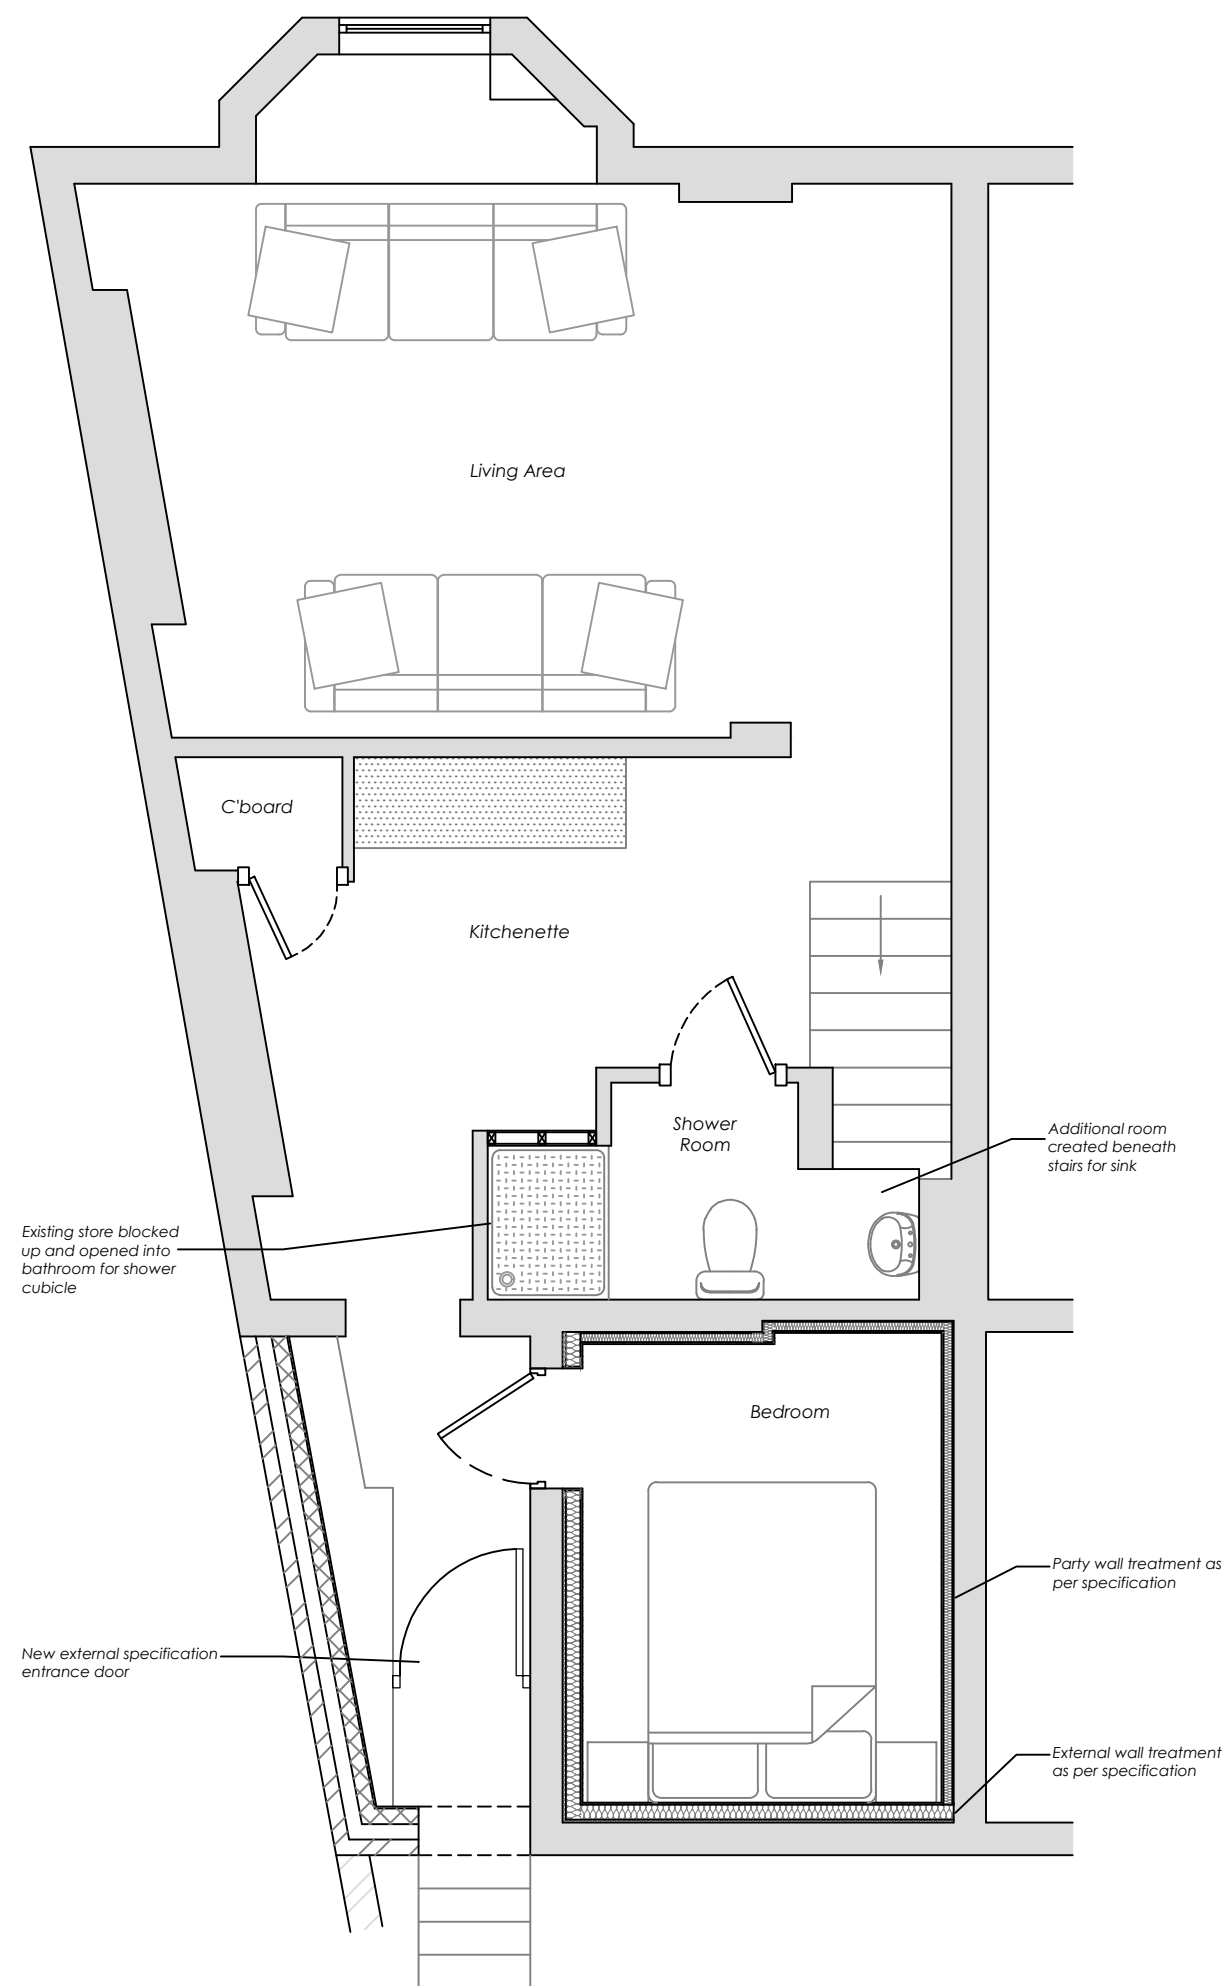


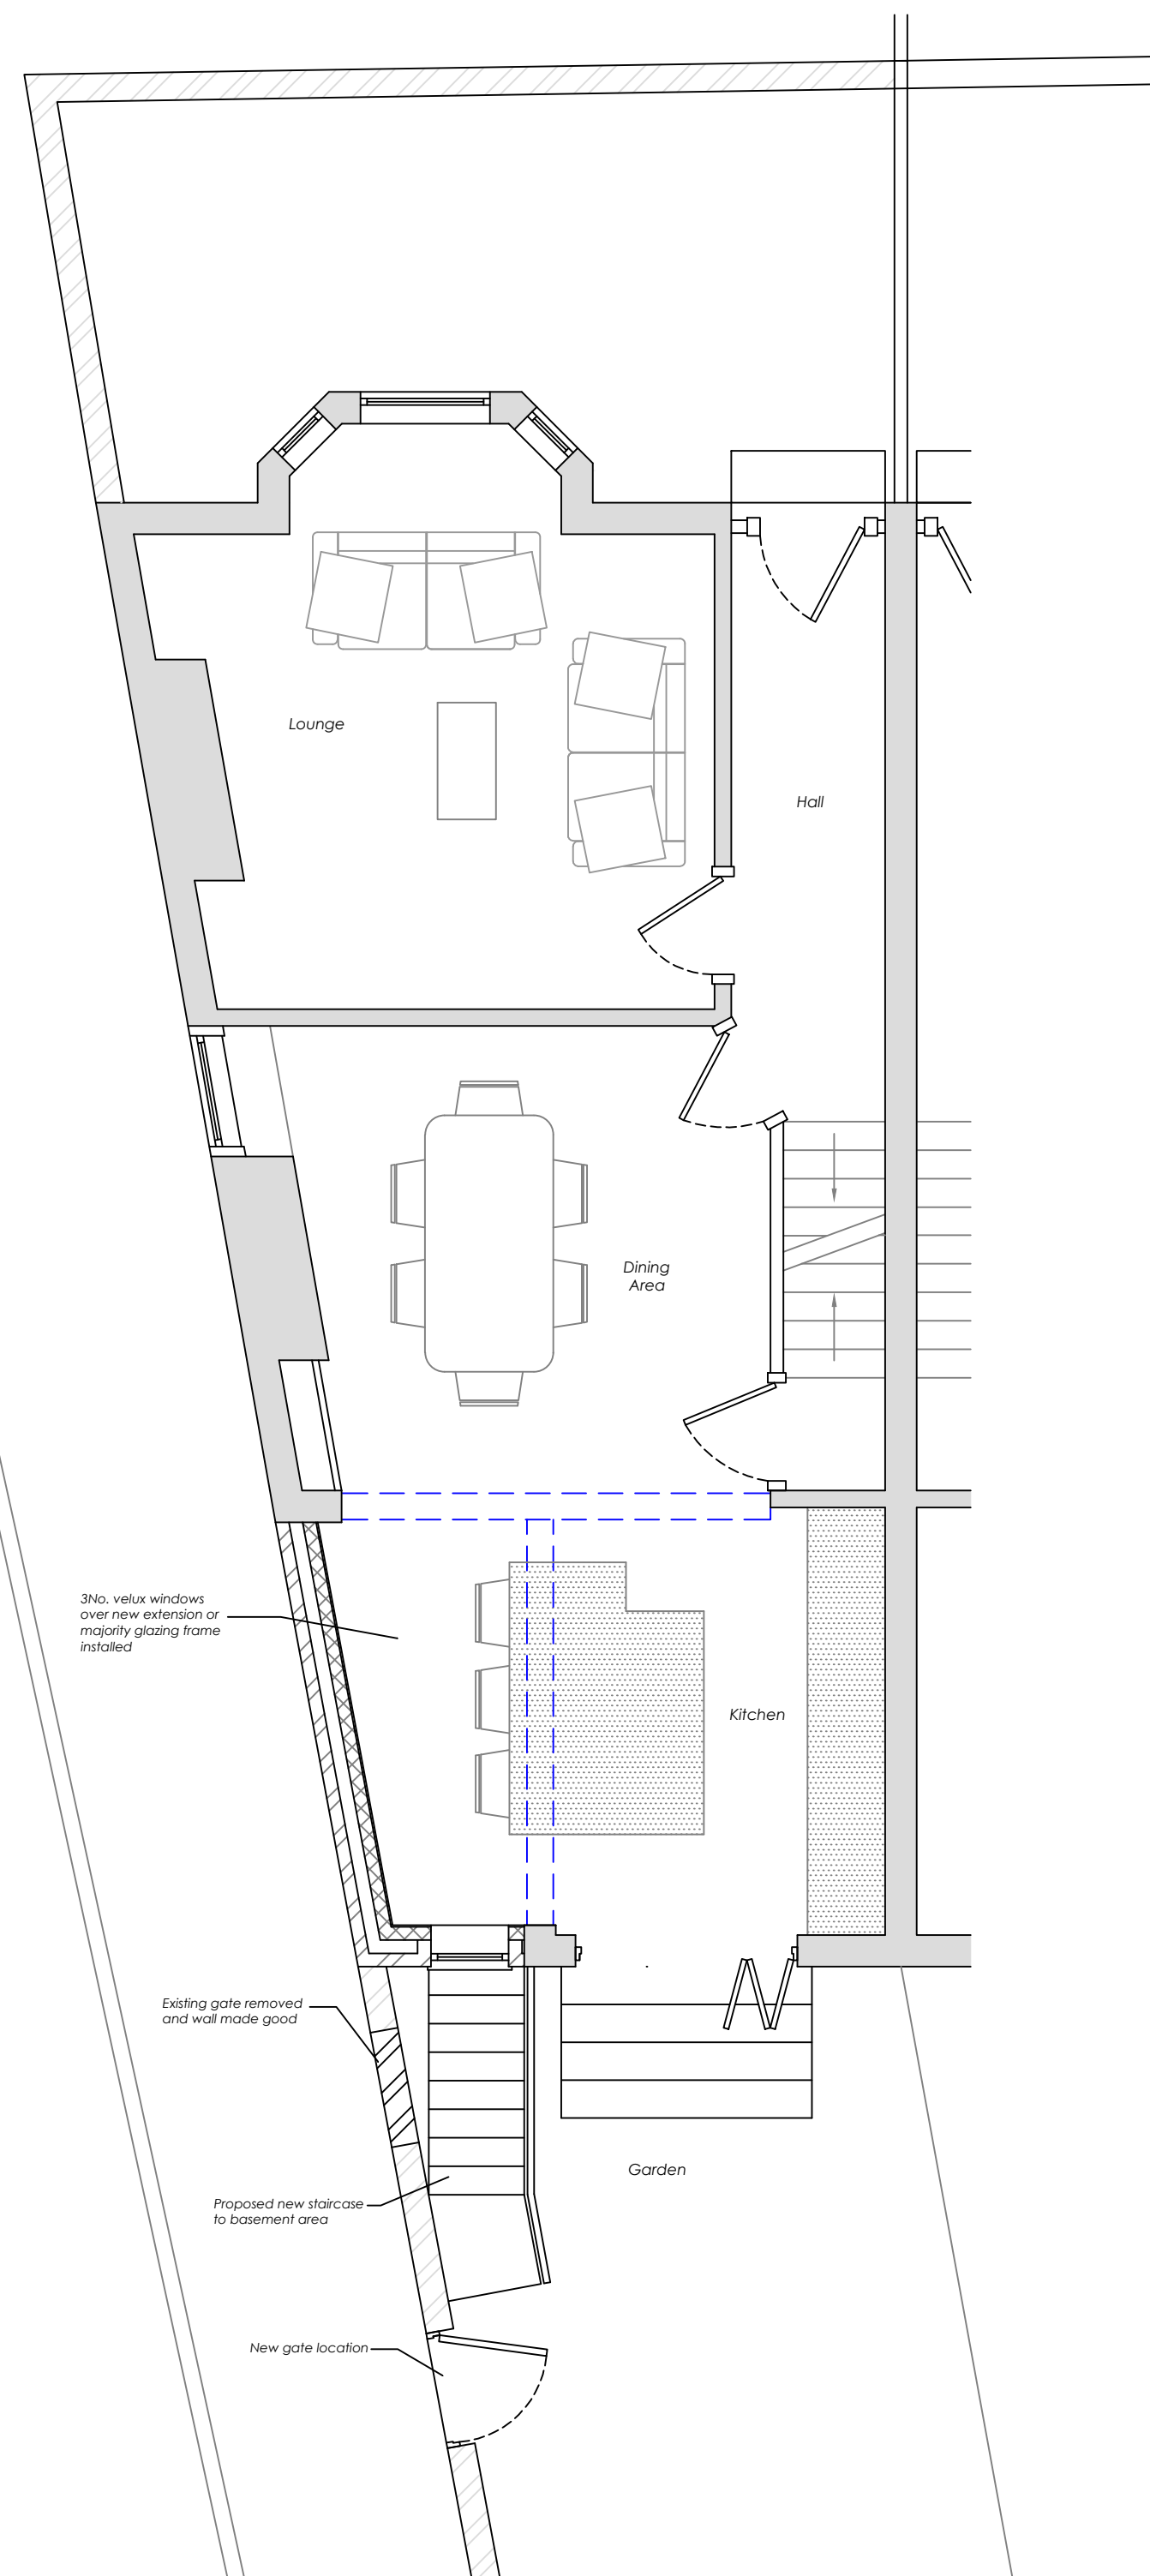

Revision Details

Project / Title:
**Proposed kitchen extension
and additional basement chamber**

Client:
Mr & Mrs Trotter
100 Sandy Lane, Chorlton-cum-Hardy
Manchester M21 8TZ

Drawn: MJD	Scale: As Shown	Date: 01.04.23
AutoCAD Location	D:\BentleyP&PM\Planning Apps\	

No. SSRE-100SL-002	Rev. A
---------------------------	---------------



**Office: 1 Church Lane,
Sale, Cheshire
M33 5QN**

**Telephone: +44 (0) 161 718 3180
Mobile: +44 (0) 7903 720 144
E-mail: Bentleypandm@gmail.com**