


Pld Stamp: G:\Estates_Proj\doc\com\6504\WAG-installation of lifting hoist\05 Drawings & Specifications\Whitworth Park Plan.dwg

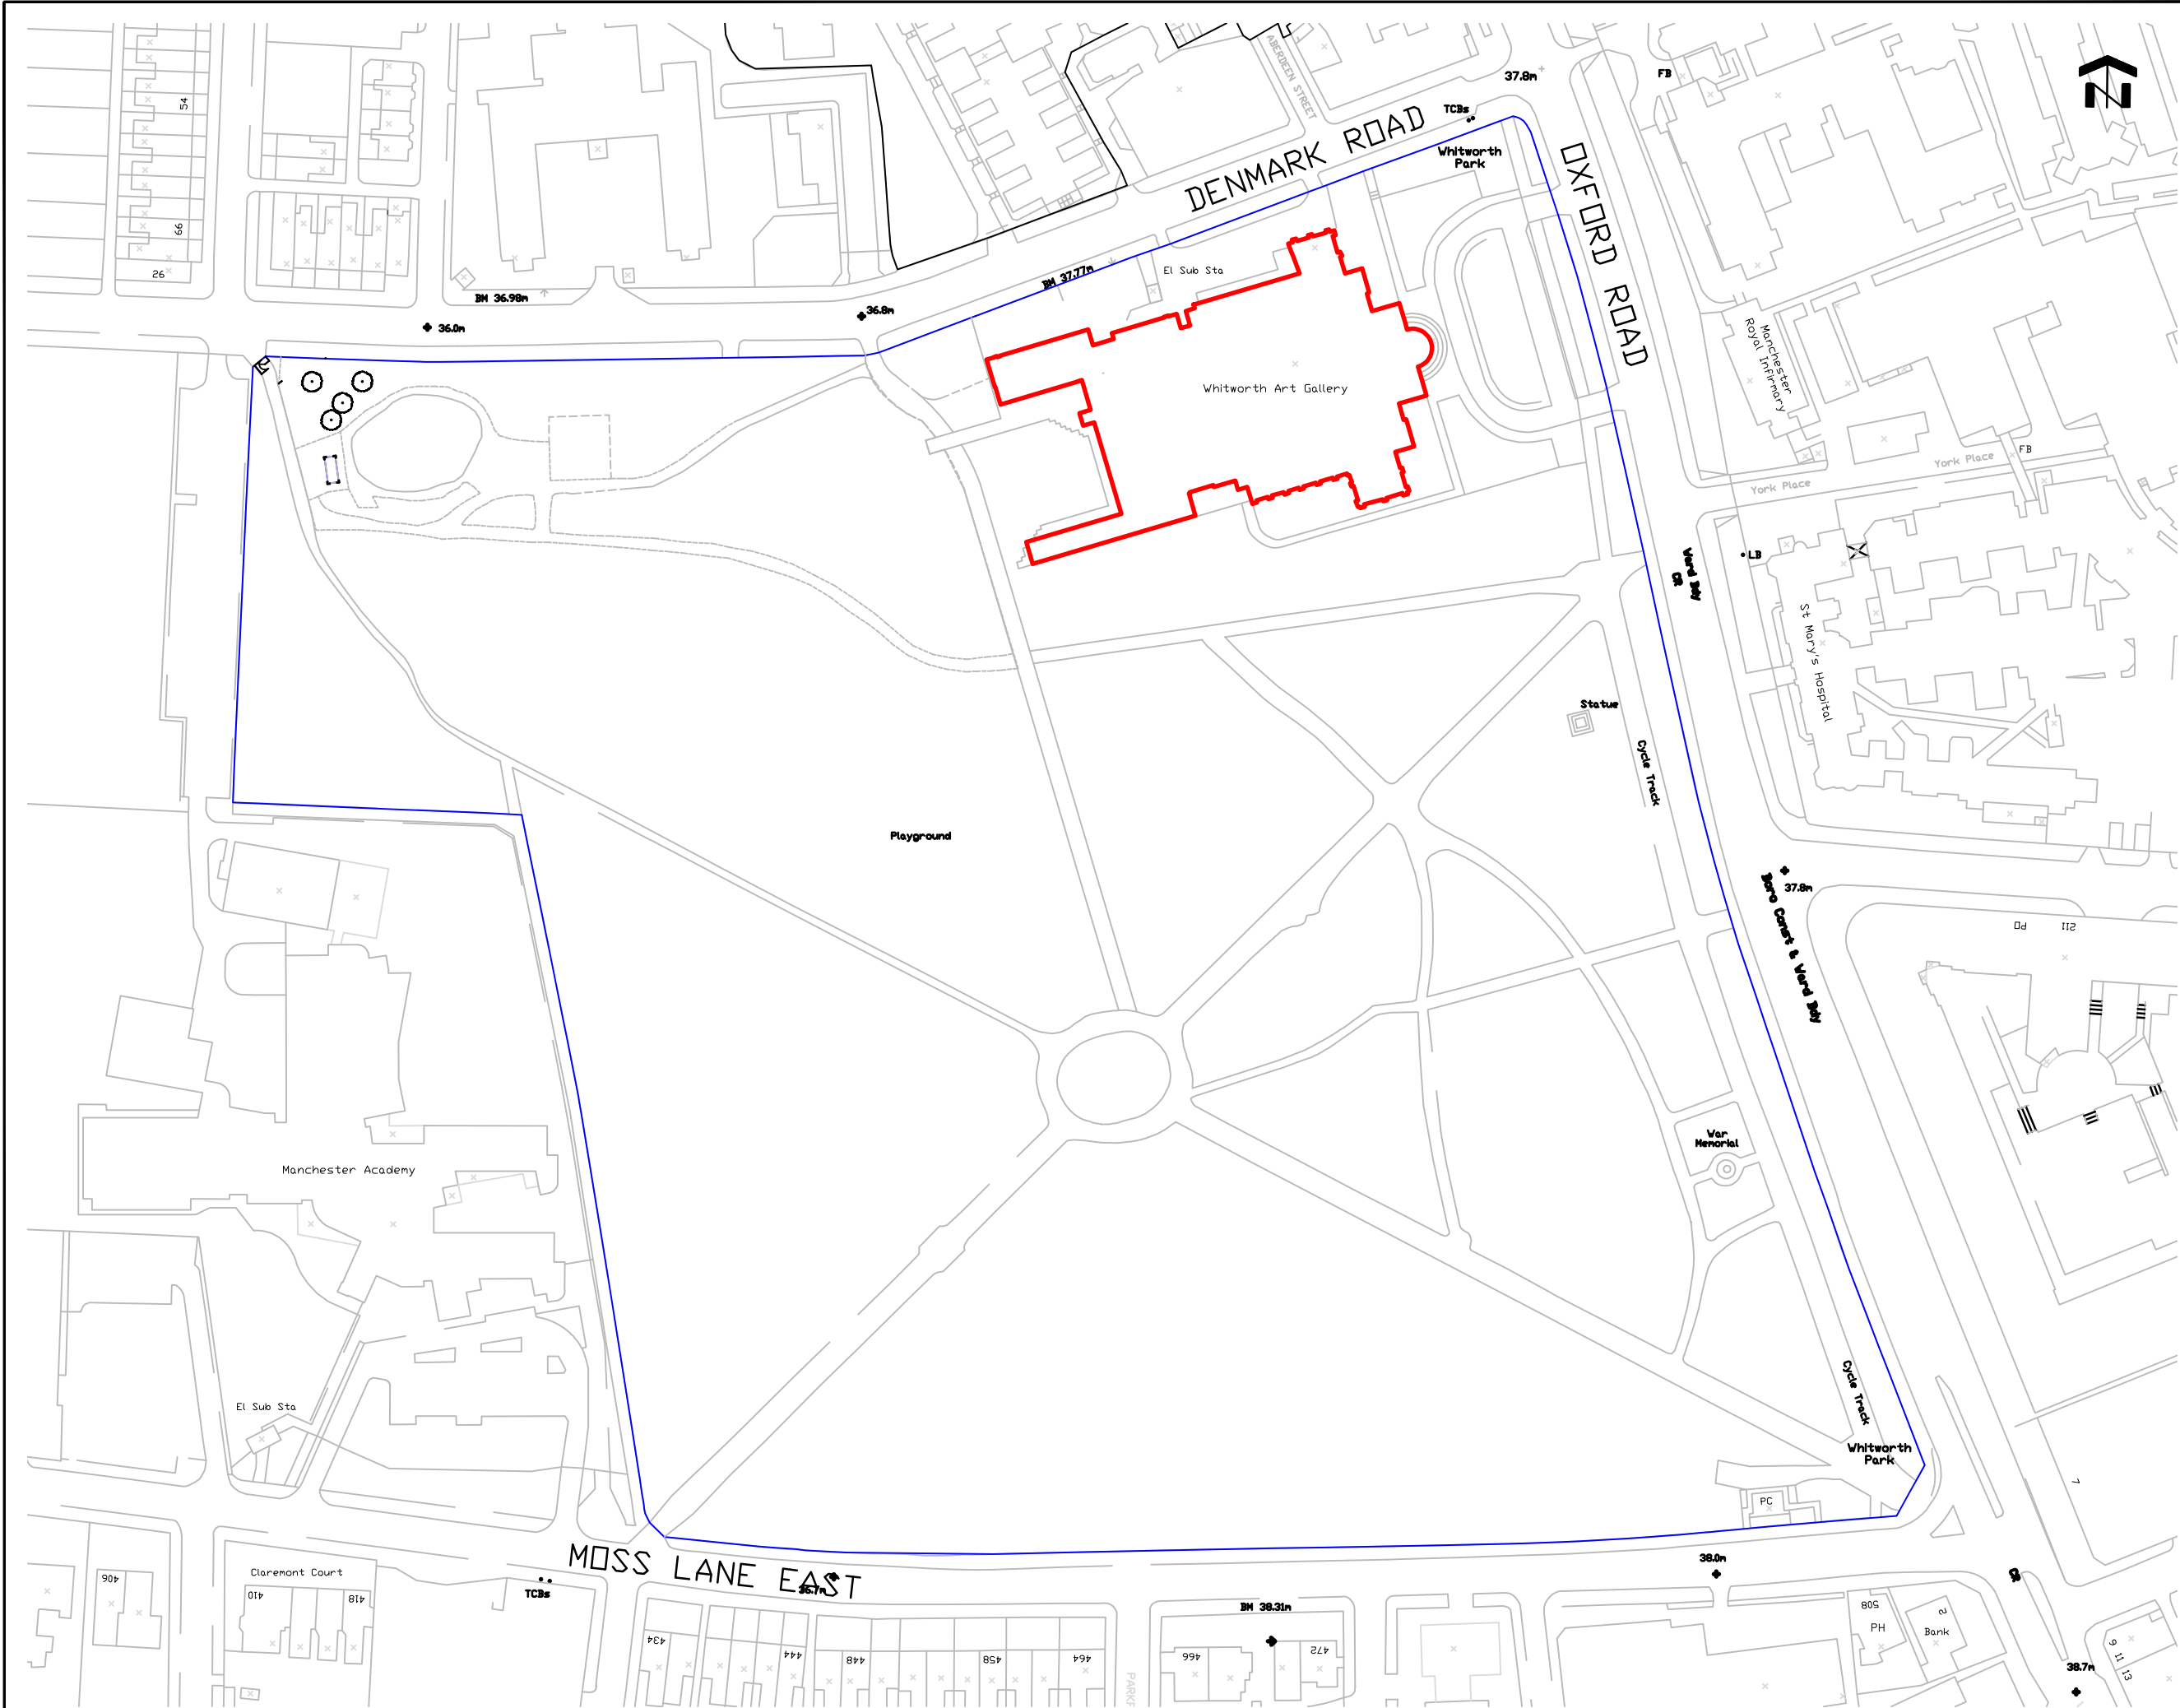

NOTES

- DO NOT SCALE FROM THIS DRAWING.
- ALL MEASUREMENTS ARE IN MILLIMETERS UNLESS STATED OTHERWISE.
- THIS DRAWING IS TO BE READ IN CONJUNCTION WITH THE SPECIFICATION AND ALL RELEVANT ARCHITECTURAL, ELECTRICAL, MECHANICAL AND STRUCTURAL DRAWINGS.
- © UNIVERSITY OF MANCHESTER. THIS DRAWING MUST NOT BE REPRODUCED WITHOUT PERMISSION.
- DIRECTORATE OF ESTATES AND FACILITIES TO BE NOTIFIED OF ANY DISCREPANCIES.

Rev	Description	Rev	By	Chk'd Auth

MANCHESTER
1824

The University of Manchester
Directorate of Estates and Facilities
Beyer Building
The University of Manchester
Oxford Road
Manchester
M13 9PL

Drawing Status
PLANNING

Project
INSTALLATION OF LIFTING HOIST

Building Name
THE WHITWORTH

Building No.
031AA

Site Name
OXFORD ROAD

Sub Site Name

Drawing Title
SITE LOCATION PLAN

PM	Drawn	Checked	Authorised
-	-	-	-
Scale @ A3 1:XXX	Date	Date	Date
-	-	-	-
Drawing No. 031AA-8504-A002	Revision -		