


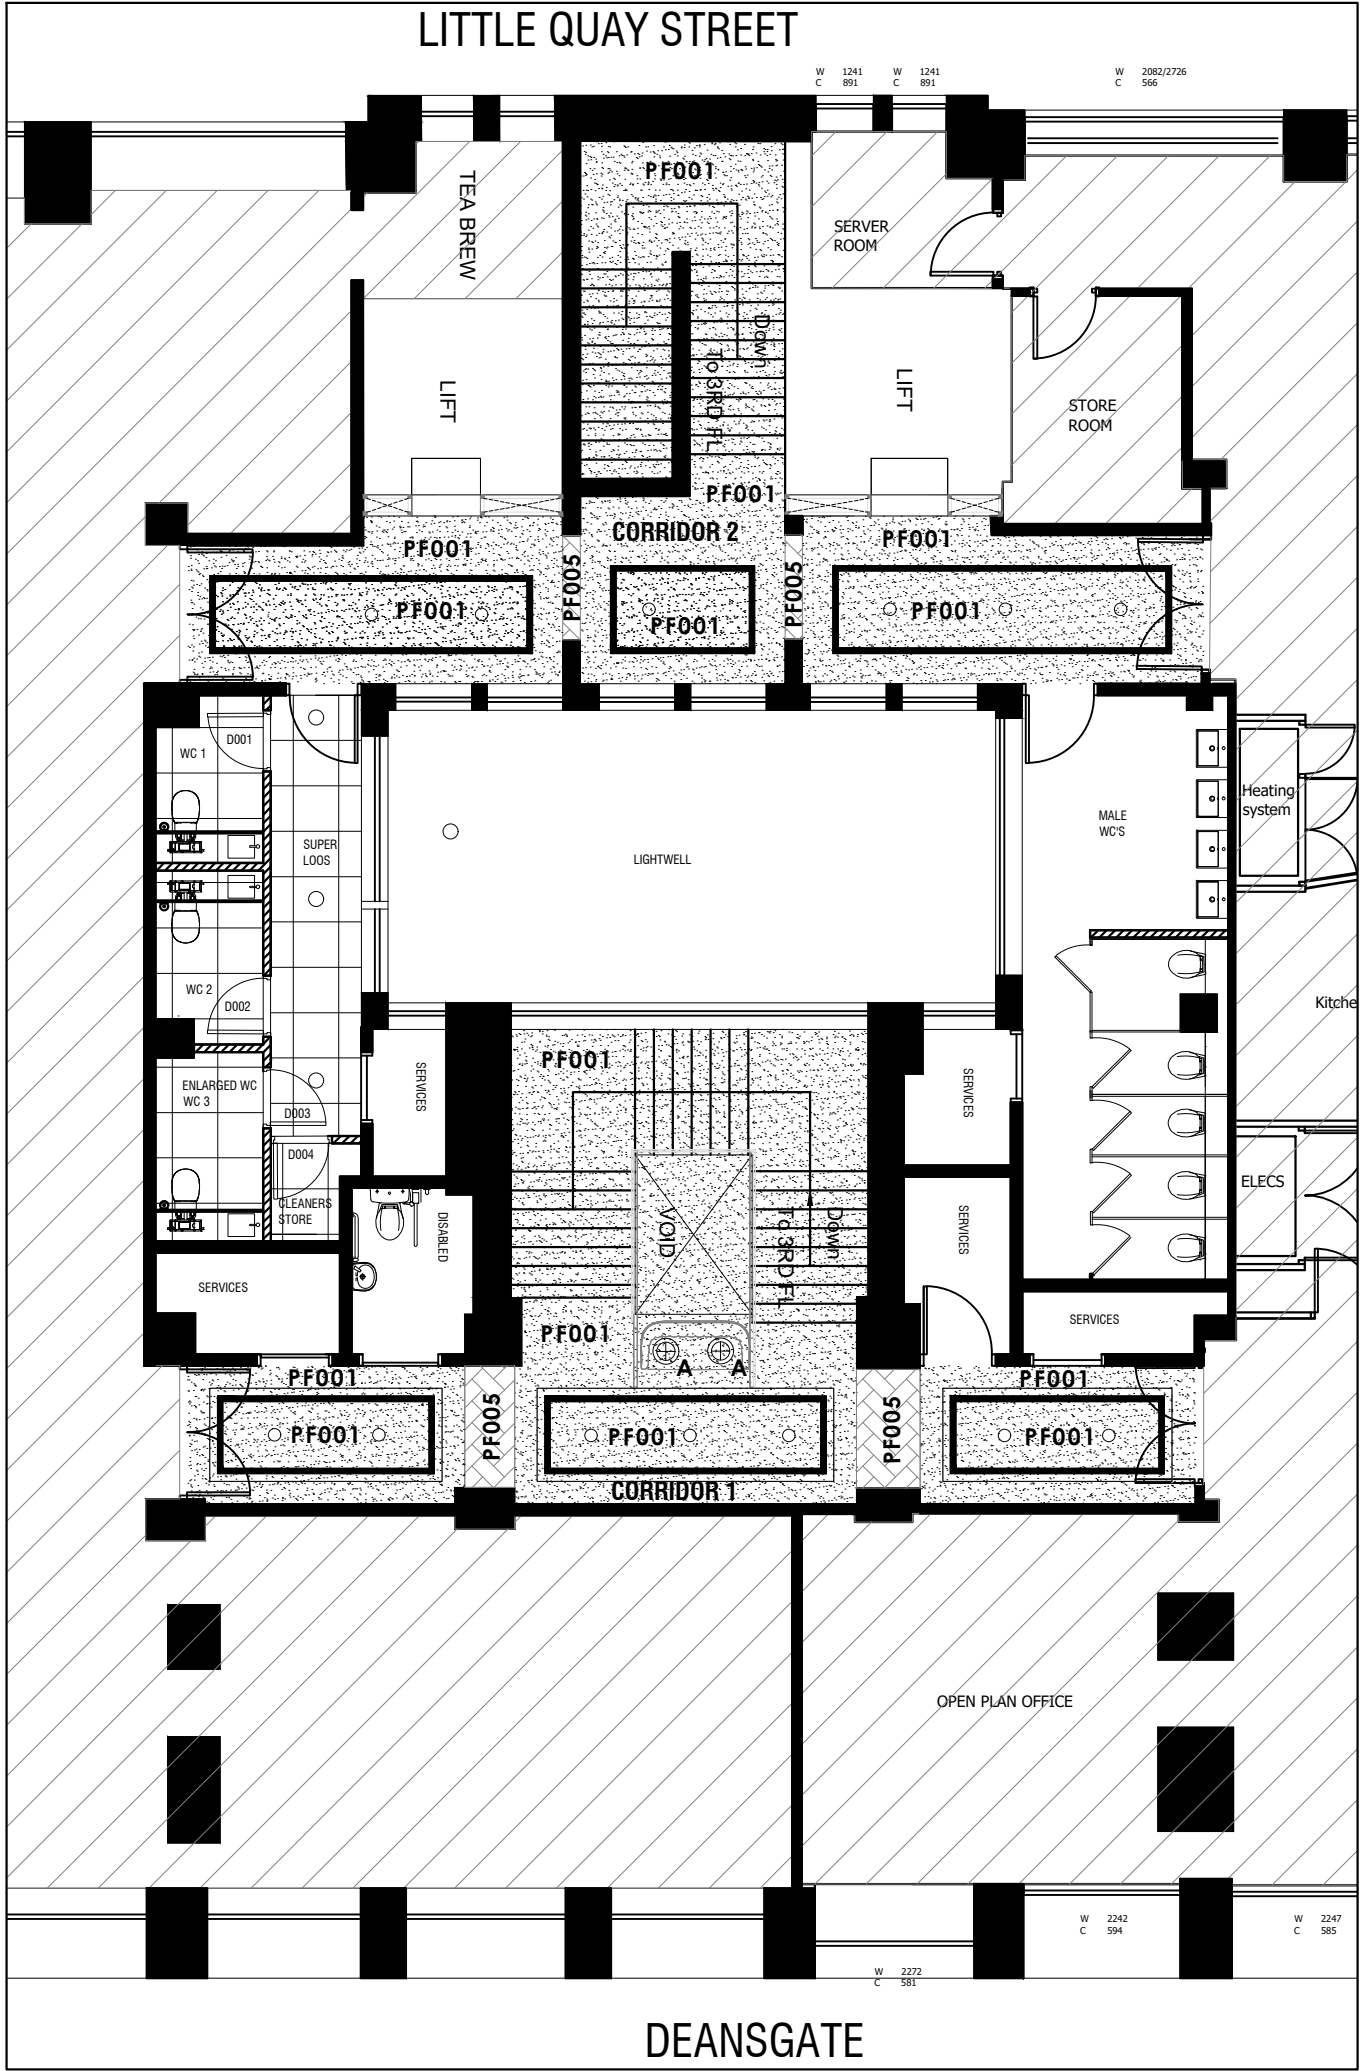

FOURTH FLOOR

CEILINGS & FEATURE LIGHTING COMMON PARTS & WC'S

KEY

CEILING PAINT FINISHES

- PF001** FULL HEIGHT FEATURE PAINT COLOUR 1
DULUX DIAMOND HIGH PERFORMANCE (LIGHT & SPACE) MATT EMULSION(2 UNDERCOATS, 2 TOP COATS) COLOUR MATCHED TO DULUX HERITAGE WOODED WALK
- PF002** FULL HEIGHT FEATURE PAINT COLOUR 2
DULUX DIAMOND HIGH PERFORMANCE (LIGHT & SPACE) MATT EMULSION (2 UNDERCOATS, 2 TOP COATS) COLOUR MATCHED TO DULUX HERITAGE TURTLEDOVE GREY
- PF003** FULL HEIGHT FEATURE PAINT COLOUR 3
DULUX DIAMOND HIGH PERFORMANCE (LIGHT & SPACE) MATT EMULSION (2 UNDERCOATS, 2 TOP COATS) COLOUR MATCHED TO DULUX HERITAGE INDIAN WHITE
- PF004** FULL HEIGHT FEATURE PAINT COLOUR 3
DULUX DIAMOND HIGH PERFORMANCE (LIGHT & SPACE) MATT EMULSION (2 UNDERCOATS, 2 TOP COATS) COLOUR MATCHED TO DULUX HERITAGE STONE GREEN
- PF005** FULL HEIGHT FEATURE PAINT COLOUR 3
DULUX DIAMOND HIGH PERFORMANCE (LIGHT & SPACE) MATT EMULSION (2 UNDERCOATS, 2 TOP COATS) COLOUR MATCHED TO DULUX HERITAGE RAVENS FLIGHT

CEILING RAFTS AND FEATURE LIGHTING

- CORRIDOR 1** - EXISTING DROPPED CEILING RAFTS RETAINED . UPGRADED WITH NEW PERIMETER TRACK LIGHTING SYSTEM WITH DIRECTIONAL SPOT LIGHTS SEE ELECTRICAL DRAWINGS FOR DETAILS.

- CORRIDOR 2** - EXISTING PLASTERBOARD CEILING. UPGRADED WITH NEW PERIMETER TRACK LIGHTING SYSTEM WITH DIRECTIONAL SPOT LIGHTS SEE ELECTRICAL DRAWINGS FOR DETAILS.

- A** 2N0. PENDANT FITTINGS ABOVE SEATING AREA
SEE ELECTRICAL DRAWINGS FOR DETAILS.

- SUPERLOOS**
SUSPENDED CEILING - SUPPLY & INSTALL NEW 600X600 SUSPENDED CEILING GRID AND TILES - ARMSTRONG PRELUDE 24 CORROSIVE RESISTANT TLS GRID & HYDROBOARD 600X600 BOARD EDGE TILES 100%RH

- MALE WC** - TO RETAIN EXISTING CEILING

- DISABLED WC** - TO RETAIN EXISTING CEILING

NOTE: CEILING COLOURS, MATERIALS, DESIGN ETC TO MATCH UPGRADED AREAS OF LOWER FLOORS IN THE COMMON PARTS.
RAFT POSITIONS AND SIZES SHOWN TO CORRIDOR 1 ARE INDICATIVE ONLY.

© Standing Space Ltd

Standing Space shall have no responsibility for any use made of this document other than for that which it was prepared and issued.

GENERAL NOTES

- VERIFY ALL DIMENSIONS AND LEVELS ON SITE. DO NOT SCALE. CONFIRM ALL SETTING OUT DIMENSIONS.
- SHOULD CONDITIONS ON SITE VARY FROM INFORMATION SUPPLIED REPORT TO STANDING SPACE IMMEDIATELY.
- THIS DRAWING TO BE READ IN CONJUNCTION WITH ALL RELEVANT CONSULTANTS DRAWINGS AND SPECIFICATIONS.
- MATERIALS AND WORKMANSHIP TO BE TO RELEVANT BRITISH STANDARDS AND CODES OF PRACTICE. ALL MATERIALS TO BE AS PER MANUFACTURERS WRITTEN RECOMMENDATIONS UNLESS SPECIFICALLY NOTED OTHERWISE.
- ALL WORKS TO BE EXECUTED WITH DUE CARE AND DILIGENCE SO AS NOT TO IMPAIR THE STABILITY OF THE BUILDING / ADJACENT WORKS/SITE PERSONNEL, OR THIRD PARTIES. ALL WORKS AND PROCEDURES IN ACCORDANCE WITH HSE DIRECTIVES, RECOMMENDATIONS AND THE CDM REGULATIONS.

REVISIONS

Rev	Details	Date	Signed

standing
space



Standing Space Ltd
St James Business Centre
Willespool Gateway
Warrington
WA4 6PS
Tel: 01925 400003
E: info@standing-space.co.uk
www.standing-space.co.uk

Client
CEG

Project
196 DEANS GATE
4TH FLOOR COMMON PARTS & WC'S

Title
RCP & FEATURE LIGHTING

Date: **19.03.2023**
Job No: **SS 1386**
Scale @ A3: **1/100**

Drawn: **JS**
Checked:

Drg. No: **005**

Revision:

INFORMATION