


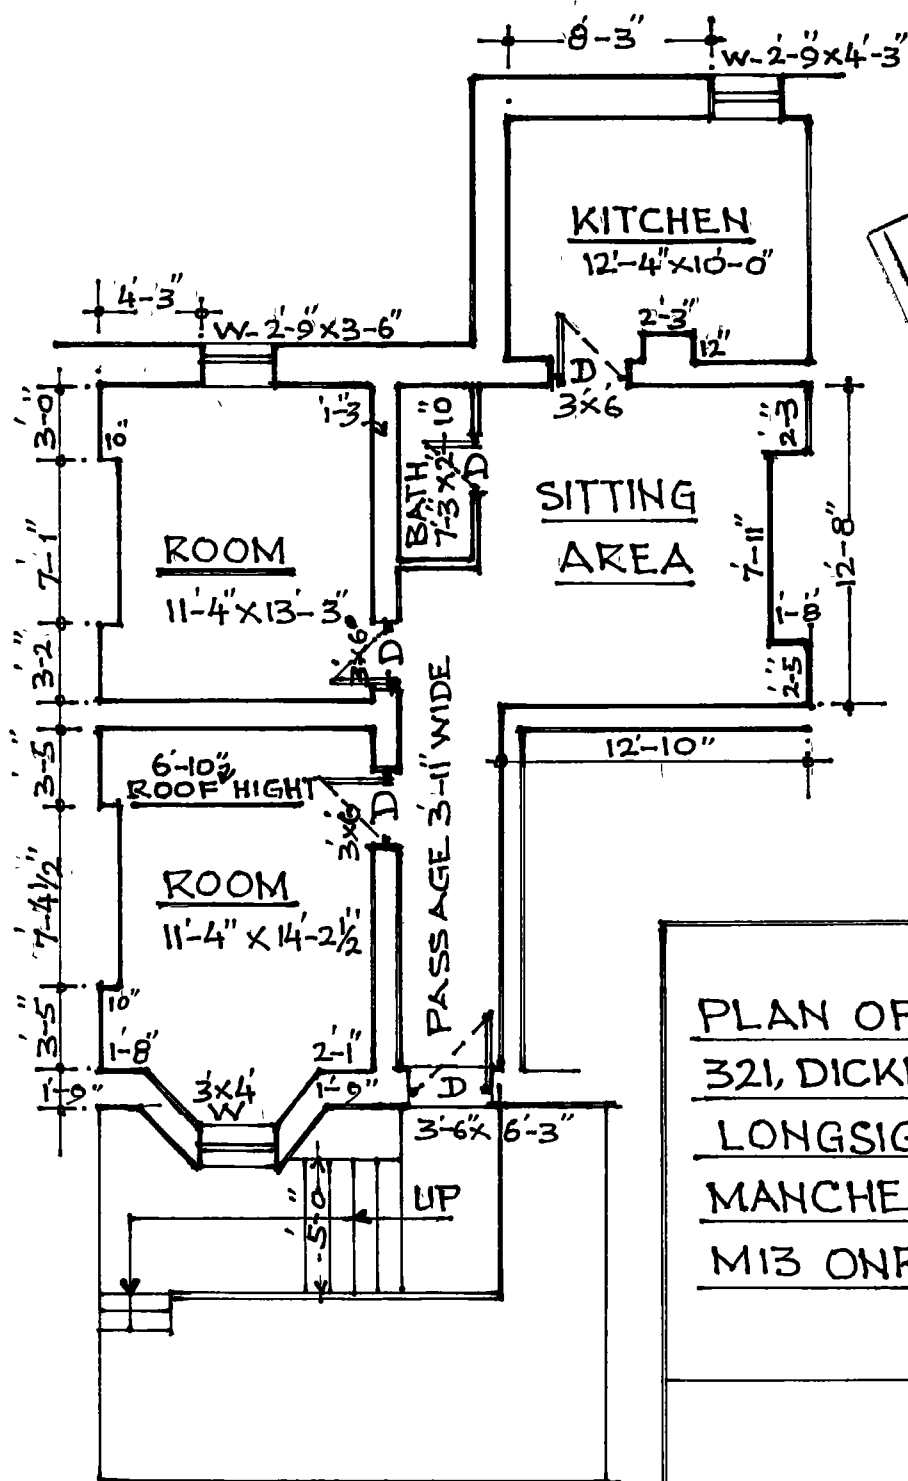

PLANNING AND
BUILDING CONTROL
23 MAR 2023

PLAN OF BASEMENT
321, DICKENSON ROAD
LONGSIGHT,
MANCHESTER,
M13 0NR

BASEMENT PLAN
SCALE: 1"=8'

OWNER'S SIG.