


-	-	-
Rev	Ammendment	Date

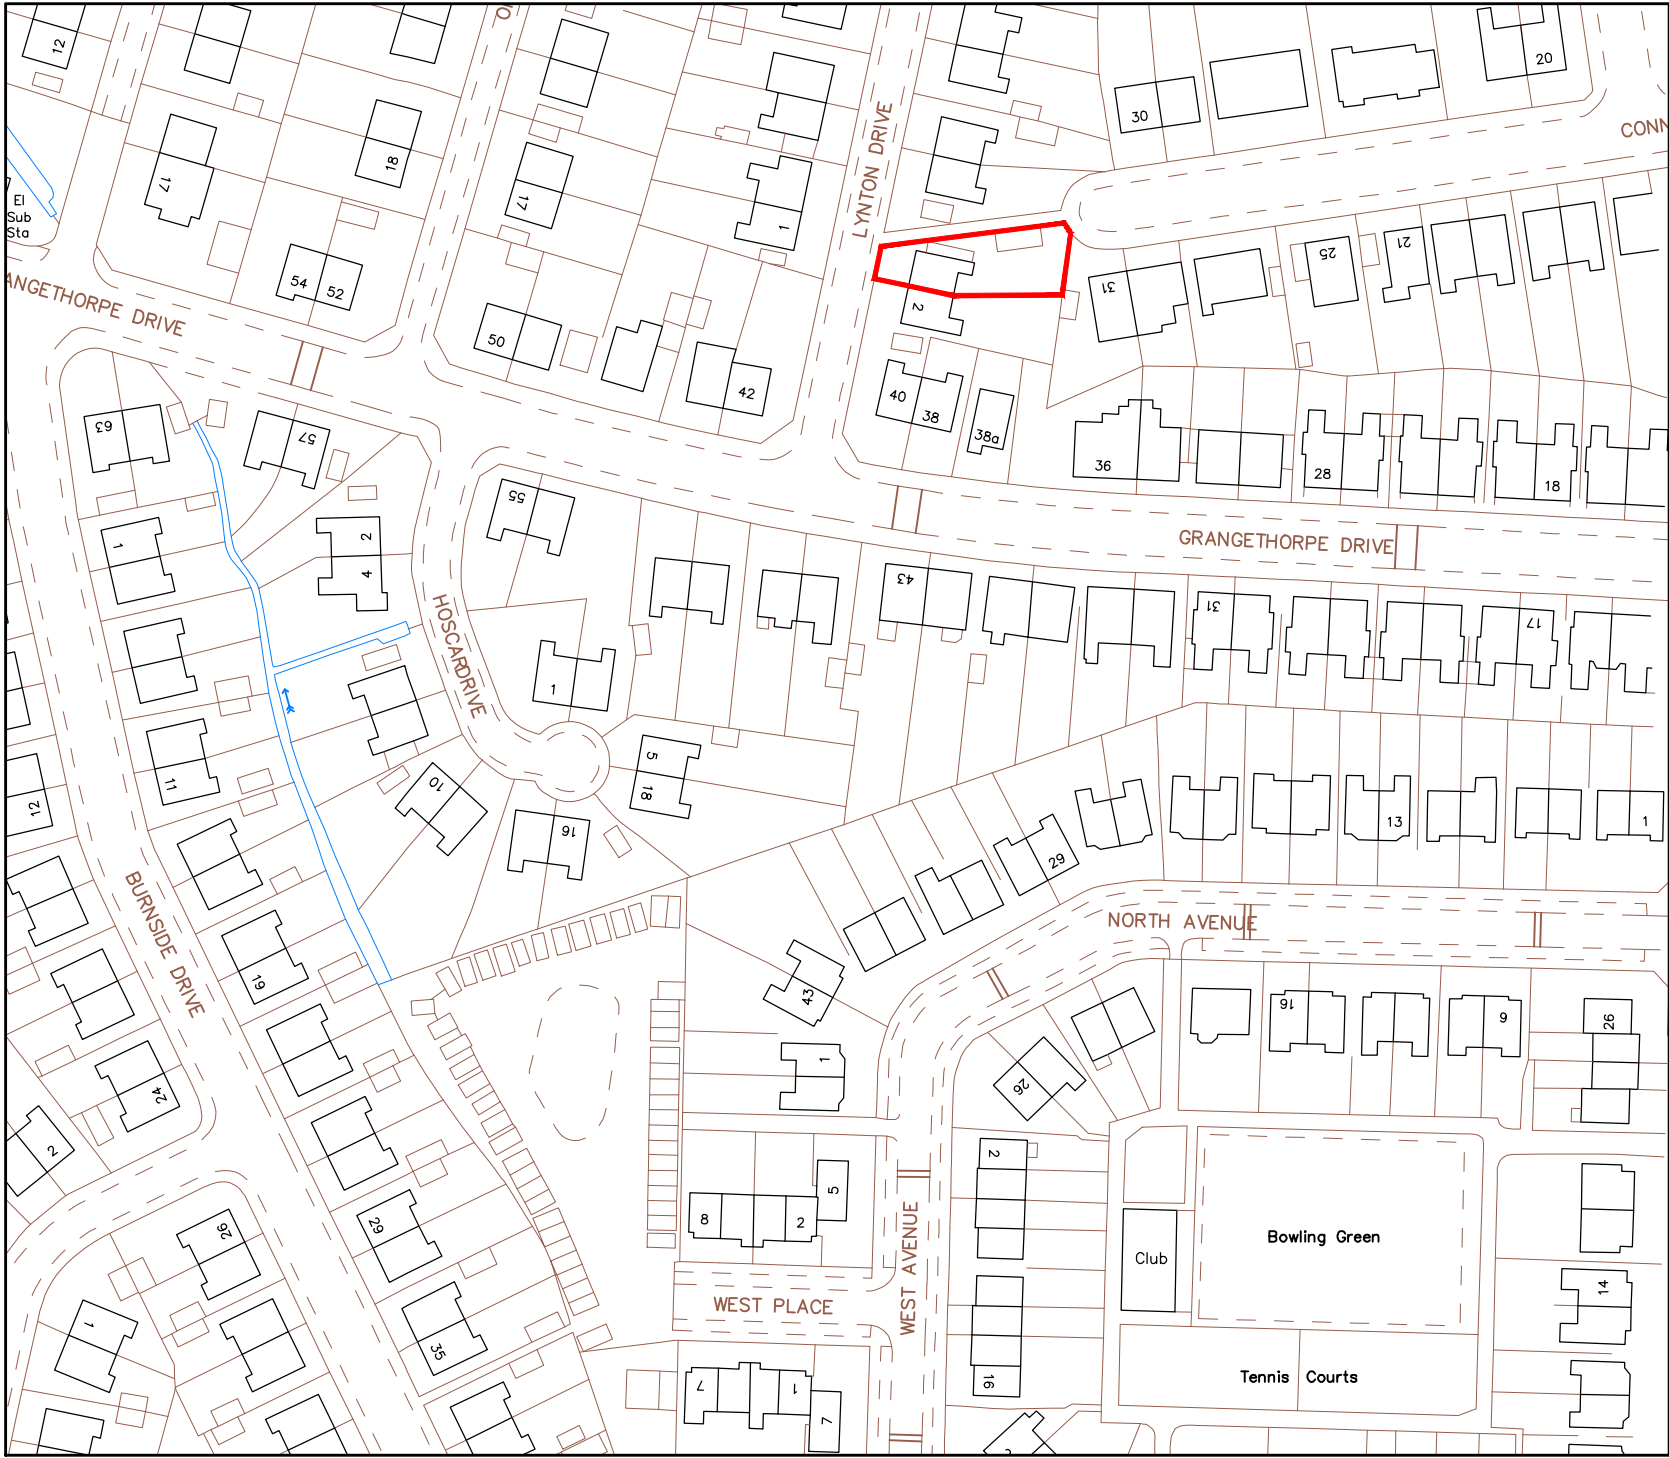

t 0161 8501045
m 07814 024033
e info@nk-architects.com
w www.nk-architects.com
a Sovereign House
Stockport Road
Cheadle, SK8 2EA

PROJECT:
SINGLE STOREY WRAP
AROUND EXTENSION

ADDRESS:
4 LYNTON DRIVE, MANCHESTER

DRG:
PROPOSED PLANS AND ELEVATIONS

DRG STATUS:
PLANNING SUBMISSION

DATE:	March 2023	DRAWN:	ANK
SCALE:	1:1250	CHECKED:	ANK
SIZE:	A4	DRG NO:	618.00

COPYRIGHT © 2007 NK ARCHITECTS (MCR) LIMITED. ALL RIGHTS RESERVED.
REFER TO DIMENSIONS AND DO NOT SCALE.