

NOTES:

This drawing is not a working drawing, and is only for the purpose of the following -

A - Planning Submission
B - Building Regulations Submission





The main contractor is responsible for informing the lead designer of any discrepancy in, or between, this drawing and any other relevant document.

All existing walls, foundations and details or other structural items are to be confirmed load bearing and adequate for increased loading where relevant prior to work commencing.

Any existing walls to be removed are to be confirmed non-loadbearing prior to removal.

Boundaries, angles, and dimensions are to be checked by the main contractor prior to work commencing.

Written dimensions only to be used from this drawing. If in doubt consult the lead designer for clarification.

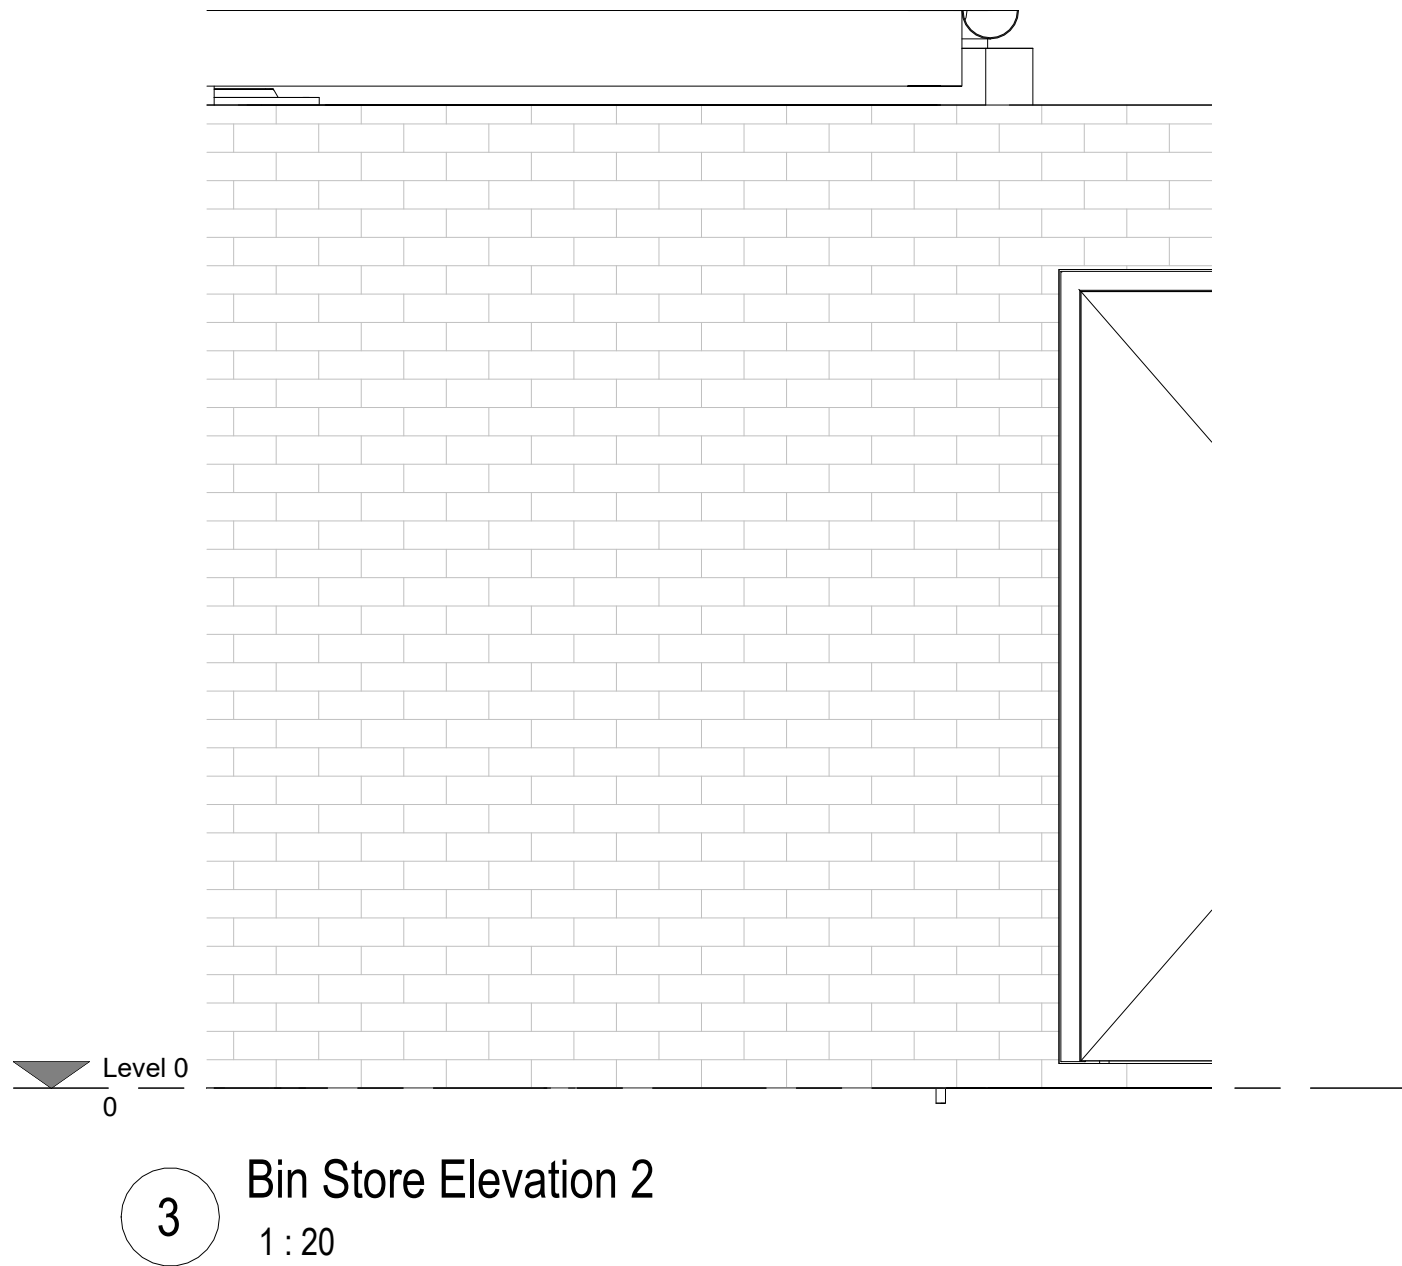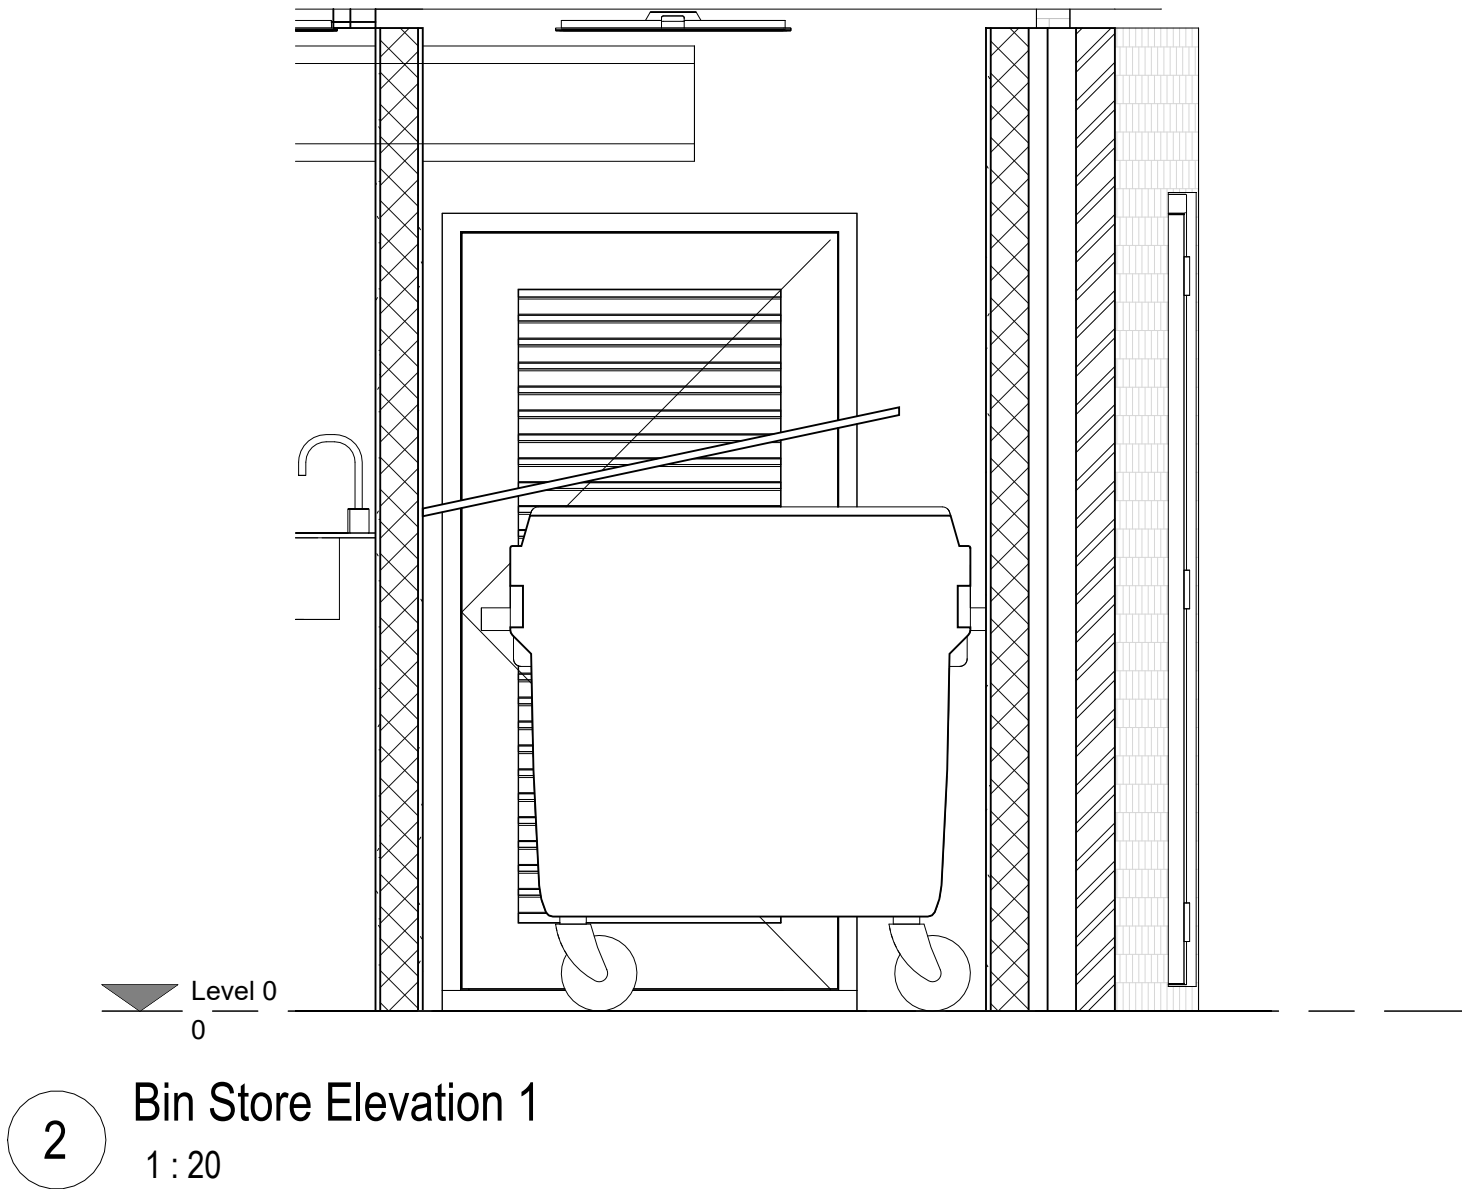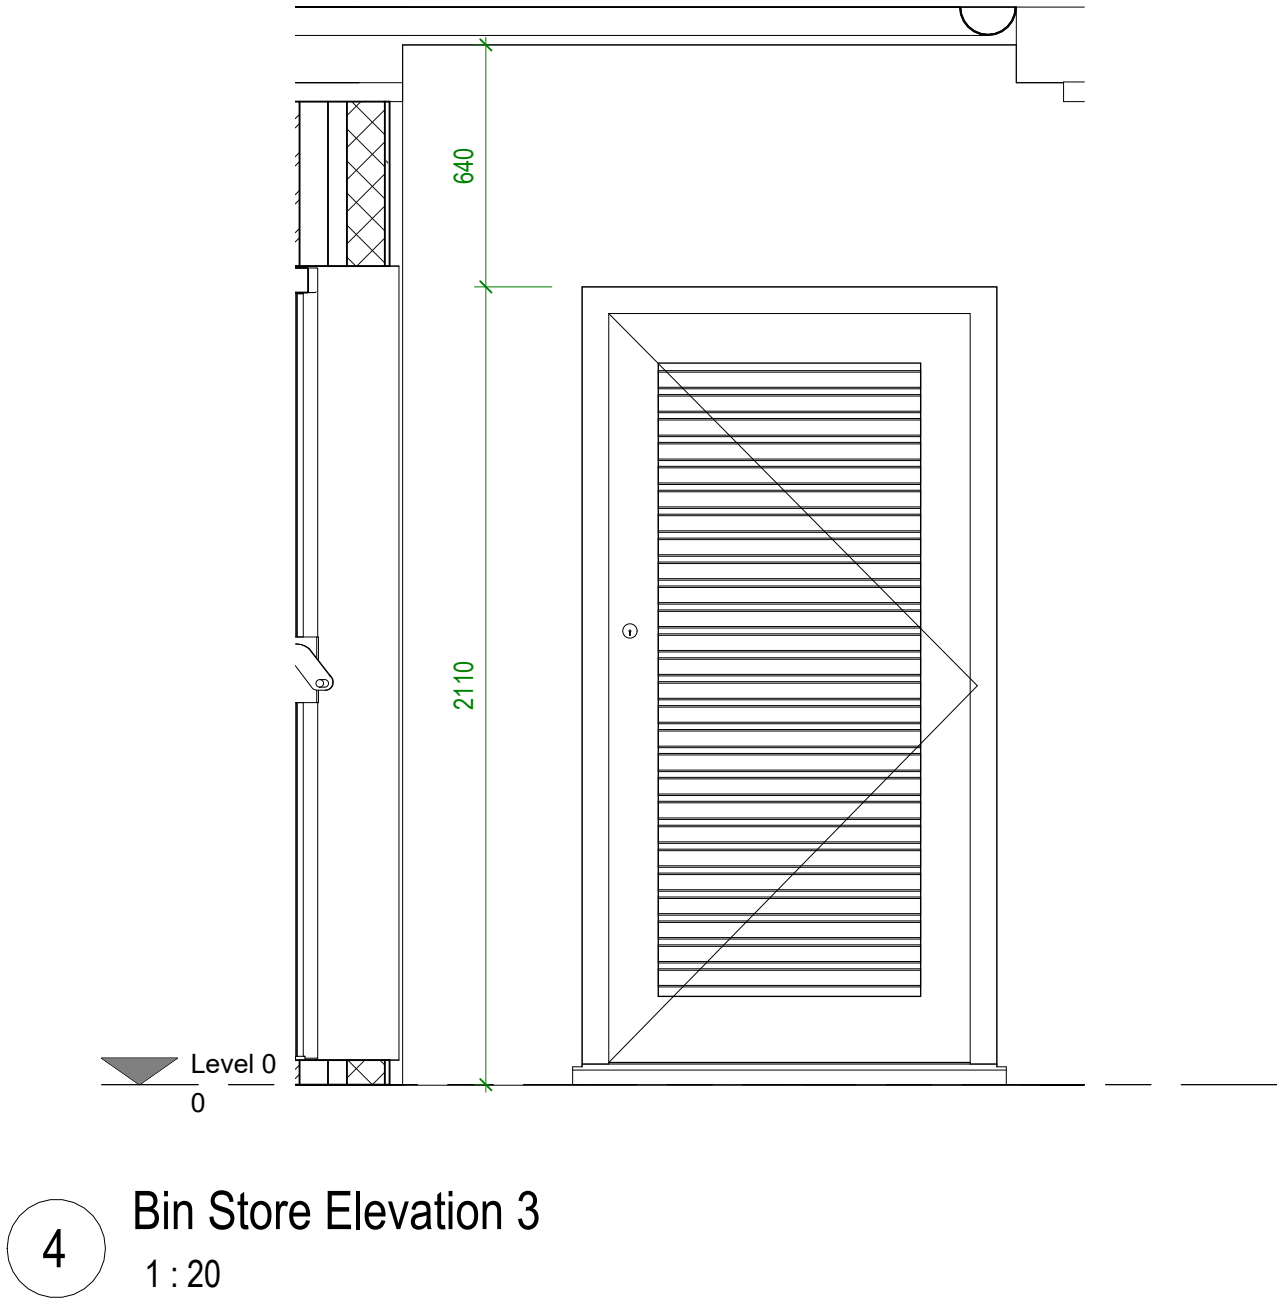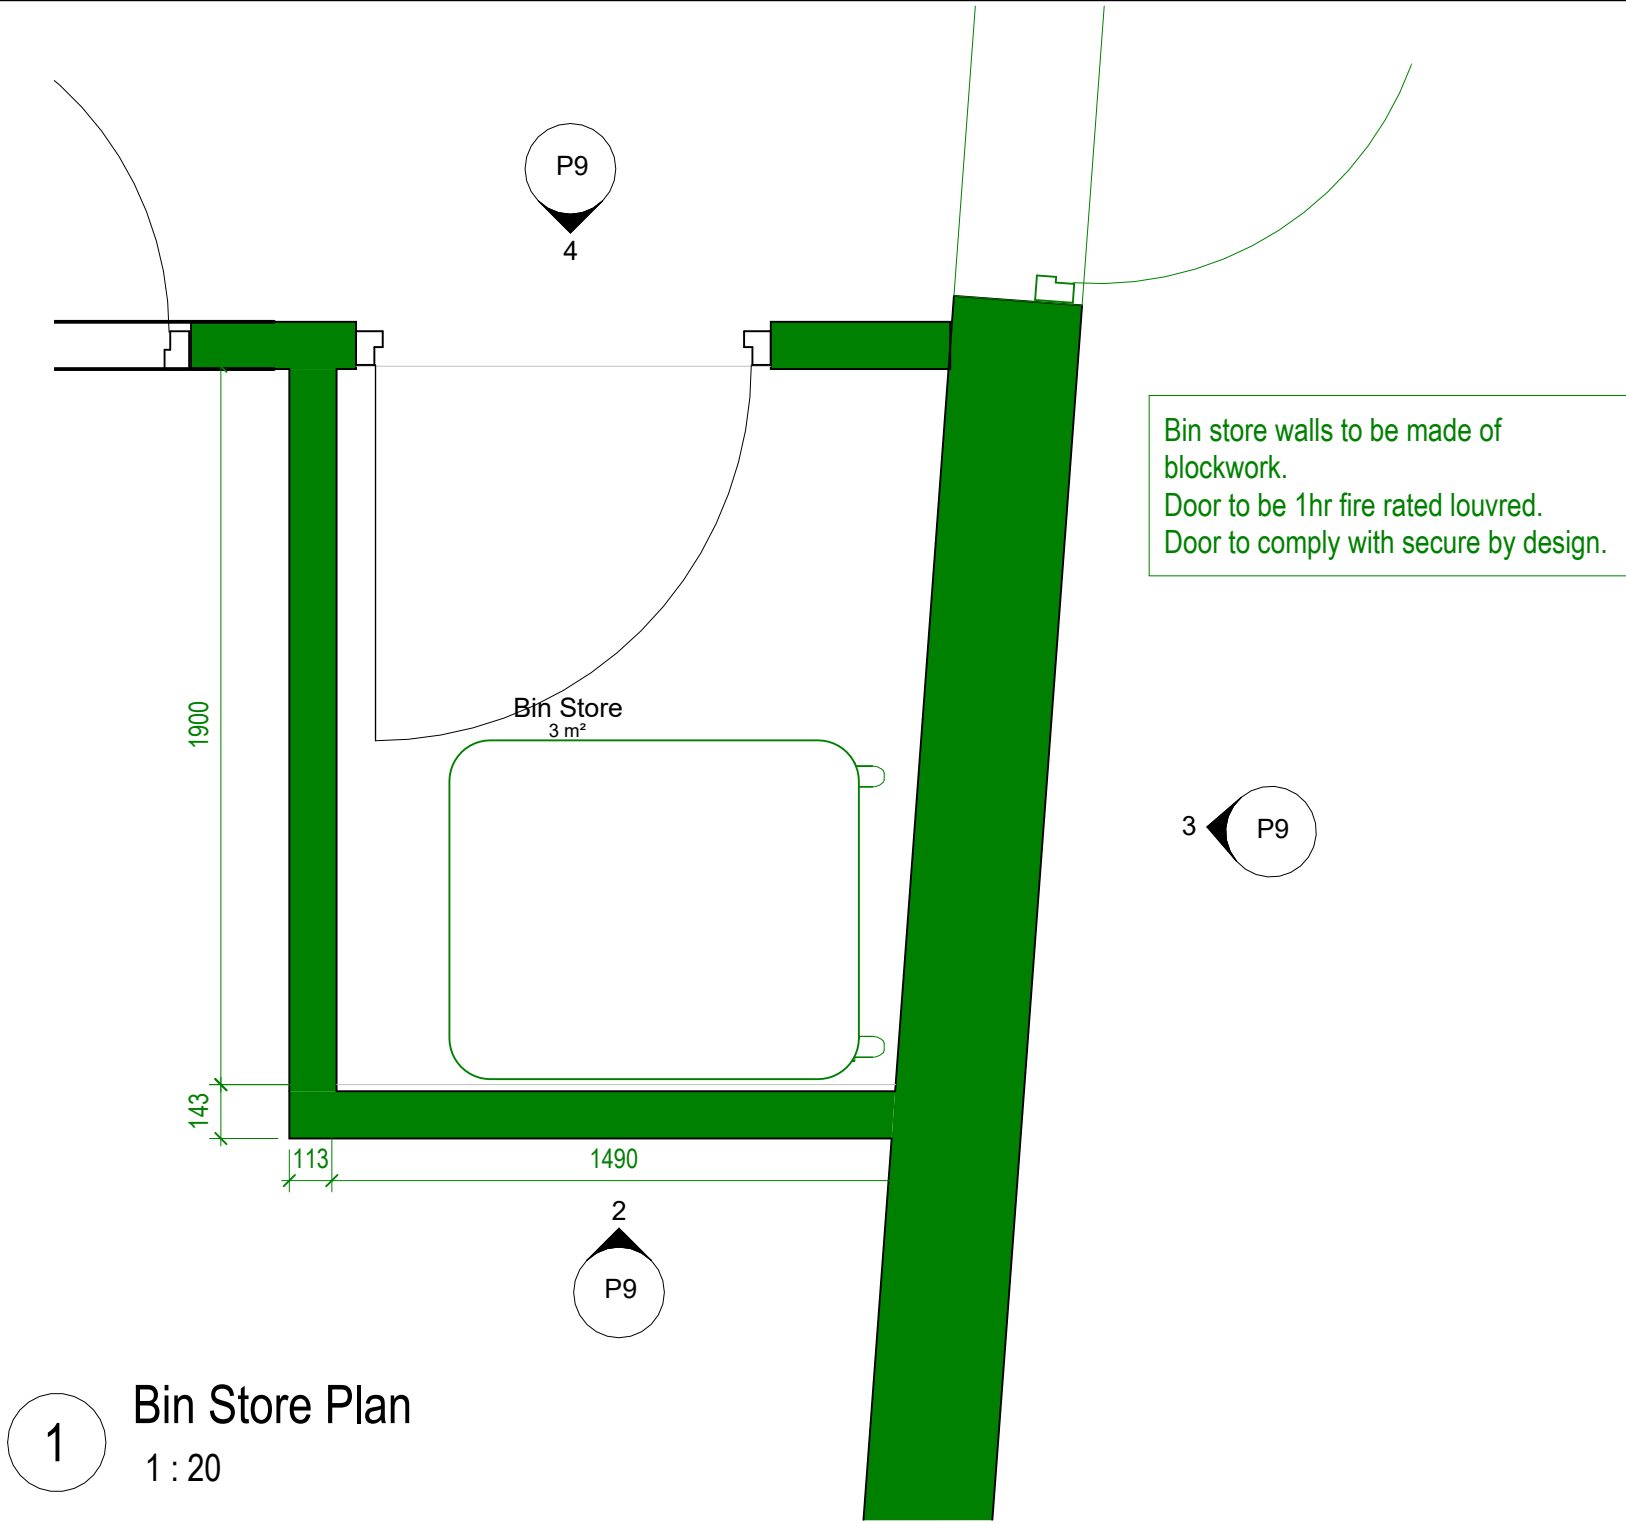

M83	
Client Hungamas	
Project Title 875 Barlow Moor Road, Chorlton-cum-Hardy, Manchester M83 8AE	
Drawing Title Bin Store Details A2	
Drawing No. P9	Rev
Date 1 : 20	Rev
Created By JH	Rev
Check By JH	Rev
This drawing and the copyright, design rights and all other intellectual property rights in it belong to M83 Architects Ltd. No licence or endorsement may be given, or granted hereunder. This drawing is not to be copied or changed in whole or in part without written permission.	