


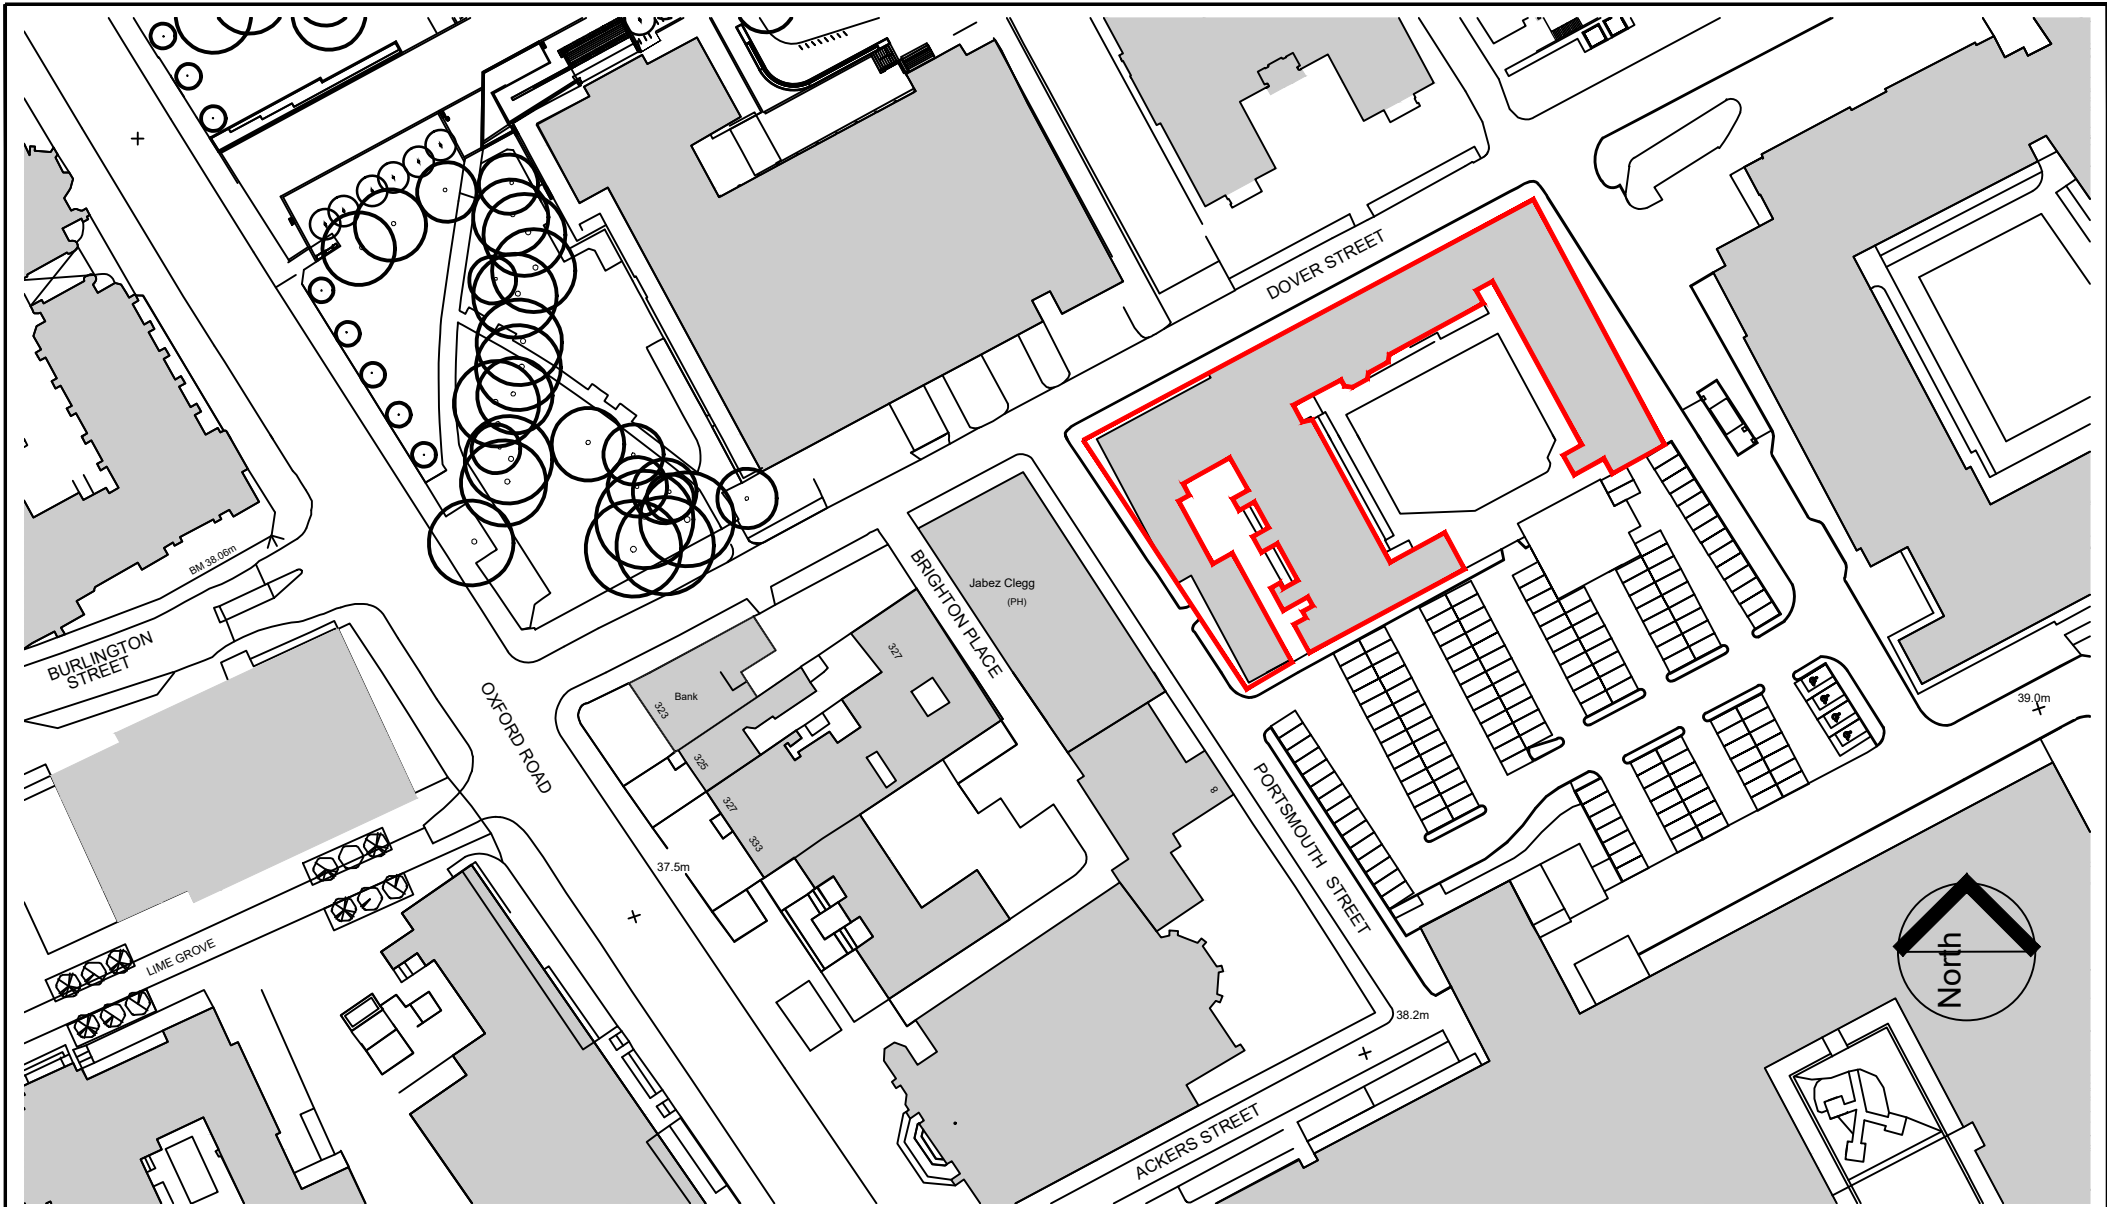

The University of Manchester
Directorate of Estates and Facilities
Beyer Building
The University of Manchester
Oxford Road
Manchester
M13 9PL

NOTES

1. DO NOT SCALE FROM THIS DRAWING.
2. ALL MEASUREMENTS ARE IN MILLIMETERS UNLESS STATED OTHERWISE.
3. THIS DRAWING IS TO BE READ IN CONJUNCTION WITH THE SPECIFICATION AND ALL RELEVANT ARCHITECTURAL, ELECTRICAL, MECHANICAL AND STRUCTURAL DRAWINGS.
4. © UNIVERSITY OF MANCHESTER. THIS DRAWING MUST NOT BE REPRODUCED WITHOUT PERMISSION.
5. DIRECTORATE OF ESTATES AND FACILITIES TO BE NOTIFIED OF ANY DISCREPANCIES.

Rev	Description	Rev	By	Chk'd	Auth

Drawing Status

PLANNING

Project

PN 8735 CREATION OF CTS SPACE

Site Name

OXFORD ROAD

Drawing Title

LOCATION PLAN

Building Name

DOVER STREET

Building No.

059A

PM

JW

Drawn

JW

Checked

-

Authorised

-

Scale @ A4

1:1250

Date

11-05-23

Date

-

Date

-

Drawing No.

8735 - A102

Revision

-