


This drawing and CAD data therein is protected by copyright and must not be copied or reproduced without the written consent of DLG Architects LLP. ©

No dimensions are to be scaled from this drawing. Use figured dimensions only. All dimensions and sizes are to be checked on site and any discrepancies reported to the architect prior to initiation of any works.


PL

REV	DESCRIPTION	INITIALS/DATE
A	PANEL FINISH UPDATED	SMH/05.04.23

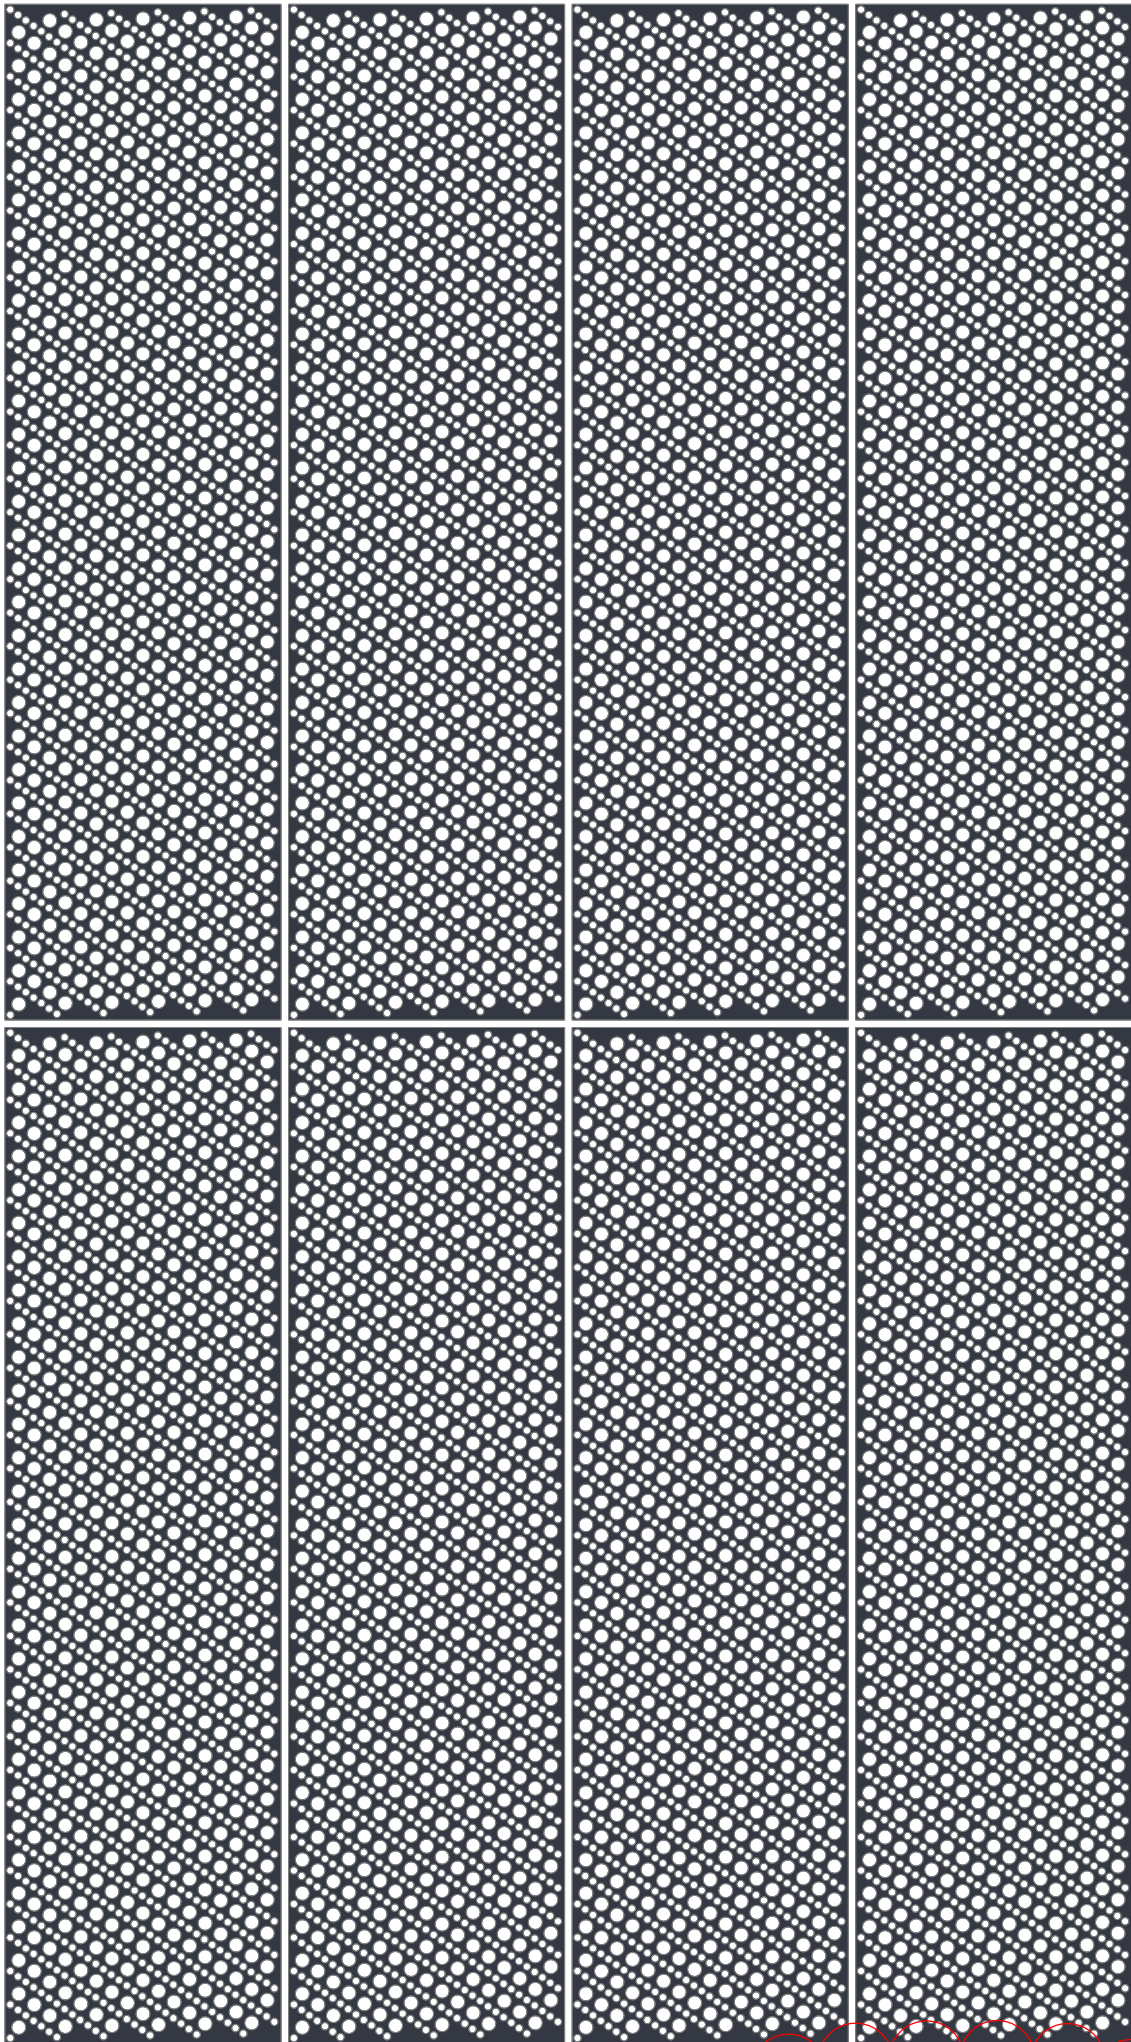

TYPICAL PANELS
SCALE 1:20 @A3

PERFORATE CLADDING TO BESPOKE PATTERN TO PROVIDE LIMITED WEATHER PROTECTION TO NEW EXTERNAL STAIR. FINISH: INTERPON D2525 Y22011 STEEL BLUE PLATINUM

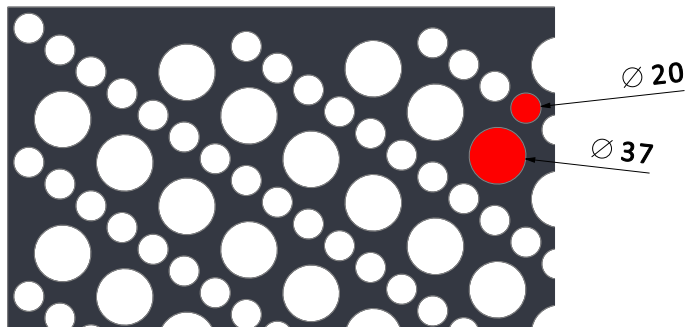

PERFORATION DETAIL
SCALE 1:5 @A3

JOB NAME
MYC
LAYSTALL ST
MANCHESTER
M1 2JZ
DRAWING TITLE
PROPOSED
EXTERNAL STAIR CLADDING

STATUS
Planning

DATE
Mat '23
SHEET BY
SMH
SCALE @ SIZE
1:20@A3

JOB NO.
4328
CODE
PL
DRAWING NO.
240
REV
A

DLG ARCHITECTS
LEEDS
One Brewery Wharf
Waterloo Street
Leeds
LS10 1GX
LONDON
Studio 12.0G.1
The Leather Market
11 - 13 Weston Street
London
SE1 3ER

+44(0)113 247 1222
leeds@dlgarchitects.com
+44(0)207 620 1236
london@dlgarchitects.com