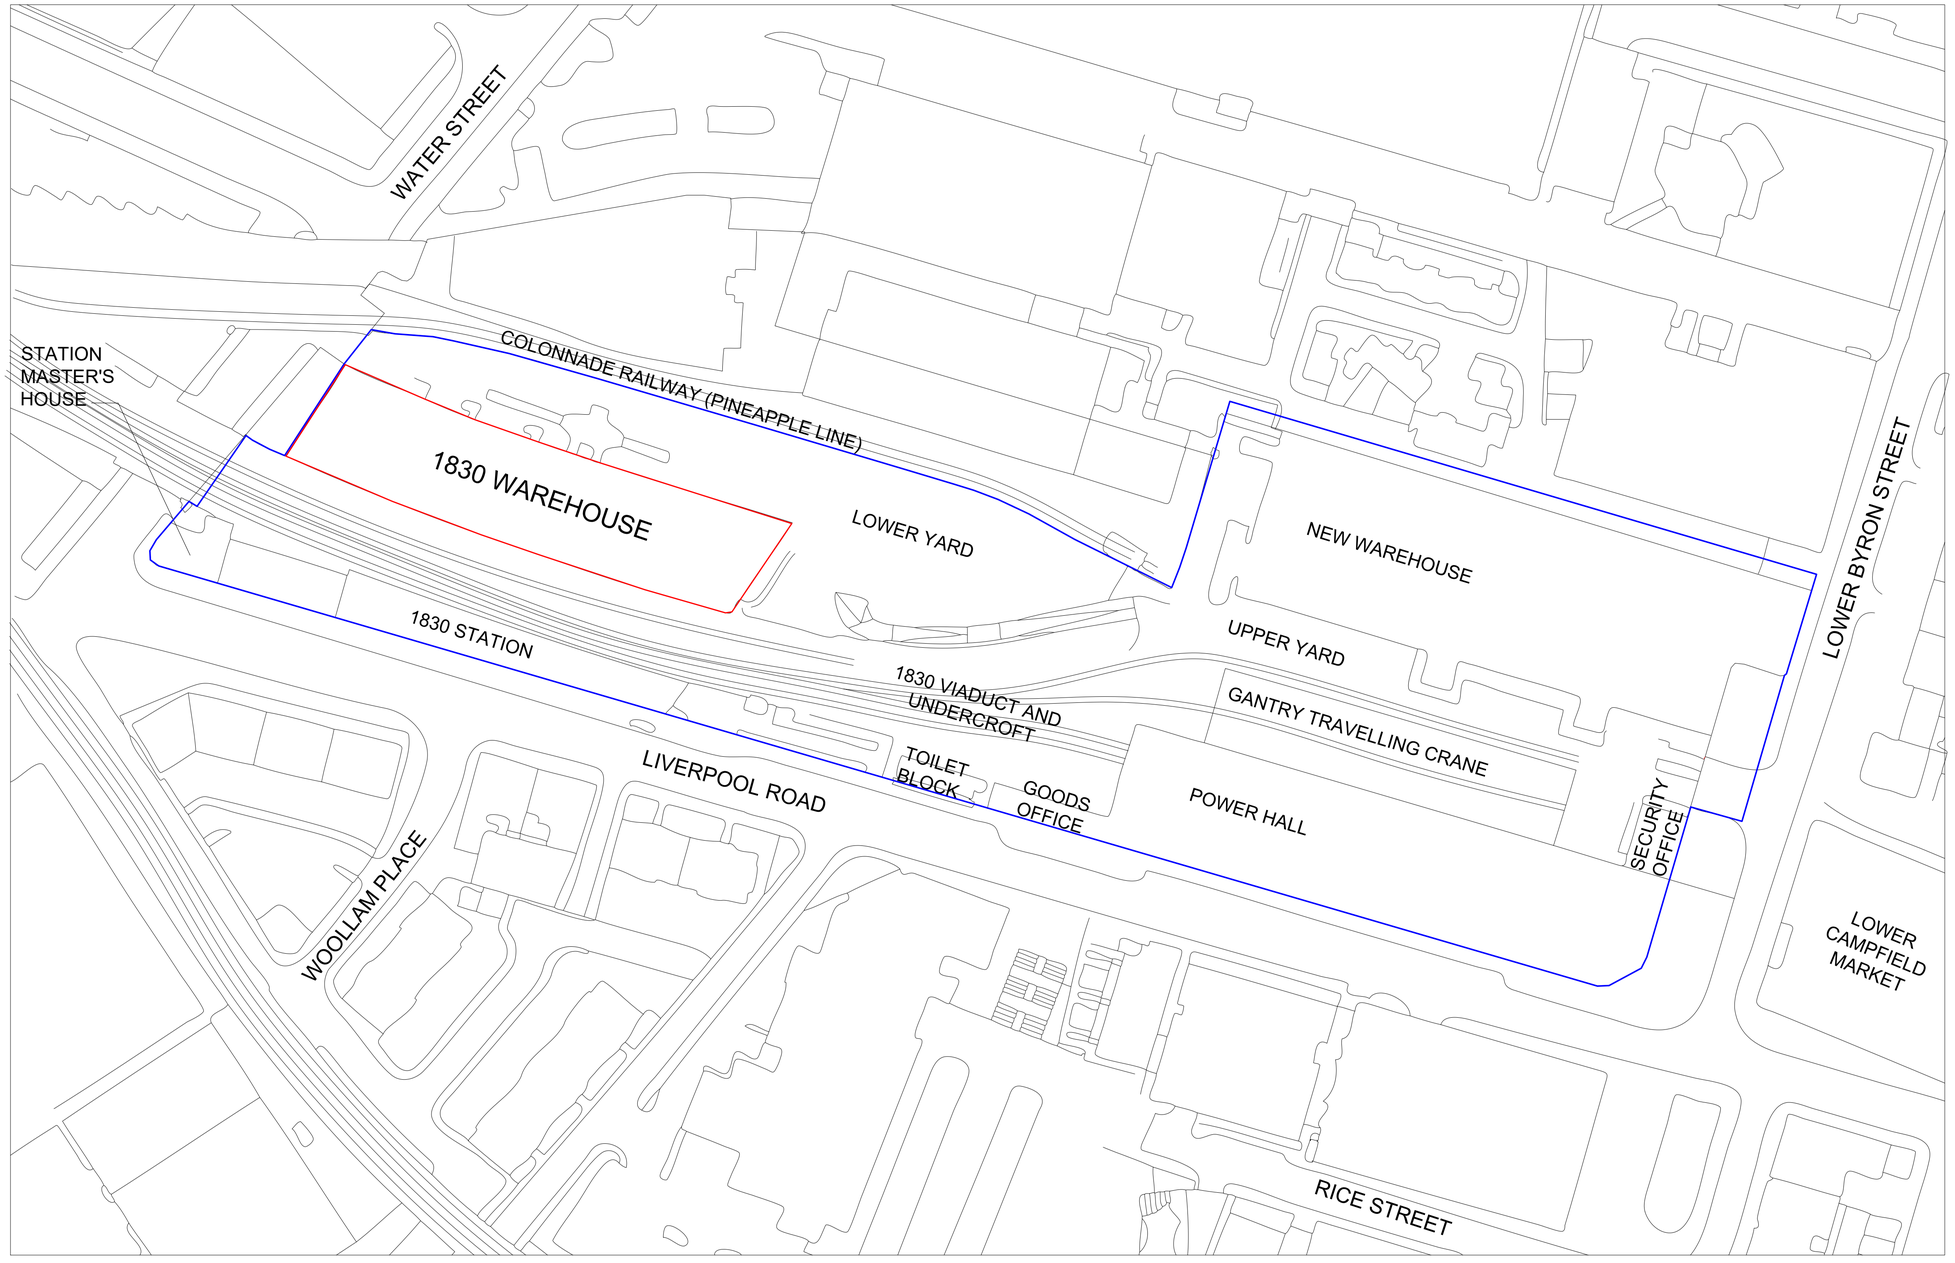


SITE LOCATION PLAN
1:1250

LOCATION PLAN 1:1250 @ A3

0 10 20 50m 75 100m

INDICATIVE NORTH

NORTH
WEST EAST
SOUTH

Based on Topographical Survey by Green Hatch, 2006

JOB TITLE Essential Repairs, 1830 Warehouse, Science & Industry Museum M3 4FP	JOB NO. 275	DRWG. TITLE Location plan	STATUS Planning
		DRWG. NO. **275 / PD / 01** **(A1 ORIGINAL FORMAT)**	REV: / SCALE: 1:1250 @A3
Studio*downie* ARCHITECTS LLP	TEL: +44 (0) 20 7299 7766 info@studiodownie.com	All dimensions to be checked on site by the Contractor and confirmed with the Architect prior to construction. Do not scale off this drawing.	Drawn by: JP / DATE: 03/02/23