




ISO A1 841 mm x 594mm
Project Management Initials : _____ Designer : _____ Checked : _____ Approved : _____
Last saved by: BENNETT.M(2020-10-27) Last Plotted: 2020-10-27
Filename: F:\PROJECTS\ISERVICES\IMISC\ARROWFIELDS\08 CAD\20-SHEETS\MECHANICAL\SH-T-ACM-XX-ZZ-DR-ME-M-01.DWG

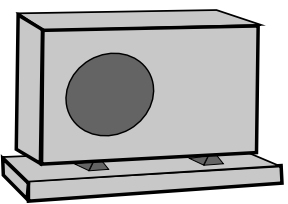

Proposed location of external heat pump serving heating and domestic hot water systems.

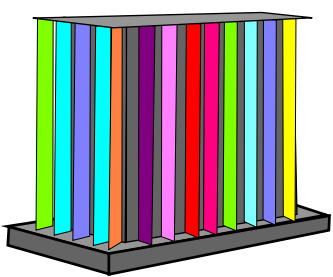


Proposed typical arrangement for heat pump ventilated enclosure, partially obstruction the heat pump.

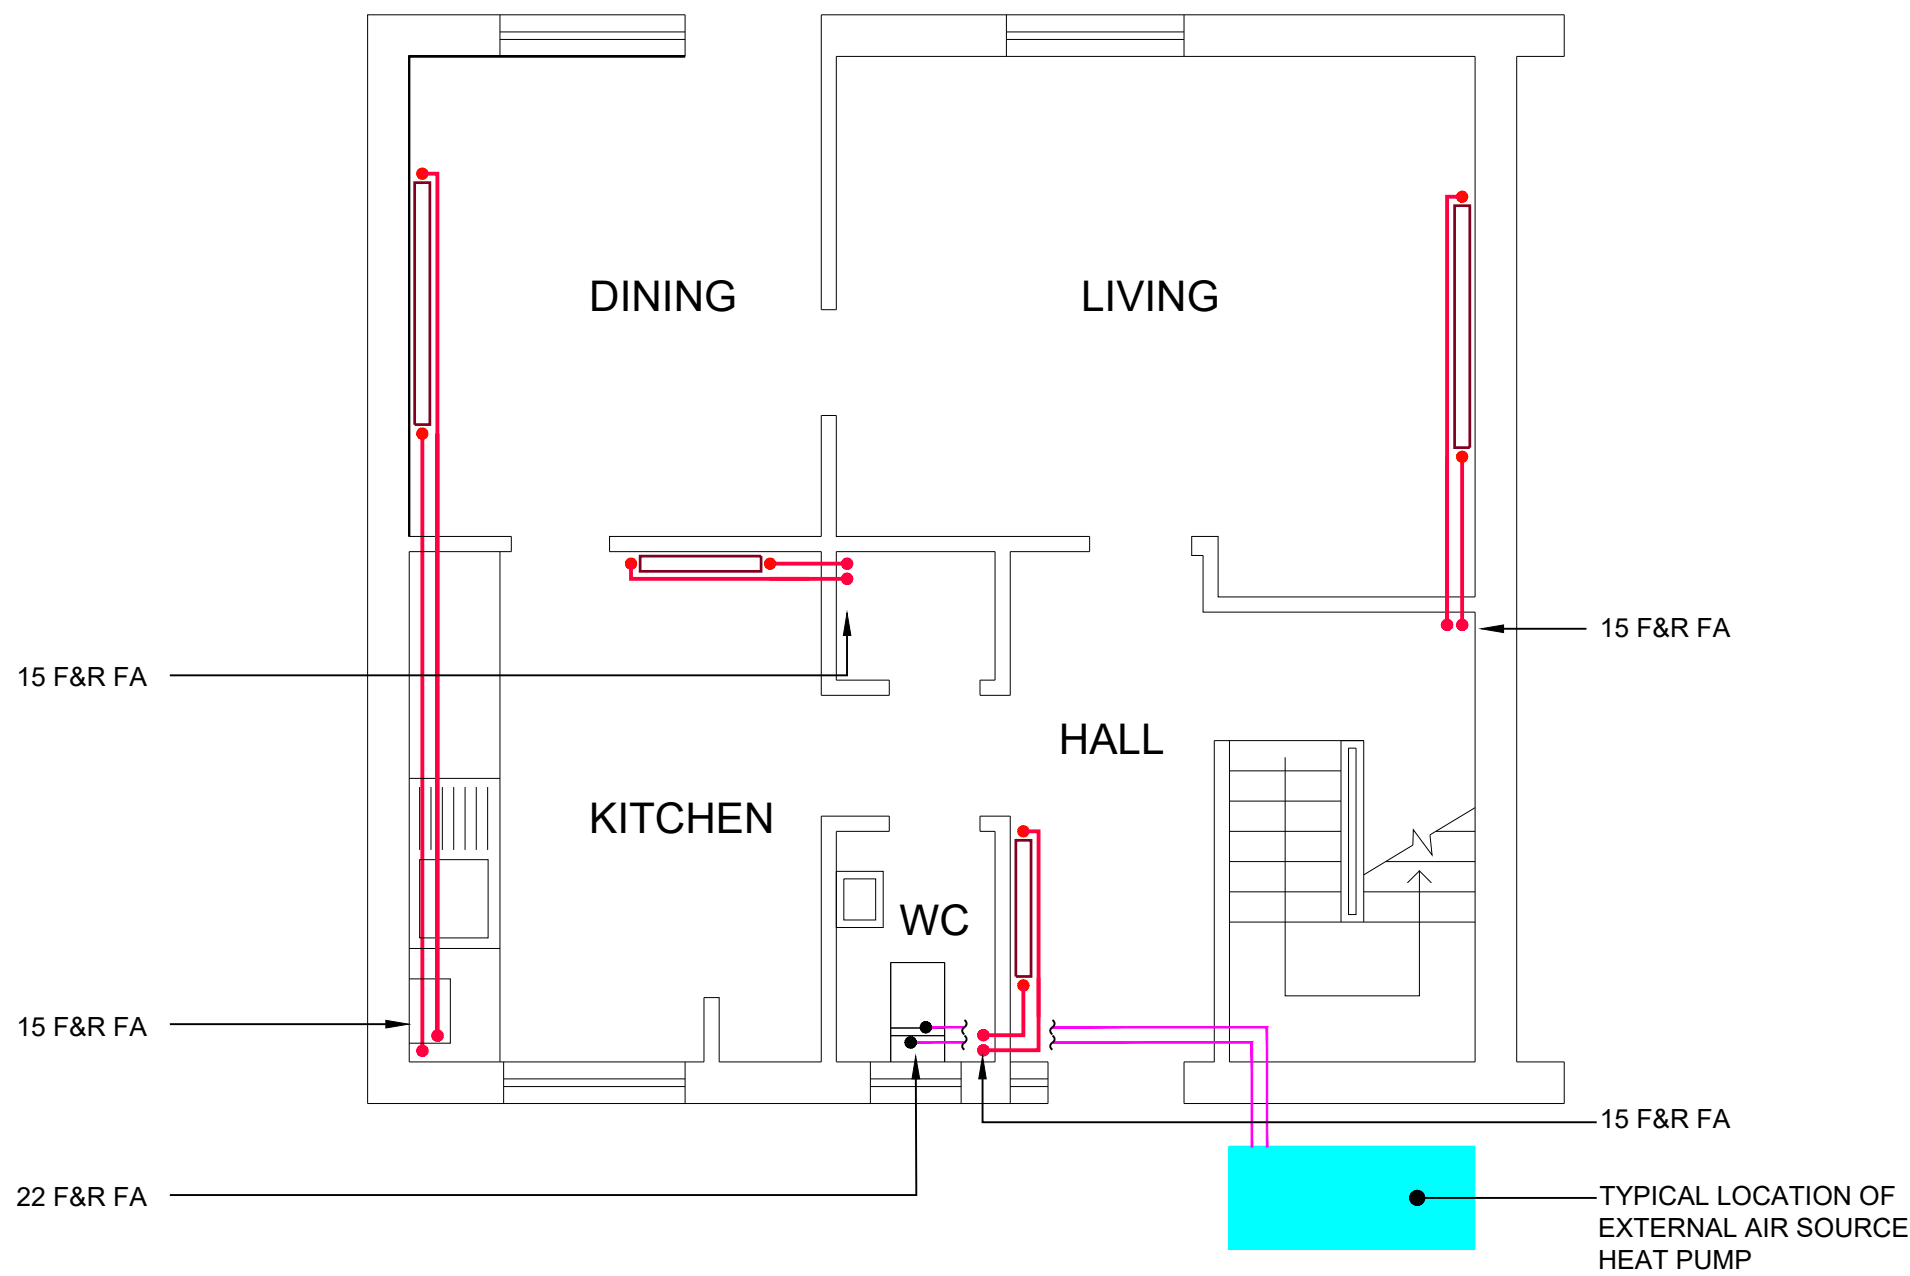

GROUND FLOOR

Scale 1:50

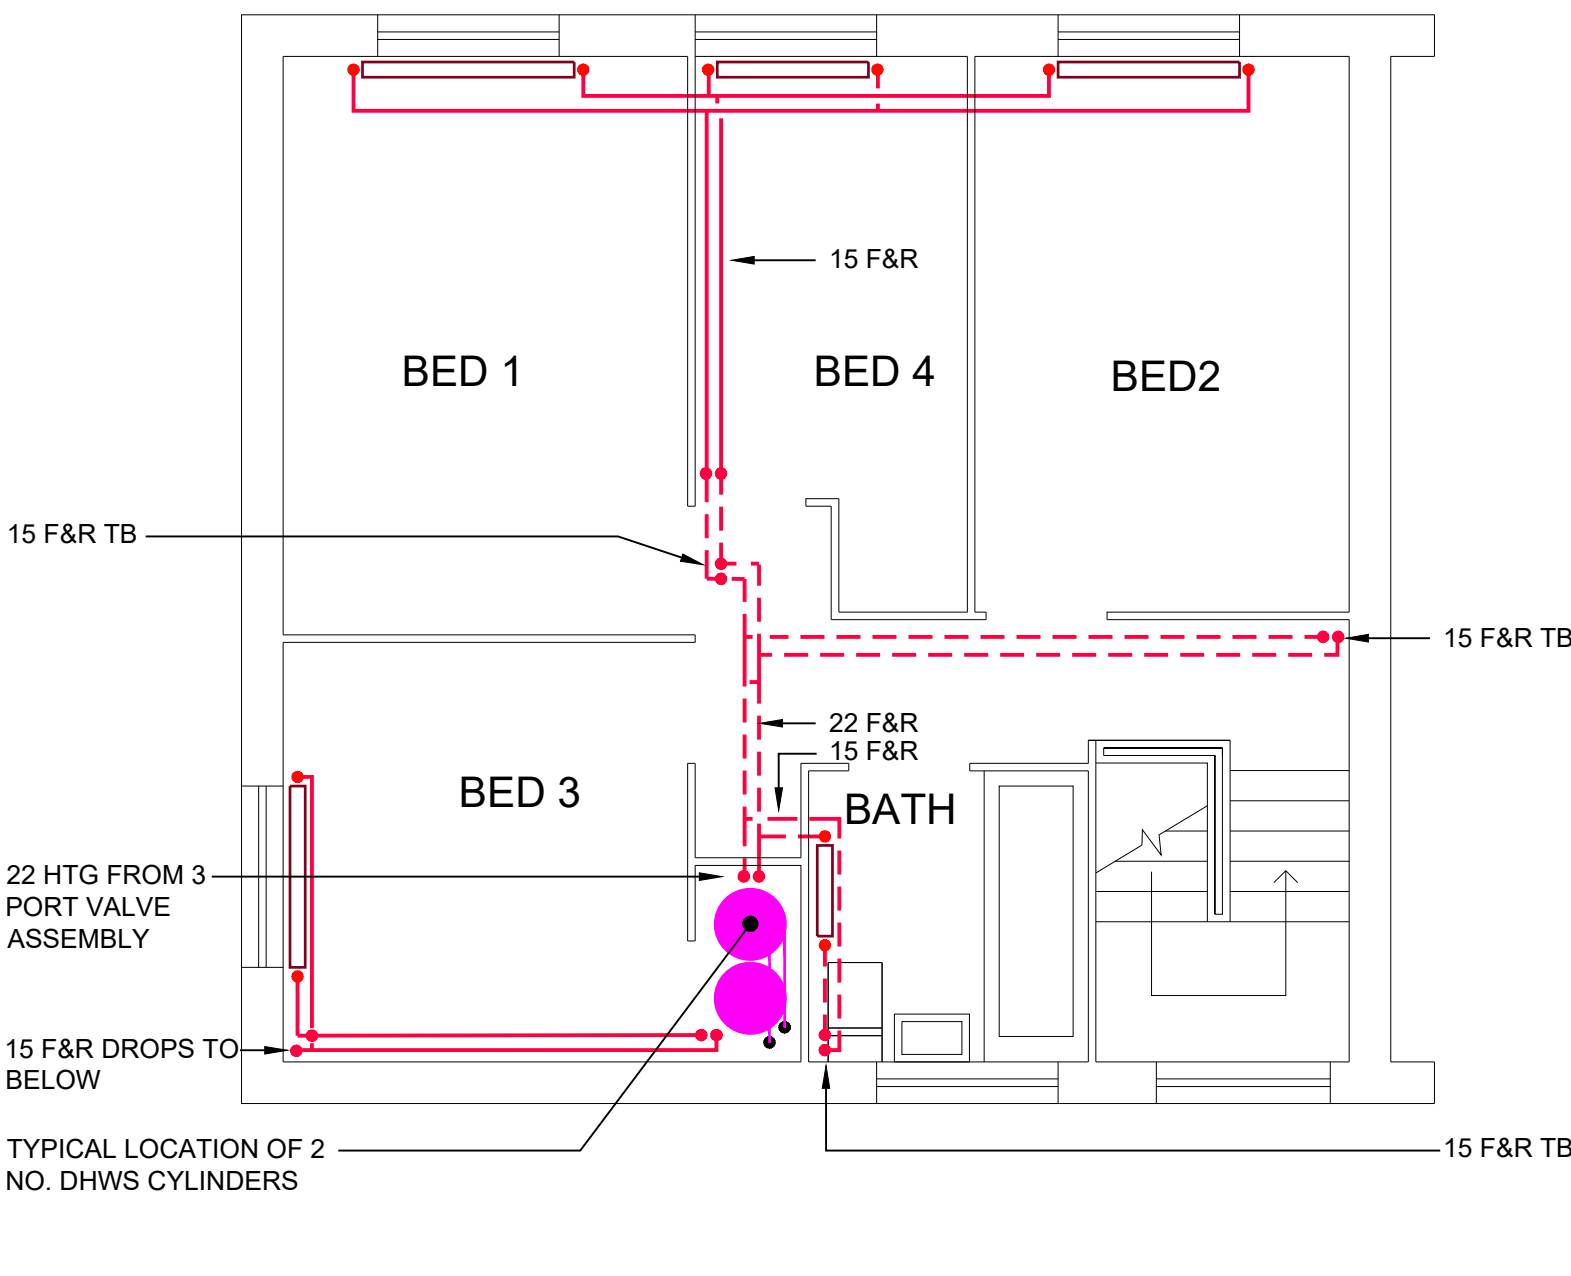

FIRST FLOOR

Scale 1:50

BASE DRAWINGS

USED IN COMPILATION OF THIS DRAWING :

Author Drawing No / Rev Date Received

AECOM

PROJECT


Southway Housing Trust
Southern Gate
729 Princess
Manchester
M20 2LT



CONSULTANT

AECOM
3rd Floor, Portwall Place,
Portwall Lane,
BRISTOL BS1 6NA
+44 (0) 117 315 0700 tel
www.aecom.com

NOTES

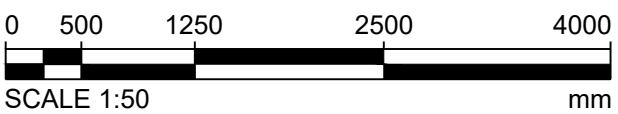

Issue / Revision

T1	27/10/20	STAGE 3 ISSUE
I/R	DATE	DESCRIPTION

Key Plan

Status

RIBA STAGE 3

Project Number

60642801

Sheet Title

MECHANICAL SERVICES
TYPE H7A 4B6P

TYPICAL PLANNING DRAWING

Sheet Number

SHT-ACM-XX-ZZ-DR-ME- P 01

Scale : 1:50 @ A1 Rev : T1