



REVISION	DATE	DESCRIPTION
P01	17.03.23	PLANNING ISSUE
P02	13.04.23	SECTION LABELS AMENDED
P03	11.05.23	KEY AMENDED

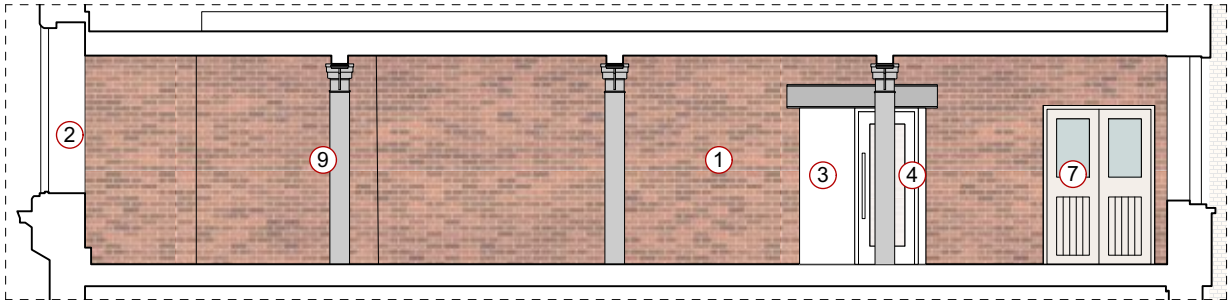


FOURWAYS HOUSE, SECOND FLOOR
PROPOSED SECTION EE'

1.100 @ A3

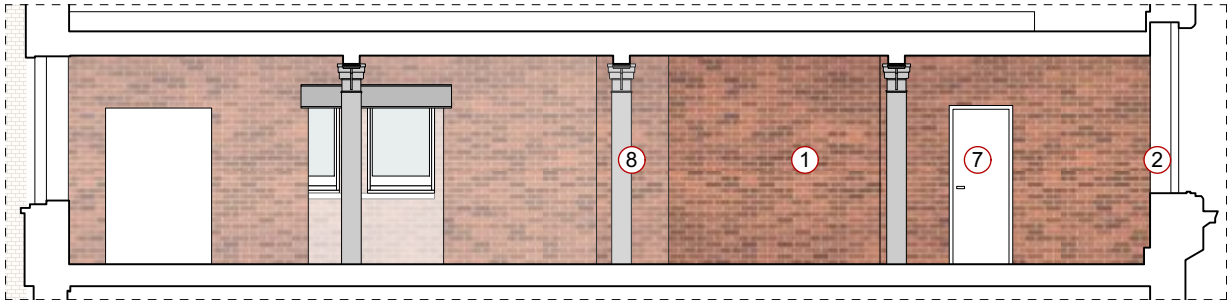


FOURWAYS HOUSE, SECOND FLOOR
PROPOSED SECTION FF'

1.100 @ A3

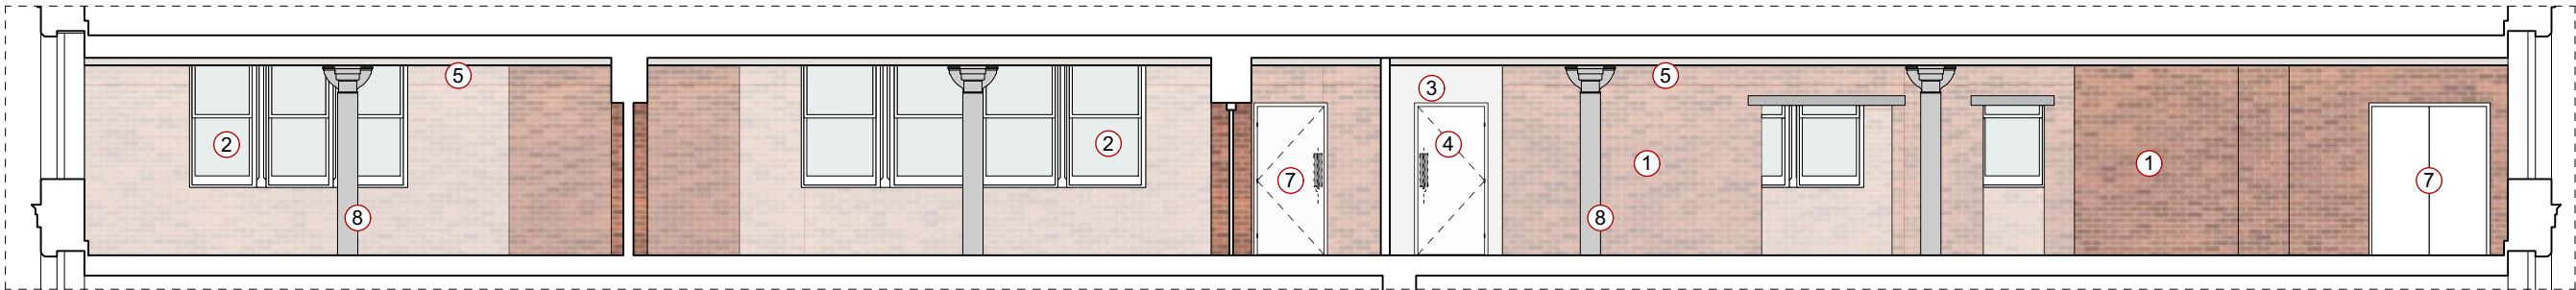


FOURWAYS HOUSE, SECOND FLOOR
PROPOSED SECTION GG'

1.100 @ A3

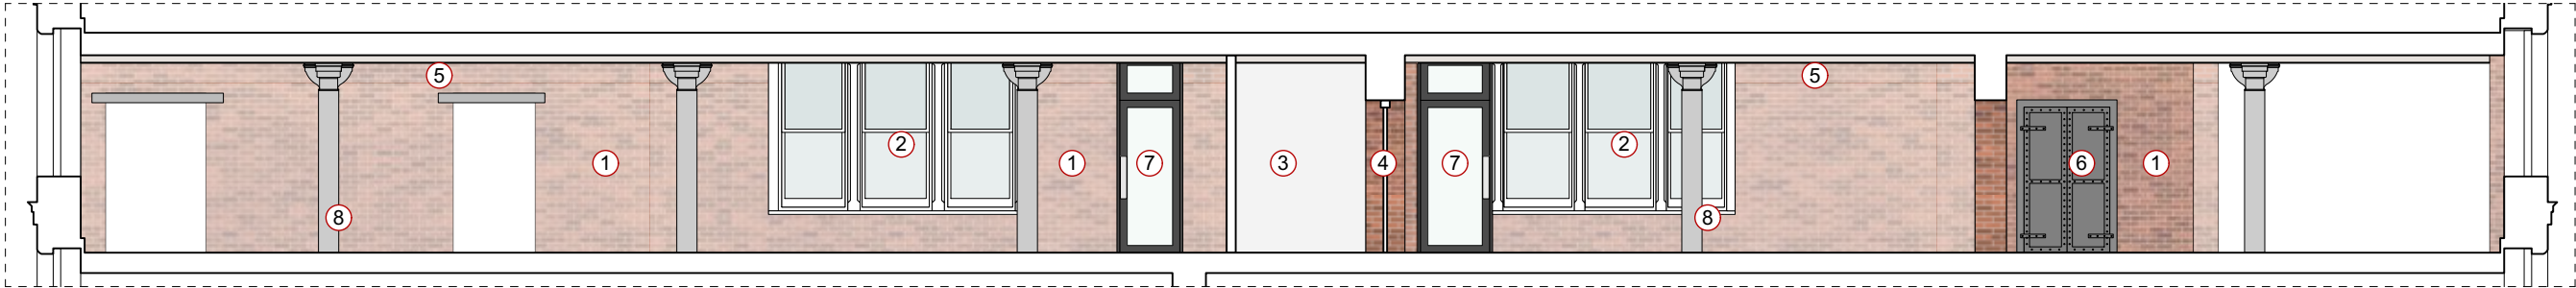

FOURWAYS HOUSE, SECOND FLOOR
PROPOSED SECTION HH'

1.100 @ A3

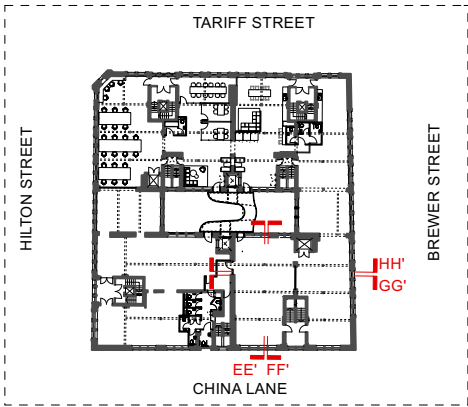

SECTION KEY

1

EXISTING BRICKWORK EXPOSED

2

ORIGINAL SASH WINDOWS

3

PROPOSED PARTITION WALLS

4

PROPOSED DOORS

5

ORIGINAL TIMBER BEAMS

6

ORIGINAL CAST IRON DOOR

7

EXISTING DOORS

8

EXISTING CAST IRON COLUMNS

PLANNING

OMIArchitects

31 Blackfriars Road, Salford, Manchester, M3 7AQ
+44(0)161 832 3242 / info@omiarchitects.com / www.omiarchitects.com

PROJECT	FOURWAYS					
DRAWING	SECOND FLOOR - PROPOSED SECTIONS					
DATE	FEB' 22	DRAWN BY	KT	SCALE	1:100	@A3
JOB NO.	1420	DWG.NO.	L 2328			