




Basement Level [With Proposed New Basement Apartment]



Basement Level [Previously Approved Under Ref: 105655/FO/2014/S1] Excerpt Dwg.A204E

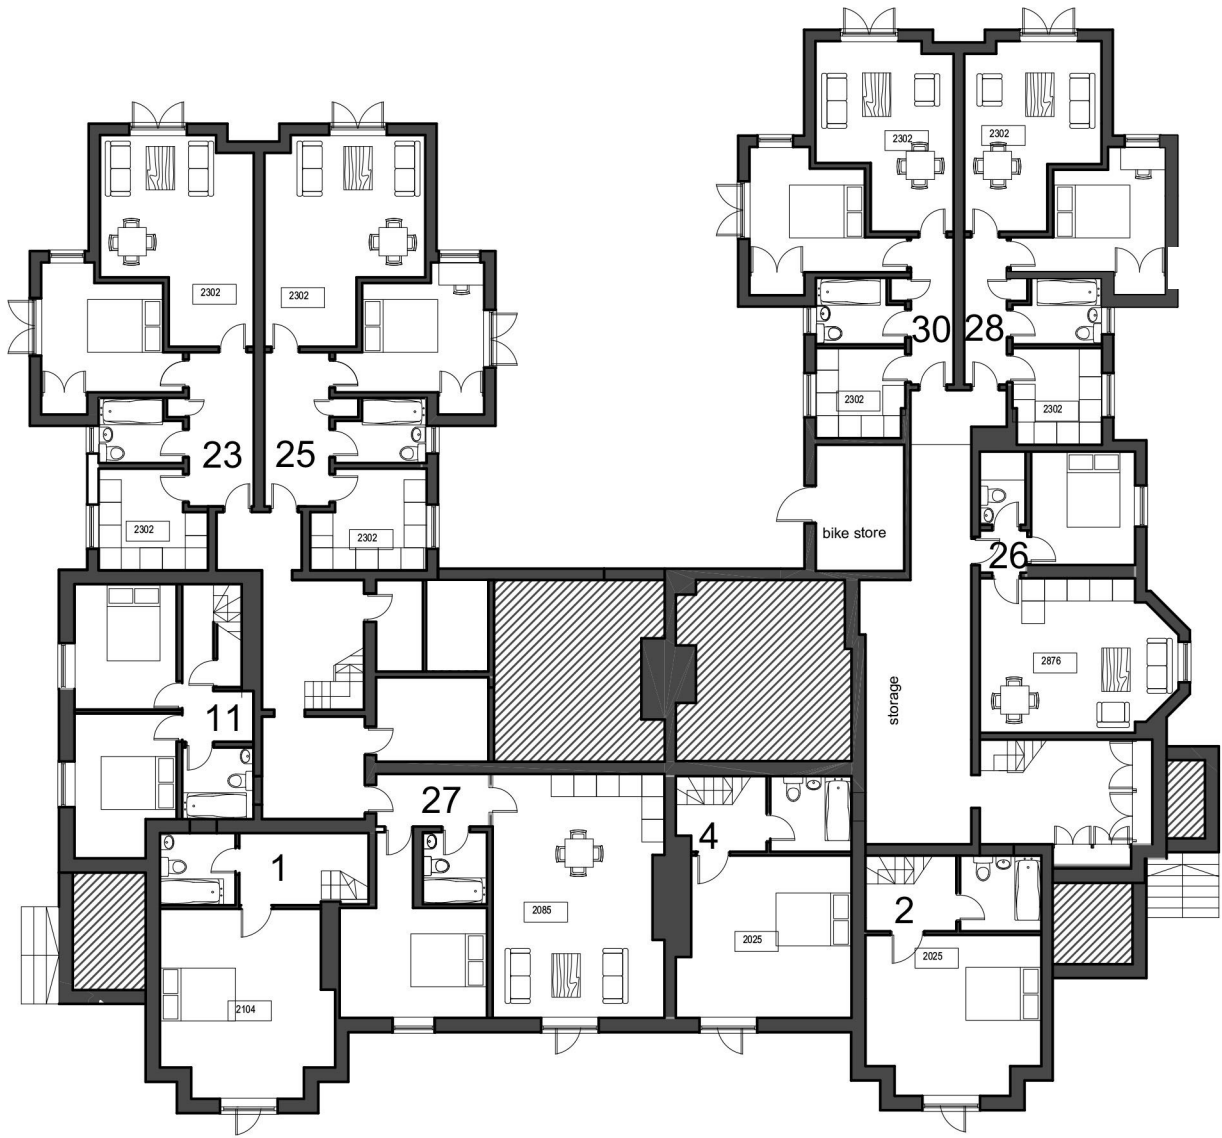

Ground Level [Previously Approved Under Ref: 105655/FO/2014/S1] Excerpt Dwg.A201E

© re|form architects

note:

This drawing is copyright

Do not scale off dimensions, all dimensions are to be checked on site by contractor. Contractor to report any dimensional discrepancies, errors or omissions prior to commencing on site.

Make Good to all surfaces disturbed

DRAWING FOR INFORMATION PURPOSES ONLY TO CONVEY THE NATURE OF A PREVIOUS APPROVAL IN THE CONTEXT OF THE CURRENT APPLICATION. NO INFRINGEMENT OF COPYRIGHT IS INTENDED OR IMPLIED THROUGH THE USE OF INFORMATION FREELY AVAILABLE WITHIN THE PUBLIC DOMAIN.

IF IN ANY DOUBT ASK

Rev.	Date	Comment

re form [architects and urban strategists] ltd 14 Ashol Road Whalley Range Manchester M16 8QN T+44(0) 7976 760 680 e studio@raus.co.uk		
Client	C6H12 Construction	
Project Title	Proposed Additional Apartment & External Works To Residential Development At 24-26 Whalley Road, Whalley Range, Manchester, M16 2DJ	
Drawing Title	Existing & Proposed Contextual Drawings Relating To Previously Approved Application Reference 105655/FO/2014/S1	Status C
		Scale 1:200 @A2
Job No.	RD CH 22-435	Drawing No. 013
		Rev.