
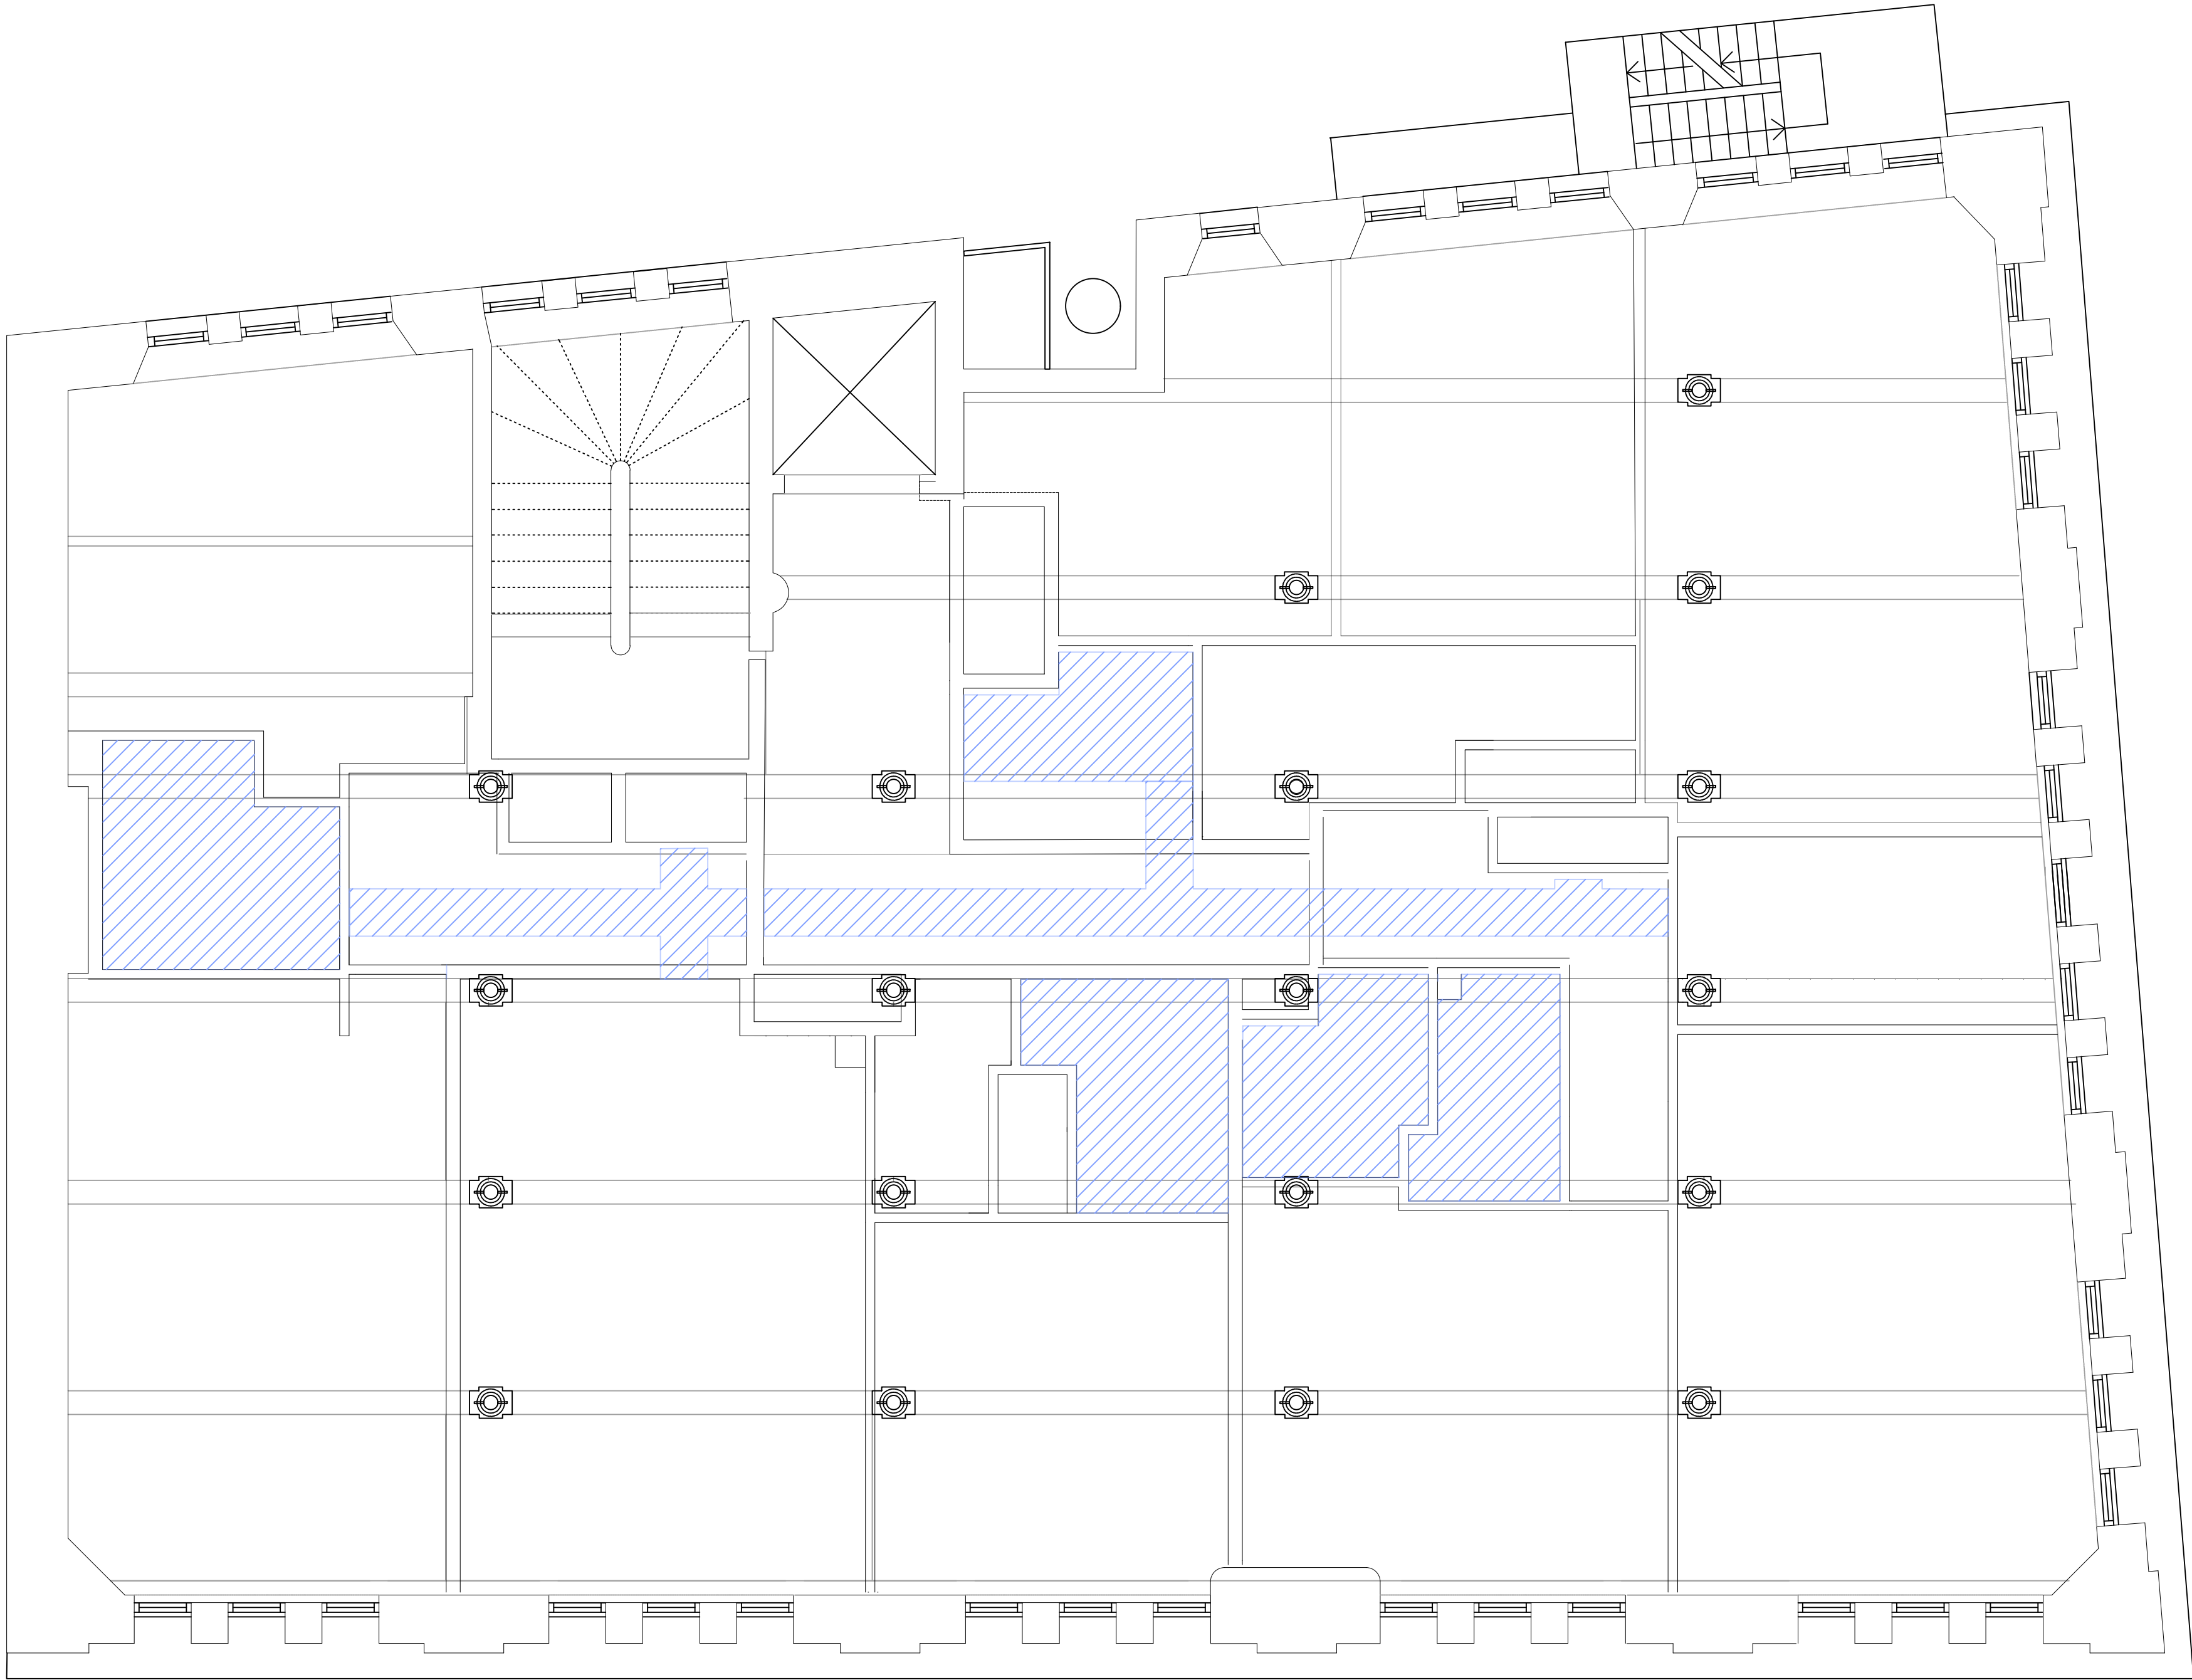


Revision C:
Drop ceiling has been reduced to only bathroom areas.
Suspended cable trays replaced drop ceilings in
corridor and communal areas for power distribution and
corridor lighting

3rd FFL +56.65

Section B-B - Third-Floor Corridor

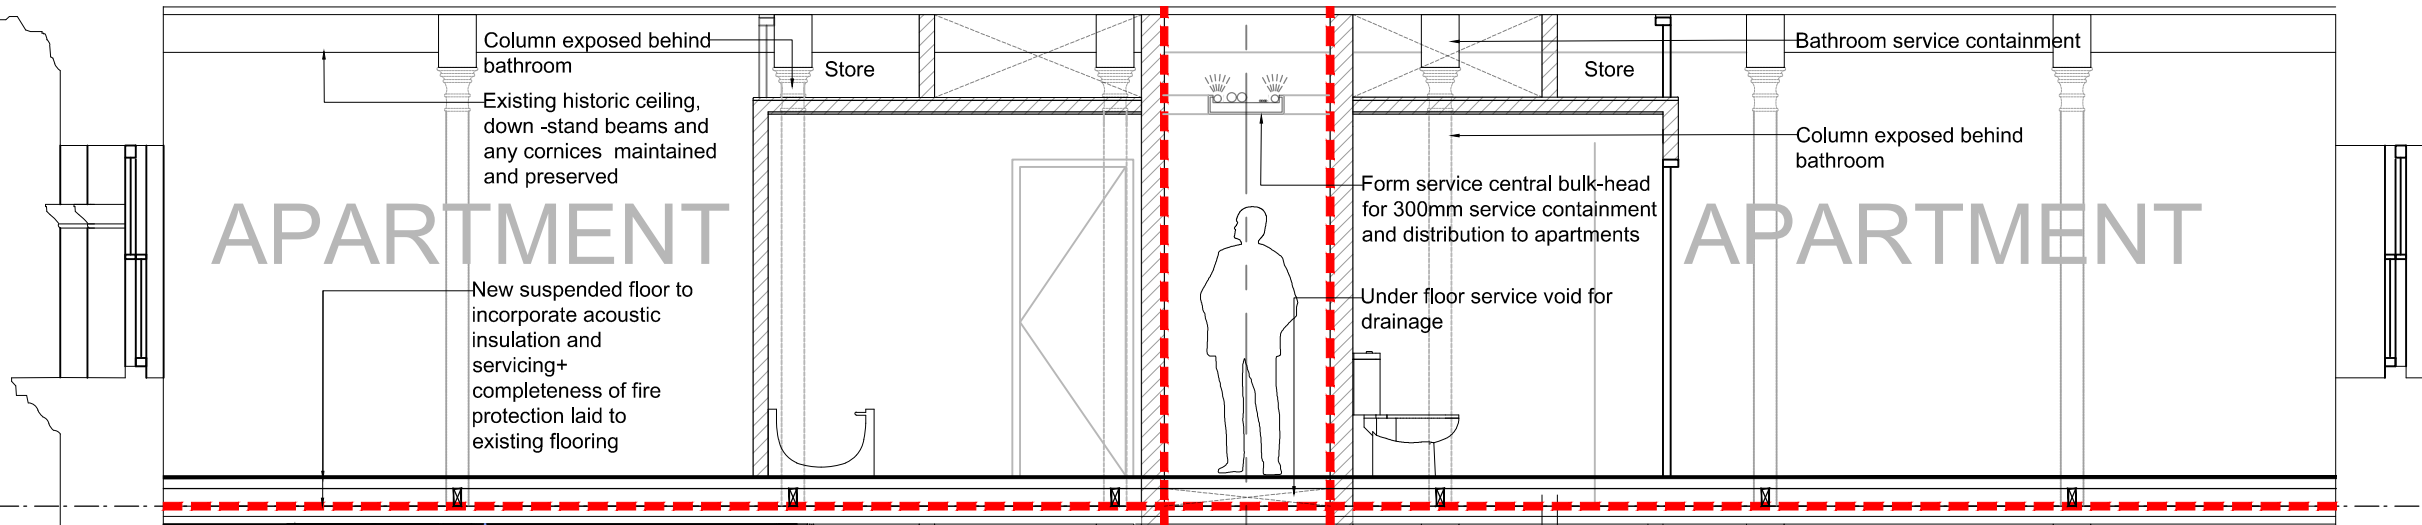

NOTE* - Please ensure that an updated asbestos survey and inspection report is available before commencing with any investigation, repair, refurbishment or new works

3rd Floor Proposed Ceiling Plan

- Restored ceiling cornice**
- Area of lowered suspended ceiling for service containment - Plasterboard & Skim to 60min FR
- Area of replicated ceiling Gyproc plasterboard & skim finish to 60min FR
- Area of Vaulted Masonry - Cleaned and made good
- Area of exposed concrete - Cleaned and made good
- Area underside of stairs with any existing intrusive modern paintwork applied to existing surface to be stripped off and pointing made good. Methodology & paint specification to be agreed with planning conservation officer. *

**Note-Areas are only an approximate indication and will require a more detailed survey prior to tender

an existing and existing
the spacestudio architects & designers

19-12-2022
19-12-2022
24-04-2023
04-07-2023

project and code
Fraser House
36 Charlotte Street,
Manchester M1 4FD
2022-1008M

drawing title
Proposed GA Third Floor
Ceiling Plan

PLANNING ISSUE
drawing number / revision
2022-1008M - 046 C
scale
1:50 @ A1
04.07.2023
drawn / checked
CT / KS
0 0.5 1 2
Metres