



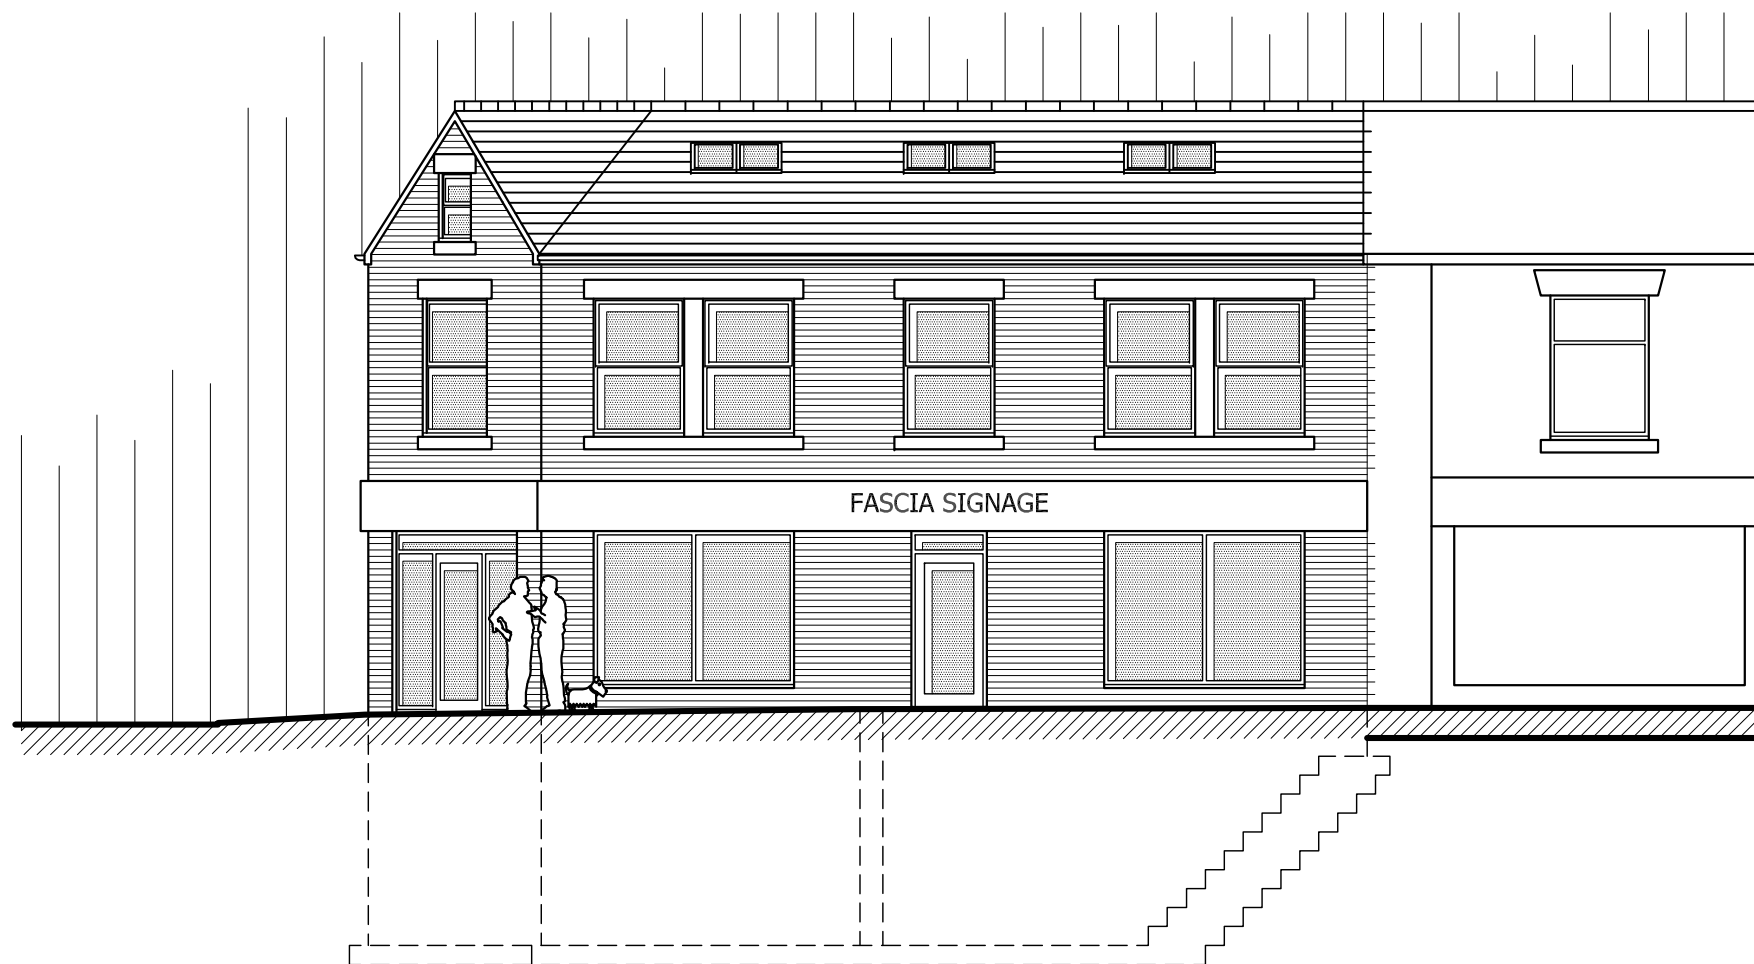

S O U T H E L E V A T I O N

N O R T H E L E V A T I O N

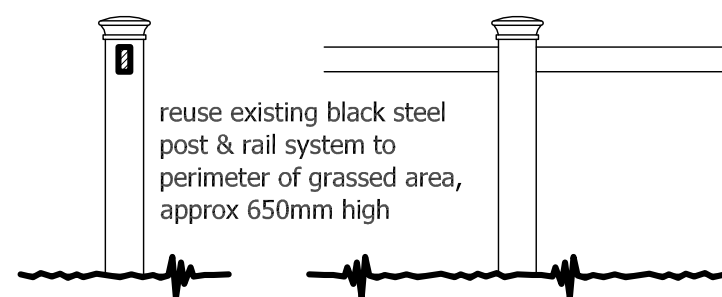

S O U T H E L E V A T I O N

Project

92-96 OLD CHURCH STREET
MANCHESTER

Drawing Title

PROPOSED ELEVATIONS

Drawing No.

105

Drawn:

ZU

Status:

Planning

Date

31.03.2023

Scale @ A3



1:100

XHAN Consulting
129 Centurion House
Deansgate M3 3WR
T: 7400012759

