


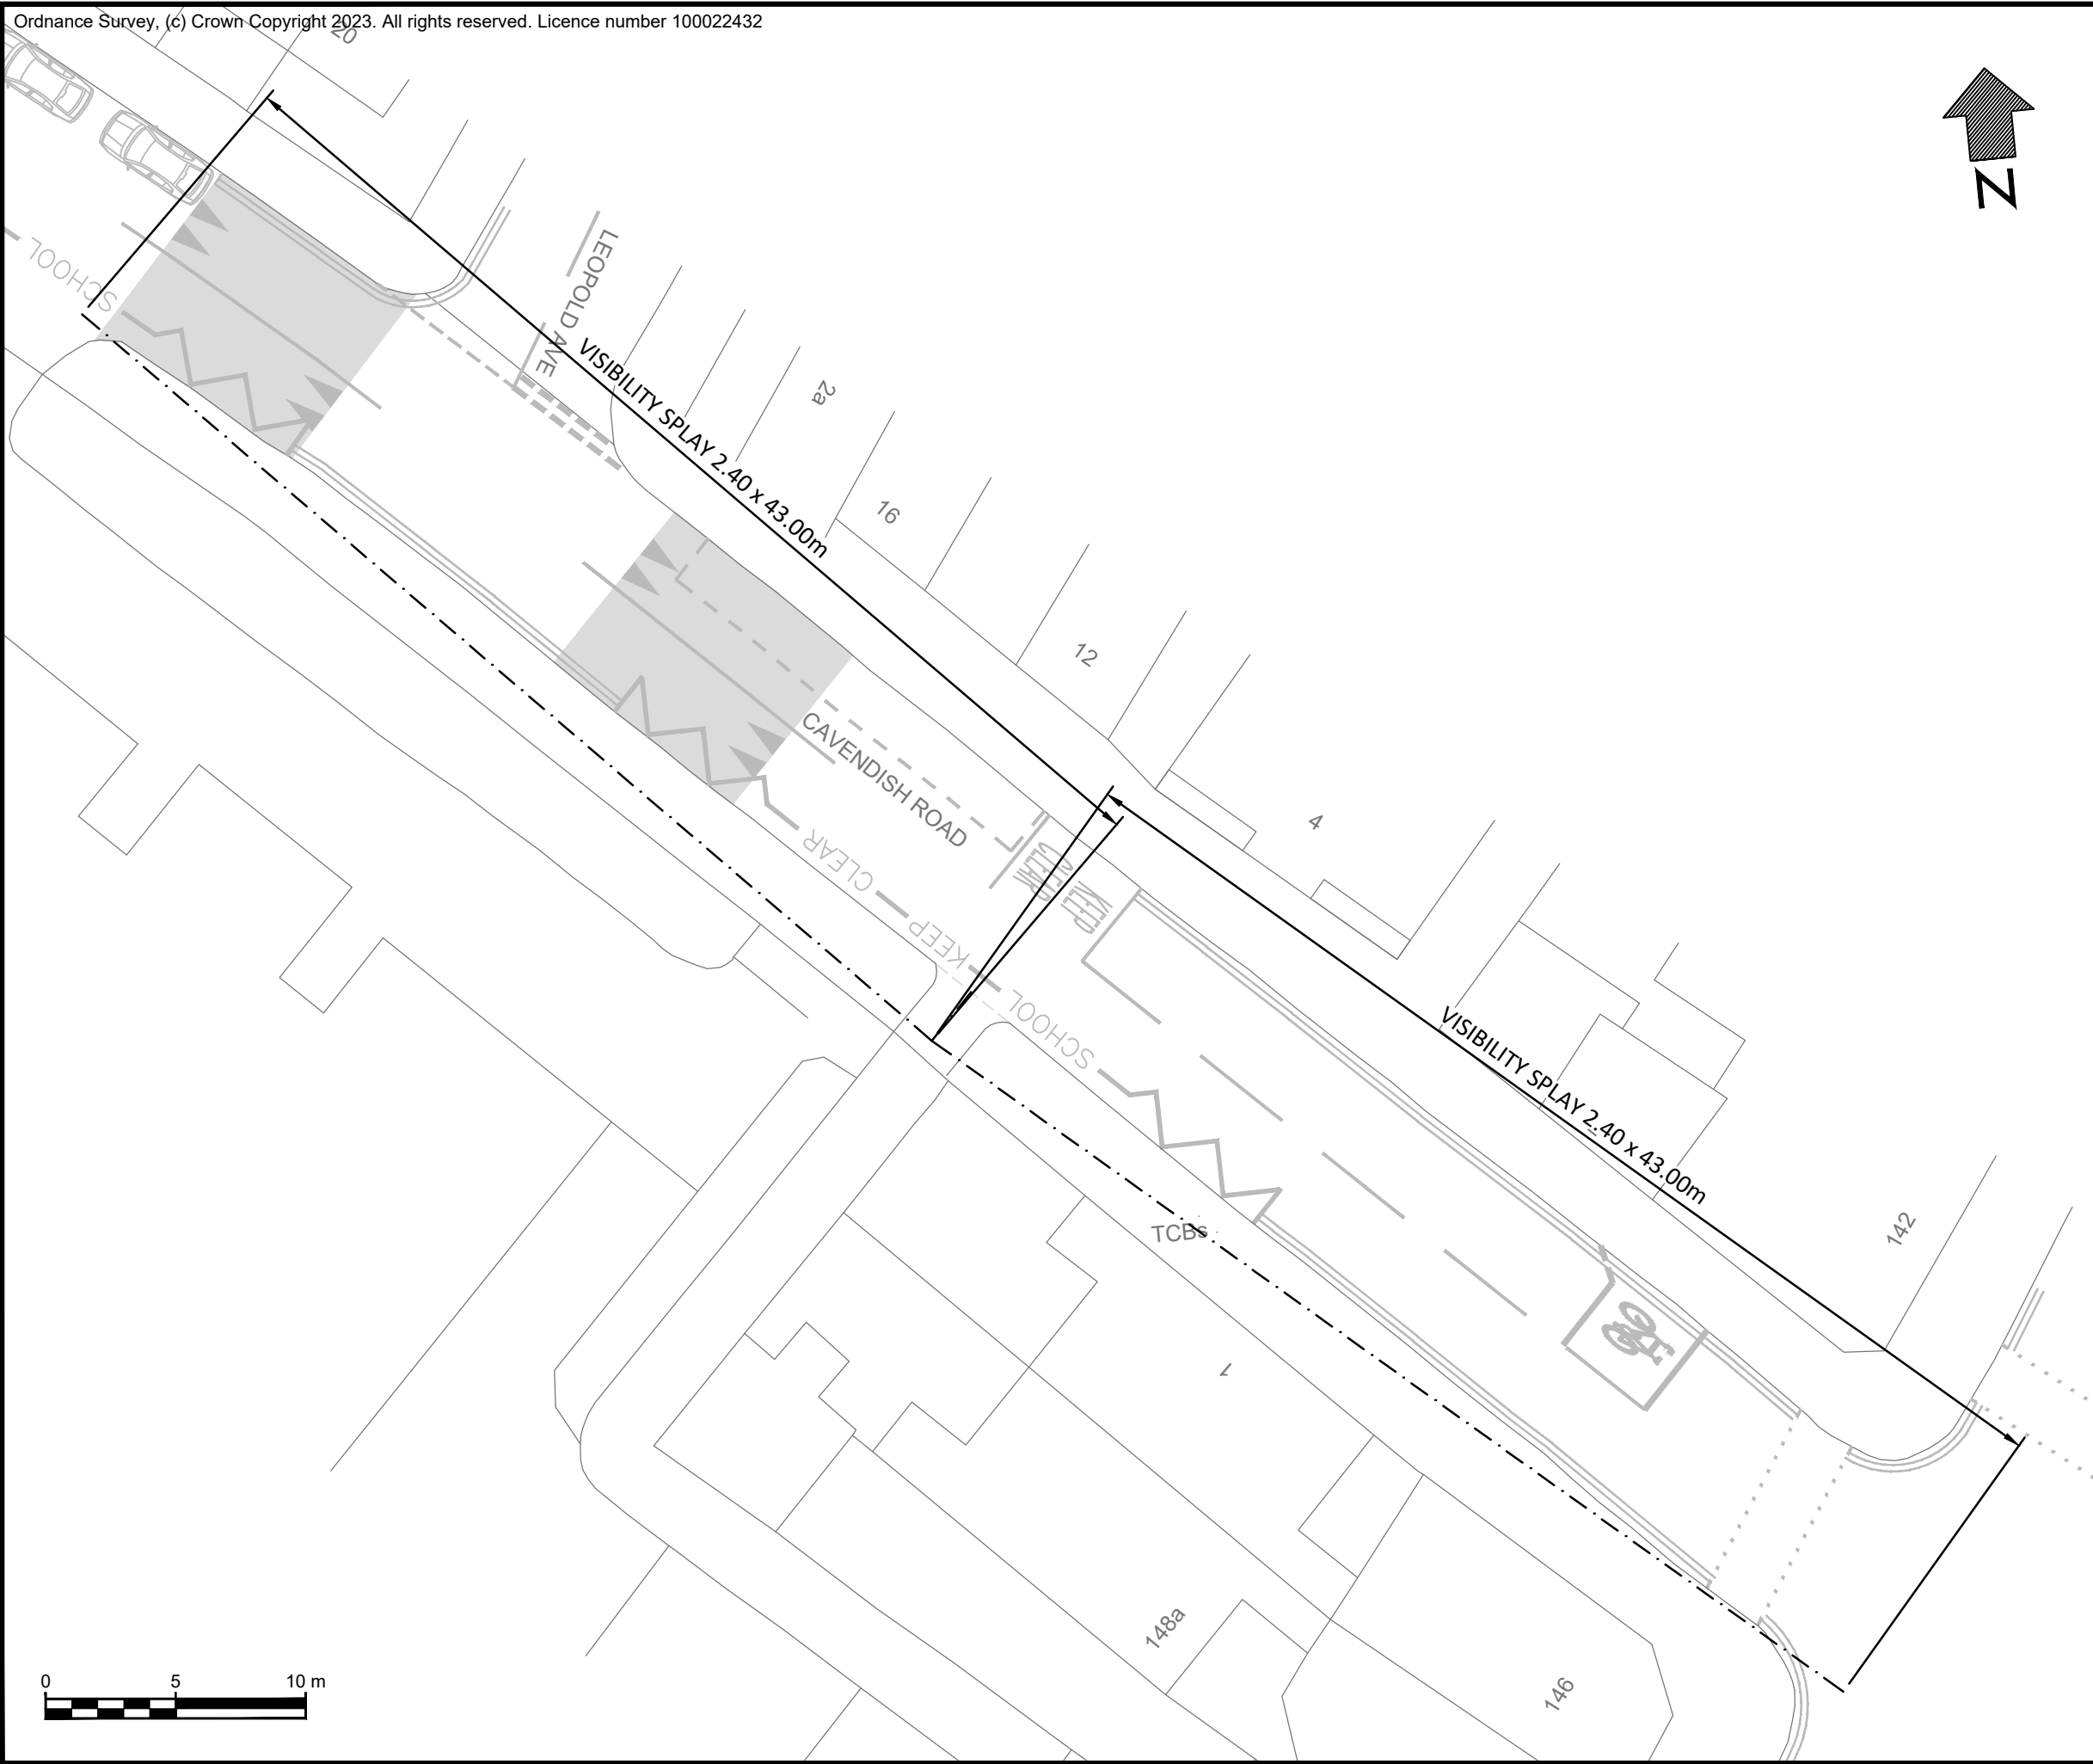

SURVEY HAS BEEN PROVIDED BY
MOJO. FILENAME: MOJO - 1A
CAVENDISH ROAD - SWEEP PATH.

-	31/05/23	ORIGINAL ISSUE	AS	MS	MS
Rev	Date	Description	Drm	Chk	App

This drawing has been specifically prepared to meet the requirements of the named client and may contain design and innovative features which differ from conventional design standards.



Web: www.cad-precision.com
Email: info@cad-precision.com
Tel: 01273 661753

Client

MR M SMITH

Project

1A CAVENDISH ROAD
WEST DIDSBURY, MANCHESTER

Drawing Title

VISIBILITY SPLAYS

Drawing Status

FOR INFORMATION

Drawn AS	Designed AS	Date MAY 2023	Scale 1:250	Size A3
Drawing No. 3019-001				Rev -