


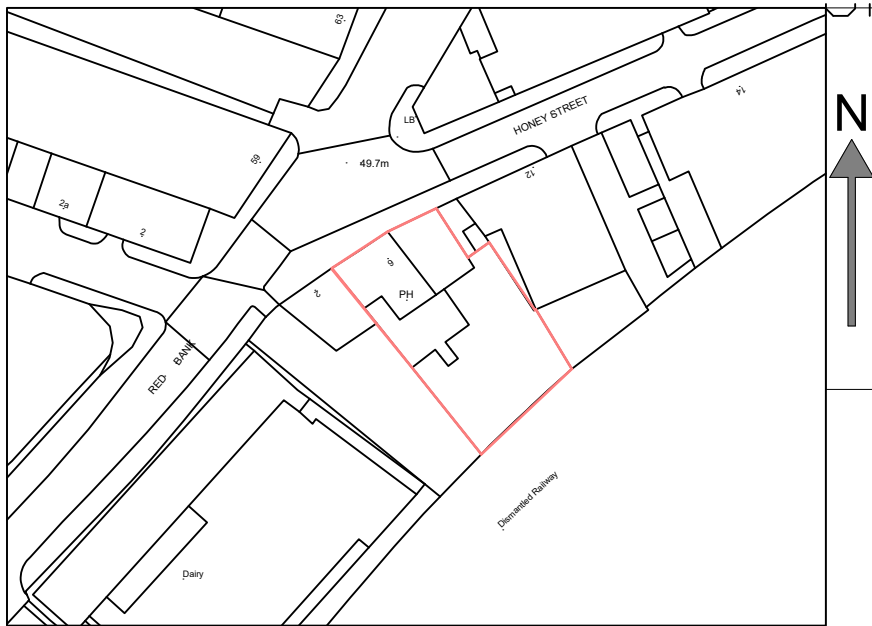

1:1250



Project SINGLE STOREY REAR EXTENSION AT THE FLAMINGO SHISHA BAR AND LOUNGE, 6 HONEY STREET, CHEETHAM HILL, MANCHESTER. M8 8RG		Contract. No.	Drg.No.	Revision	Scale 1:1250	@ A4
Client MR SAMSOM			1		By MCC	Date JAN 2023
Drawing Title SITE LOCATION PLAN		MAT Design Limited Town Planning & Building Control Consultants 17 BROOKSIDE AVE ECCLESTON ST. HELENS WA10 4RN Telephone:07850203448 E-mail:miketa@blueyonder.co.uk				