
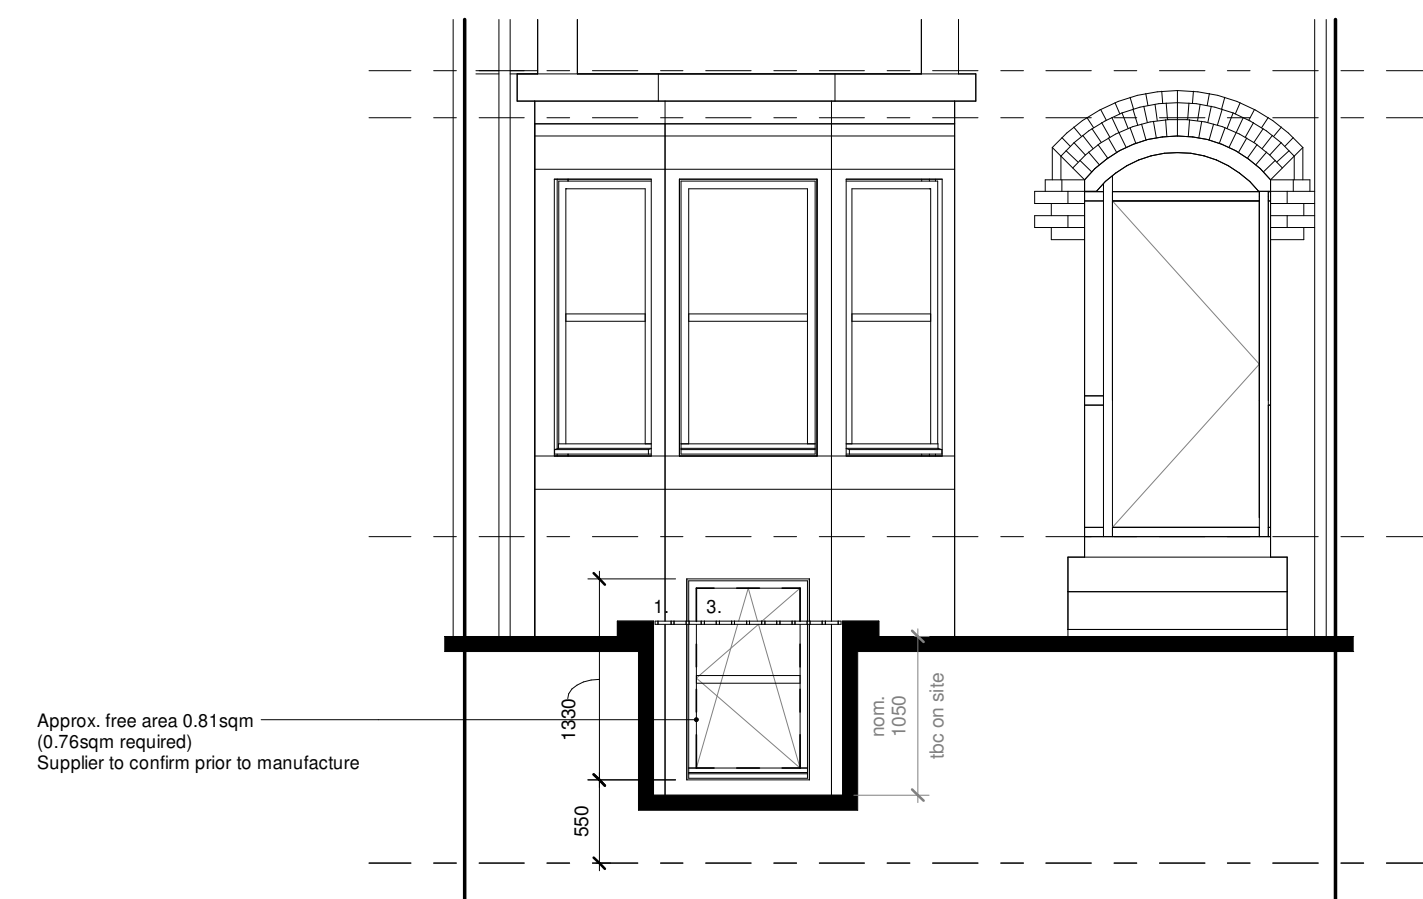
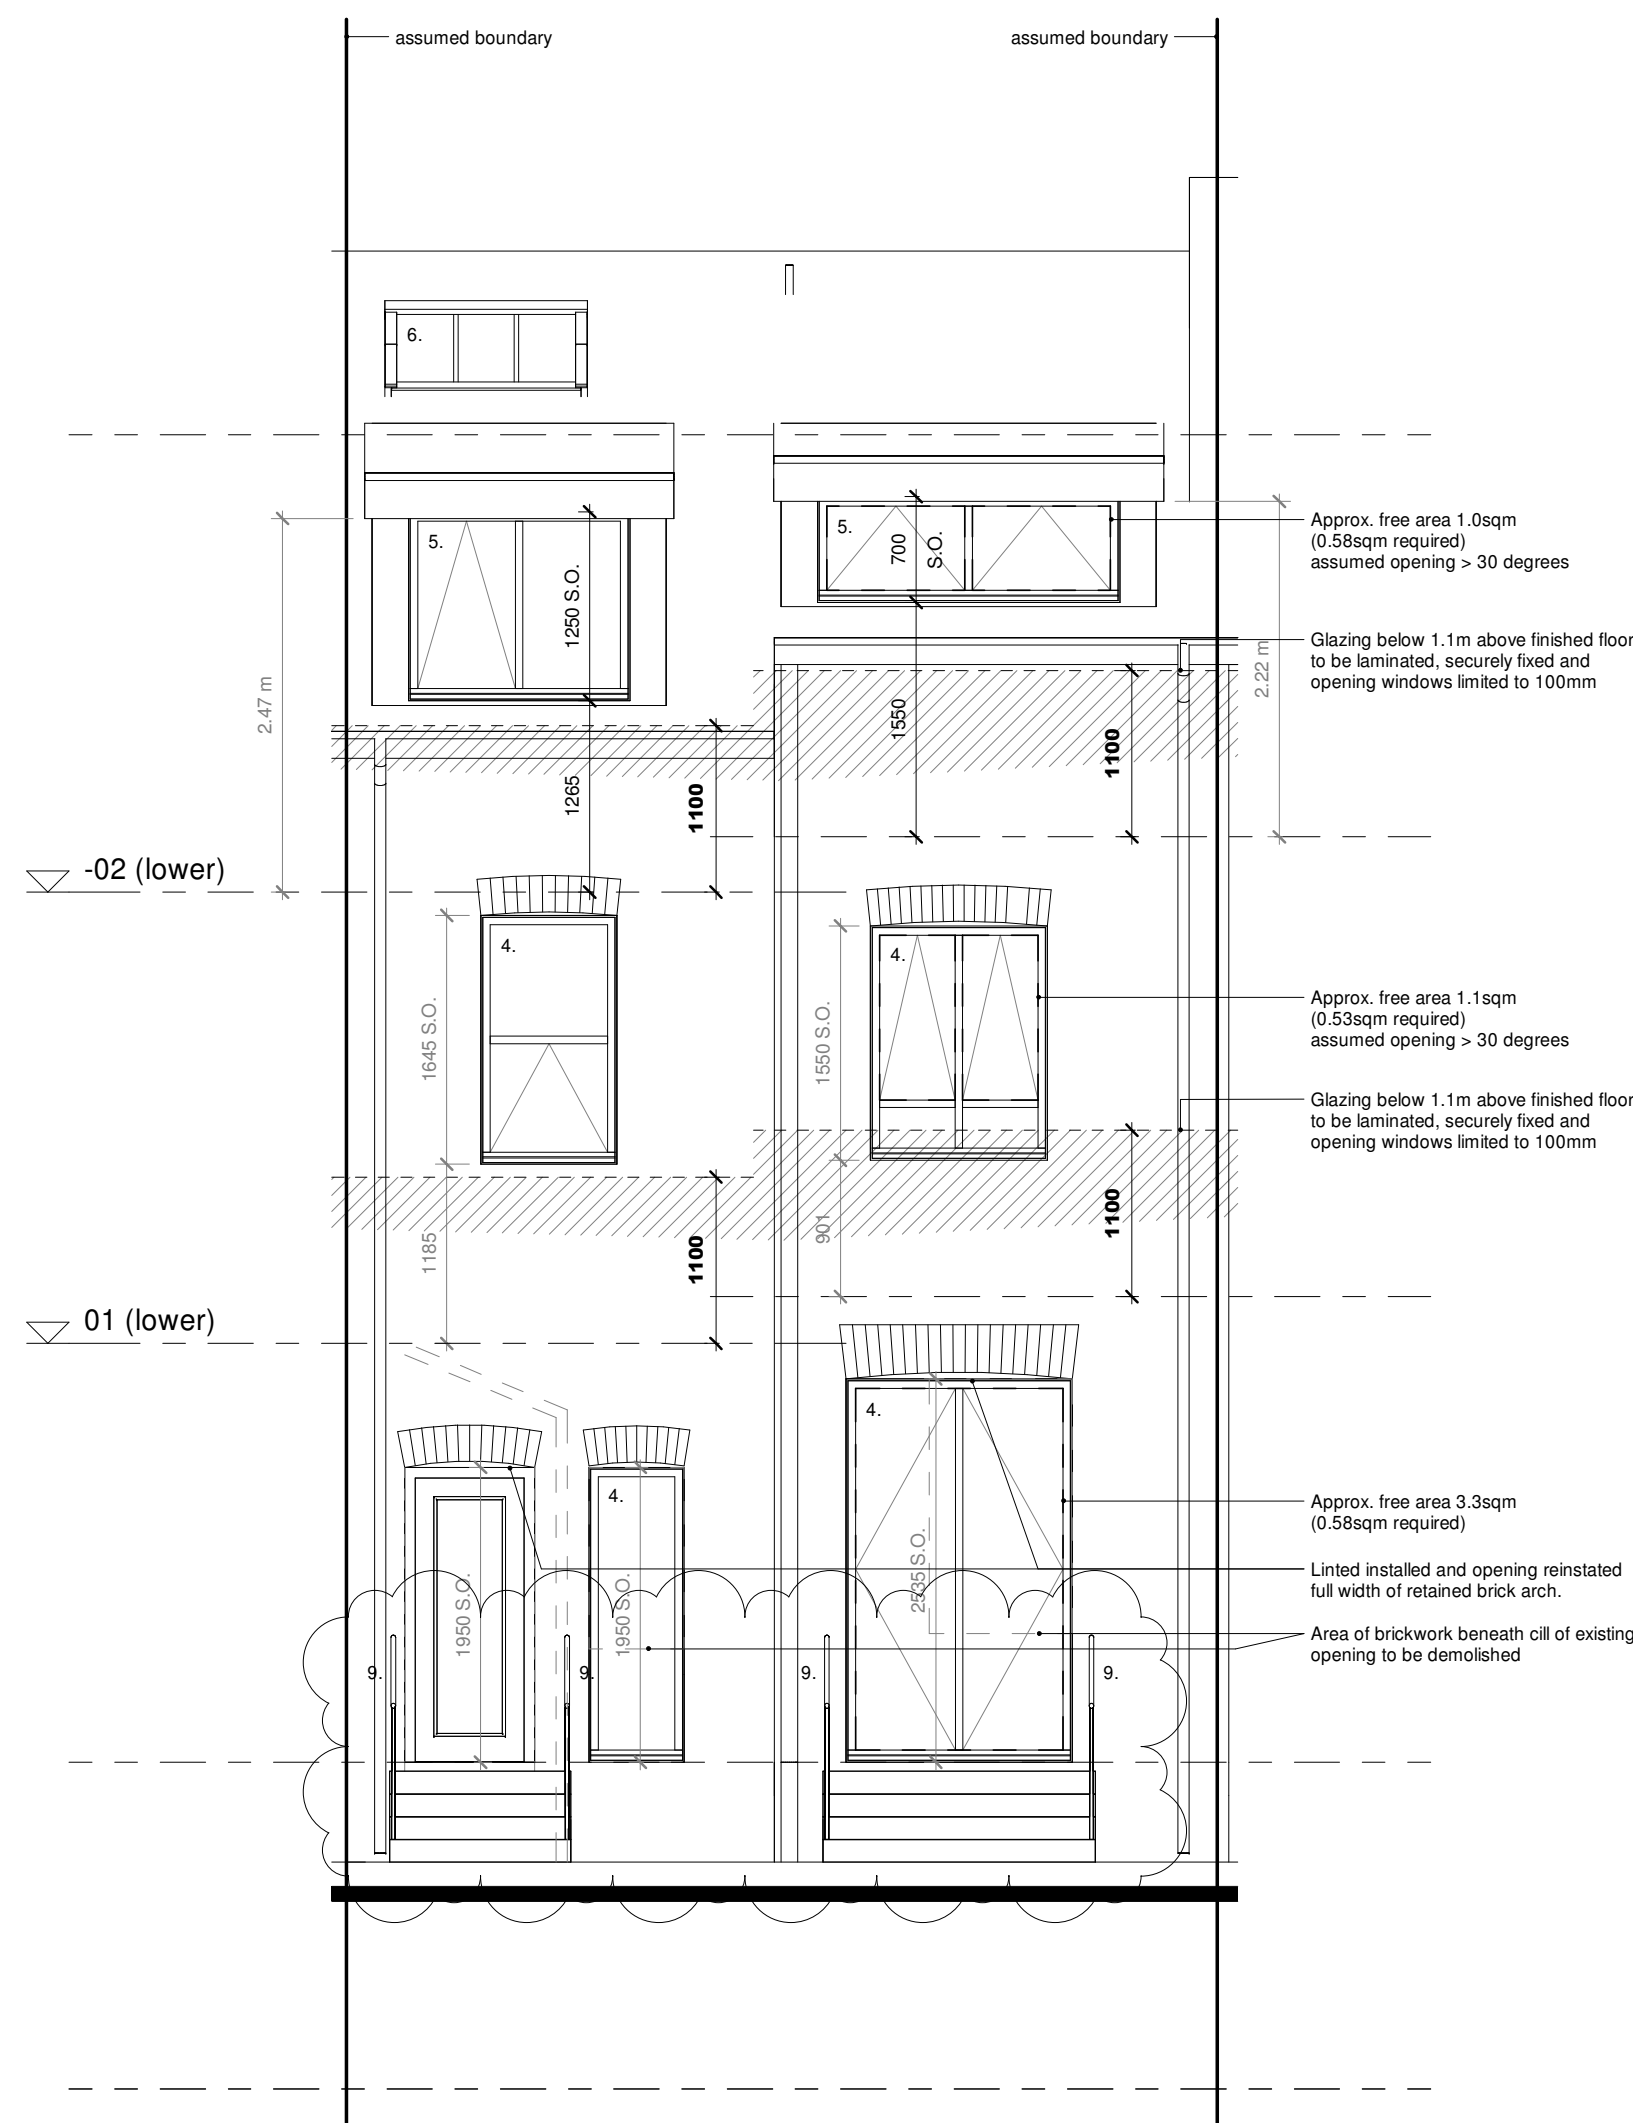


Level	Number	Name	Area	Habitable	Vent Req / sqm
-01 B	-01.03	Family Room	14.9 m ²	Yes	0.745173
-01 B					
00 GF	00.02	Kitchen / Dining	16.5 m ²	Yes	0.824462
00 GF	00.03	Living	11.6 m ²	Yes	0.577984
00 GF					
01 FF	01.02	Bedroom	15.1 m ²	Yes	0.756277
01 FF	01.03	Bedroom	10.6 m ²	Yes	0.52891
01 FF	01.05	Study	3.8 m ²	Yes	0.190638
01 FF					
02 SF	02.02	Bedroom	14.8 m ²	Yes	0.737529
02 SF	02.03	Bedroom	11.6 m ²	Yes	0.582148
02 SF					
Grand total: 8					

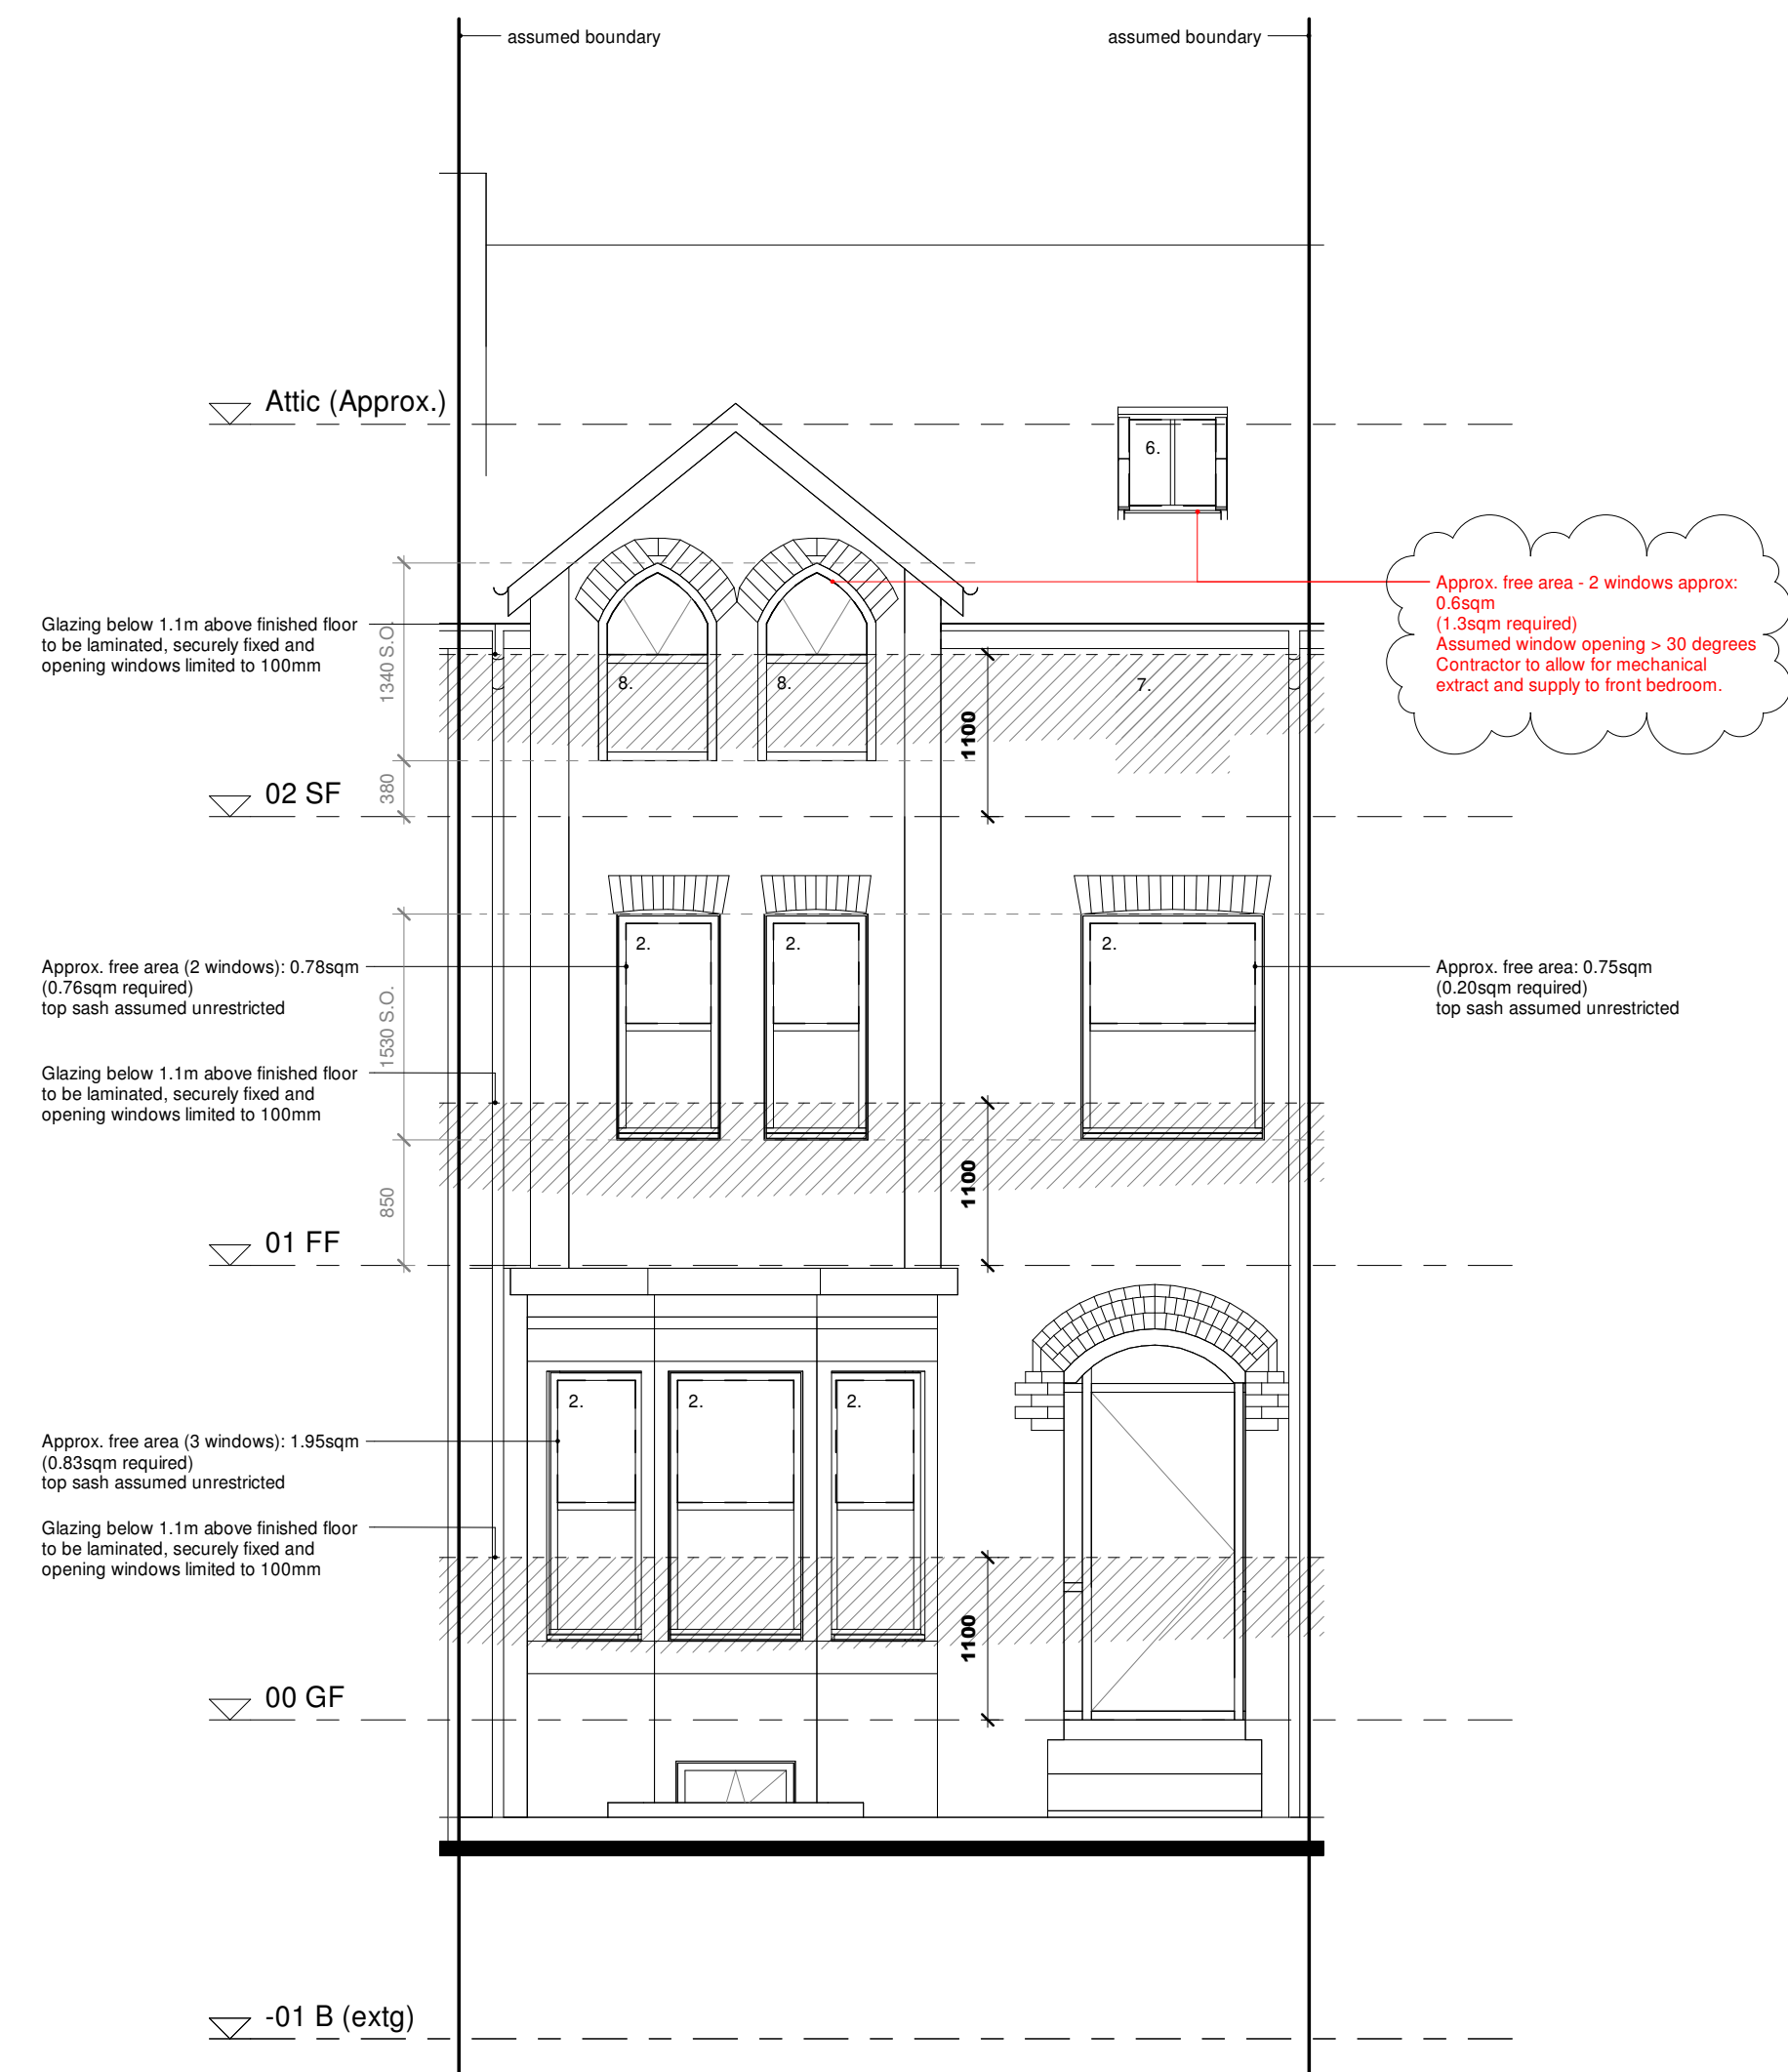

E1_lightwell
scale 1 : 50

E1
scale 1 : 50

E3
scale 1 : 50

