All dimensions are to be checked on site. This drawing shall not be scaled to ascertain dimensions.




## Proposed Front Elevation
**Scale 1:100**




## Proposed R/H Side Elevation
**Scale 1:100**

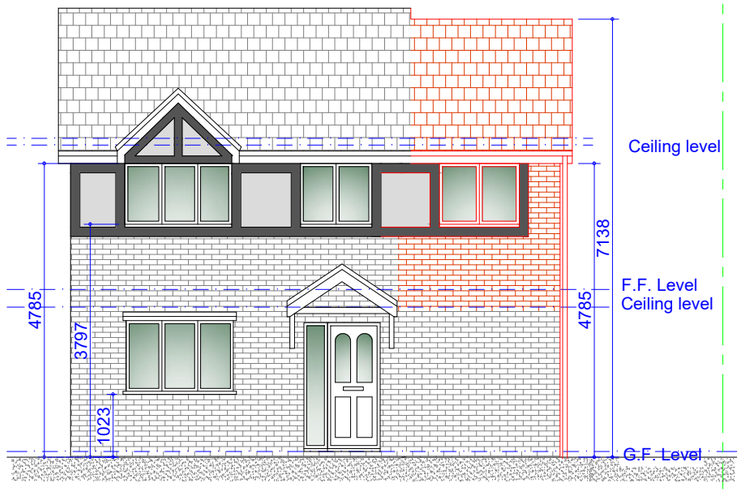


## Proposed Rear Elevation
**Scale 1:100**

**Materials**
**Walls - Brown mix commons and mock tudor timber cladding**
**Roof - Concrete interlocking roof tiles**
**Windows - White UPVC DG**
**Doors - White UPVC DG**

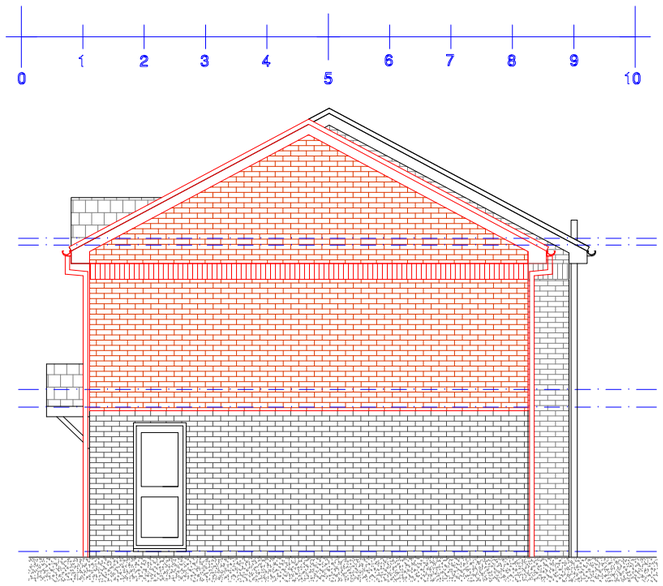


## Proposed Roof Plan
**Scale 1:100**
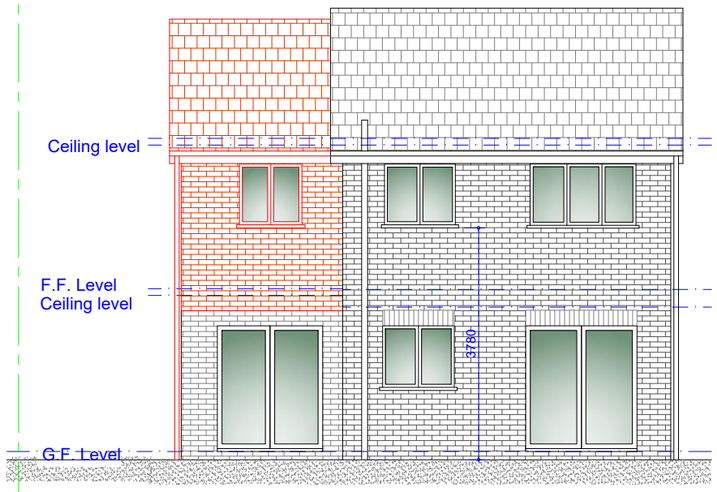
| Rev | Date | Description |
|---|---|---|

Issued For : INFORMATION PURPOSES ONLY

Client
Mr. Dave Long

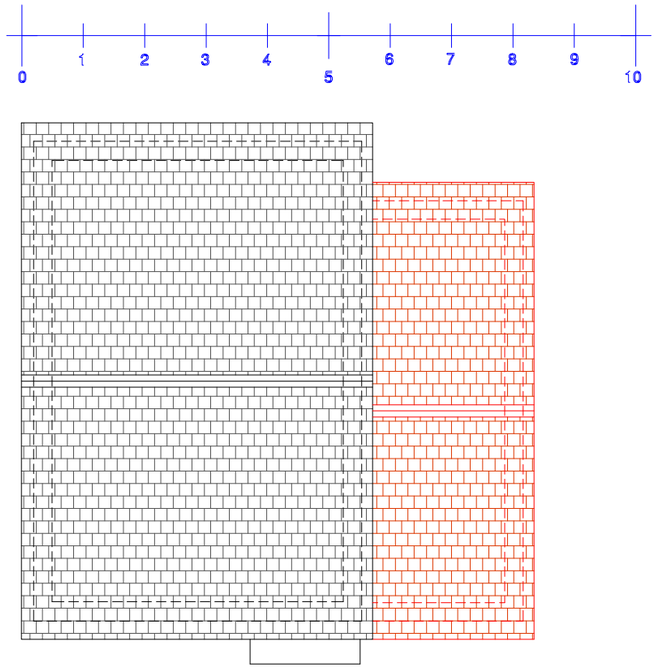Project
28 Francis Road, Withington M20 4XP
Proposed first floor side extension.

Scheme - Drawing Title
Proposed Elevations.

05 — Drawing No.
Revision
Date 21.02.23
Scale 1:100 @A3


PLANSTOBUILDIT
Plans To Build It Ltd
Tel: 0161 728 5730
Mob: 07741175755
www.planstobuildit.com