

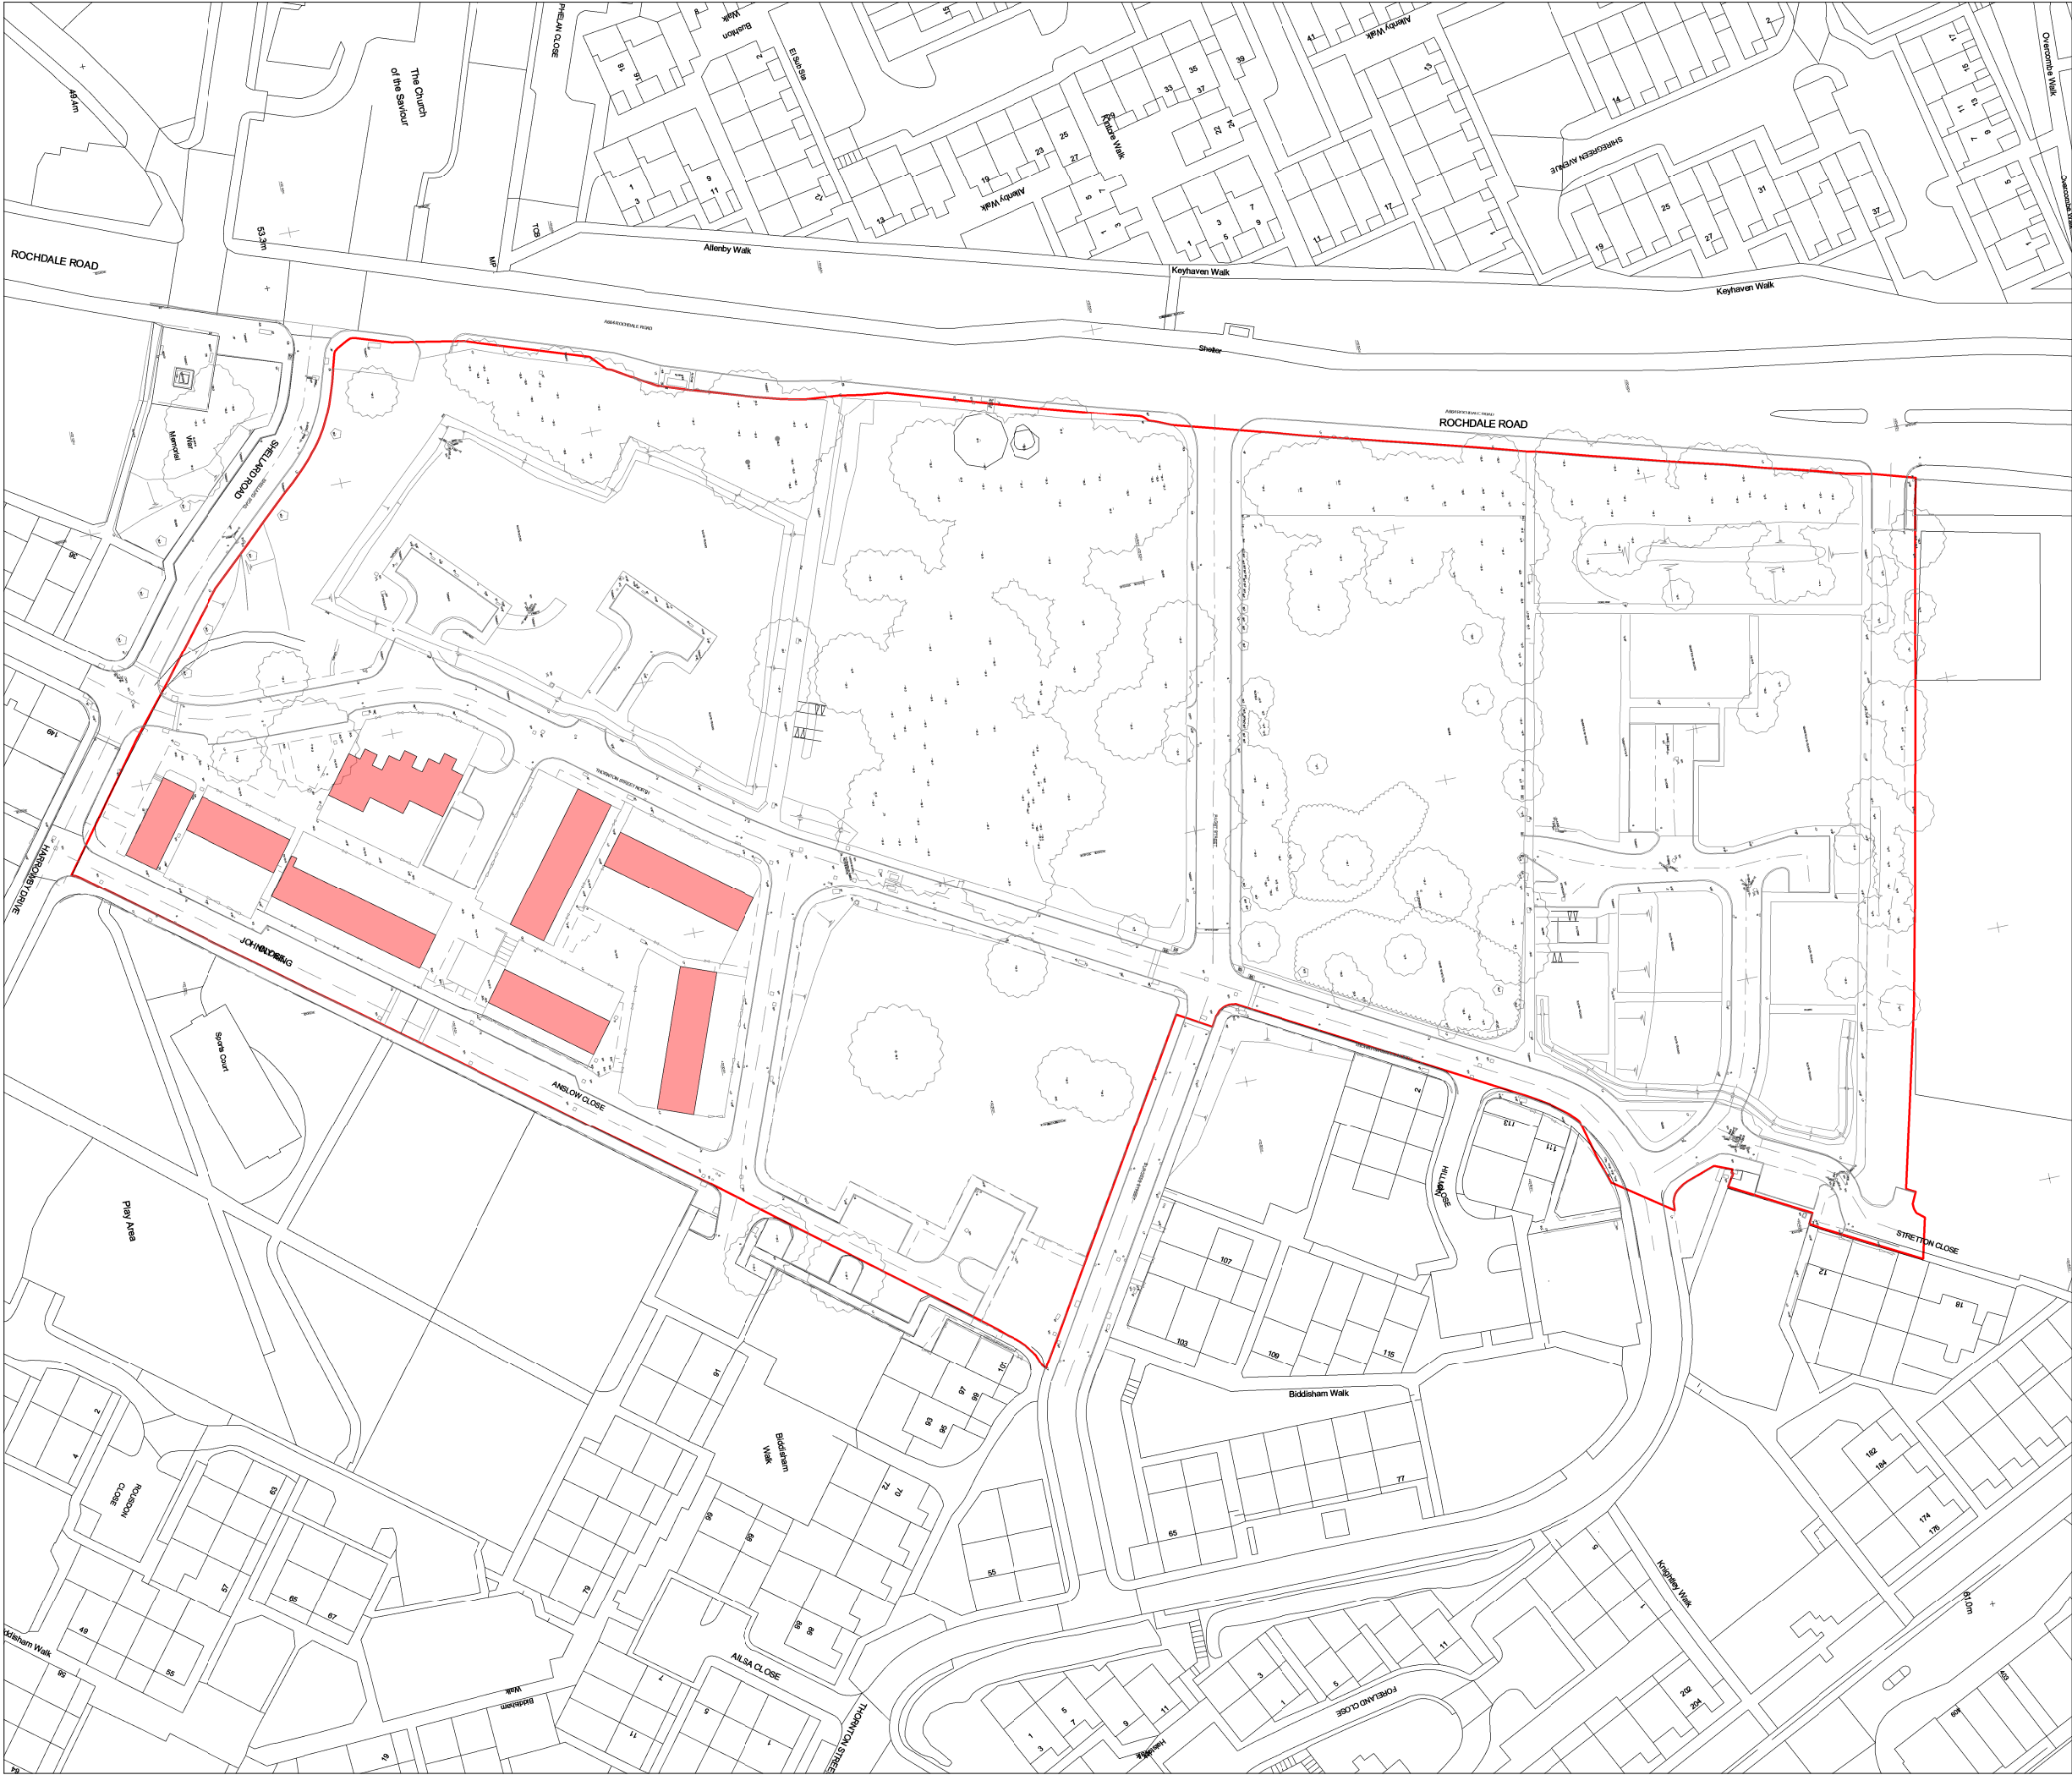


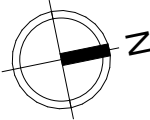

Note:
Do not scale from this drawing.
Dimensions are to be checked on site.
If in doubt please ask.

- Proposed Site Boundary
- Buildings to be demolished

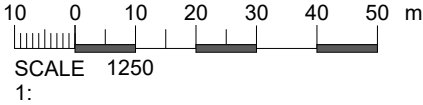

T1	26/11/21	LH	Tender Issue
PL	26/01/21	LH	Planning Issue
Rev	Date	Ints	Details

© The moral rights of the author are hereby asserted.
This drawing and design is the sole property of Buttress Ltd and must not be reproduced without permission.
Buttress Ltd is Registered in England and Wales: 5363573

Buttress

41 Bengal St
Manchester
M4 6AF

T 0161 236 3303
E contact@buttress.net
W www.buttress.net

Project Title	Collyhurst Village
Client	FEC and MCC
Location	Manchester

Drawing Title Demolition Plan

Date	23/11/2021 13:54:42	Scale	1 : 1250
Checked	LH	Orig Paper Size	A3

Job No: 8871 Status PLANNING

Project: Origin: Zone: Level: Type: Disc: Number: Rev:

8871-BA-CV-XX-DR-A- (01)104- T1