



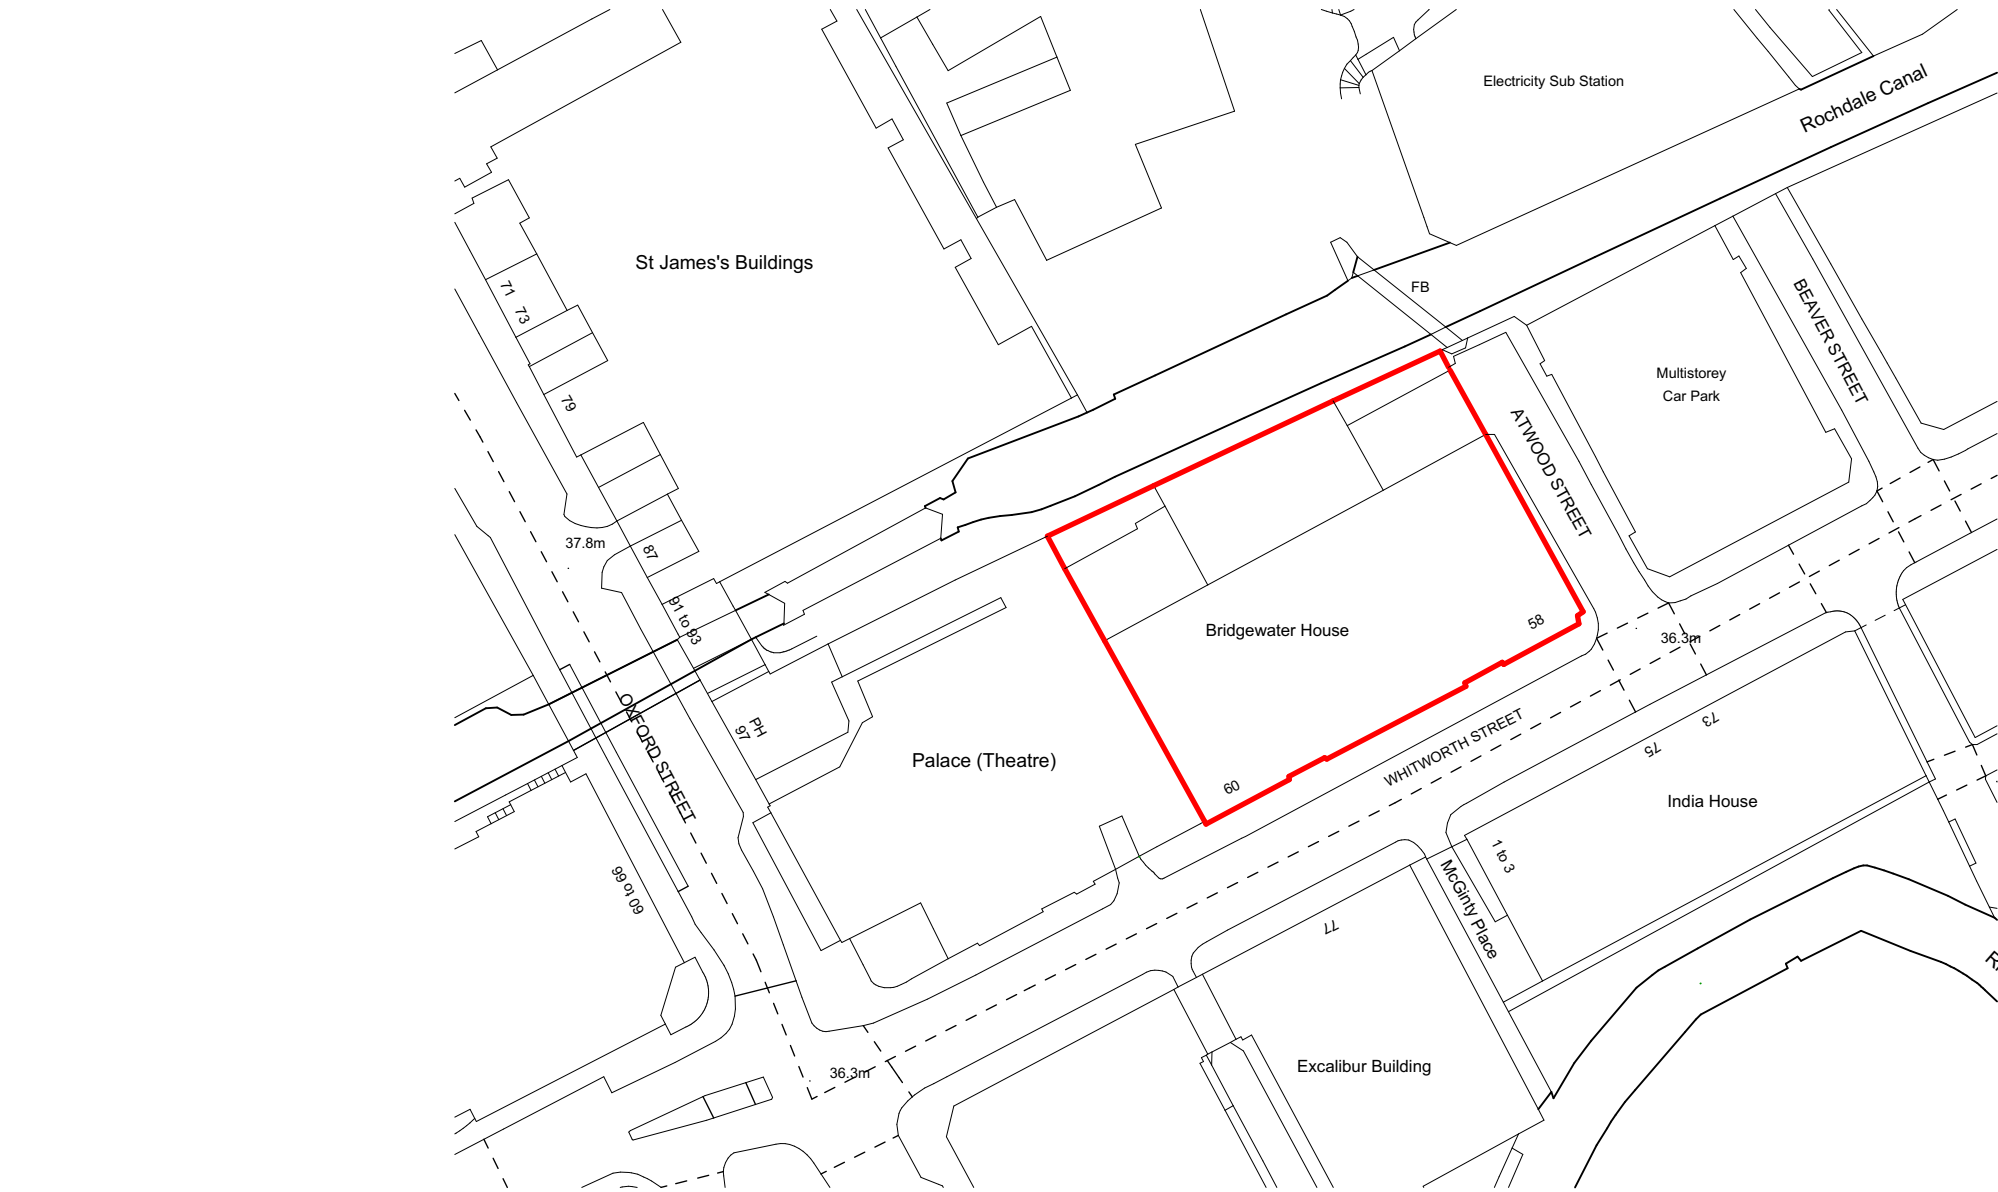

Site Location Plan 1:1250

 

Notes

Check all dimensions on site. Do not scale from this drawing
Report any discrepancies and omissions to HLM Architects
This Drawing is Copyright ©

Key

Overall Site Boundary Line

T01	ISSUE FOR TENDER	03/02/23	CC	AI
P01	ISSUE FOR LISTED BUILDING CONSENT AND PLANNING	27/01/23	CC	AI
Rev	Description	Date	By	Chk
Revisions				Suitability
Project				D2 TENDER

British Council
Manchester

Client


British Council

Title

SITE LOCATION PLAN

Drawing No.	Revision
BCM-HLM-00-00-DR-I-0000	T01

Scale @ A3	Drawn
1:1250	CC
Date	Checked
27/01/2023	HLM

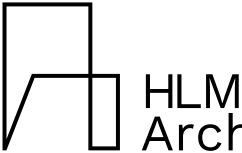

HLM
Architects

© HLMArchitects
2nd Floor
The Ruskin Building
Tudor Square
Sheffield S1 2LA

www.hlmarchitects.com
T. +44 (0) 114 263 9600
F. +44 (0) 114 263 9650
sheffield@hlmarchitects.com