




1 Elevation NW2 - Callout 1
1 : 100

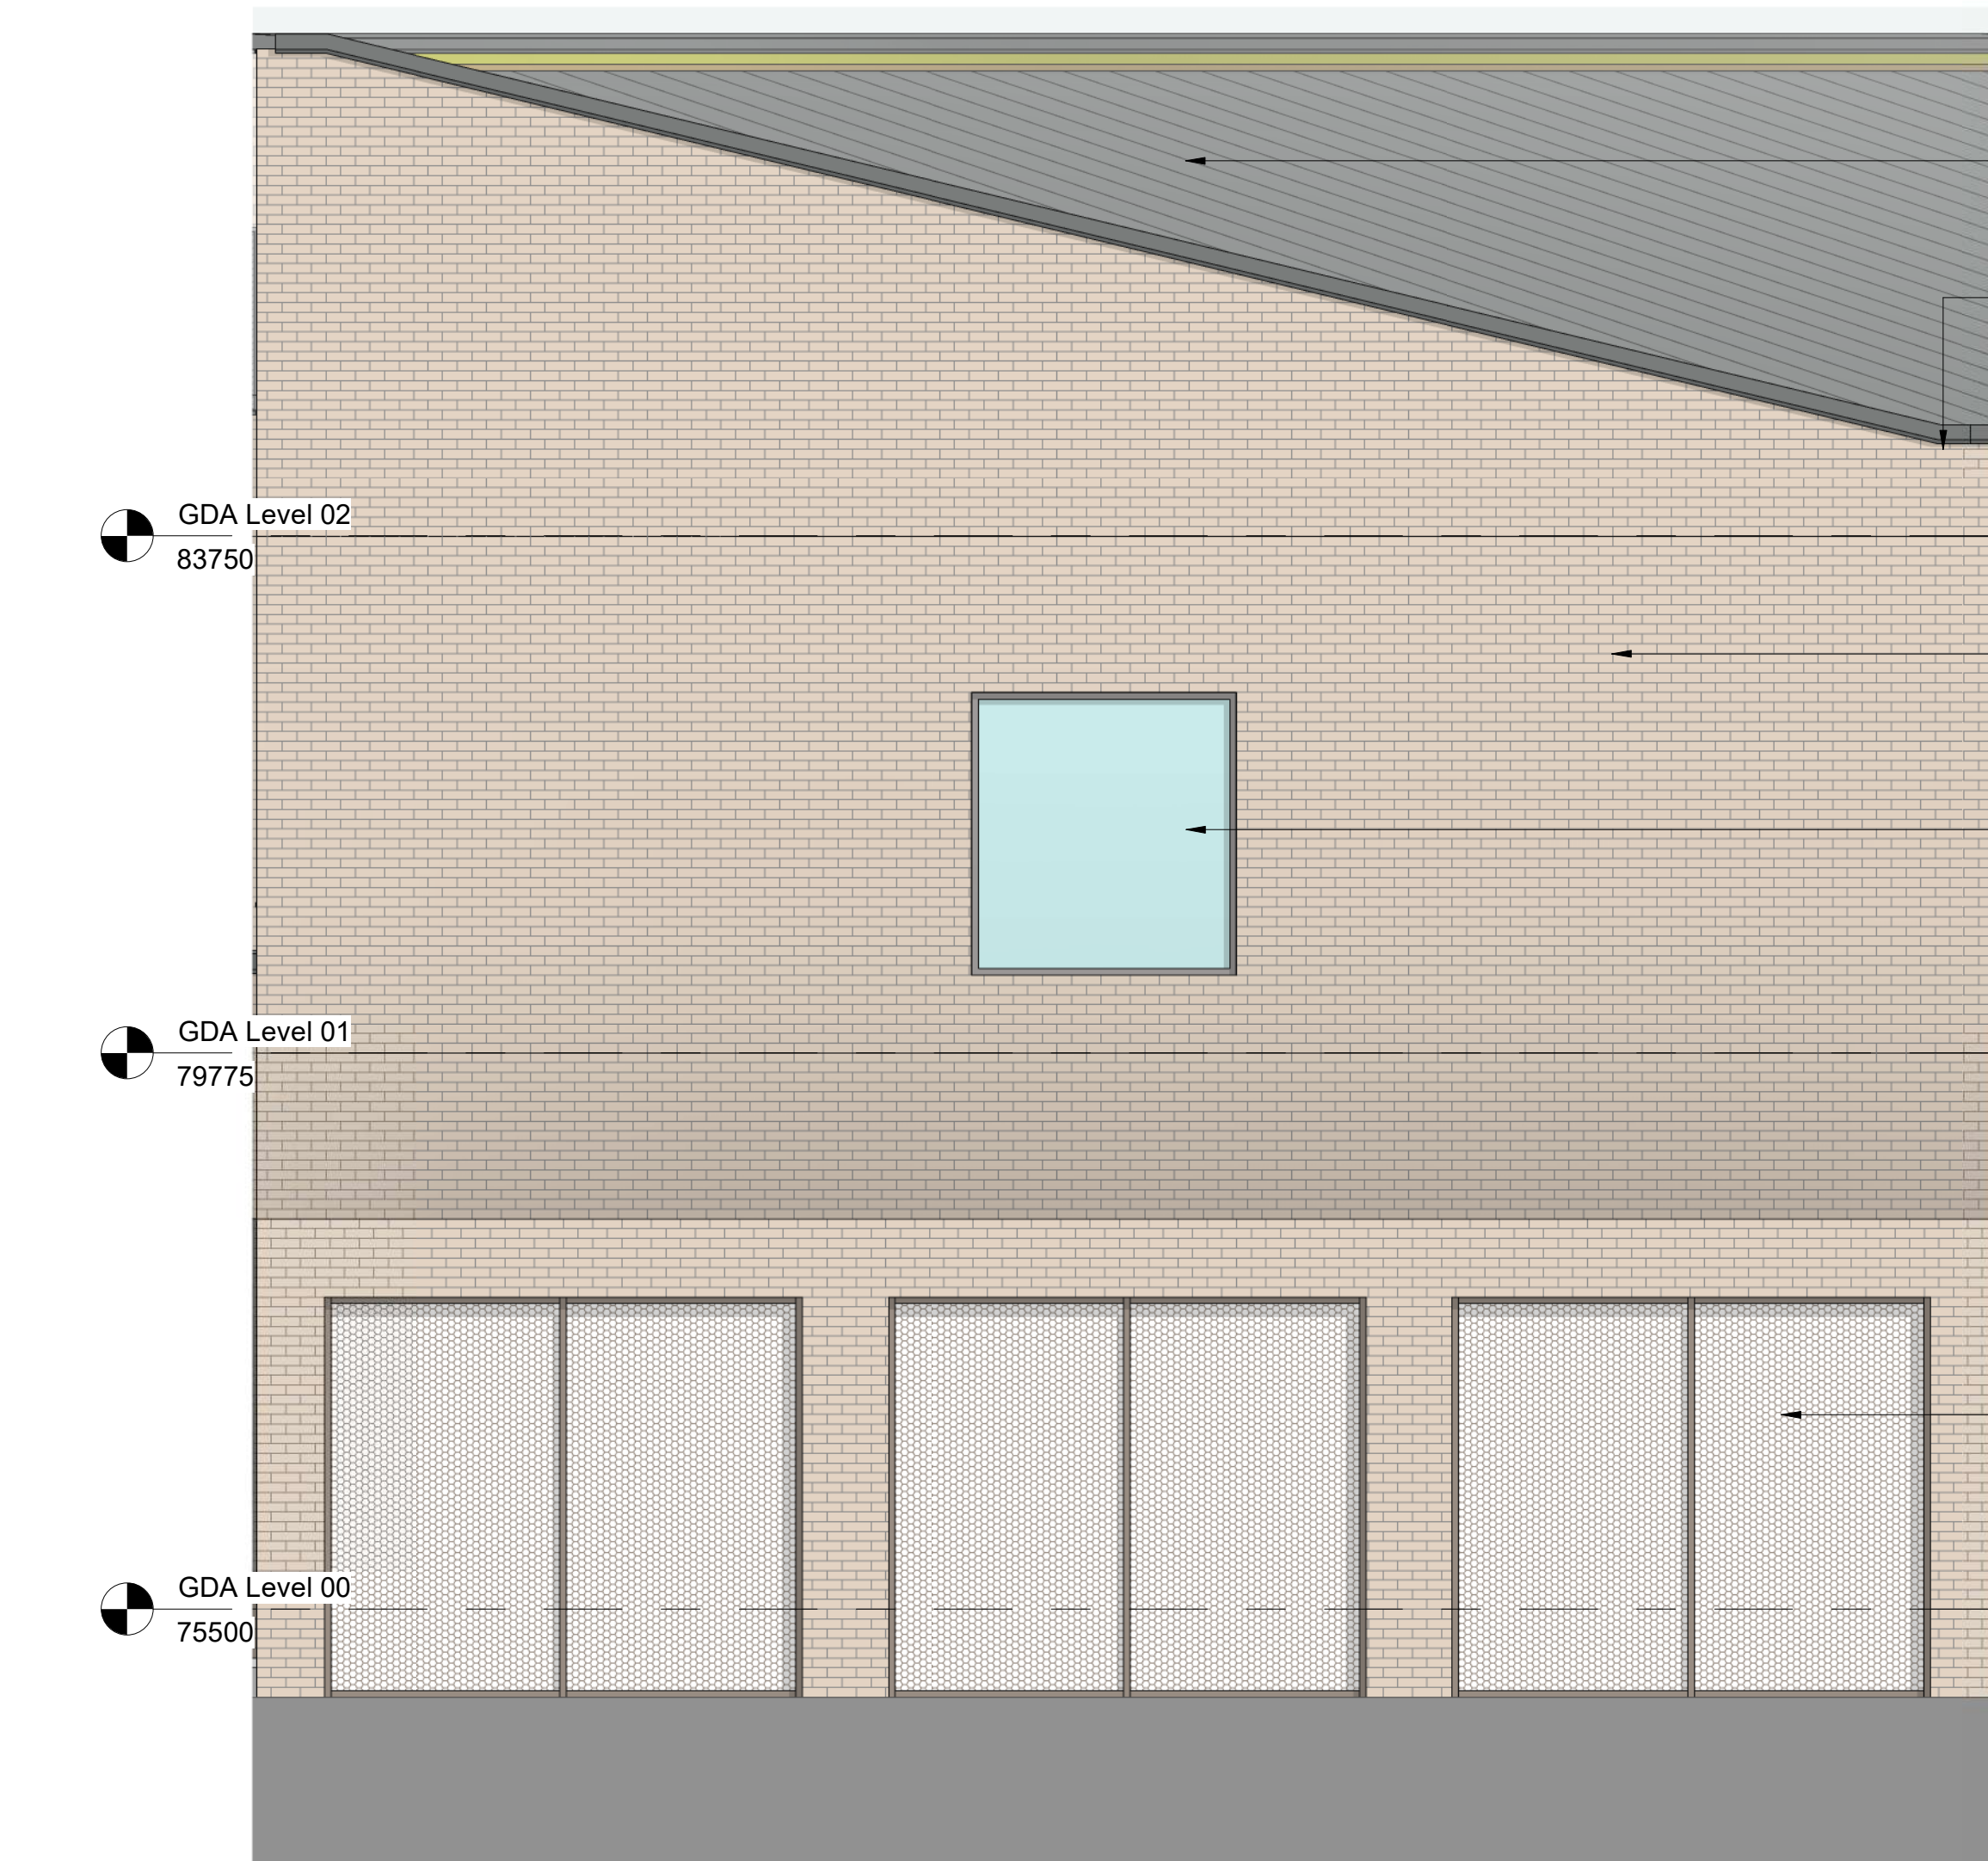


2 Elevation NW2 - V2 Ward 1/ Ward 4 Gable End
1 : 50

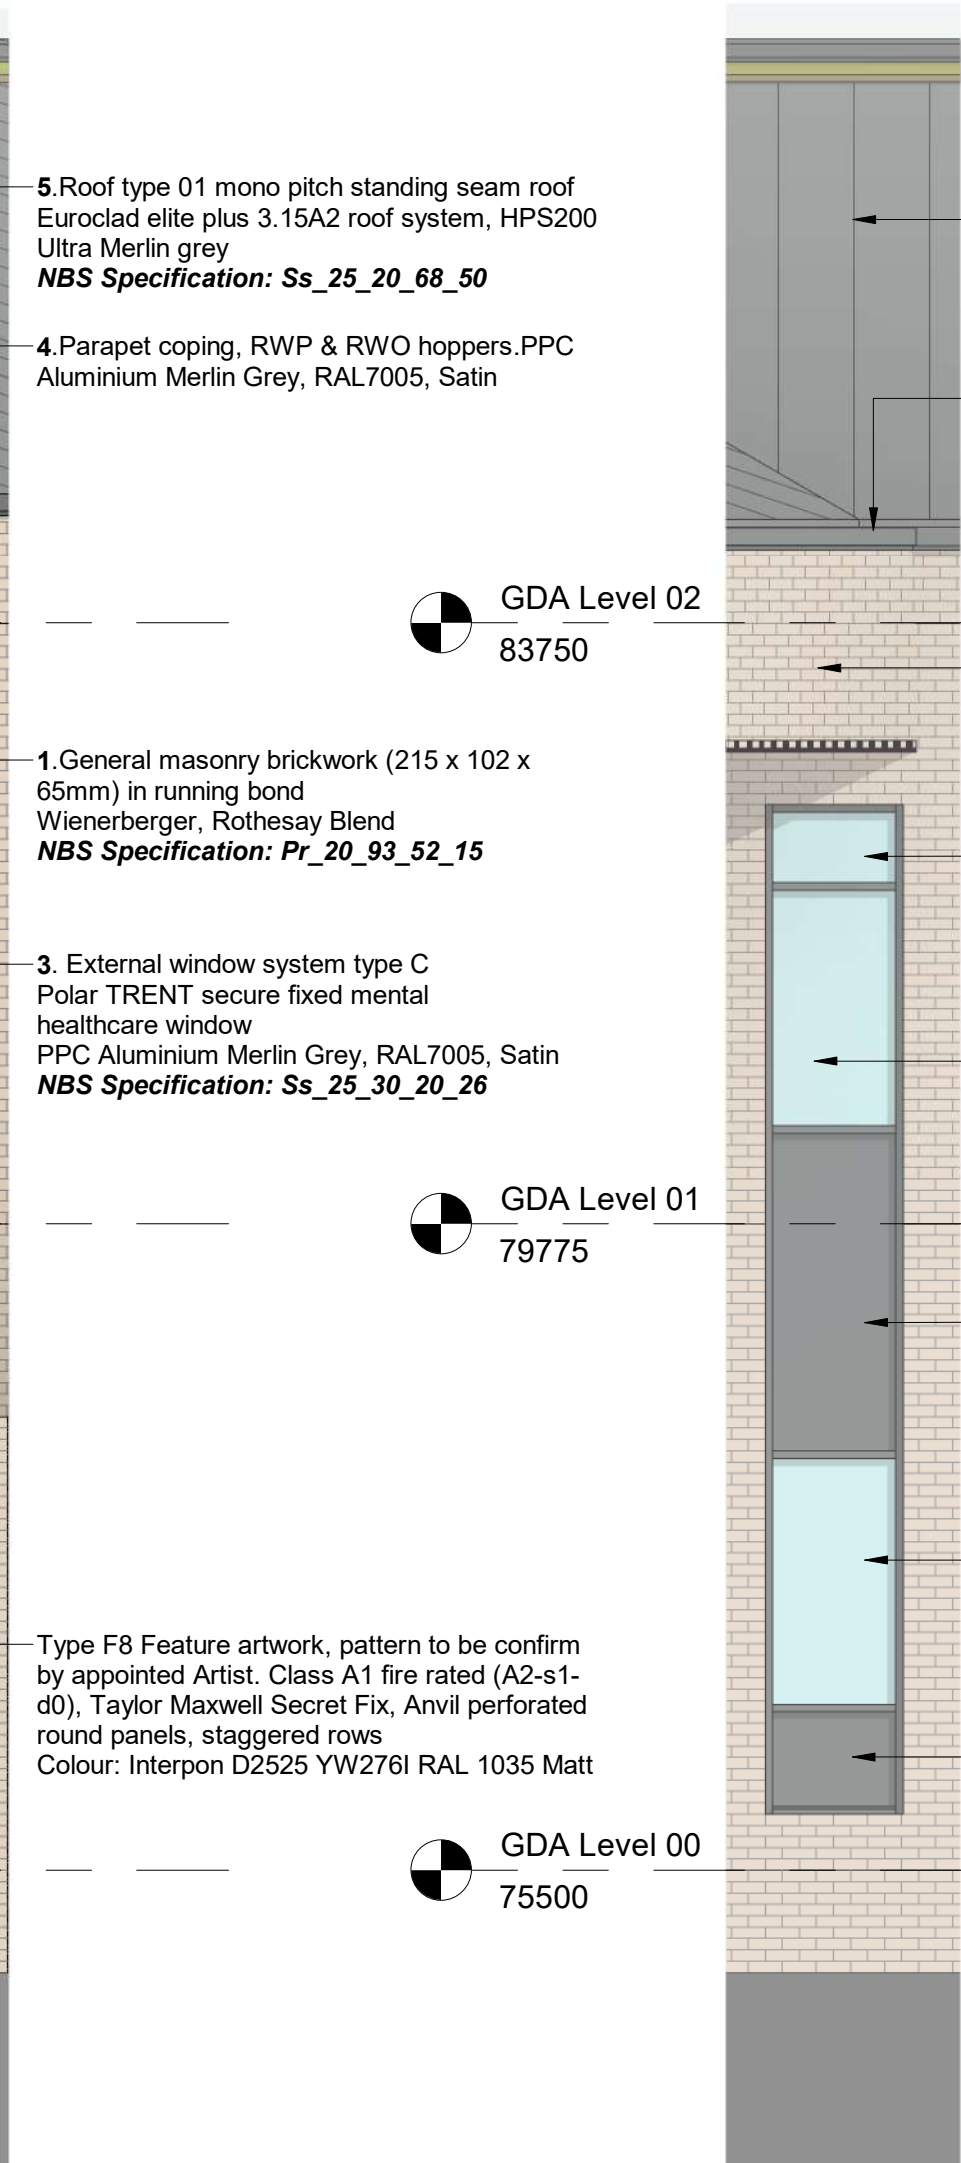


3 Elevation NW2 - Curtain Walling Type 1
1 : 50

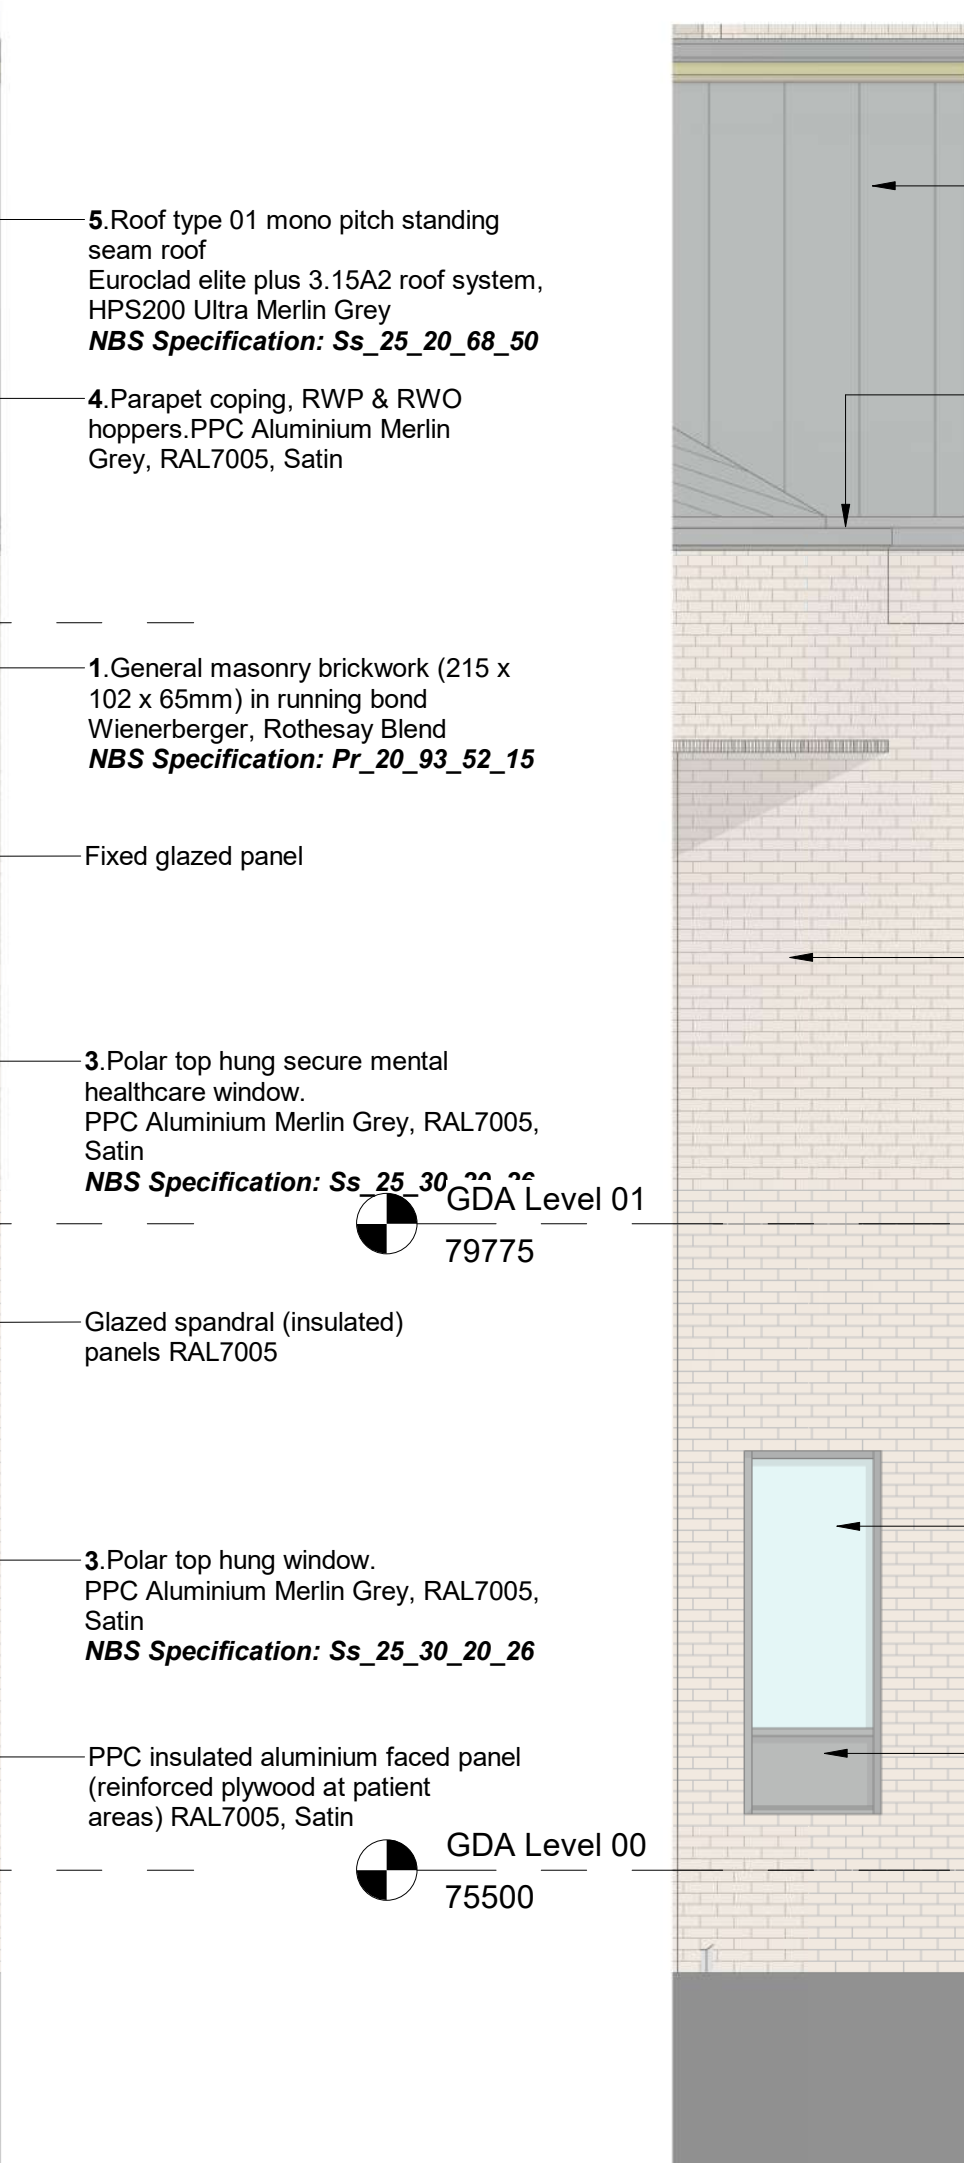

4 Elevation NW2 - Curtain Walling Type 2
1 : 50

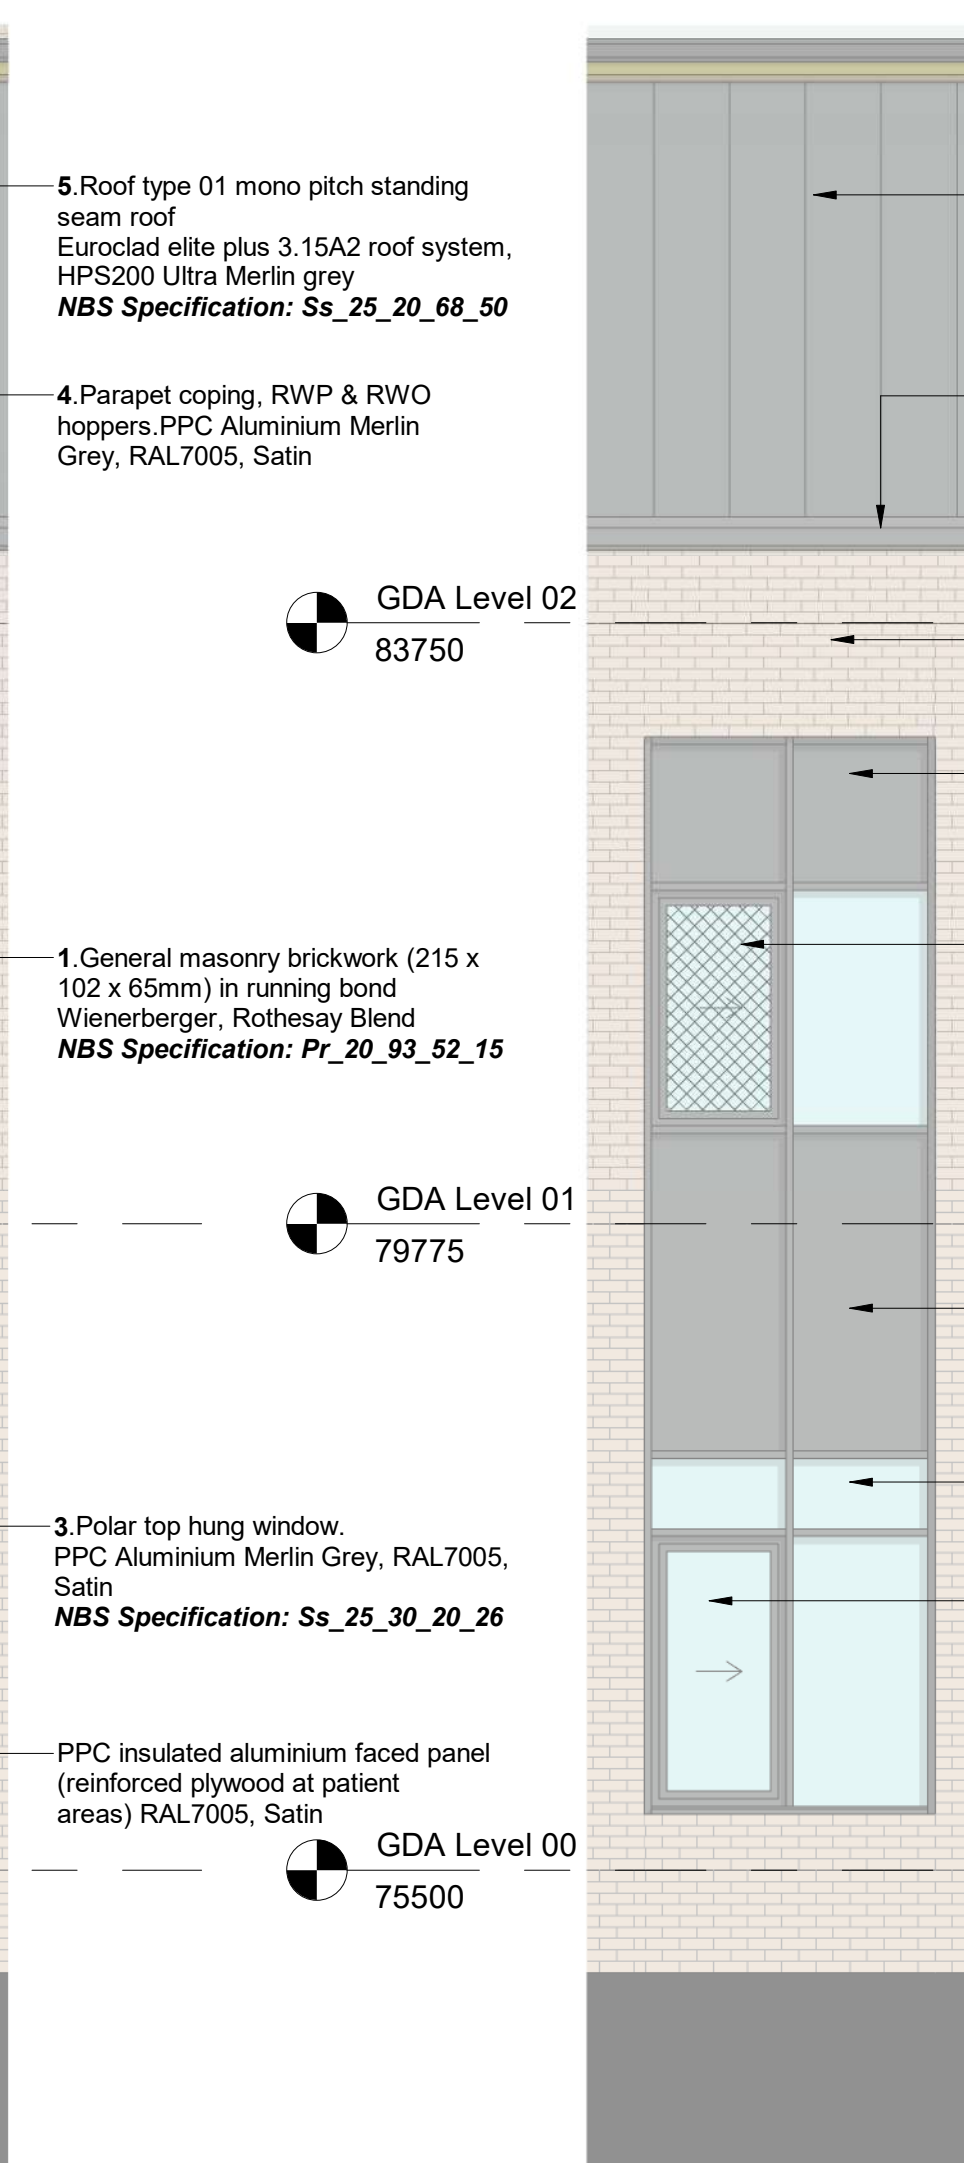

5 Elevation NW2 - Curtain Walling Type 3
1 : 50

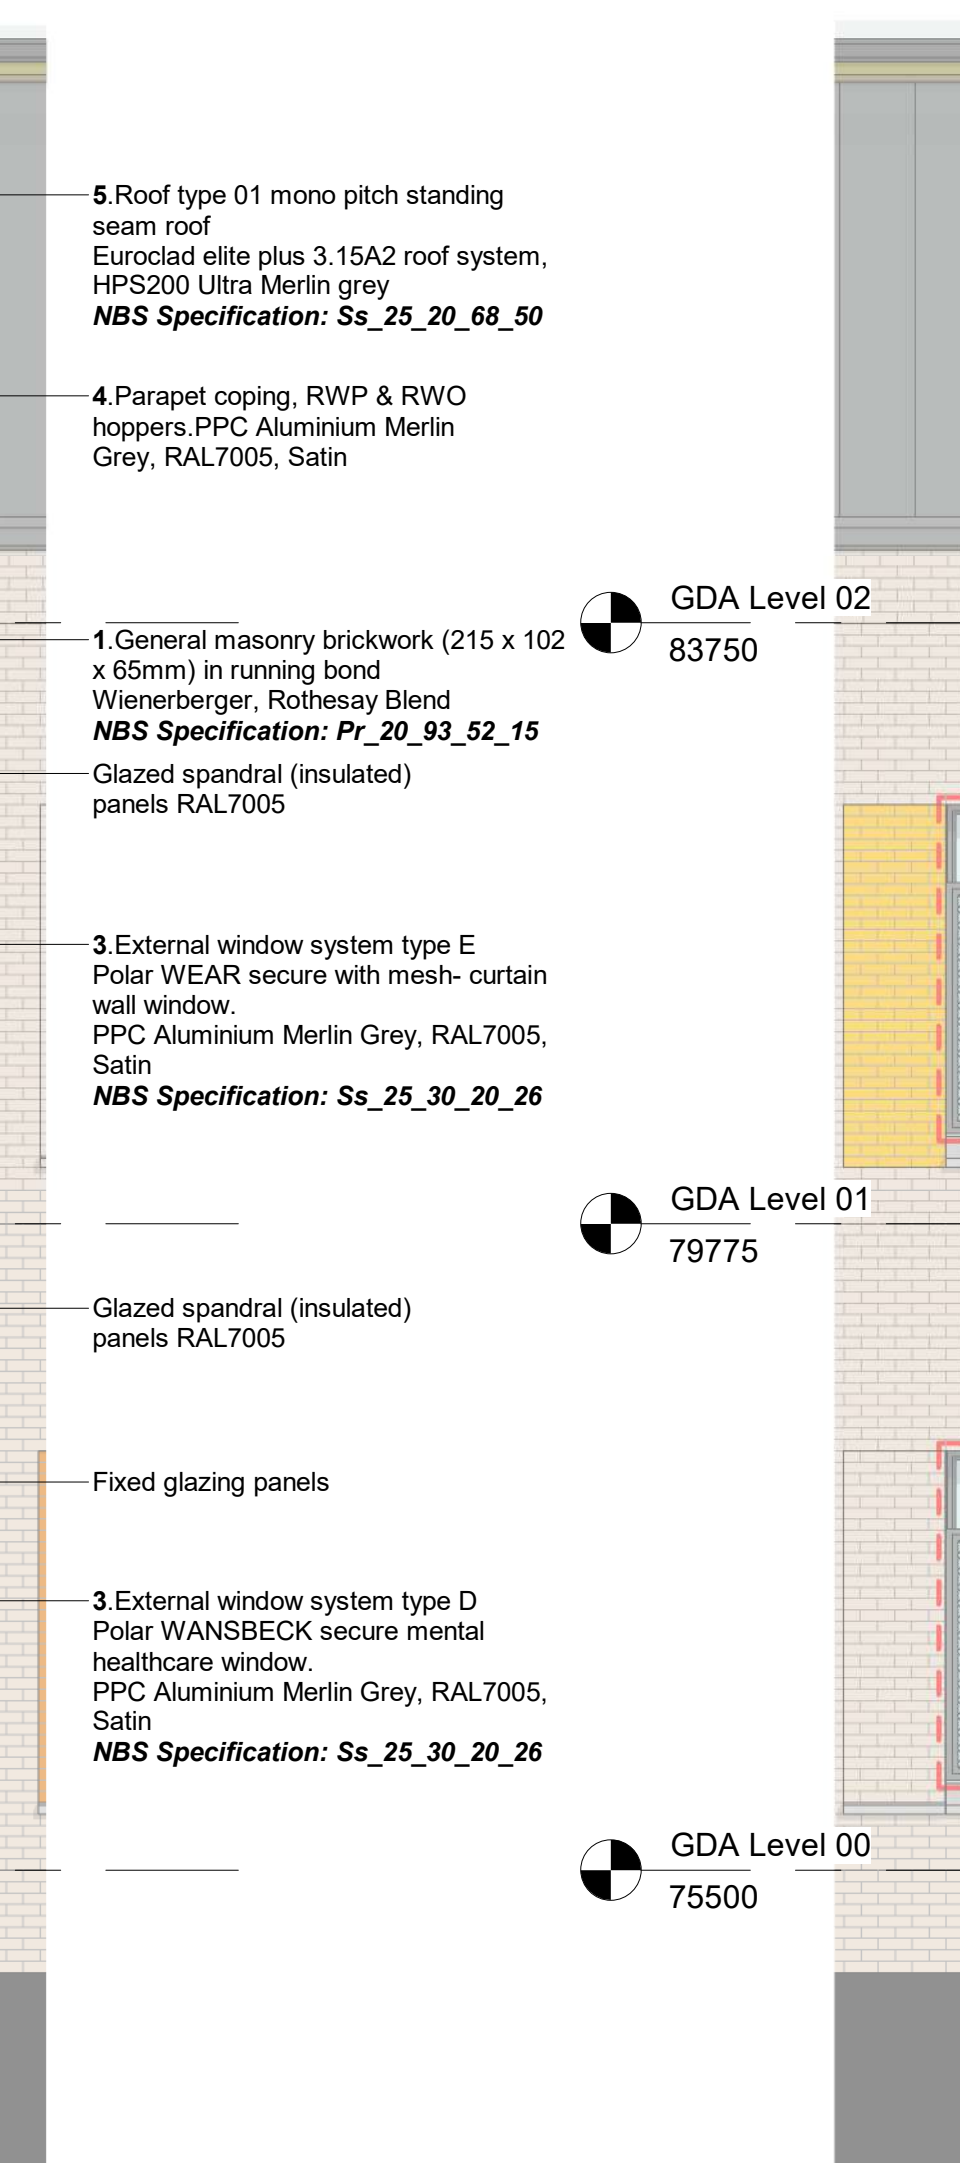

6 Elevation NW2 - Window Type A
1 : 50

Planning Material (Condition 2) Legend

- 1 General masonry brickwork (215 x 102 x 65mm) in running bond
Wienerberger, Rothsay Blend
NBS Specification: Sa_25_20_68_50
- F1 Type F1 Glazed feature panel brickwork (215 x 102 x 65mm) in running bond
Wienerberger, Colour No 05, Green
NBS Specification: Sa_25_20_68_50
- F2 Type F2 Glazed feature panel brickwork (215 x 102 x 65mm) in running bond
Wienerberger, Colour No 25, Medium Yellow
NBS Specification: Sa_25_20_68_50
- F3 Type F3 Glazed feature panel brickwork (215 x 102 x 65mm) in running bond
Wienerberger, Colour No 26, Orange
NBS Specification: Sa_25_20_68_50
- F4 Type F4 Glazed feature panel brickwork at internal courtyards (215 x 102 x 65mm) in running bond
Wienerberger, Colour No 28, Dark Orange
NBS Specification: Sa_25_20_68_50
- F5 Type F5 Entrance feature cladding
Class A1 fire rated (A2-s1-d0), Taylor Maxwell Secret Fix
SPF1 PPC Anvil Aluminium rainscreen cladding
Colour/Finish: Interpon D2525 YV2761 RAL 1035 Matt
NBS Specification: Sa_25_20_68_50
- F6 Type F6 Entrance feature cladding
Class A1 fire rated (A2-s1-d0), Taylor Maxwell Secret Fix
SPF1 PPC Anvil Aluminium rainscreen cladding
Colour/Finish: Interpon D2525 YV2761 RAL 1035 Matt
NBS Specification: Sa_25_20_68_50
- F7 Type F7 Entrance feature cladding
Class A1 fire rated (A2-s1-d0), Taylor Maxwell Secret Fix
SPF1 PPC Anvil Aluminium rainscreen cladding
Colour/Finish: Interpon D2525 YV2761 RAL 1035 Matt
NBS Specification: Sa_25_20_68_50
- 2 Louvre door sets at Energy Centre
Manufacturer Polar, Davenport Secure, PPC Aluminium
Merlin Grey, RAL7005, Satin
- 3 Windows, doors and curtain walling frames, glass spandrel panels, louvers & rooflights
Manufacturer Polar, PPC Aluminium, Merlin Grey
RAL7005, Satin
NBS Specification: Sa_25_20_68_50
- 4 Roof type 01 mono pitch standing seam roof
Euroclad elite plus 3.15A2 roof system, HPS200 Ultra
Merlin Grey, RAL 7005
NBS Specification: Sa_25_20_68_50
- 5 Roof type 02 mono pitch standing seam roof
Euroclad elite plus 3.15A2 roof system, HPS200 Ultra
Merlin Grey, RAL 7005
NBS Specification: Sa_25_20_68_50
- 6 Roof type 03 flat roof maintenance access
Kingspan quadcore topdeck roof panel system & armour
walkway with minimum 1000mm high parapet
NBS Specification: Sa_25_20_68_50
- 7 Roof type 04 flat roof, first floor gardens
Parapet coping, RWP & RWO hoppers
NBS Specification: Sa_25_20_68_50
- 8 Roof type 05 flat roof, no access
KO Armourspan mechanically fastened PVC single ply
membrane system, Merlin Grey, RAL 7005
NBS Specification: Sa_25_20_68_50
- F8 Type F8 Feature artwork, pattern to be confirm by
appointed Artist. Class A1 fire rated (A2-s1-d0), Taylor
Maxwell Secret Fix, Anvil perforated round panels,
staggered rows
Colour: Interpon D2525 YV2761 RAL 1035 Matt
- F9 Type F9 Feature artwork, pattern to be confirm by
appointed Artist. Class A1 fire rated (A2-s1-d0), Taylor
Maxwell Secret Fix, Anvil perforated round panels,
staggered rows
Colour: Interpon D2525 YV2761 RAL 1035 Matt