






PARTIAL ELEVATION
Roof Terrace

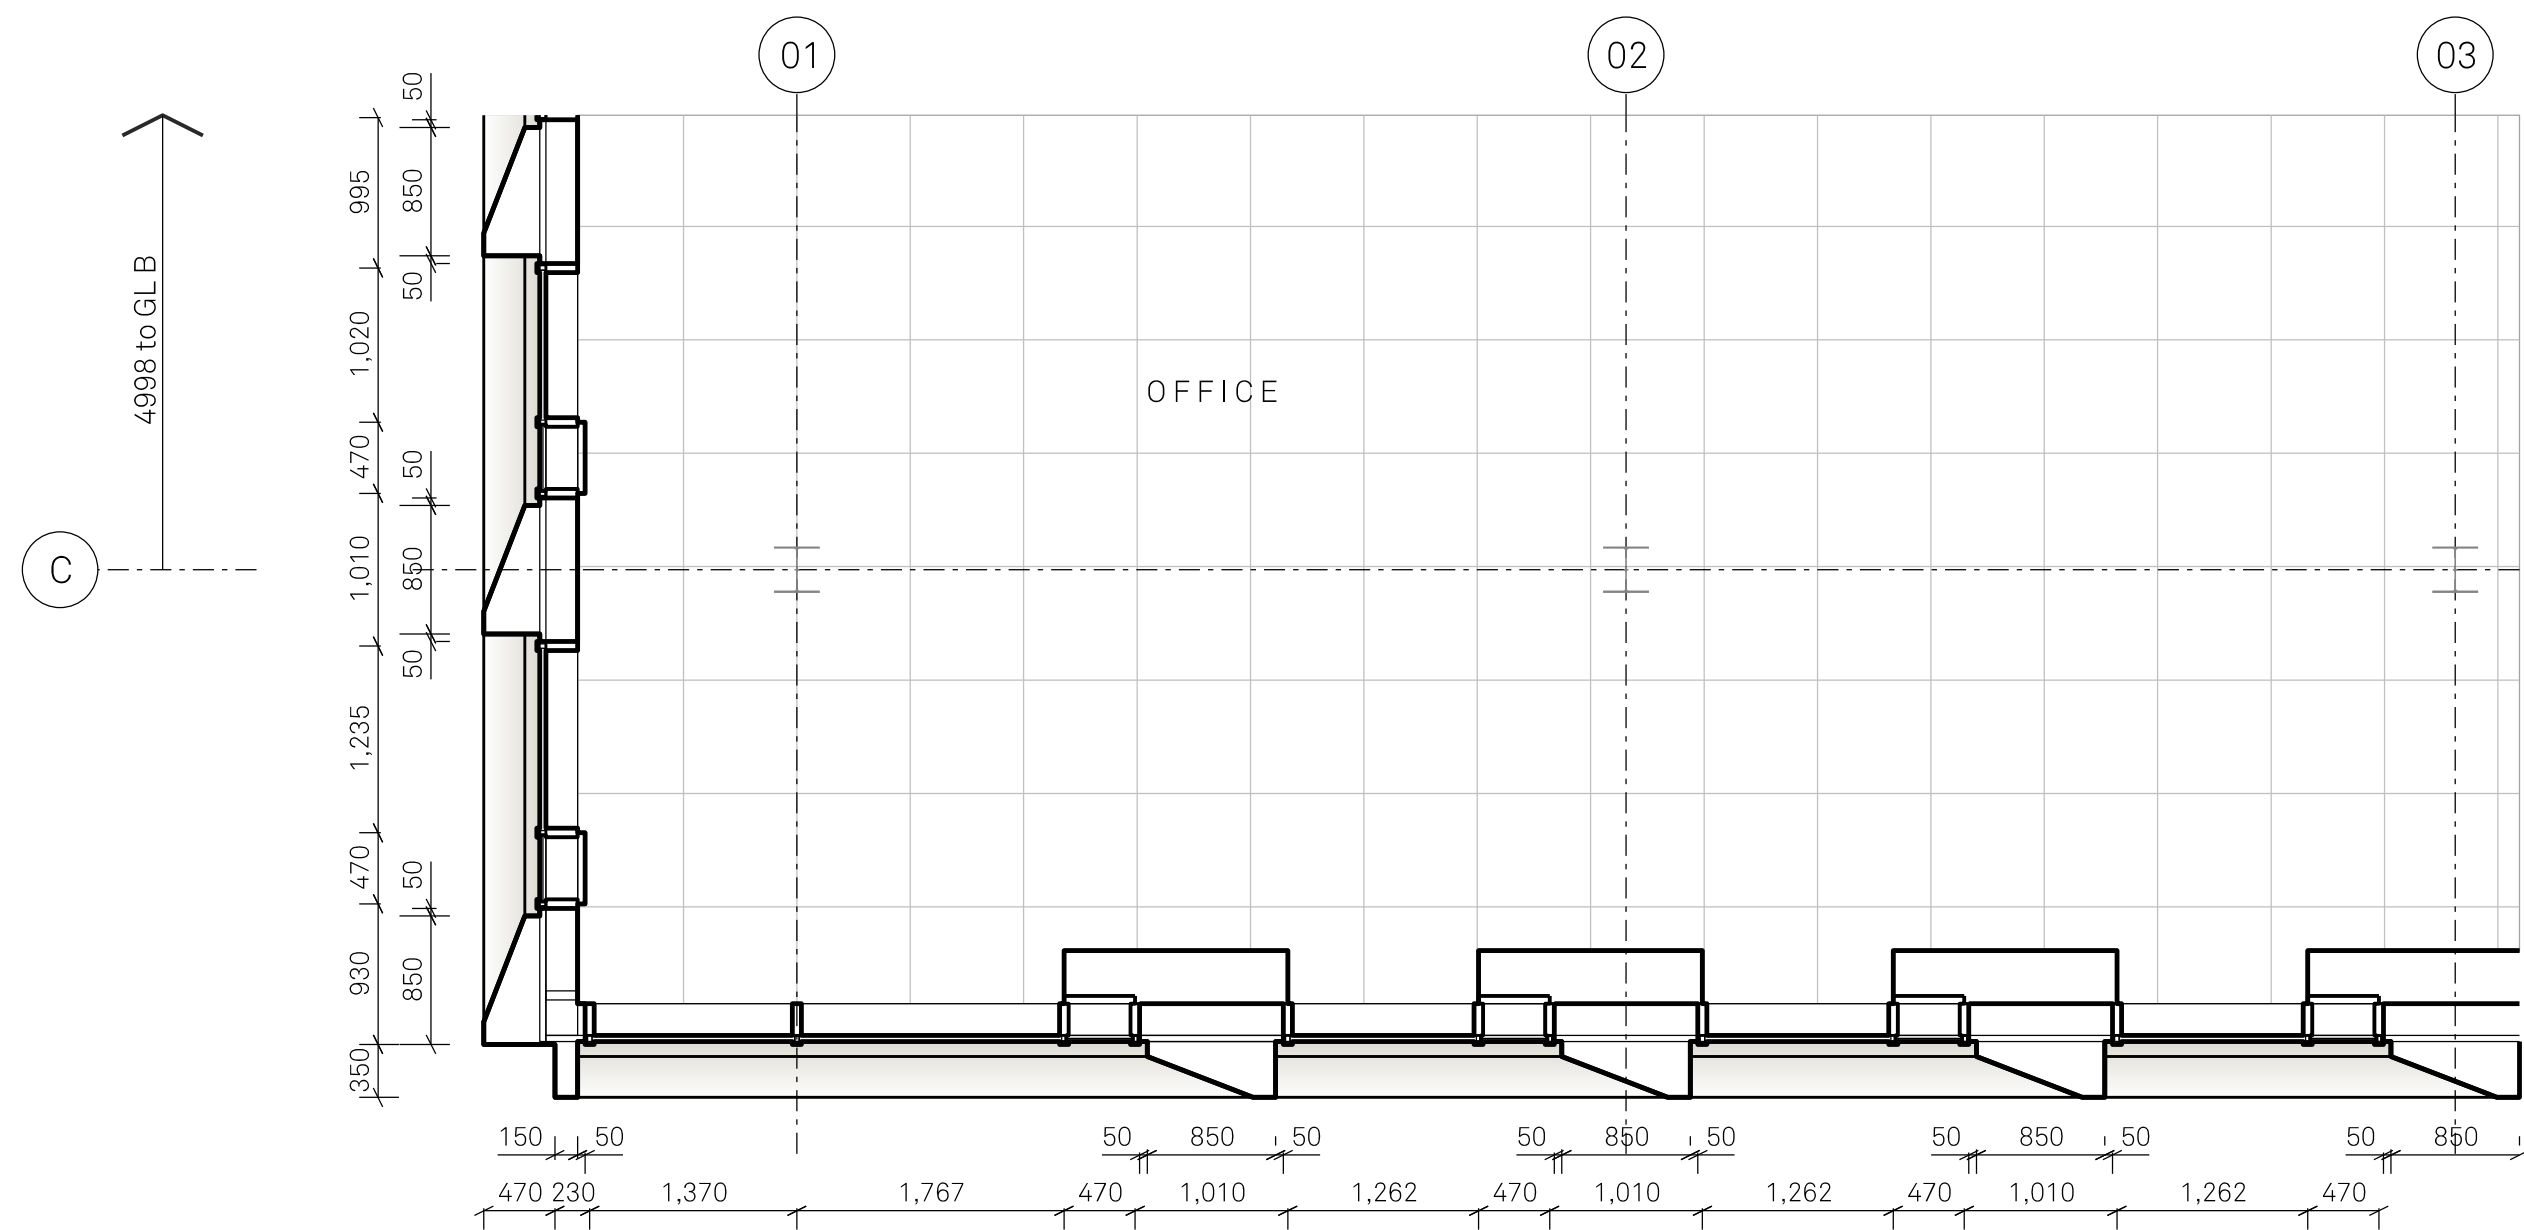

PLAN A
Typical Office Level

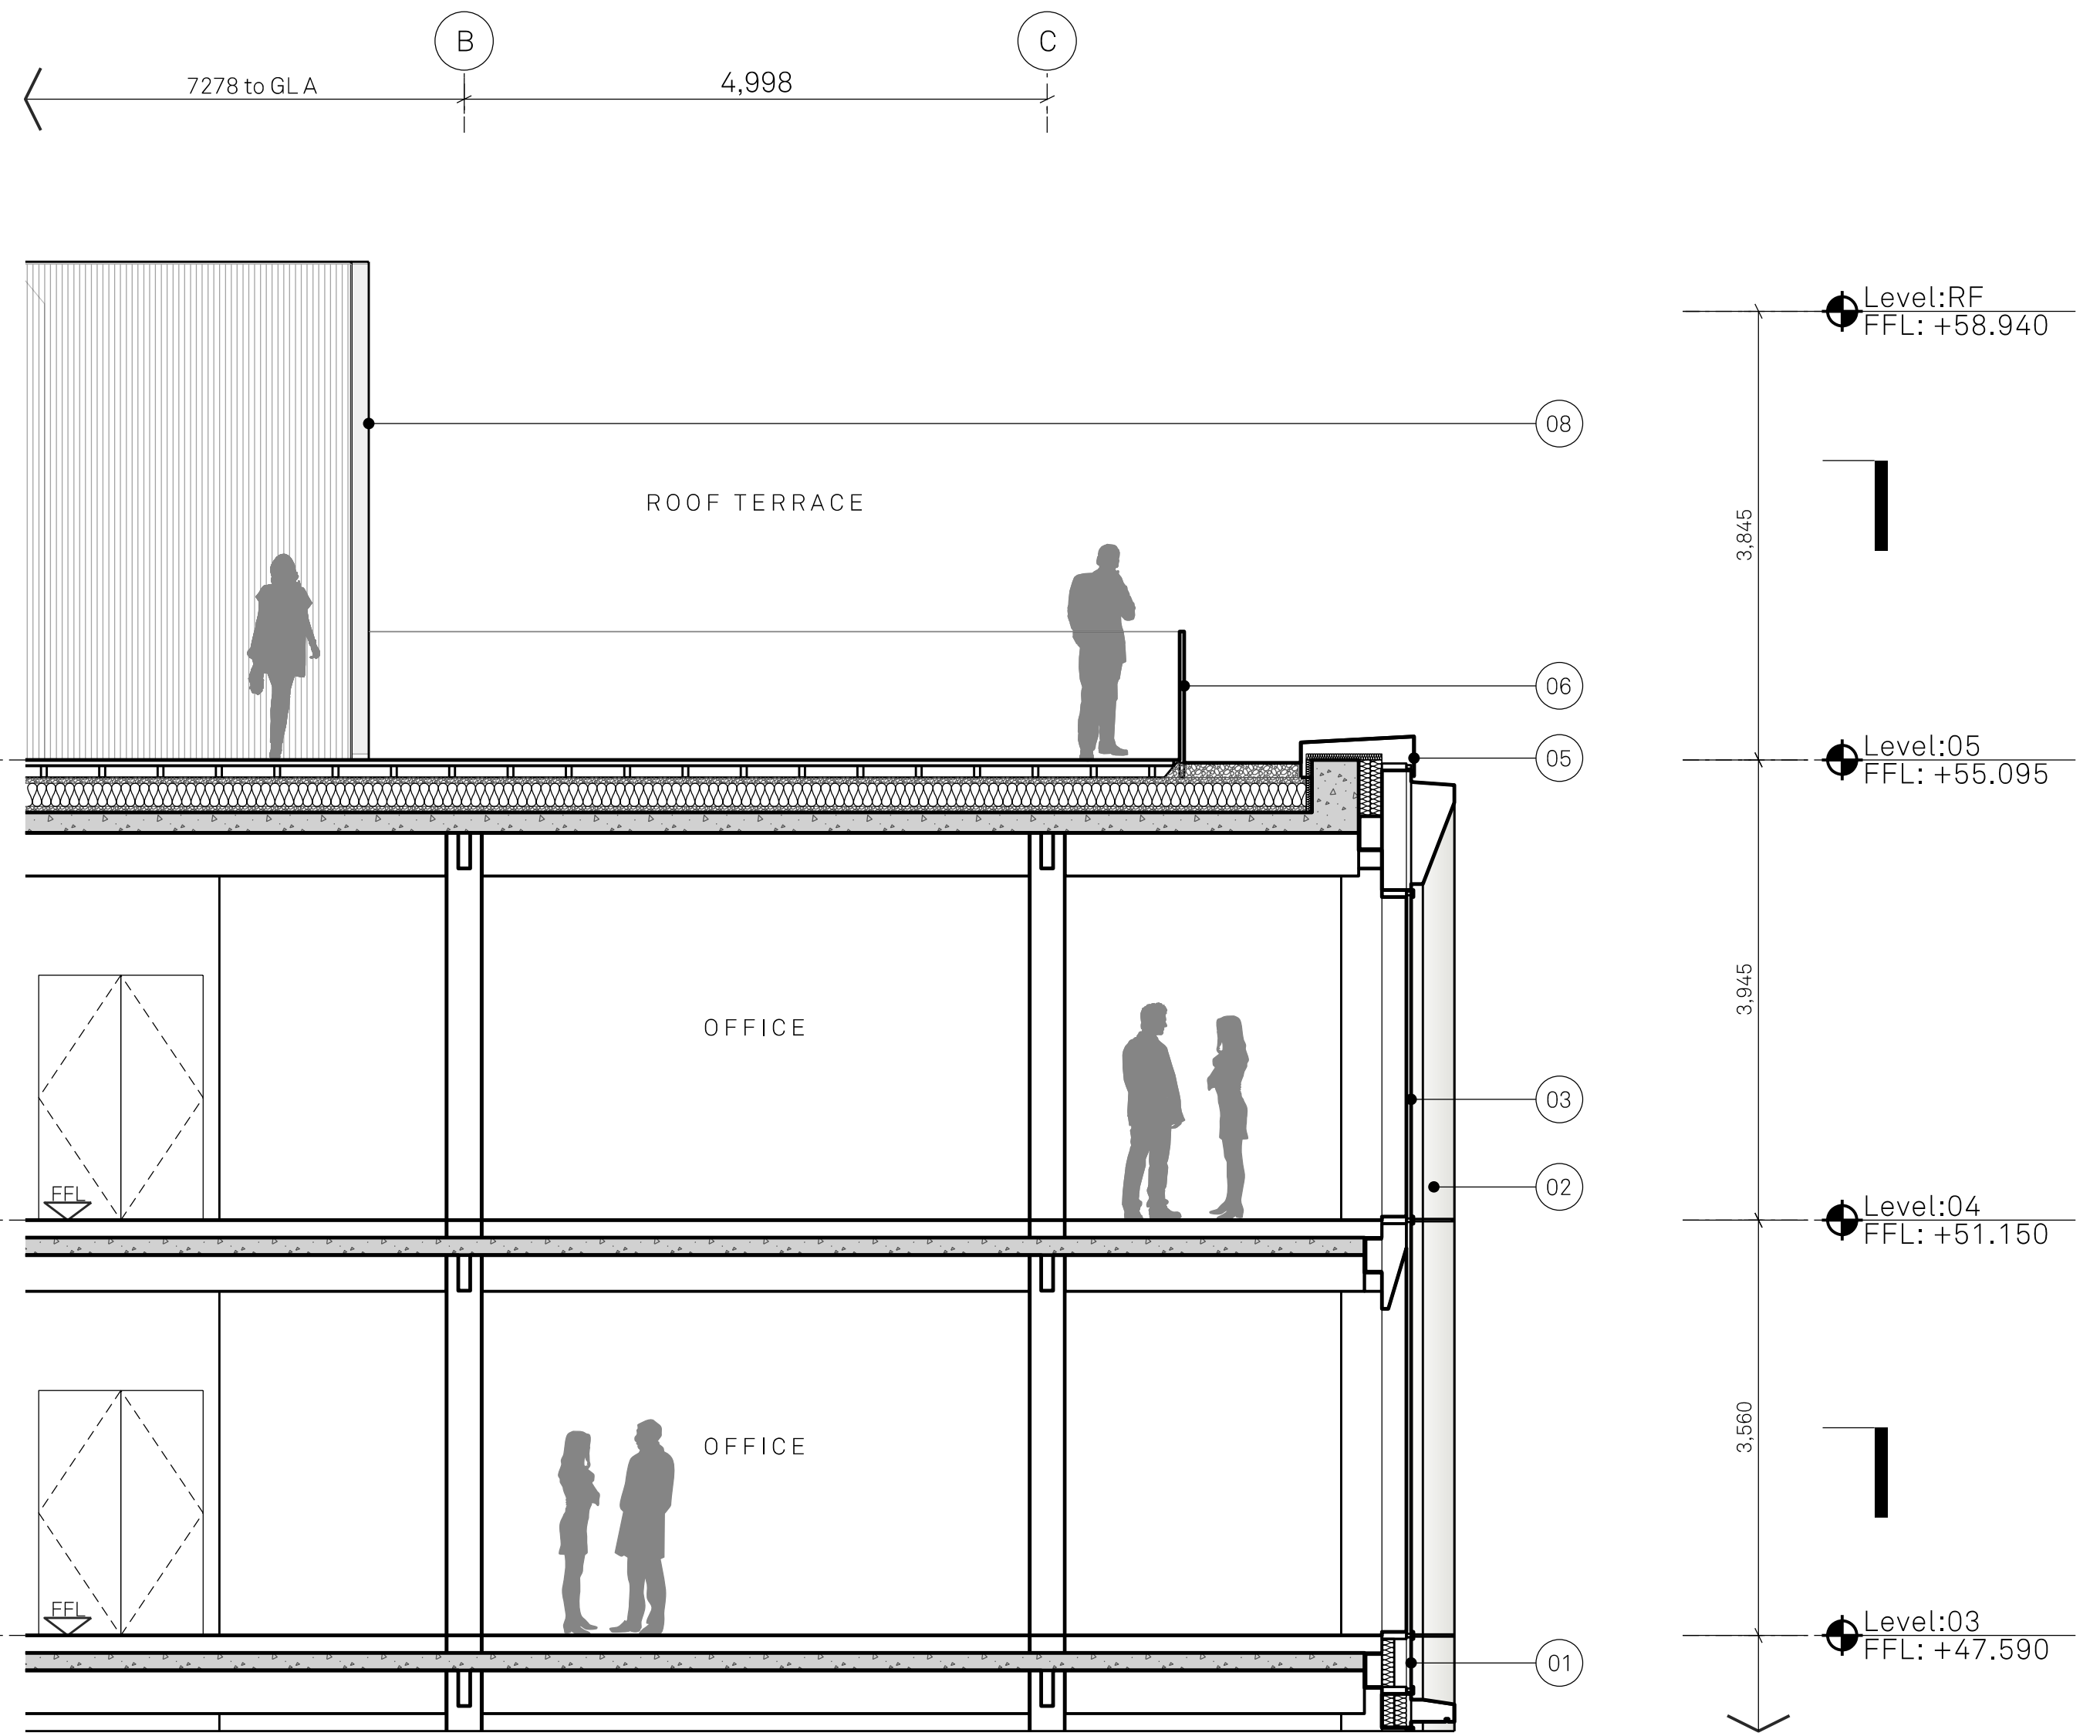

SECTION A
Office Levels and Roof Terrace

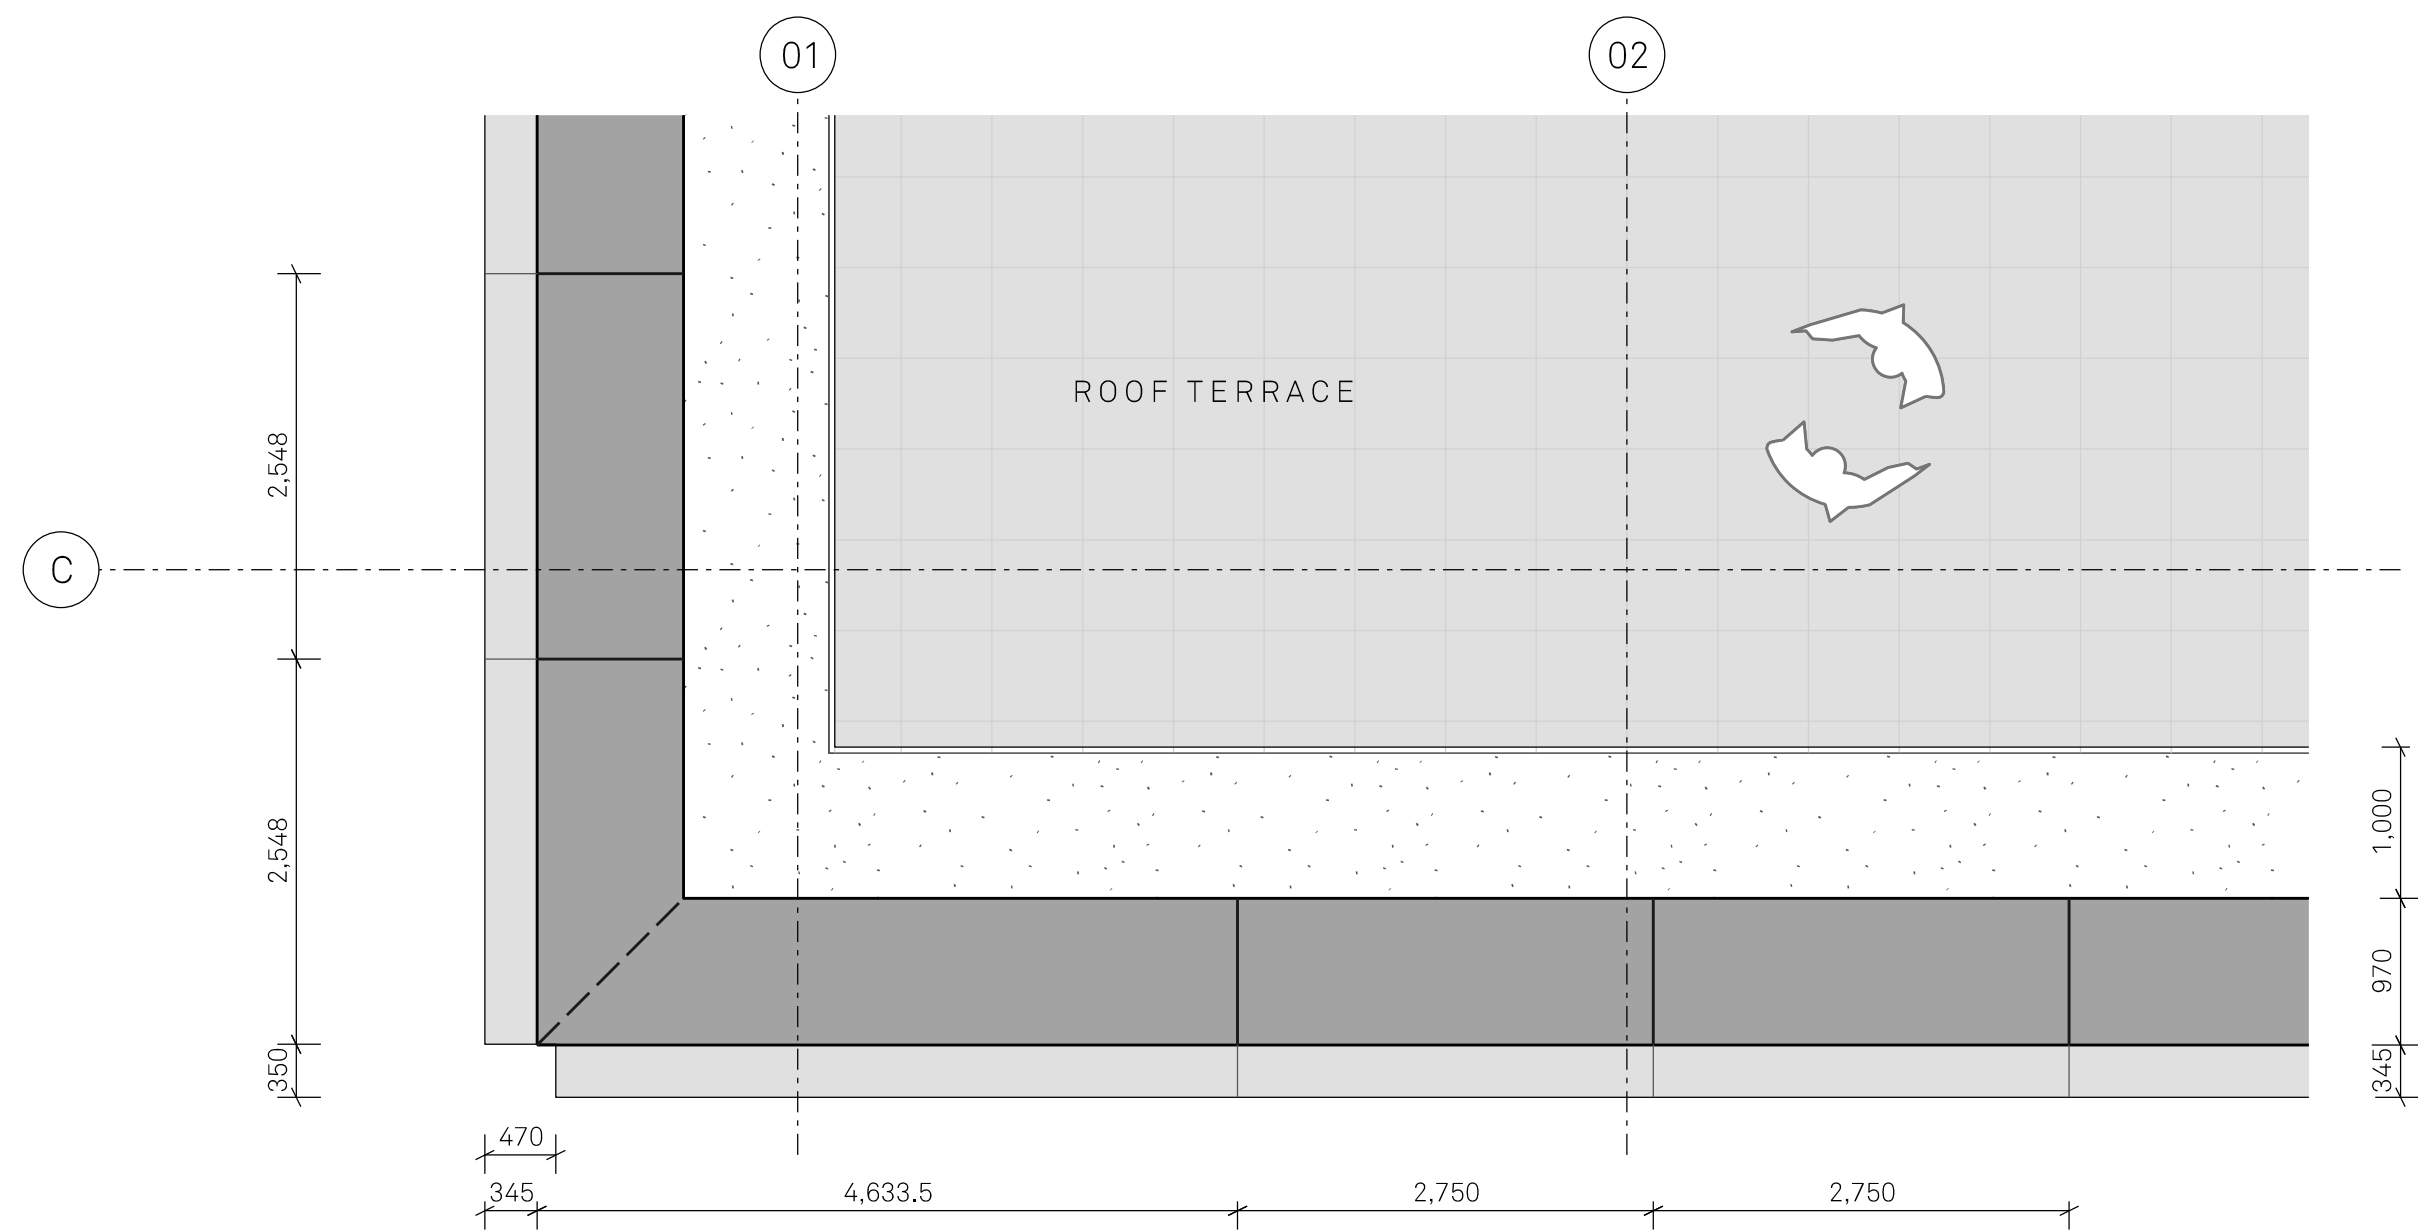

PLAN B
Roof Level

MATERIALITY KEY:

- 01 Shadow box within metallic silver capped curtain walling system
- 02 Anodised tapered metal rainscreen cladding - champagne colour
- 03 SG Curtain wall system
- 04 Anodised silver laser cut vent panel Pattern TBC
- 05 Metallic champagne PPC metal upstand flashing
- 06 Metallic silver PPC Metal Balustrade
- 07 Anodised silver metal rainscreen cladding
- 08 Metallic silver PPC metal fins to plant enclosure

Project Name:		Title:		Scale:	
Renaissance		Premier House - Block 1		1:50@ A1	
Bay Study 02					
Drawn:	Checked:	Status:	Project:	Drawing No:	Rev:
DK	FM	Planning	150	B1_10_4201	B
Details:					
- 05/08/22		Issued for Planning			

Jon Matthews Architects

Union, 2-10 Albert Square, Manchester, M2 6LW

0161 974 3690

Copyright of this drawing is vested in Jon Matthews Architects and must not be copied or reproduced without written consent. Figured dimensions only are to be taken from this drawing. Do not scale from this drawing. For full company disclosure please visit www.jonmatthewsarchitects.com