


Do not scale this drawing for construction purposes. In all cases figured dimensions are to be followed. All dimensions to be checked on site before work commences.
© This drawing is the copyright of Solarsense UK Ltd and may not be reproduced in part or in whole without prior written permission

© Crown copyright and database rights 2023 Ordnance Survey

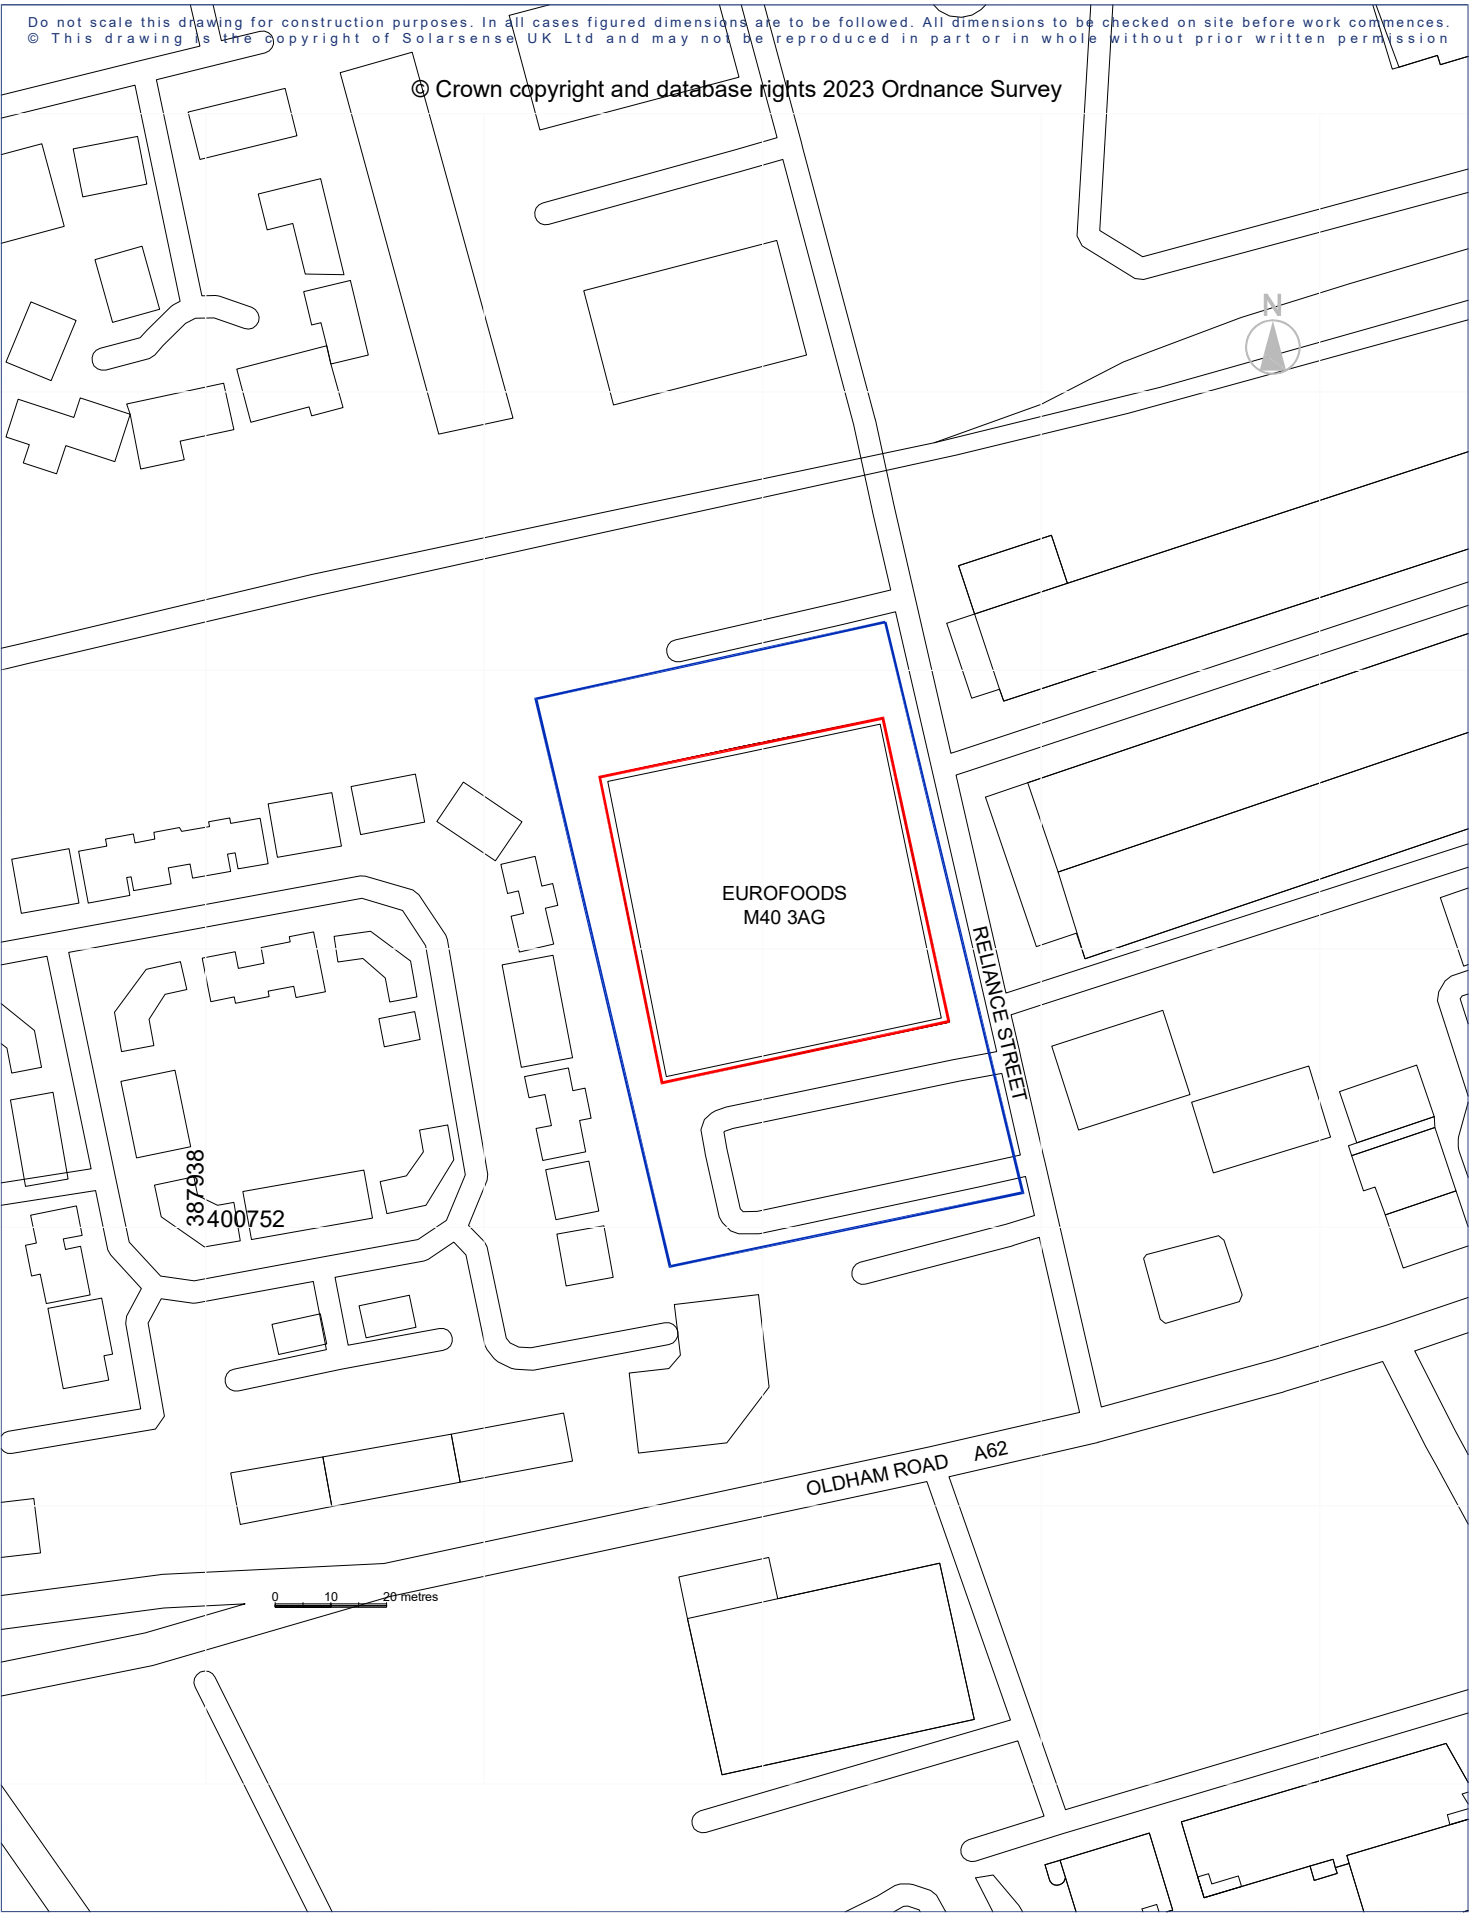

Client: Eurofoods Manchester M40 3AG

Scale: 1:1250 @ A4
Date: June 2023

Project: Eurofoods Manchester M40 3AG
Roof Mounted Solar PV

Drawn by: MV
Checked by:
Revision: A

Drawing: Site Location Plan

Drawing Number:
CBP/01

Revision	Description	Date	Drawn



Solarsense UK Ltd
Unit 1A Tweed Road Ind Est, Clevedon, BS21 6RR
☎ 01275 461800 ✉ info@solarsense-uk.com