


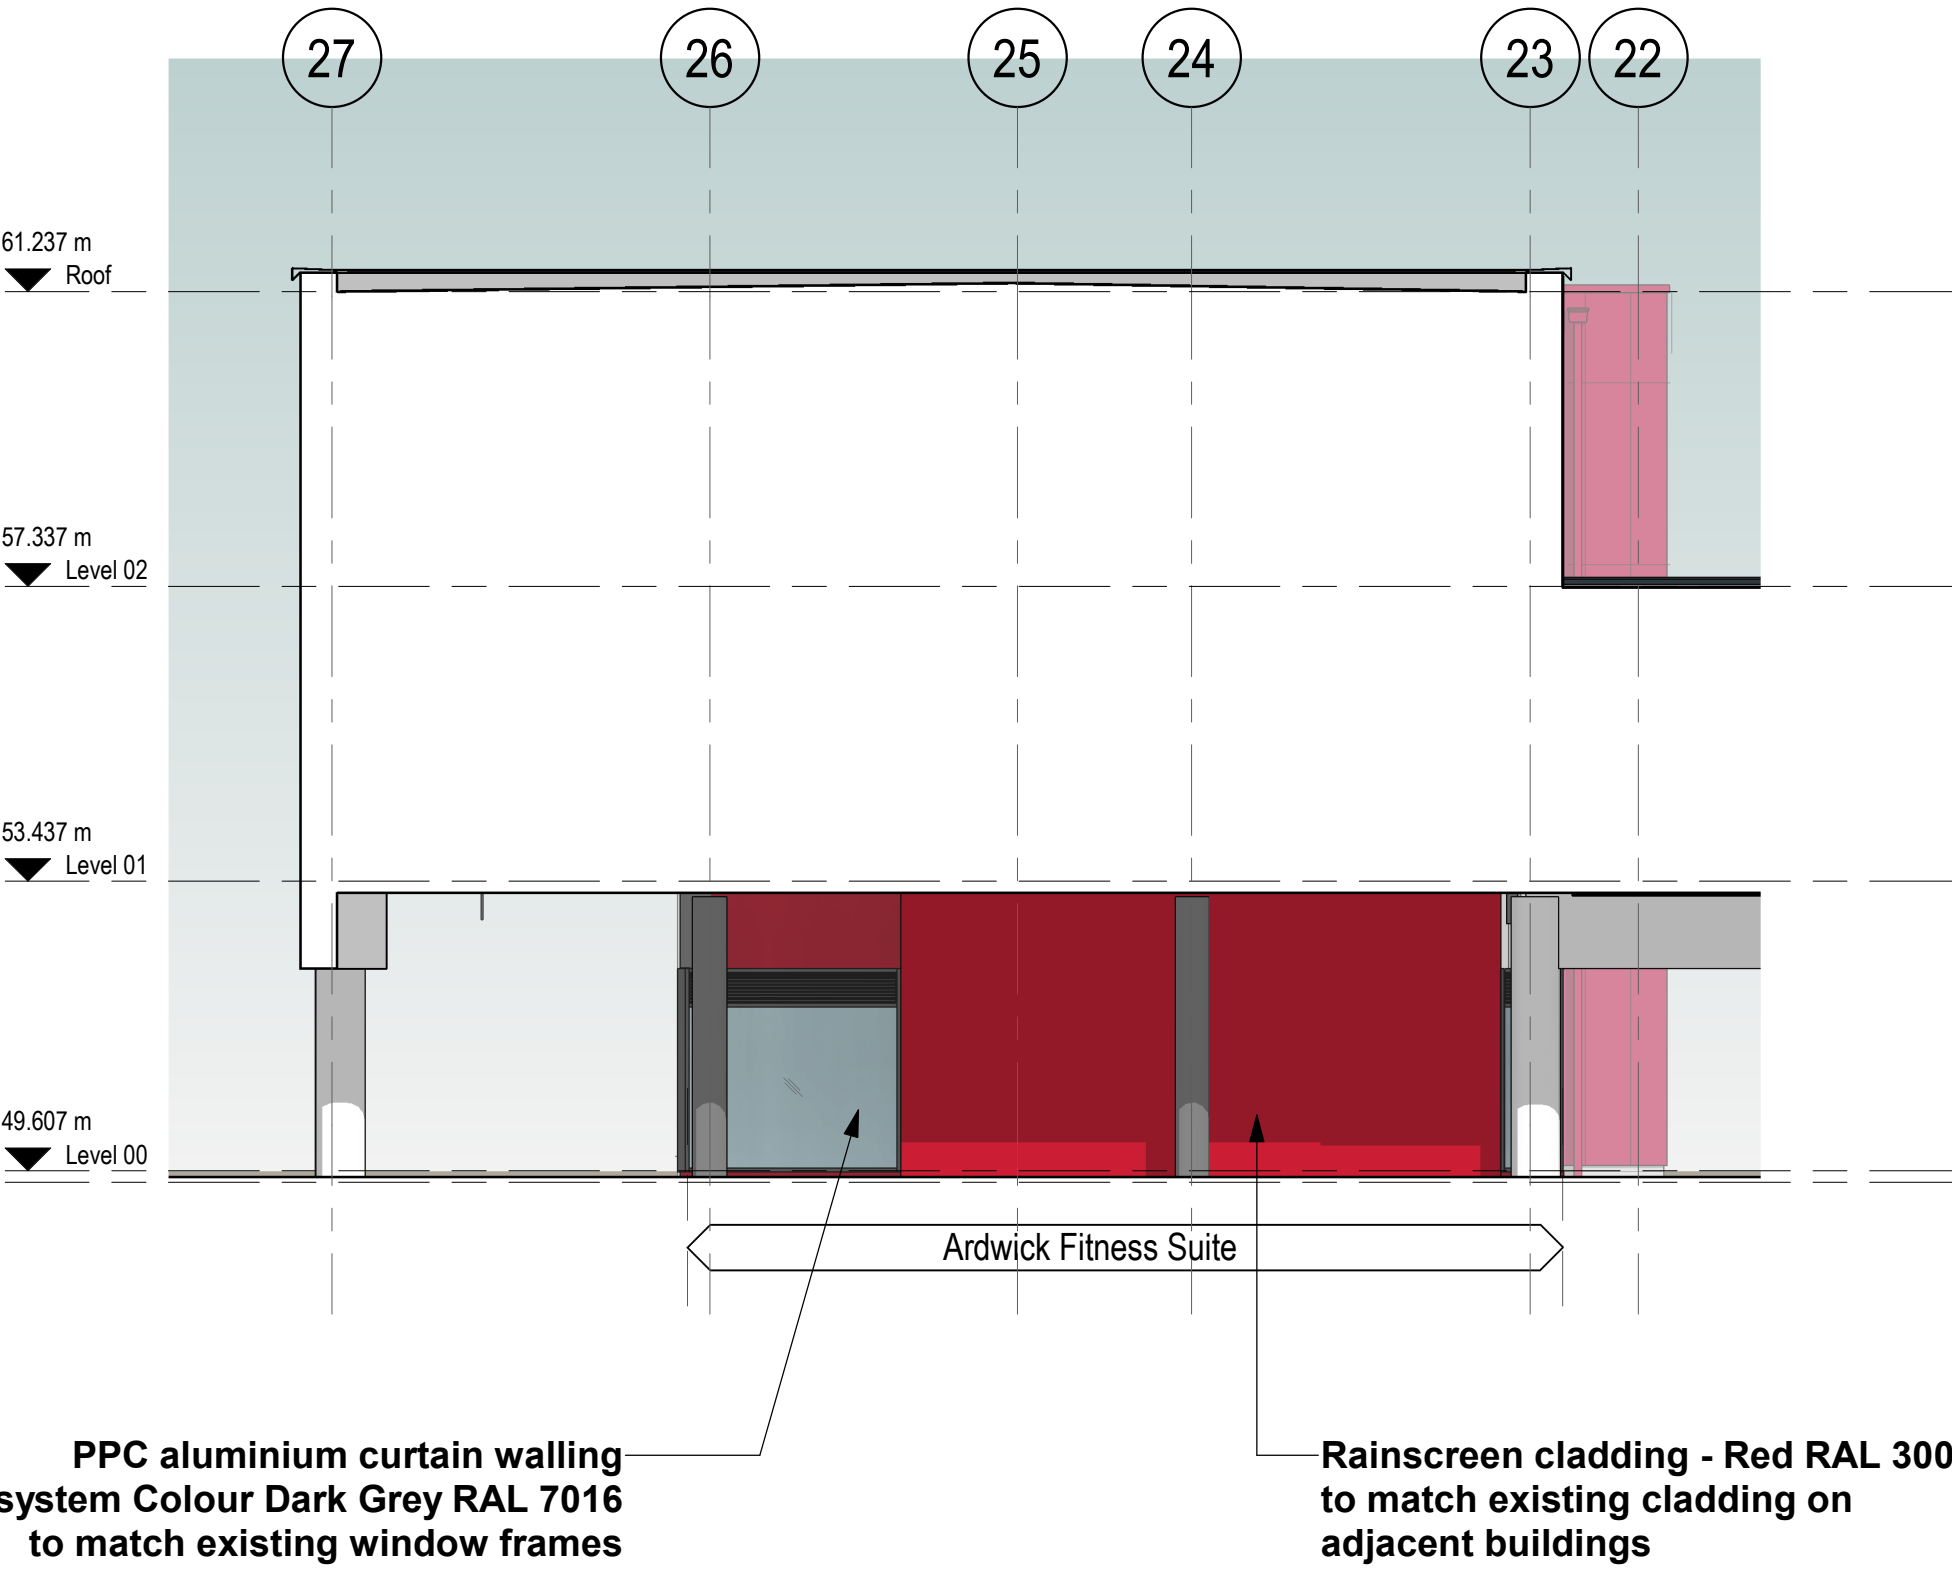

Proposed Elevation A


1 : 100 @ A1



Proposed Elevation B

1 : 100 @ A1

© Copyright: All rights reserved. This drawing must not be reproduced without permission. Do not scale from this drawing. All dimensions are in millimetres unless otherwise stated. Any discrepancies should be reported to the Architect.

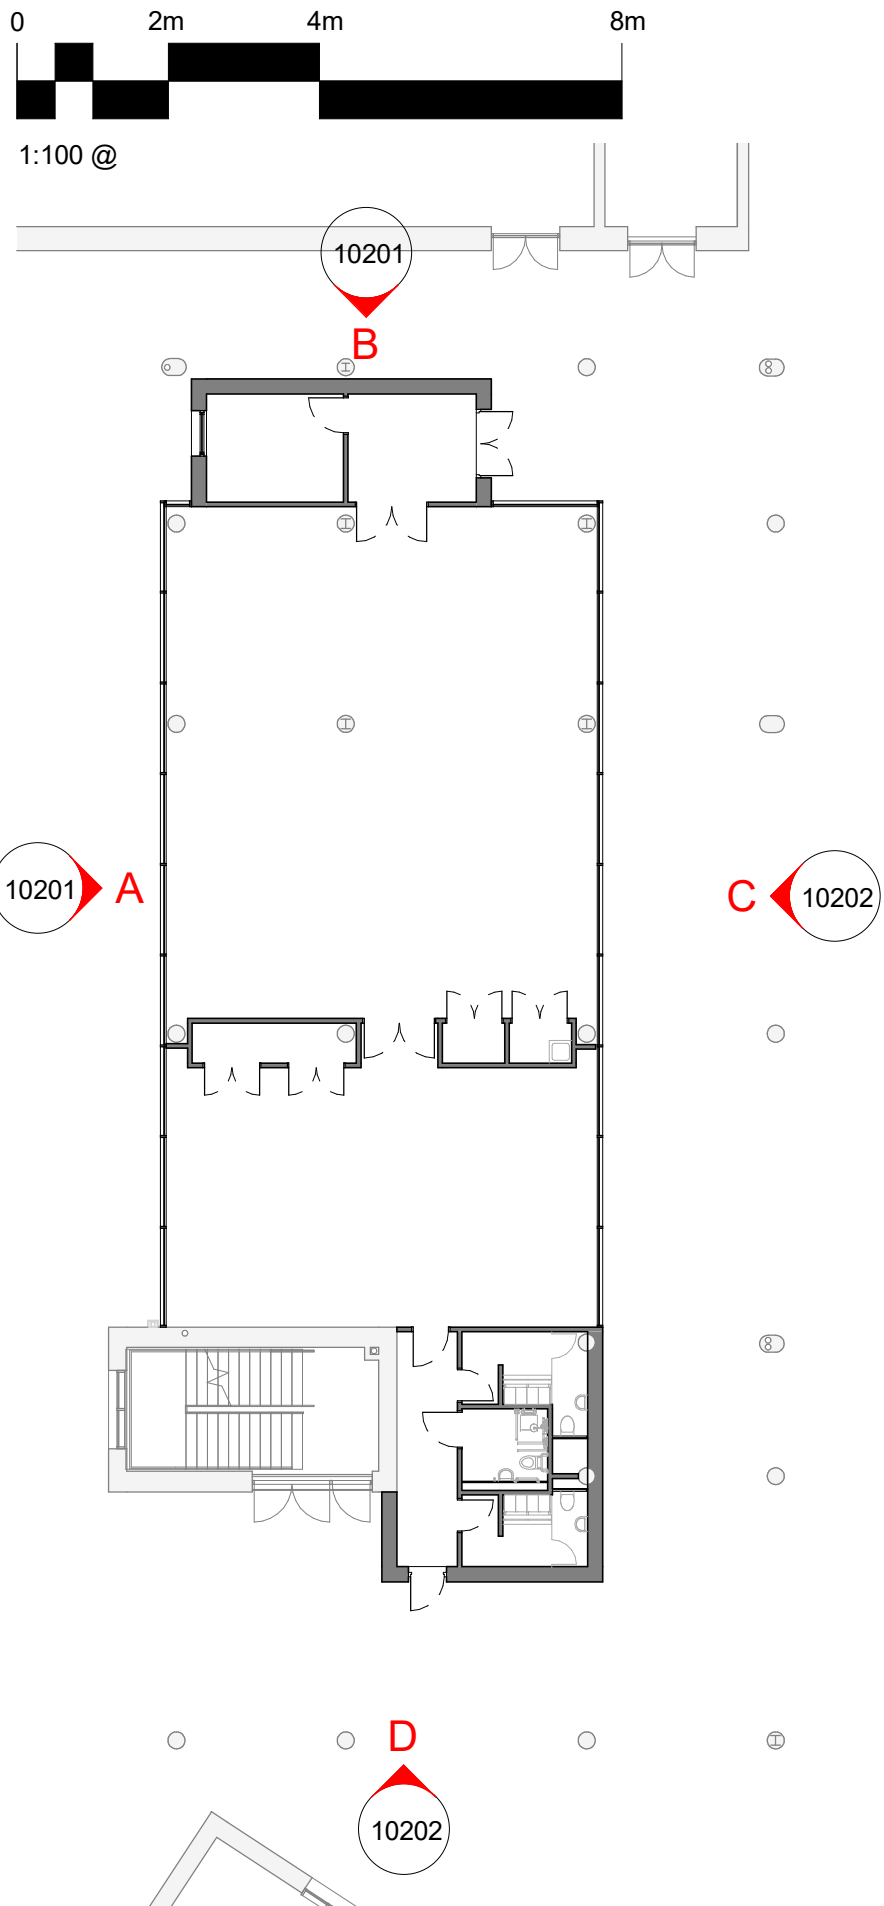

Proposed Key Plan

P01	Issue for planning	10/05/23	JP	PH
A	First Issue / For Information	16/02/23	OT	PH
Preliminary				
Revision	Description	Date	Drawn	Checked
Halliday Meecham Architects Limited				
111 Piccadilly Manchester M1 2HY +44 (0)161 661 5566				
4 Devonshire Street London W1W 5DT +44 (0)203 440 5175				
hma@hallidaymeecham.com www.hallidaymeecham.com				
Client: Ardwick Academy				
Project: Ardwick DT Fitness Suite				
Phase/ Location: 345 Stockport Rd, Manchester M13 0LF				
Drawing: Proposed Elevations 001				
Scale @ A1	Scale @ A3	Date:	Drawn:	Checked:
1:100		16/02/23	OT	PH
Job No.		Drawing No.		
5627		10201		
Drawing Ref.				Revision
5627-HMA-00-ZZ-DR-A-10201				P01