



MAIN BUILDING - ELEVATION 1



MAIN BUILDING - ELEVATION 2




MAIN BUILDING - ELEVATION 3



MAIN BUILDING - ELEVATION 4

LEGEND

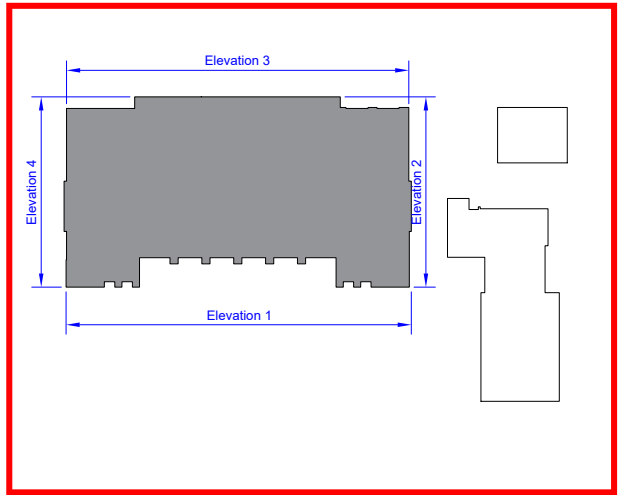



NOTES:

1. ALL DIMENSIONS ARE IN MILLIMETRES UNLESS OTHERWISE STATED.
2. THIS DRAWING IS TO BE READ IN CONJUNCTION WITH ALL OTHER RELEVANT DOCUMENTATION.
3. DO NOT SCALE FROM THIS DRAWING, ALL DIMENSIONS TO BE CONFIRMED ON SITE.


Rev	Description	By	Date

Capital Programmes & Procurement Corporate Core Directorate Manchester City Council PO Box 552 Town Hall Manchester M60 2LA			
PROPERTY / JOB TITLE Greenheys Adult Learning Centre			
UPRN 010023048514	D of E Reference		
DRAWING TITLE Main Building Elevations			
JOB NO. FMS23-0008	DRAWING NO. 010023048514		
DATE 09-06-2023	REVISION 01		
SCALE @ A0 / A1 NTS / 1:100	DRAWN BY FMSE	CHECKED BY FMSE	APPROVED BY
 MANCHESTER CITY COUNCIL			


LEGEND

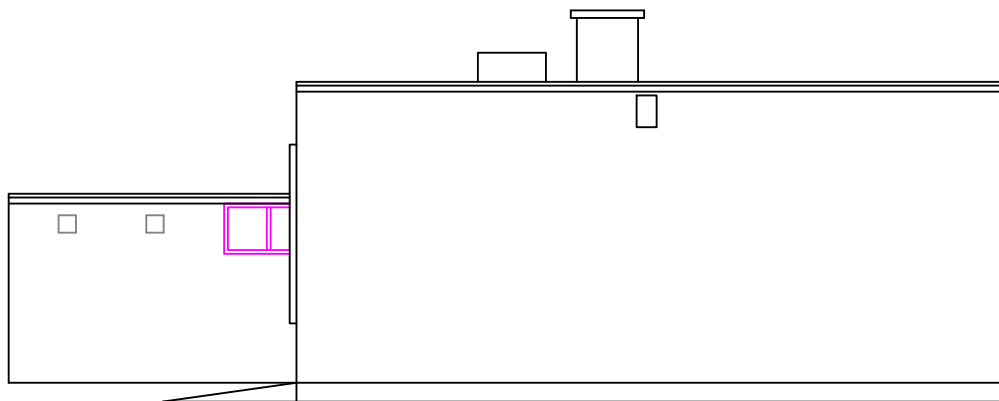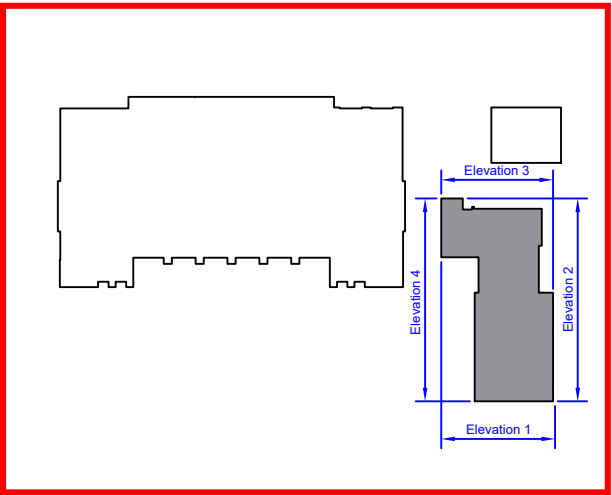


ANNEXE - ELEVATION 1

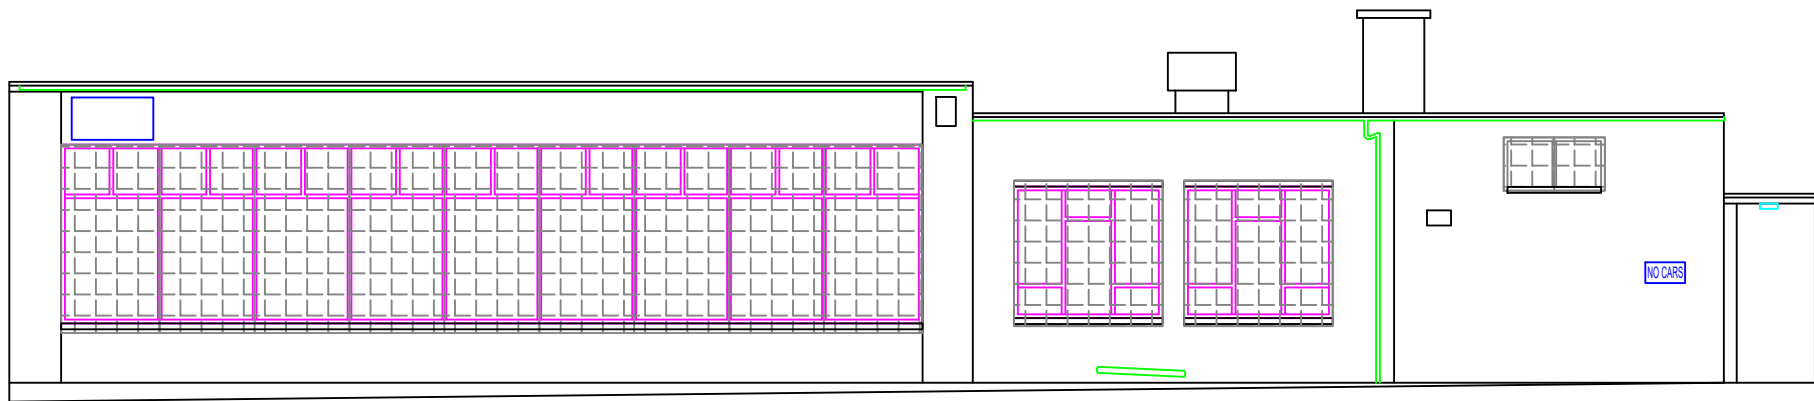

ANNEXE - ELEVATION 2

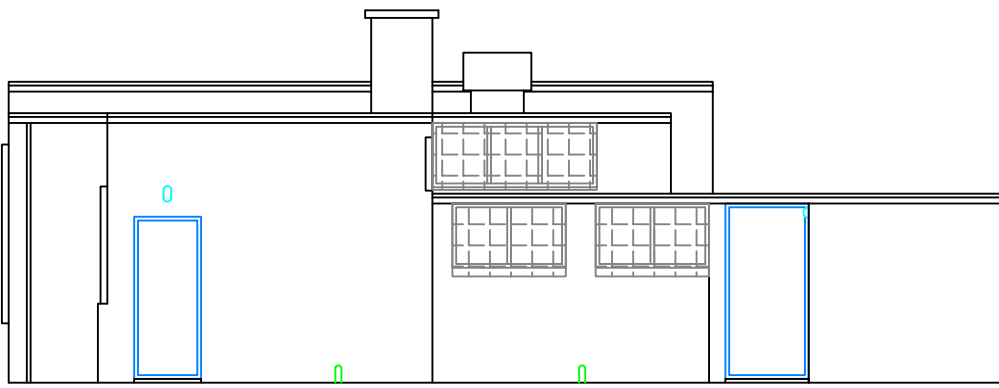

ANNEXE - ELEVATION 3

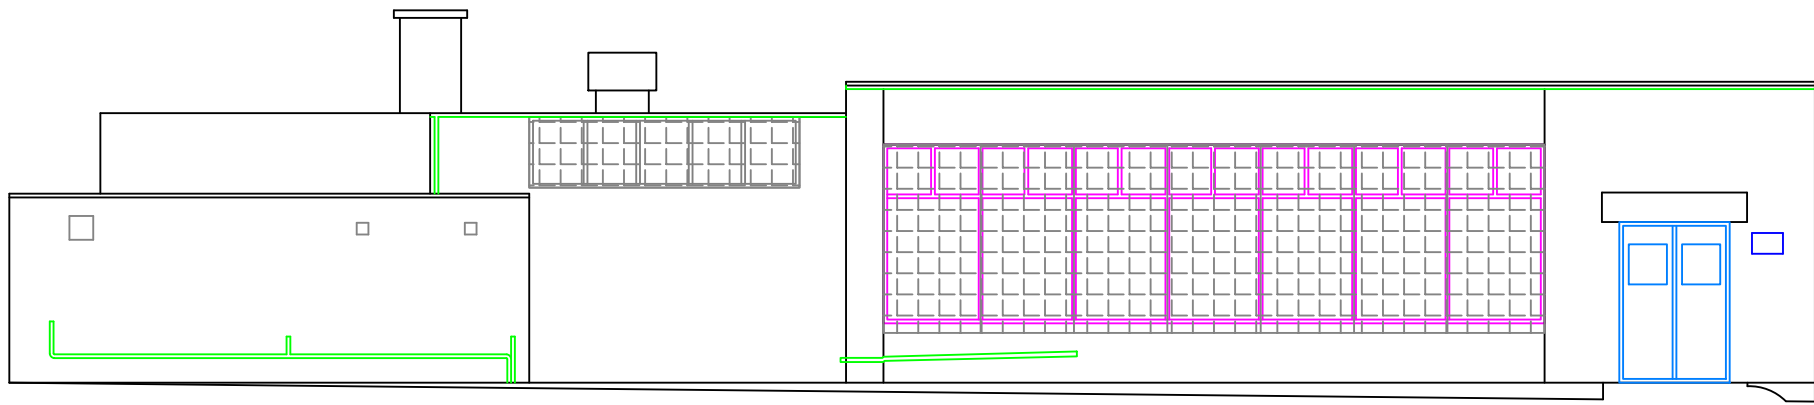

ANNEXE - ELEVATION 4

NOTES:

1. ALL DIMENSIONS ARE IN MILLIMETRES UNLESS OTHERWISE STATED.
2. THIS DRAWING IS TO BE READ IN CONJUNCTION WITH ALL OTHER RELEVANT DOCUMENTATION.
3. DO NOT SCALE FROM THIS DRAWING, ALL DIMENSIONS TO BE CONFIRMED ON SITE.


Rev	Description	By	Date

No part of this drawing or data file may be reproduced without prior written permission of the Manchester City Council or approved representative.

Contains OS data © Crown copyright and database 2018. Ordnance Survey100019568.

Capital Programmes & Procurement Corporate Core Directorate Manchester City Council PO Box 552 Town Hall Manchester M60 2LA			
PROPERTY / JOB TITLE Greenheys Adult Learning Centre			
UPRN 010023048514		D of E Reference	
DRAWING TITLE Annexe Elevations			
JOB NO. FMS23-0008		DRAWING NO. 010023048514	
DATE 09-06-2023		REVISION 01	
SCALE @ A0 / A1 NTS / 1:100		DRAWN BY FMSE	CHECKED BY FMSE
		APPROVED BY	
 MANCHESTER CITY COUNCIL			


LEGEND

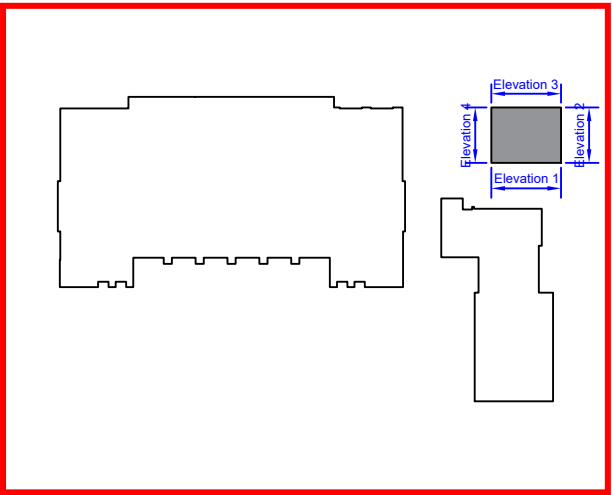


HOUSE - ELEVATION 1



HOUSE - ELEVATION 2

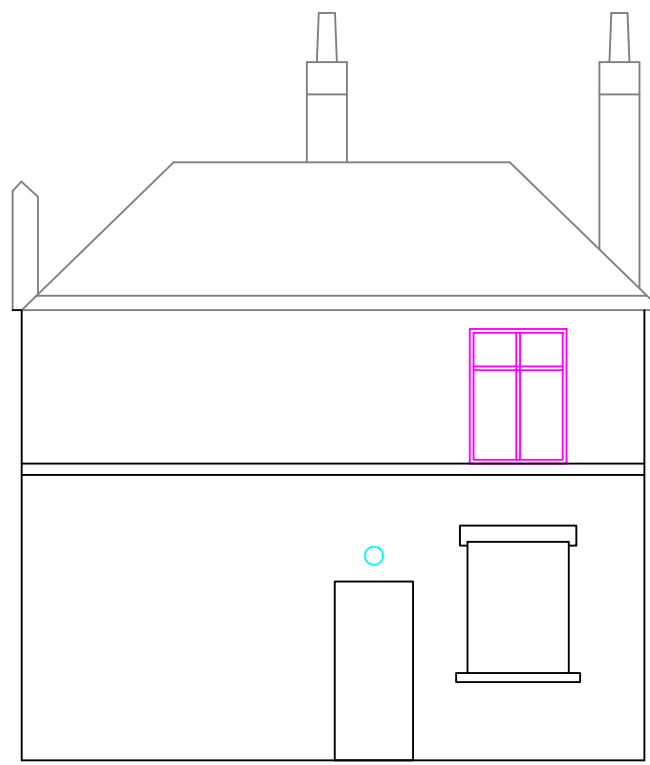

HOUSE - ELEVATION 3

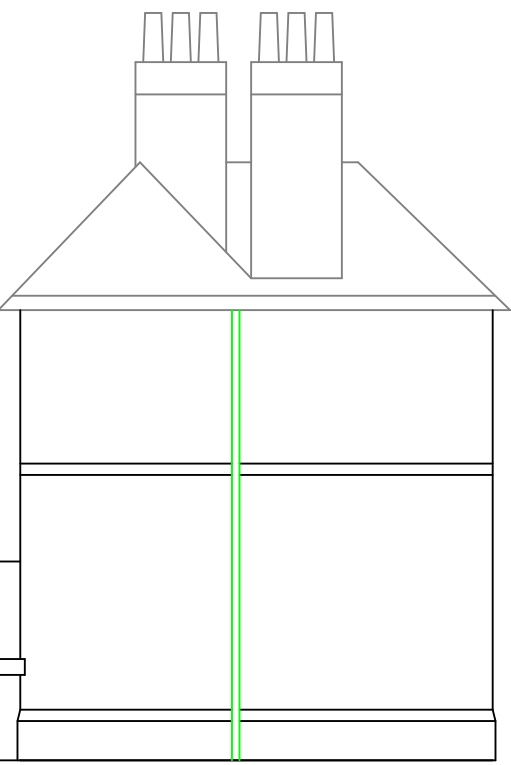

HOUSE - ELEVATION 4

NOTES:

1. ALL DIMENSIONS ARE IN MILLIMETRES UNLESS OTHERWISE STATED.
2. THIS DRAWING IS TO BE READ IN CONJUNCTION WITH ALL OTHER RELEVANT DOCUMENTATION.
3. DO NOT SCALE FROM THIS DRAWING, ALL DIMENSIONS TO BE CONFIRMED ON SITE.

Rev	Description	By	Date

No part of this drawing or data file may be reproduced without prior written permission of the Manchester City Council or approved representative.

Contains OS data © Crown copyright and database 2018 . Ordnance Survey100019568.

Capital Programmes & Procurement Corporate Core Directorate Manchester City Council PO Box 552 Town Hall Manchester M60 2LA			
PROPERTY / JOB TITLE Greenheys Adult Learning Centre			
UPRN 010023048514		D of E Reference	
DRAWING TITLE House Elevations			
JOB NO. FMS23-0008		DRAWING NO. 010023048514	
DATE 09-06-2023		REVISION 01	
SCALE @ A0 / A1 NTS / 1:100		DRAWN BY: FMSE	CHECKED BY: FMSE
		APPROVED BY:	
		MANCHESTER CITY COUNCIL	