


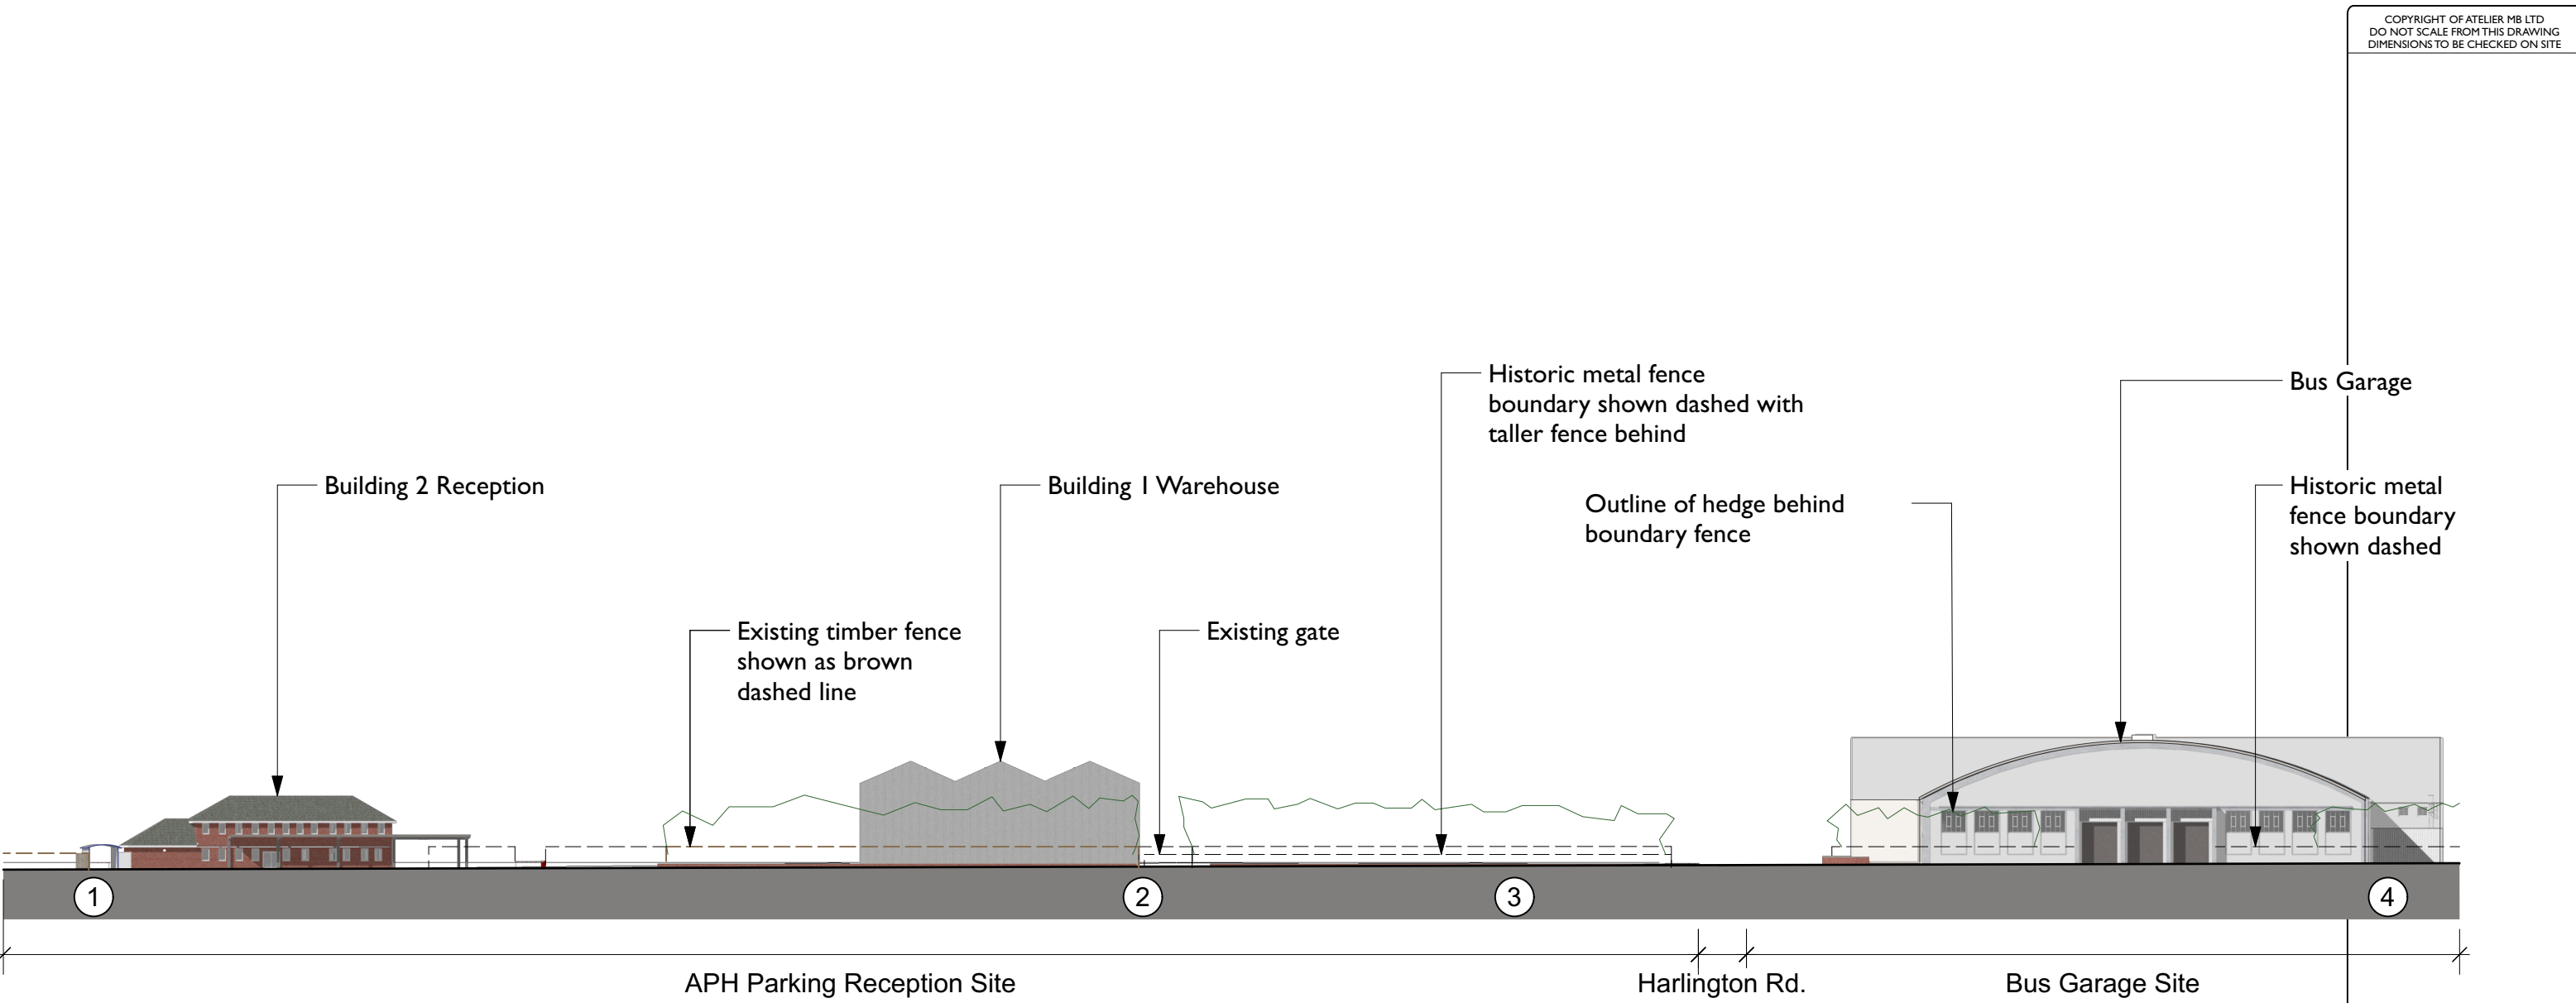

1 Existing Bradnor Road Street Scene
Scale: 1:750



Rev	Note	DRN	CHK
-----	------	-----	-----

Wythenshawe Bus Garage and Car Park

Existing Bradnor Road Street Scene

scheme	1950
drwg no.	E(220)
revision	
scale	1:750 @ A3
date first drawn	Aug 22
drawn	PL

SK sketch E existing P proposed T tender C construction FI final issue

www.ateliermb.co.uk
t 0161 236 0051
e architect@ateliermb.co.uk