
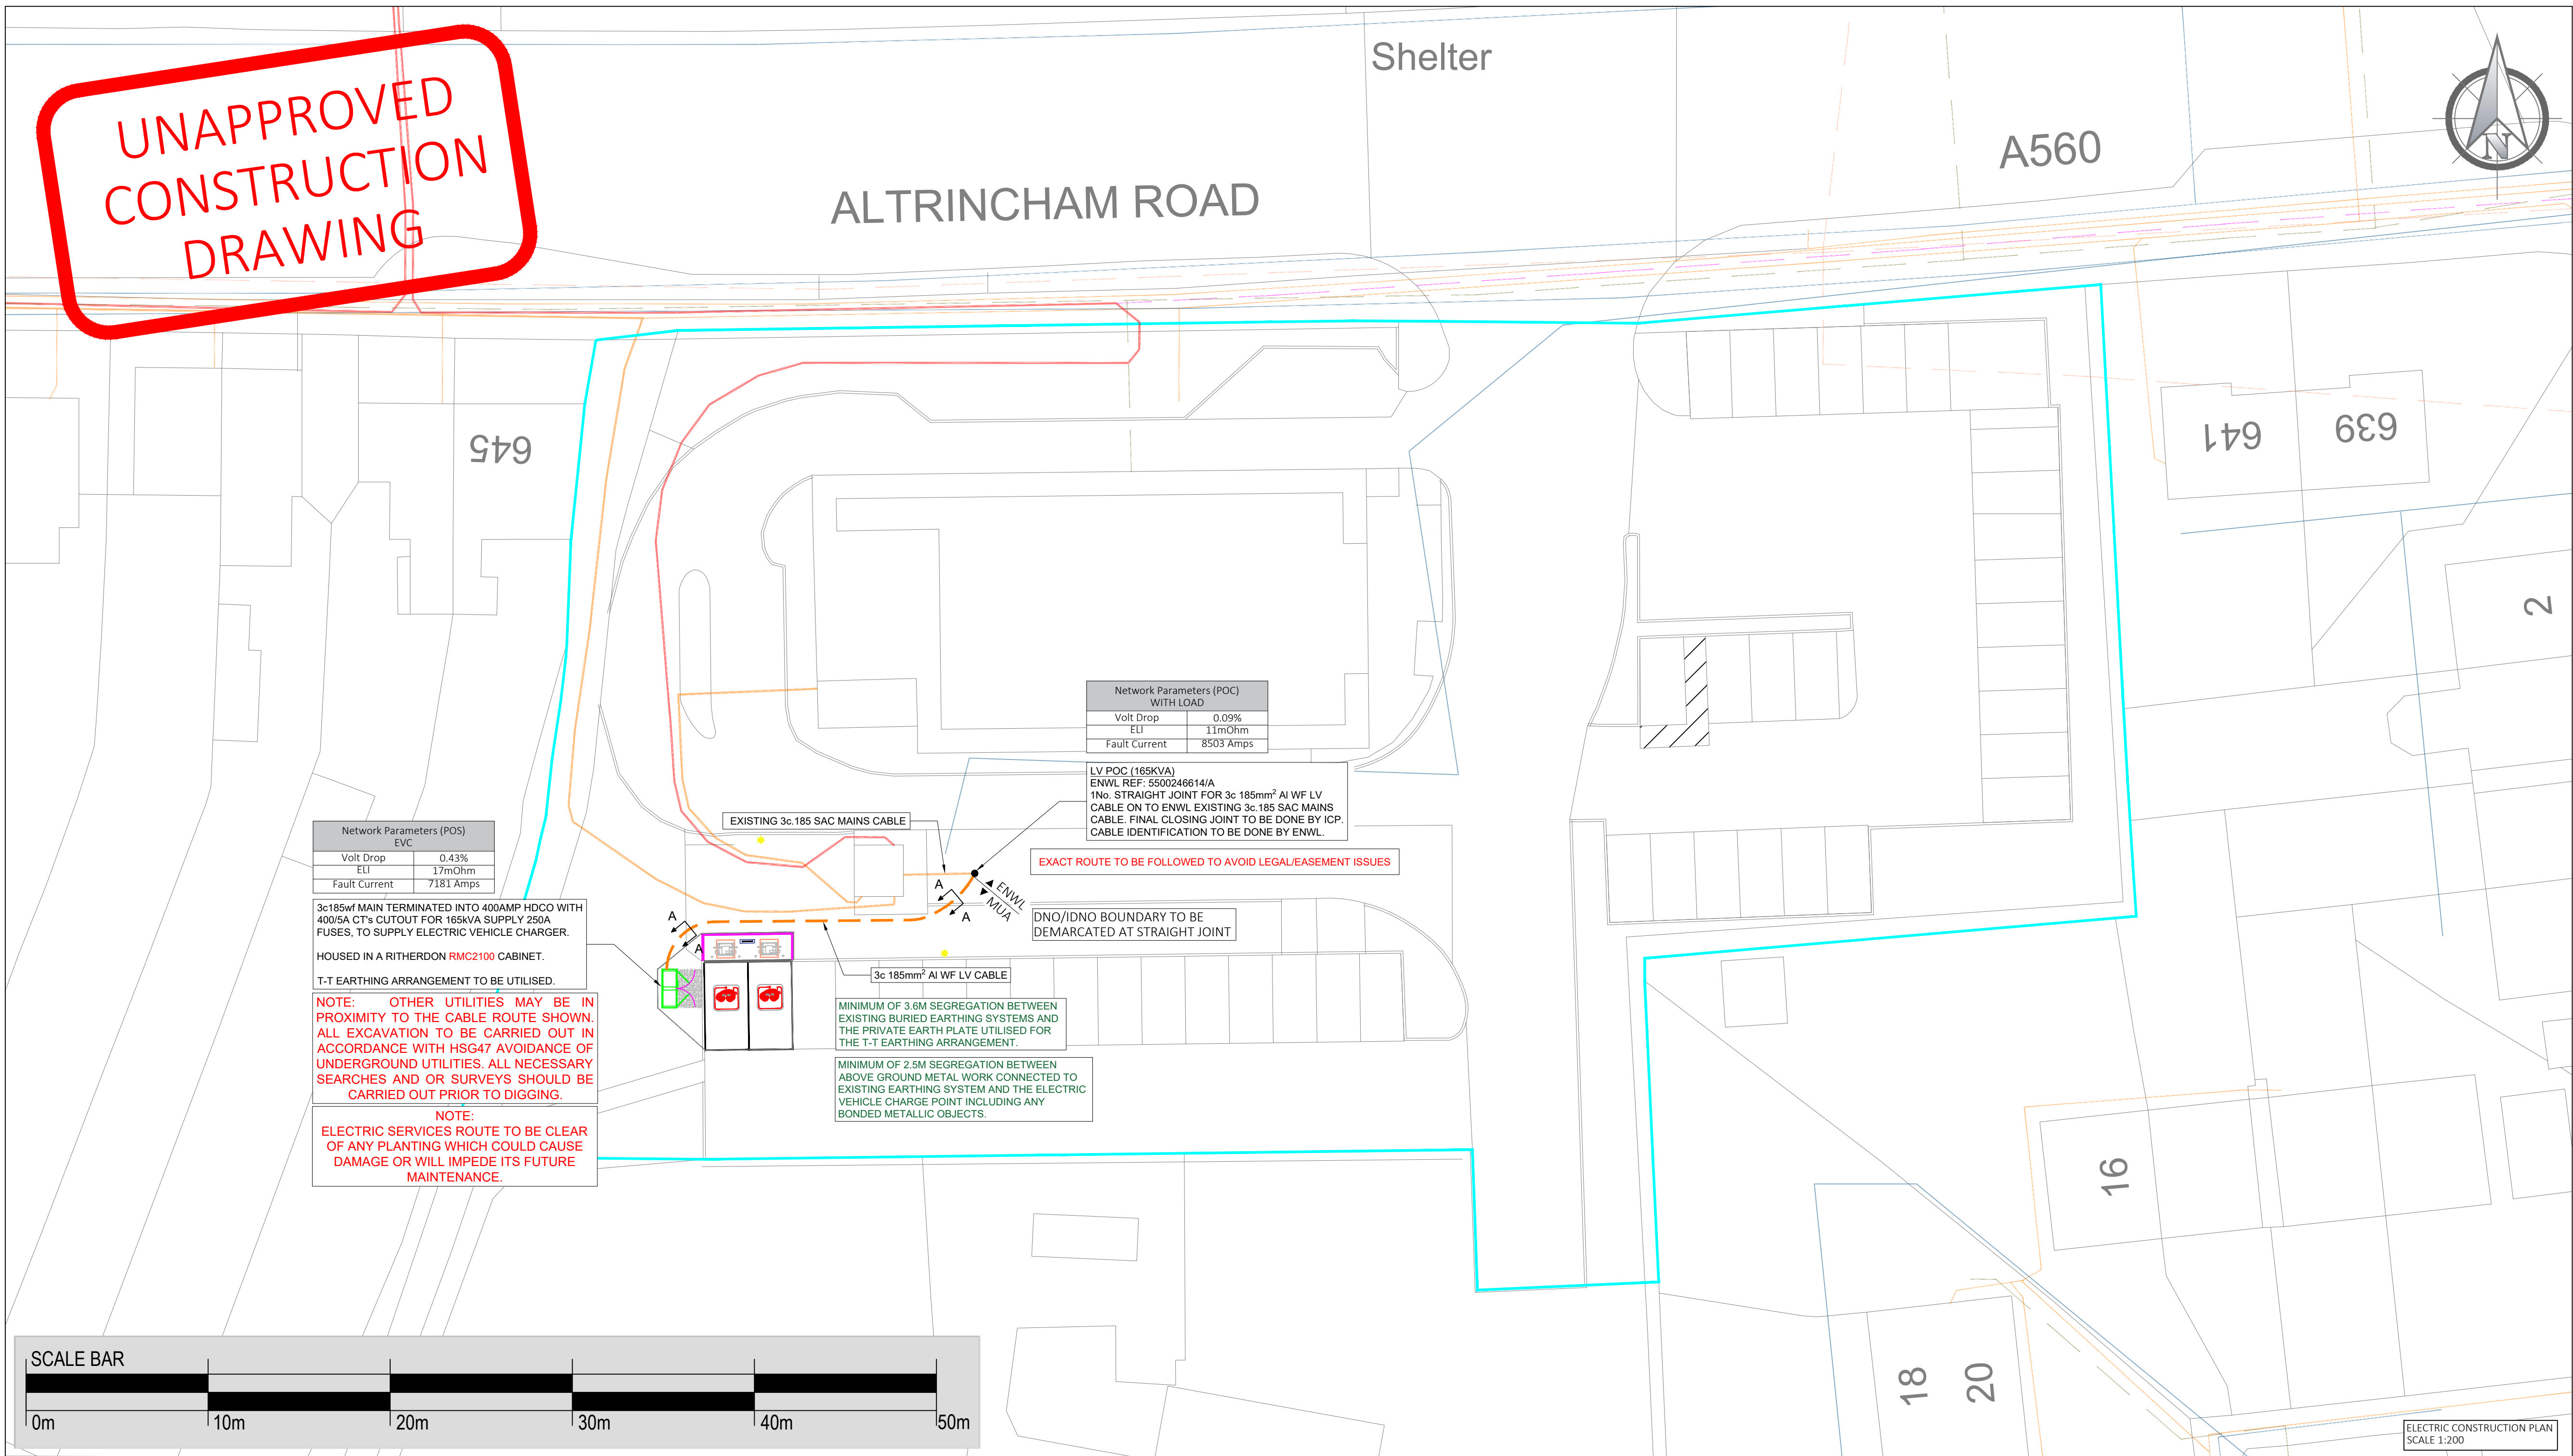
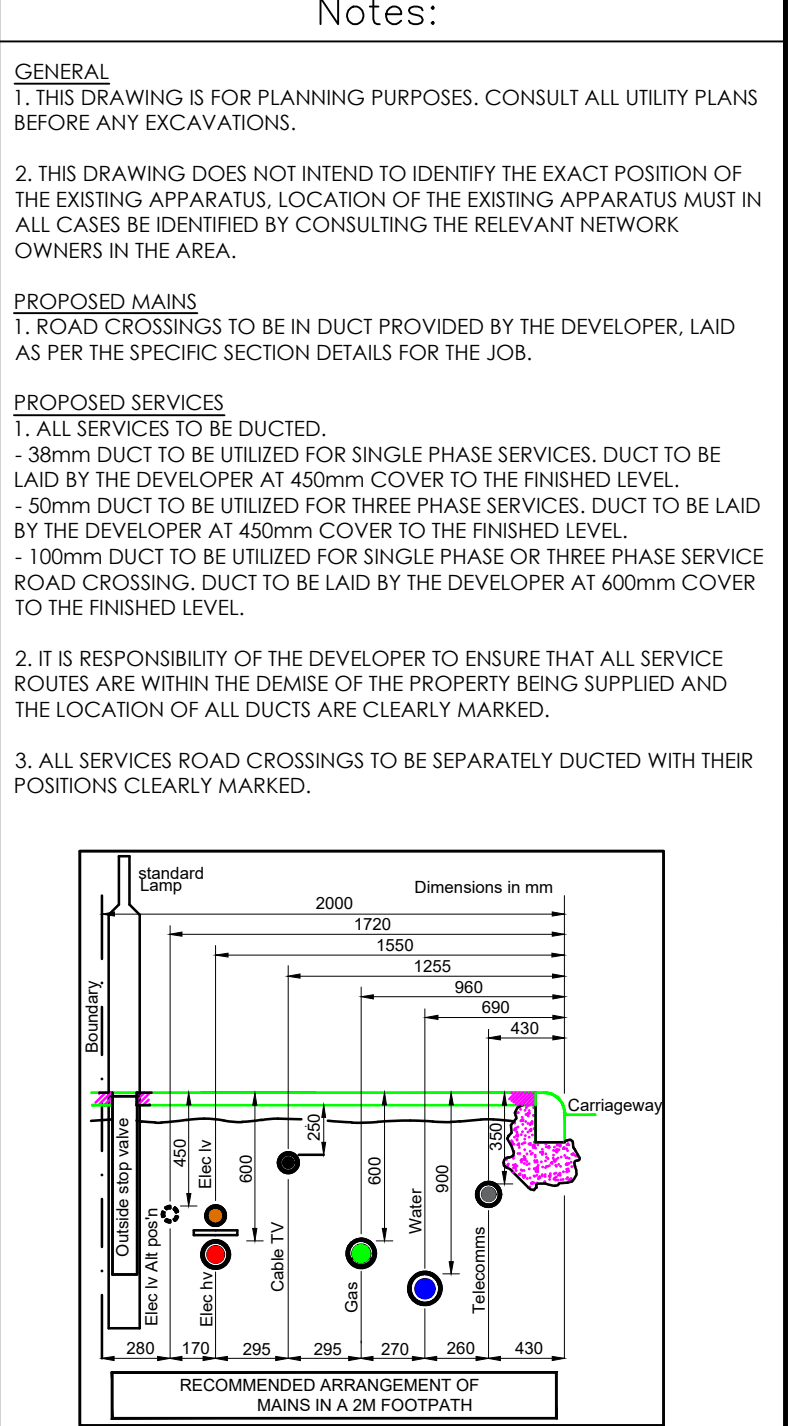
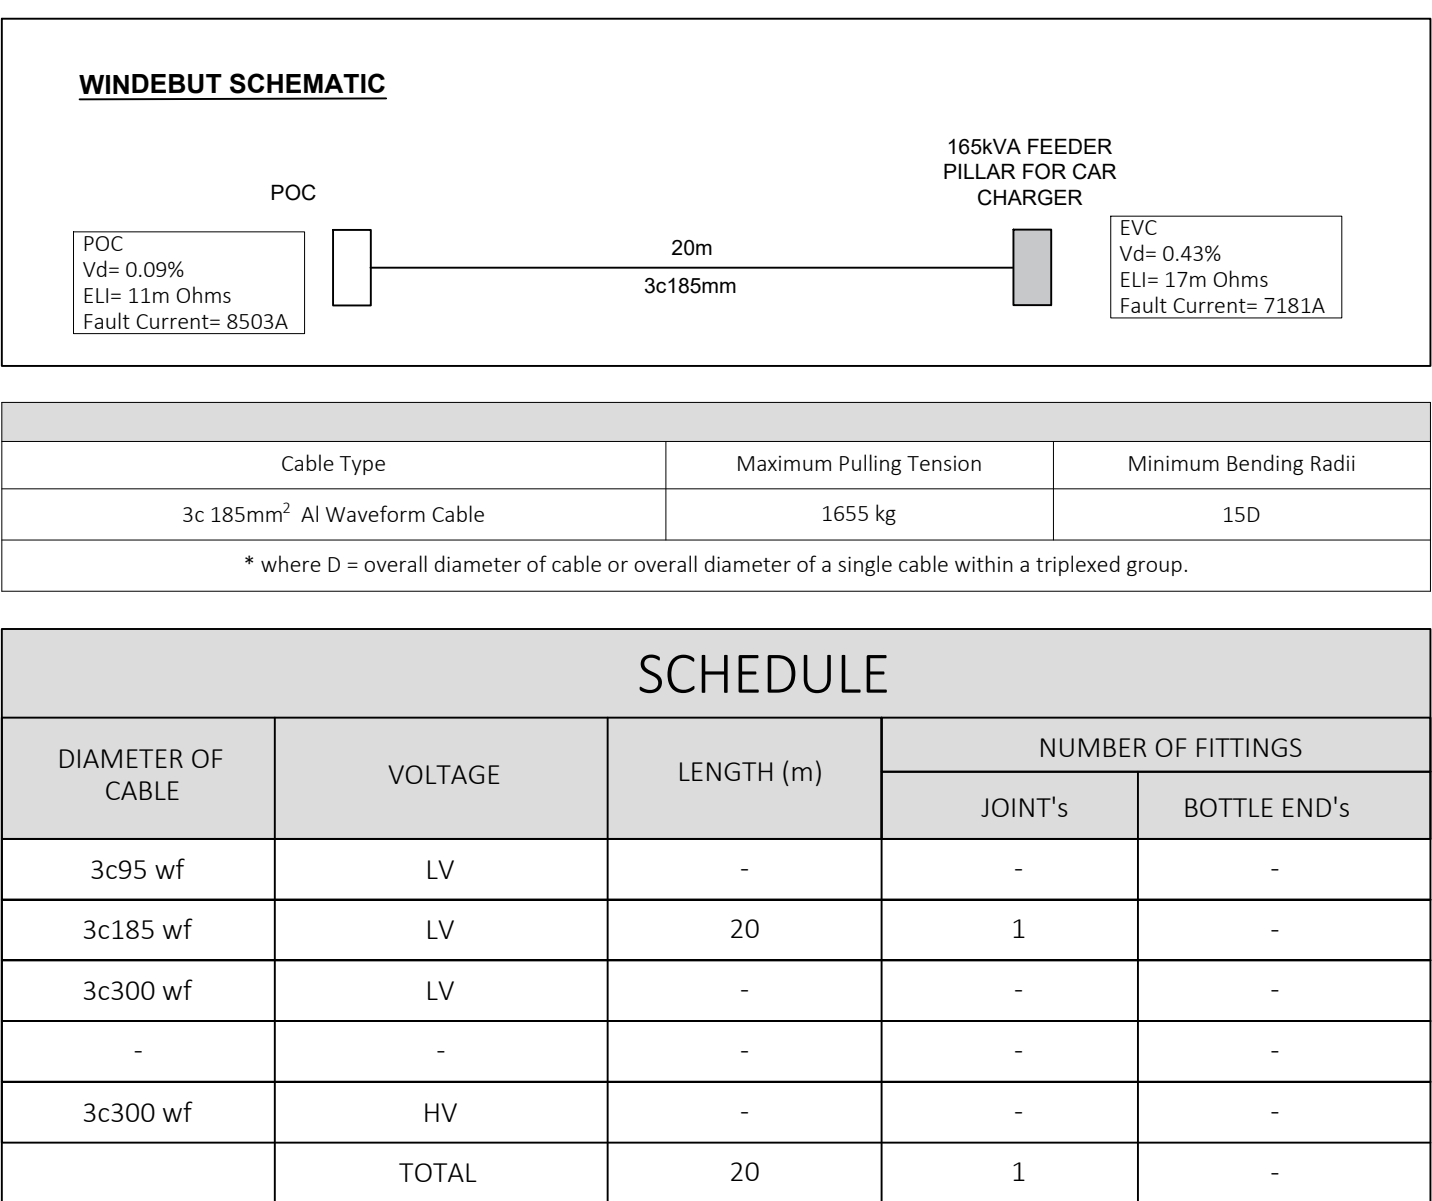
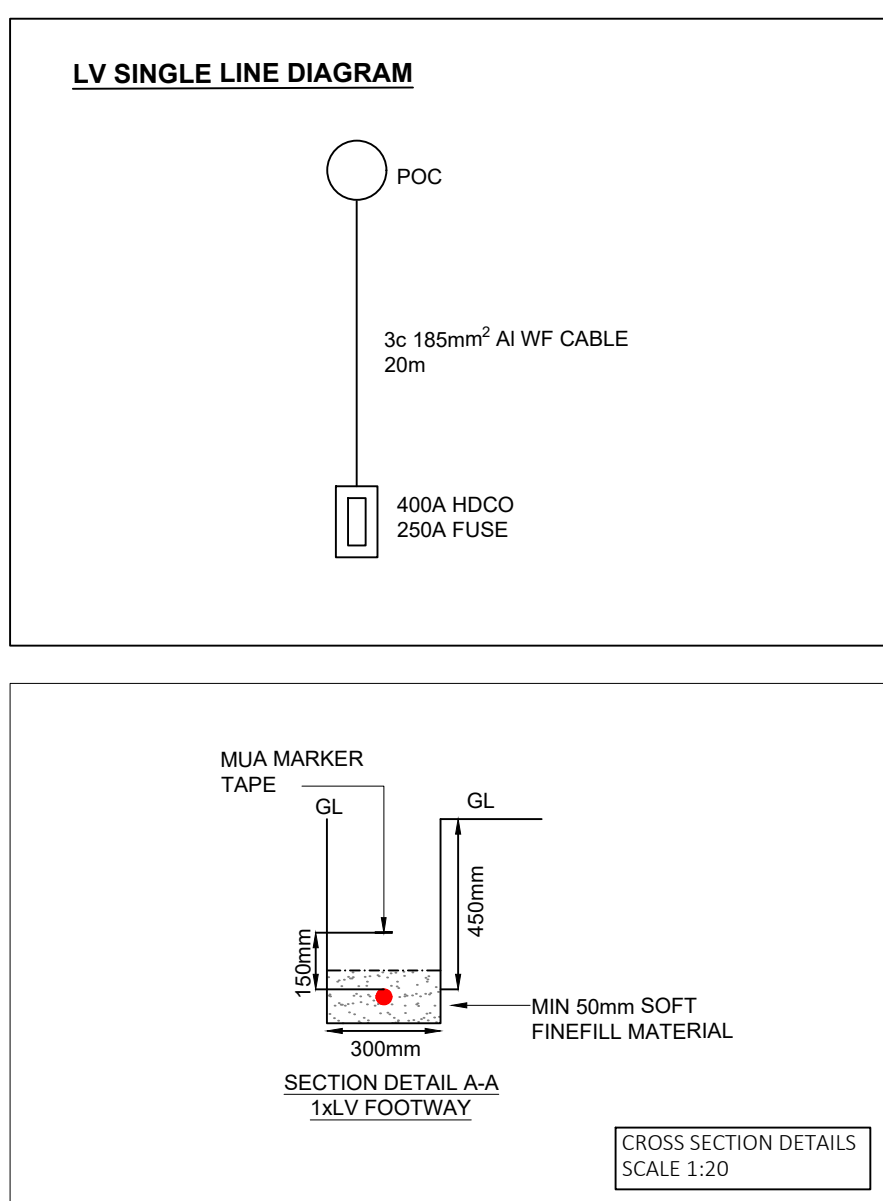
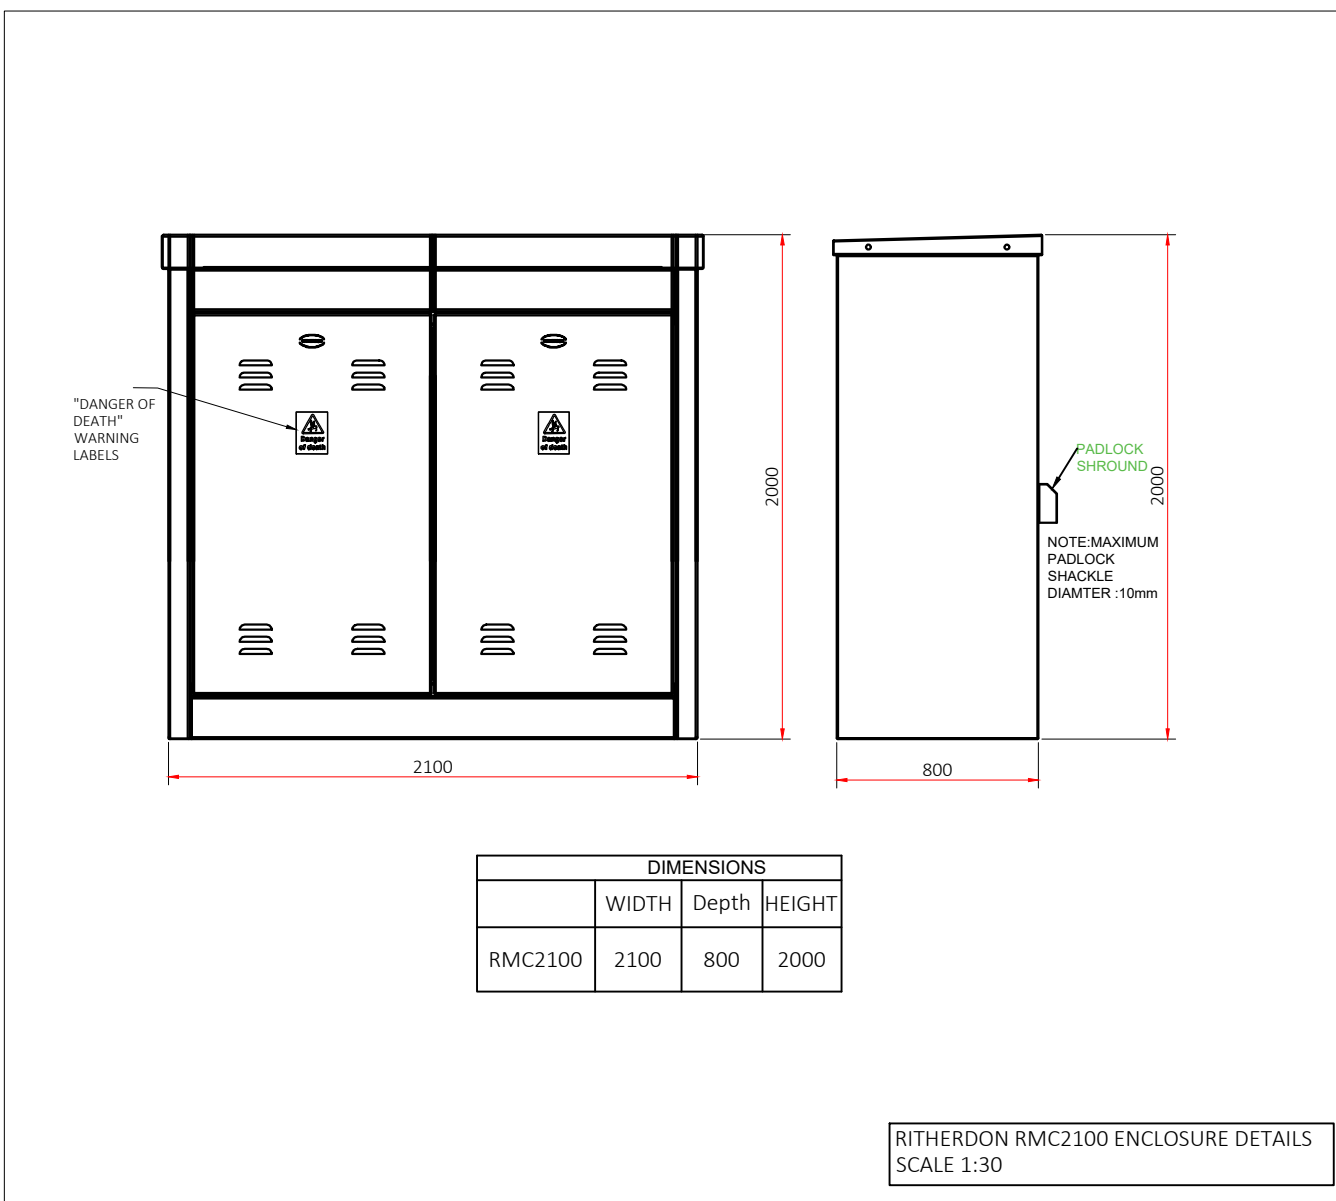


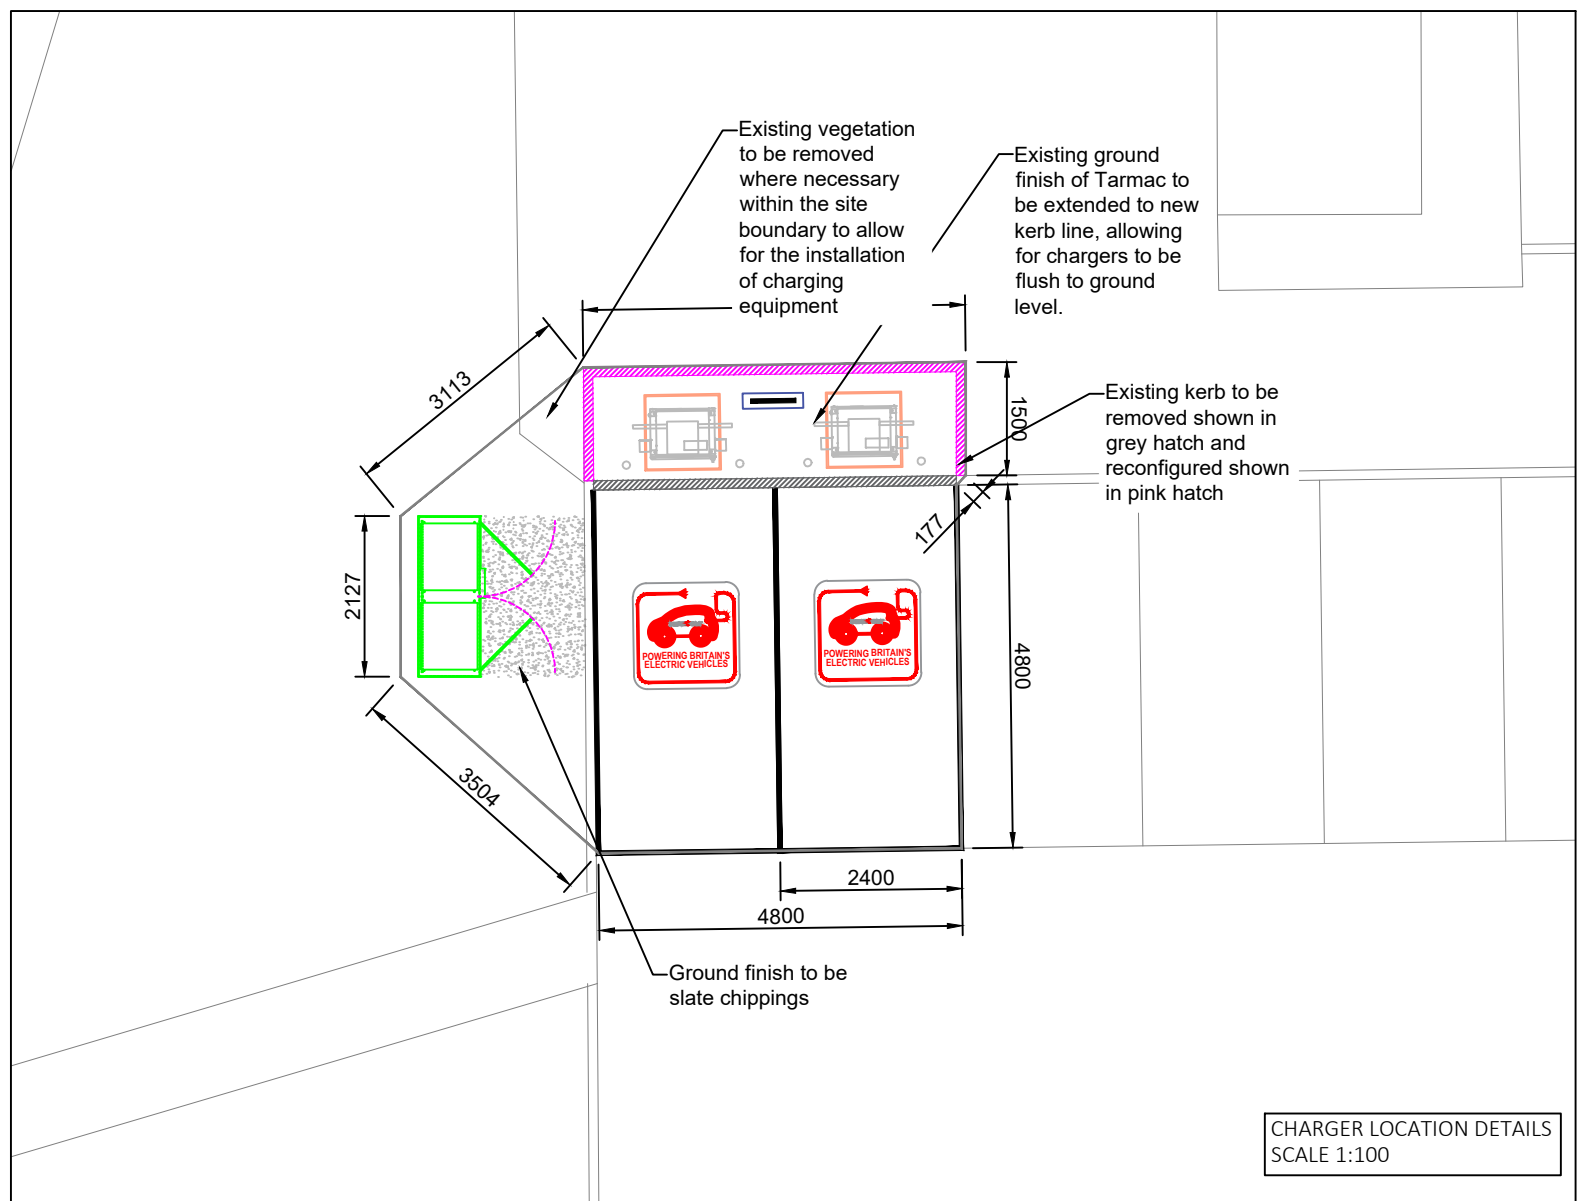

02	DESIGN HOUSE ADDED	HK	UNAPP.	29/03/23
01	AV REFERENCE ADDED	HK	UNAPP.	13/03/23
00	FIRST DRAFT	HK	UNAPP.	03/03/23
REV:	DESCRIPTION:	BY:	STATUS:	DATE:

ENWL-5500246614/A
MUA-MUA0004882

DESIGN HOUSE
DACI l Utilities Engineering Consultancy Limited
1 Caxton Street, Salford, Manchester M3 5AZ

INSTAVOLT

ICP
INSTAVOLT
6 CEDARWOOD, CROCKFORD LANE
CHINEHAM BUSINESS PARK
BASINGSTOKE, HAMPSHIRE
RG24 8WD

SITE:	MCDONALDS MANCHESTER BAGULEY M23 9AA
TITLE:	ELECTRIC CONSTRUCTION PLAN
SCALE: AT A1:	AS SHOWN
DATE:	29/03/2023
DRAWN:	HK
CHECKED:	BE
DRAWING NO:	DACI-4000-E01
ICP NO:	10376-0578
DSCI NO:	4000
REVISION:	02