



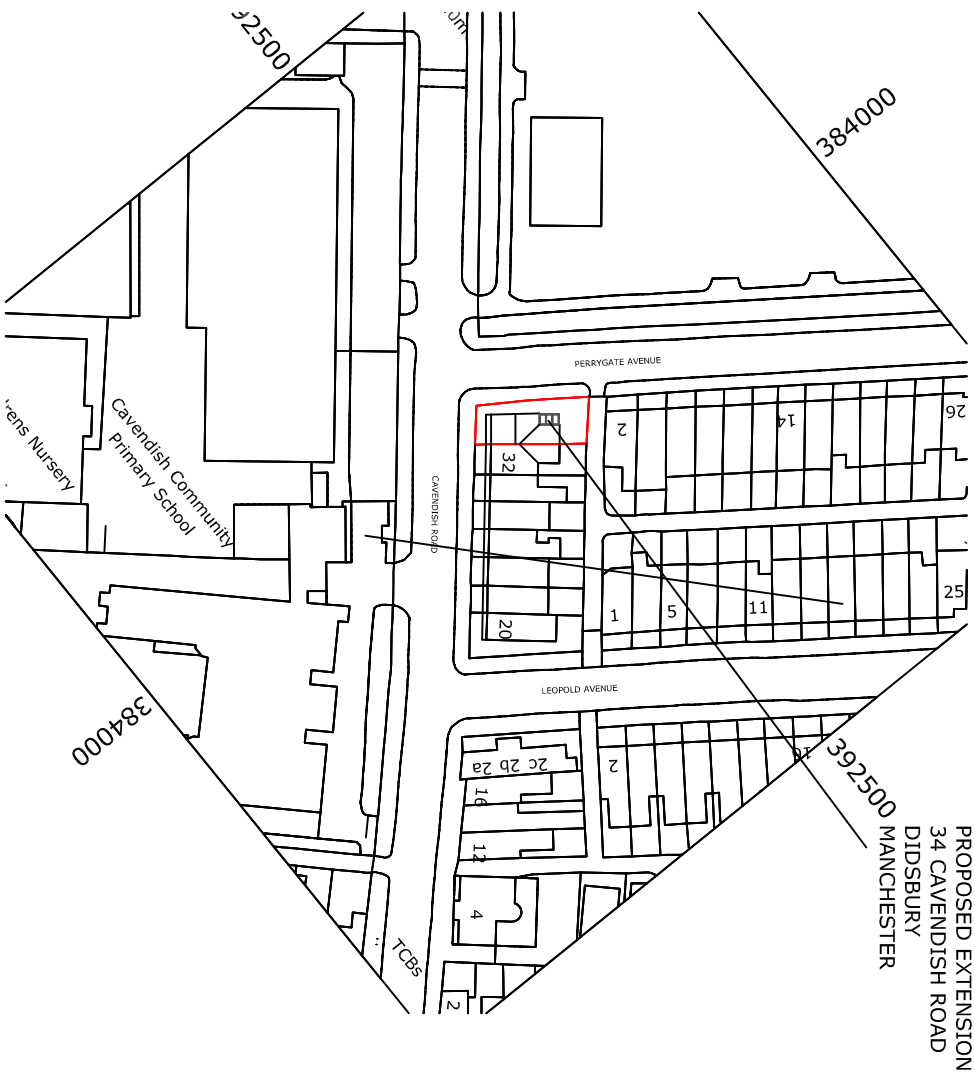


LOCATION PLAN
SCALE 1 : 1250

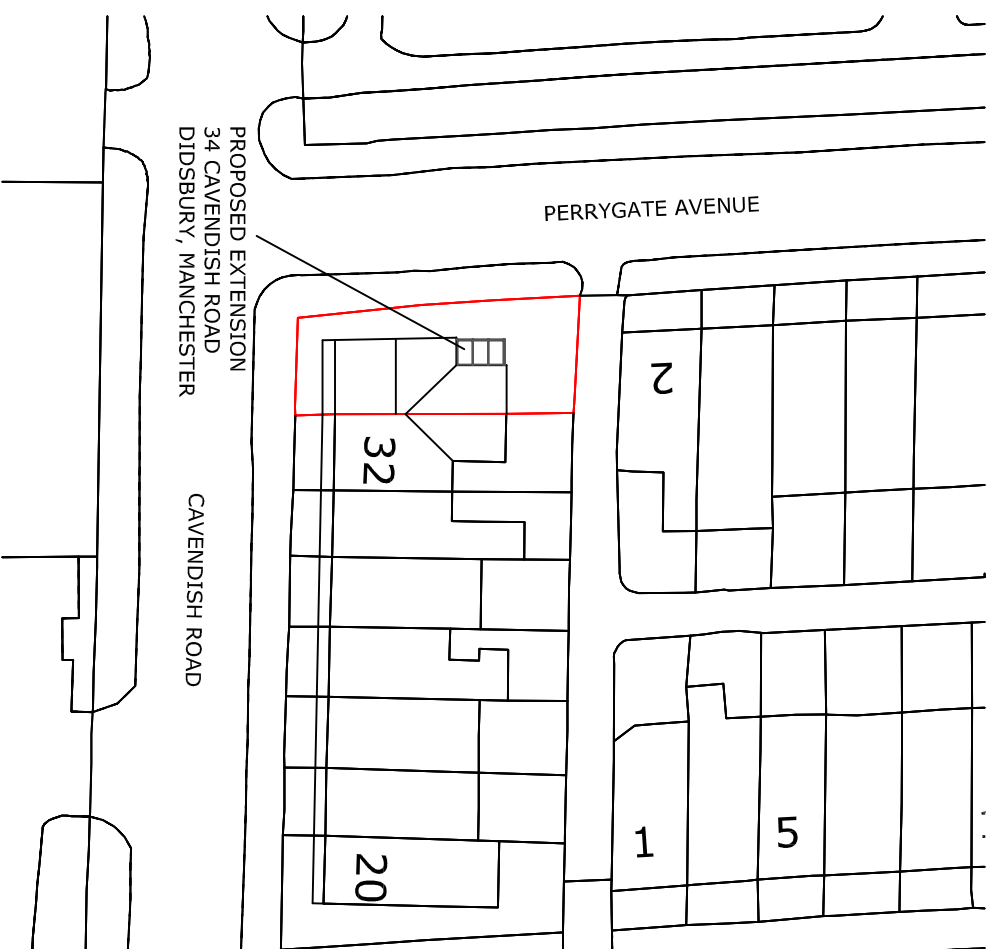

BLOCK PLAN
SCALE 1 : 500

CLIENT	MR C. JEVONS		
PROJECT	PROPOSED EXTENSION & ALTERATIONS		
ADDRESS	34 CAVENDISH ROAD DIDSBURY MANCHESTER		
TITLE	BLOCK/ LOCATION PLAN		
DRAWING NO.	1593/ 5	REVISION	SUFFIX:
SCALE	1 : 500 1 : 1250	DATE	08.02.23

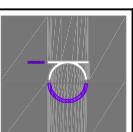

knightpyatt
architectural services
Chartered Surveyors

Tel: 01625 614447
Email: info@knightpyatt.co.uk
Website: www.knightpyatt.co.uk

34 Landseer Drive
Manchester, Cheshire,
SK10 3BU