


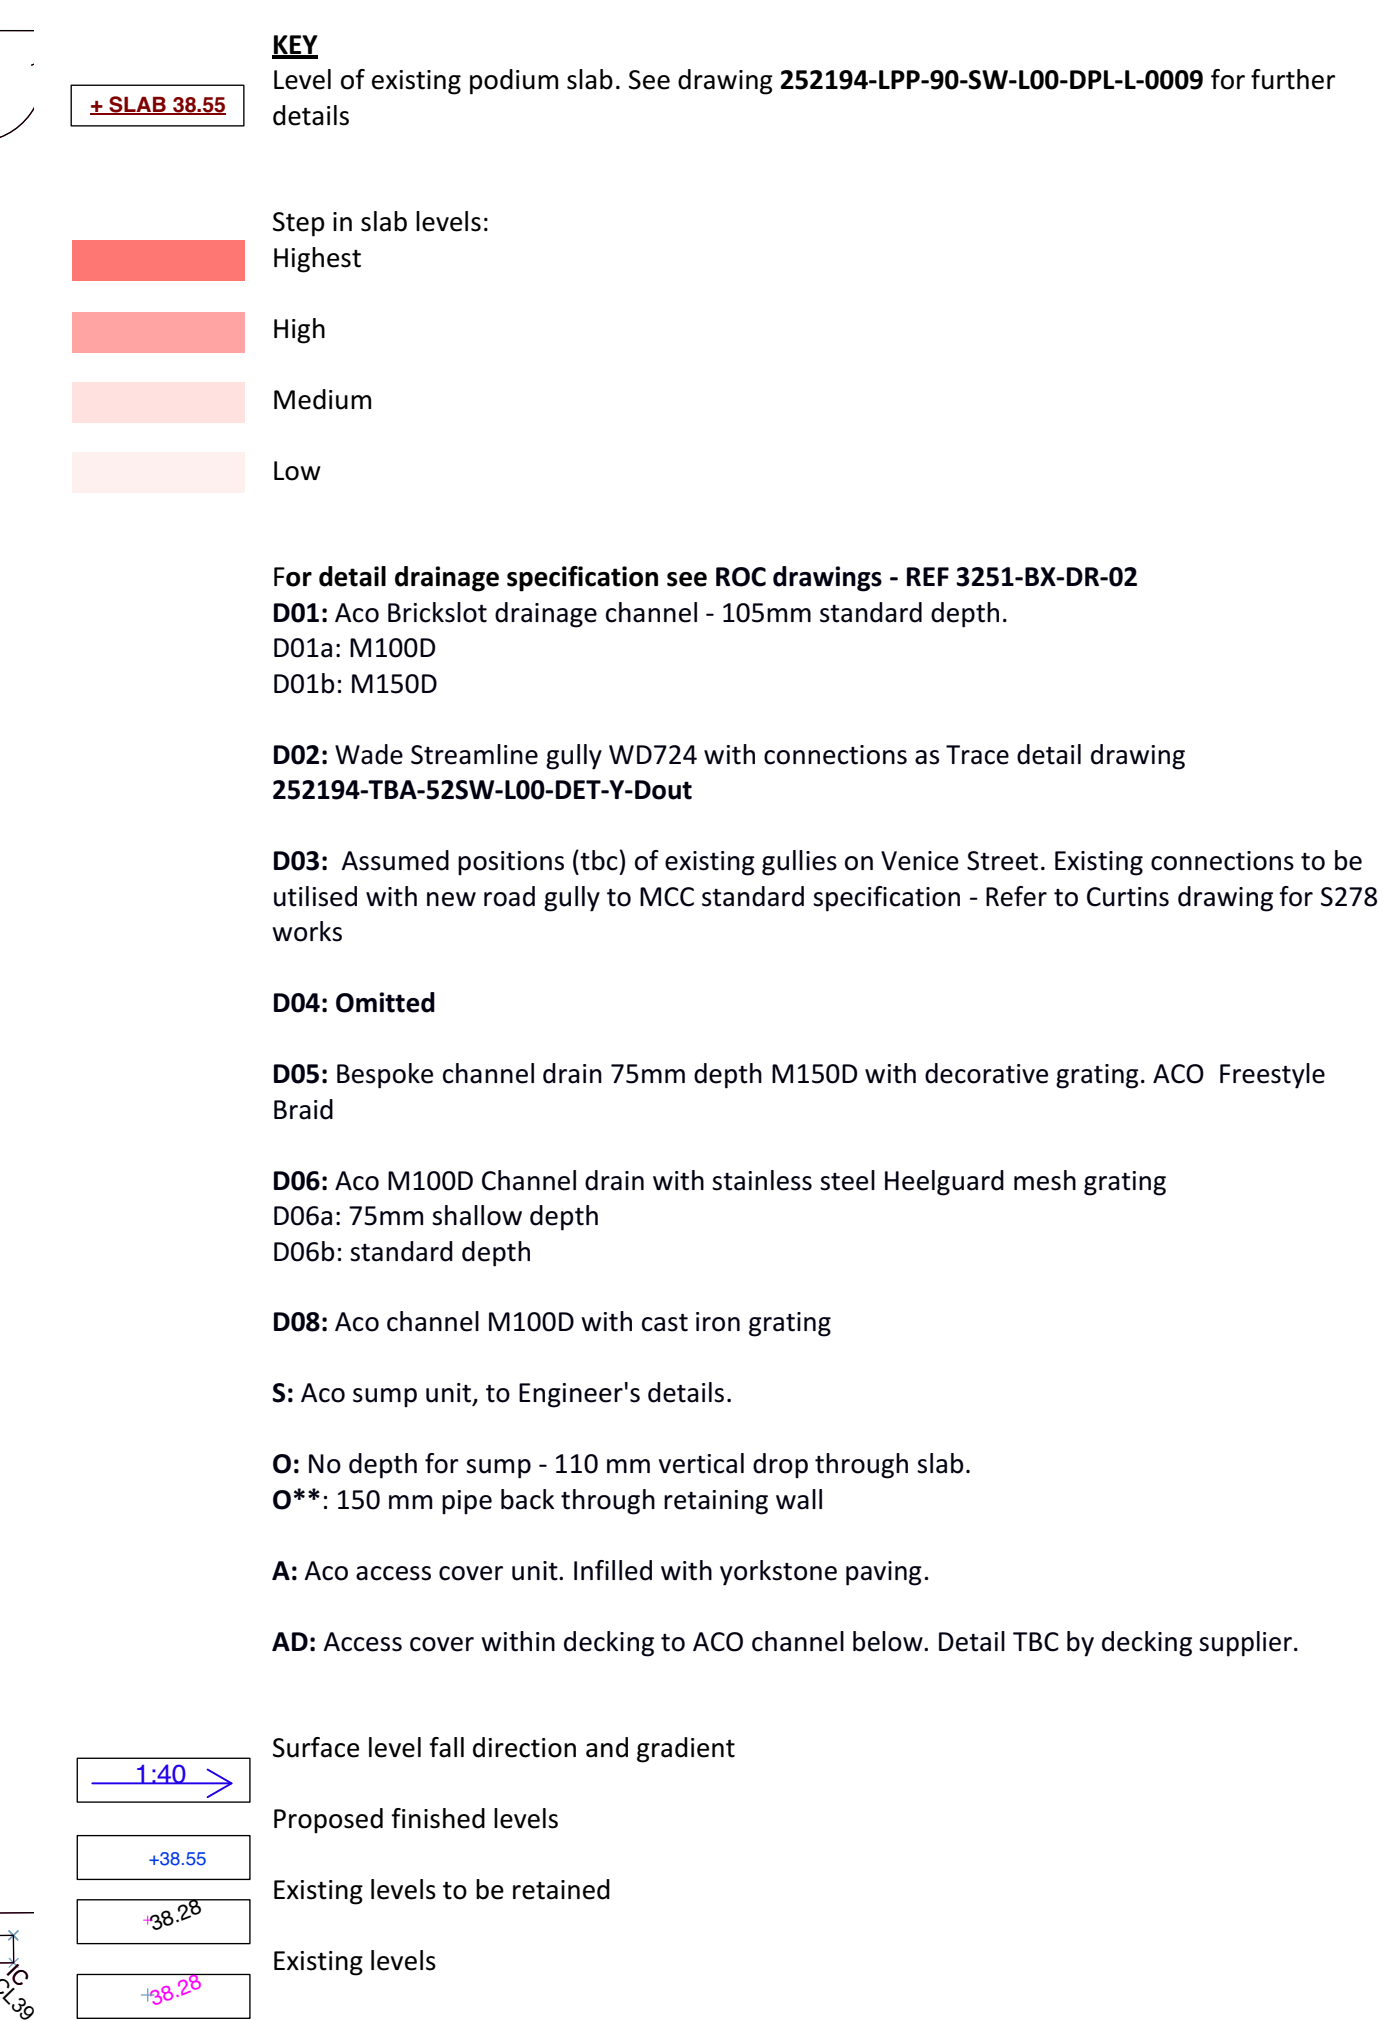

C11	RD	2021-04-14	Final Construction Issue
C10	RD	2020-10-06	Final Construction Issue (B3)
C9	RD	2020-05-05	Threshold level Whithworth Street amended
C8	RD	2020-03-03	D05 noted as shallow ditch. Change to drain on B2 terrace to shallow channel.
C7	RD	2020-02-04	Yorkstone channel omitted from Princess Street Annotations amended
C6	RD	2019-08-28	Layout amended in line with agreed VE 13-8-19
C5	RD	2019-03-25	ACOs updated with engineer's details.
C4	RD	2019-02-22	Scale amended. Annotations updated. Outlet moved.
C3	RD	2018-12-03	Drainage amended in line with engineer's details
C2	RD	2018-11-12	Topo survey shown. Falls amended. Drainage to Princess Street amended to RoC proposals
C1	RD	2018-02-27	Update to Venice Street & courtyard layout. Slab areas shown, sump units & access points shown. Gullies to Princess Street shown. Docking apr shortened

© All information contained within this document remains copyright of Landscape Projects Ltd. and shall not be reproduced without prior consent.

(1) Do not scale from drawings - use written dimensions only. (2) All dimensions are in millimeters unless noted. (3) All dimensions shall be verified on site before proceeding with the work. (4) Landscape Projects shall be notified of any discrepancies. (5) Engineer to specify all sub-bases. Any below ground construction is indicative.

Project Title Manchester New Square Manchester				Drawing Title Surface Water Drainage and Levels Plan Ground Floor			
Drawn Date 2016-01-21		Drawn RD		Checked NCS			
Scale 1:150 @ A1				Revision C11			
Drawing No. 252194							
LPP		52		SW		L00	
						DPL	
						L	
						0007	