



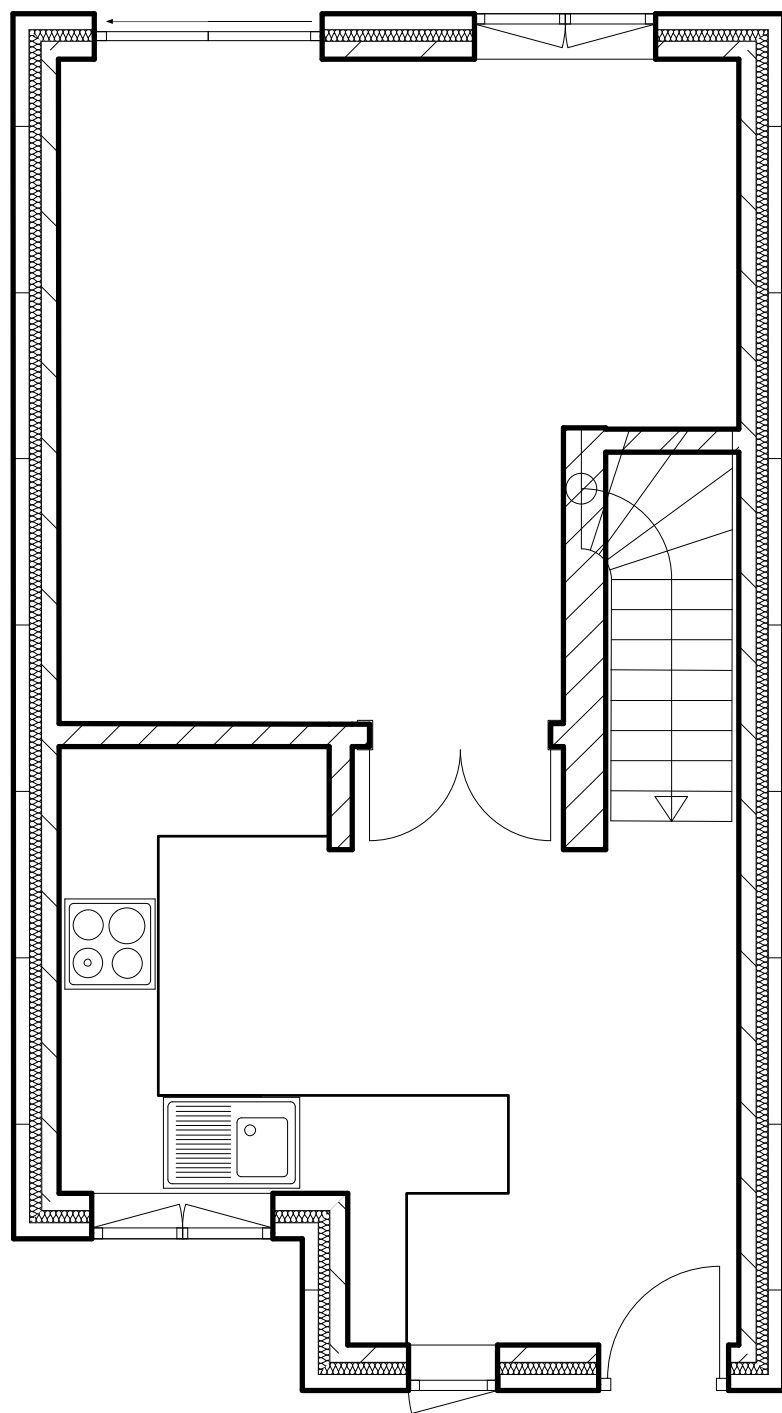

Existing Ground Floor Layout

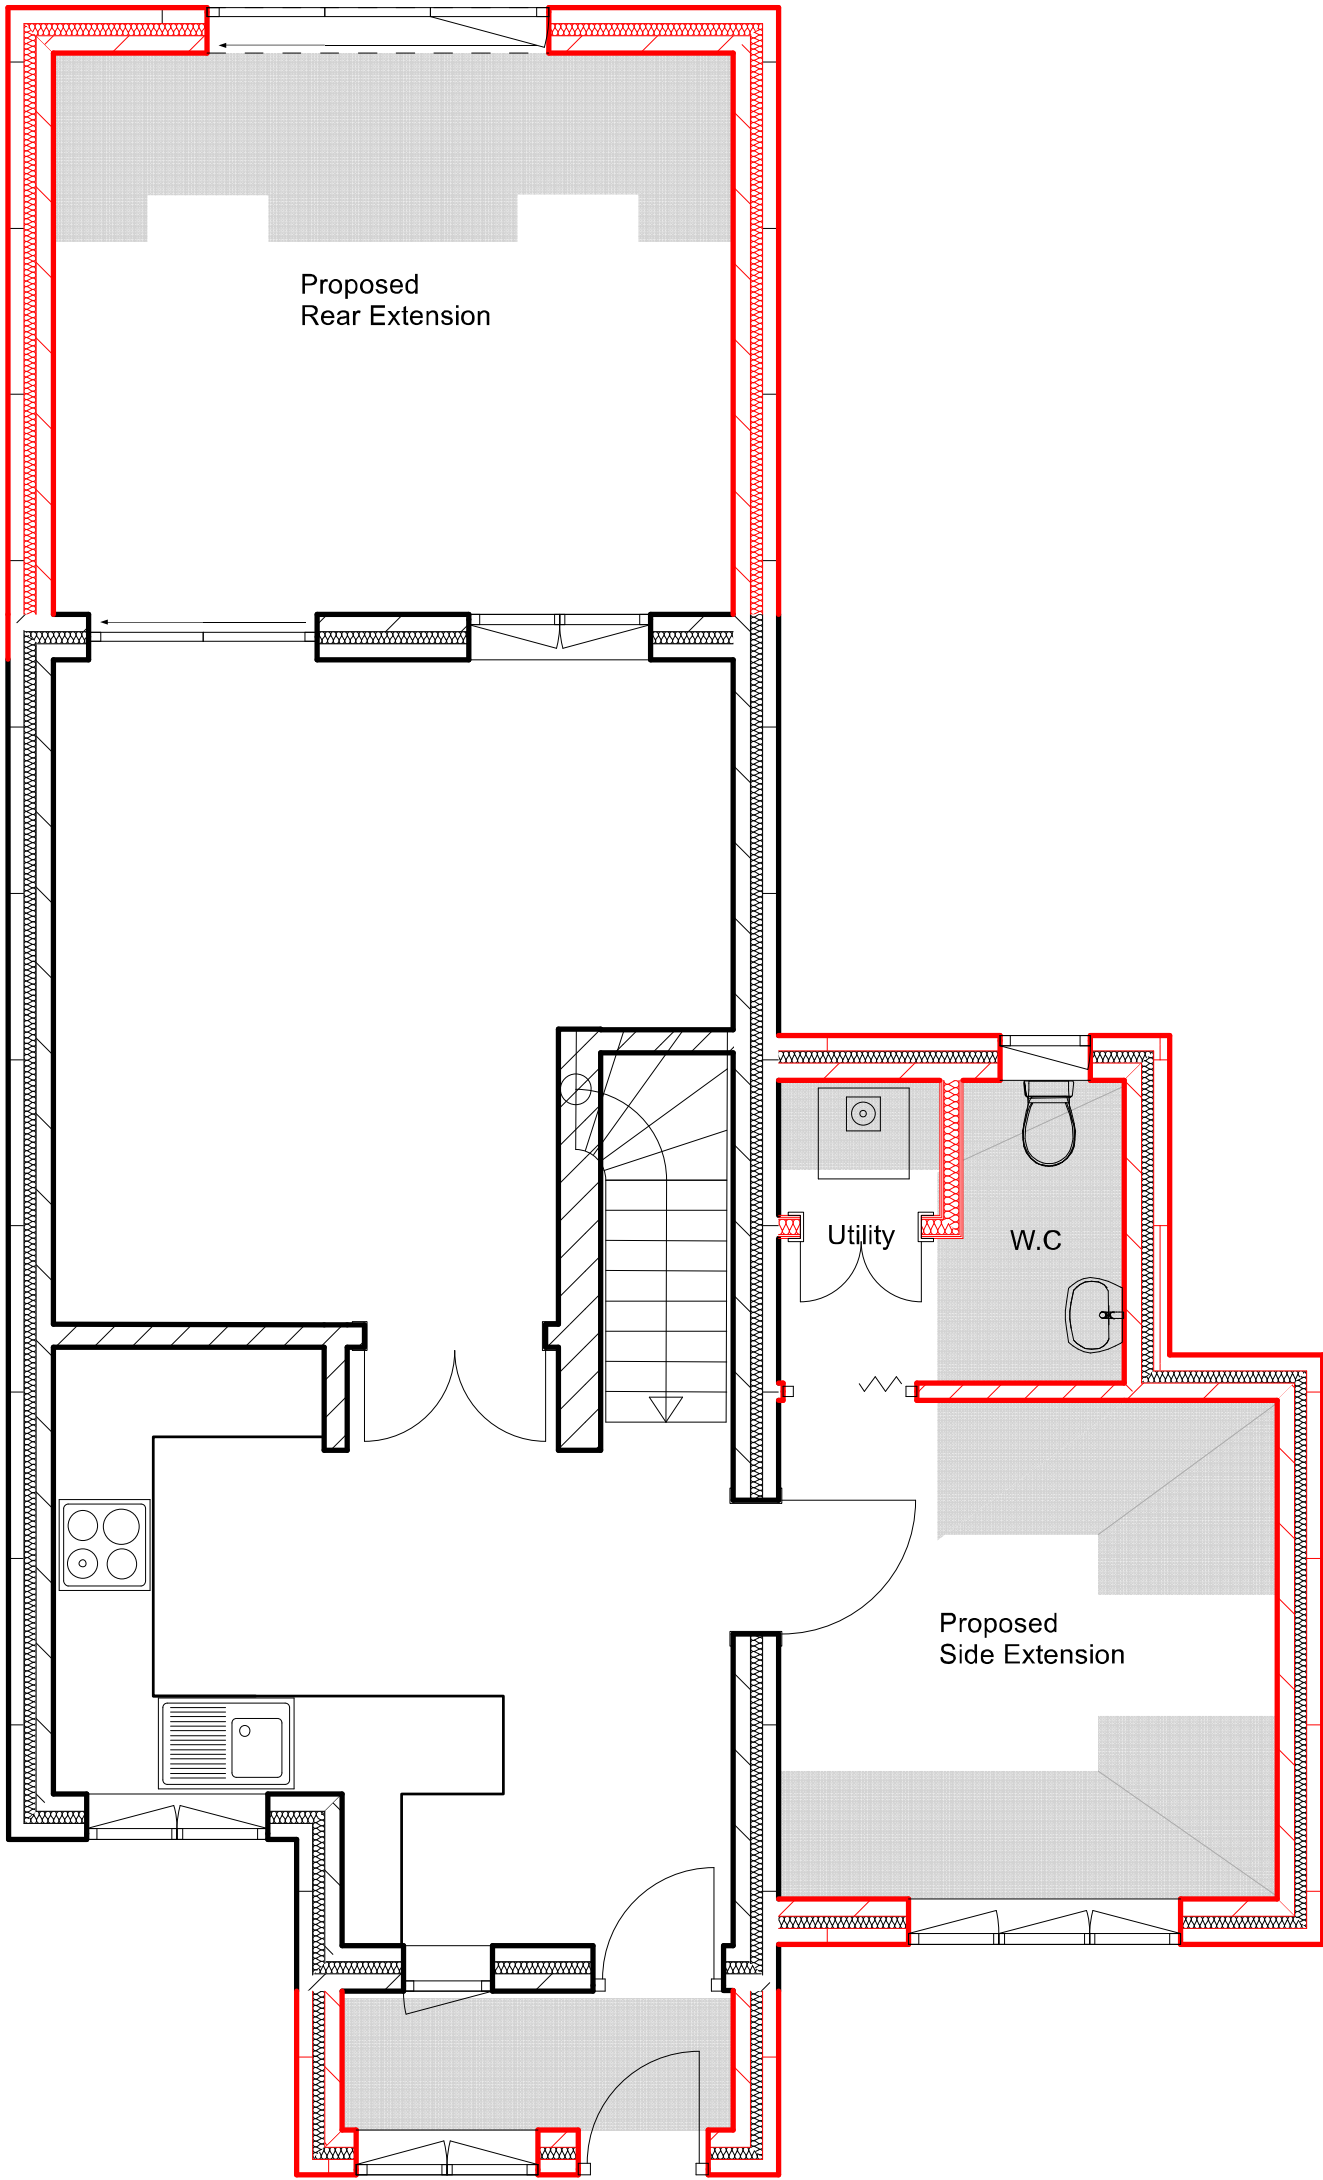

Proposed Ground Floor Layout