



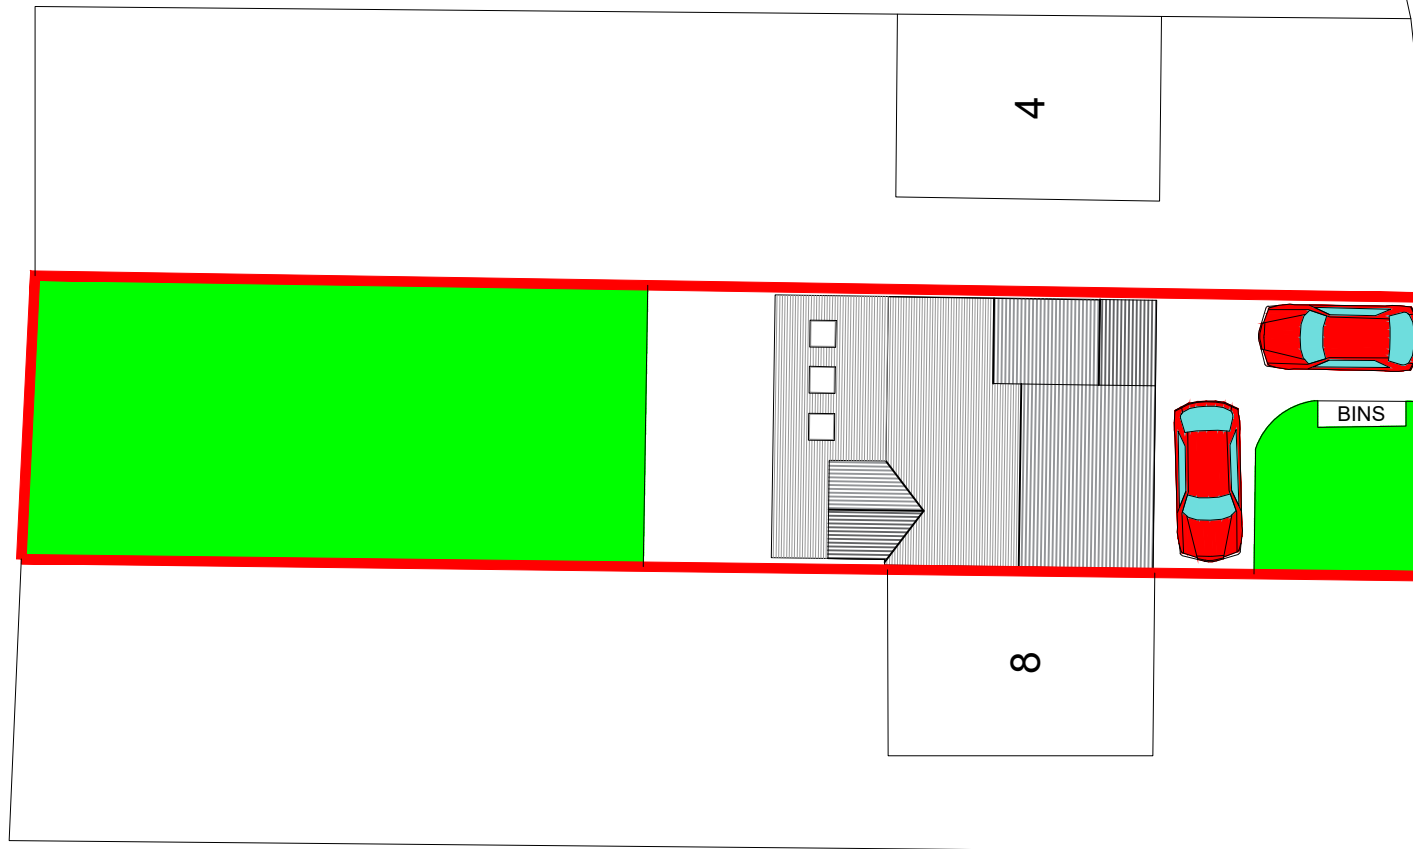

THORNHOLME CLOSE

NORTH

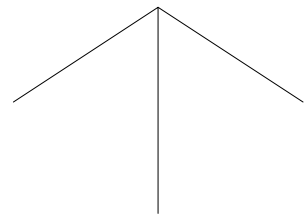

SITE PLAN: 1:200 ON A4 PAPER
CLIENT:ANGELA COULTHURST
EXTENSION @ 6 THORNHOLME CLOSE
GORTON

BARRY CULLEN
ARCHITECTURE LTD
email:barrycullenarchitecture@gmail.com
mob: 07851262695

