
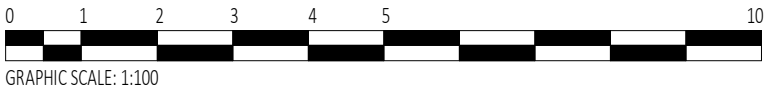



3 Bed Shared Ownership

1 : 100

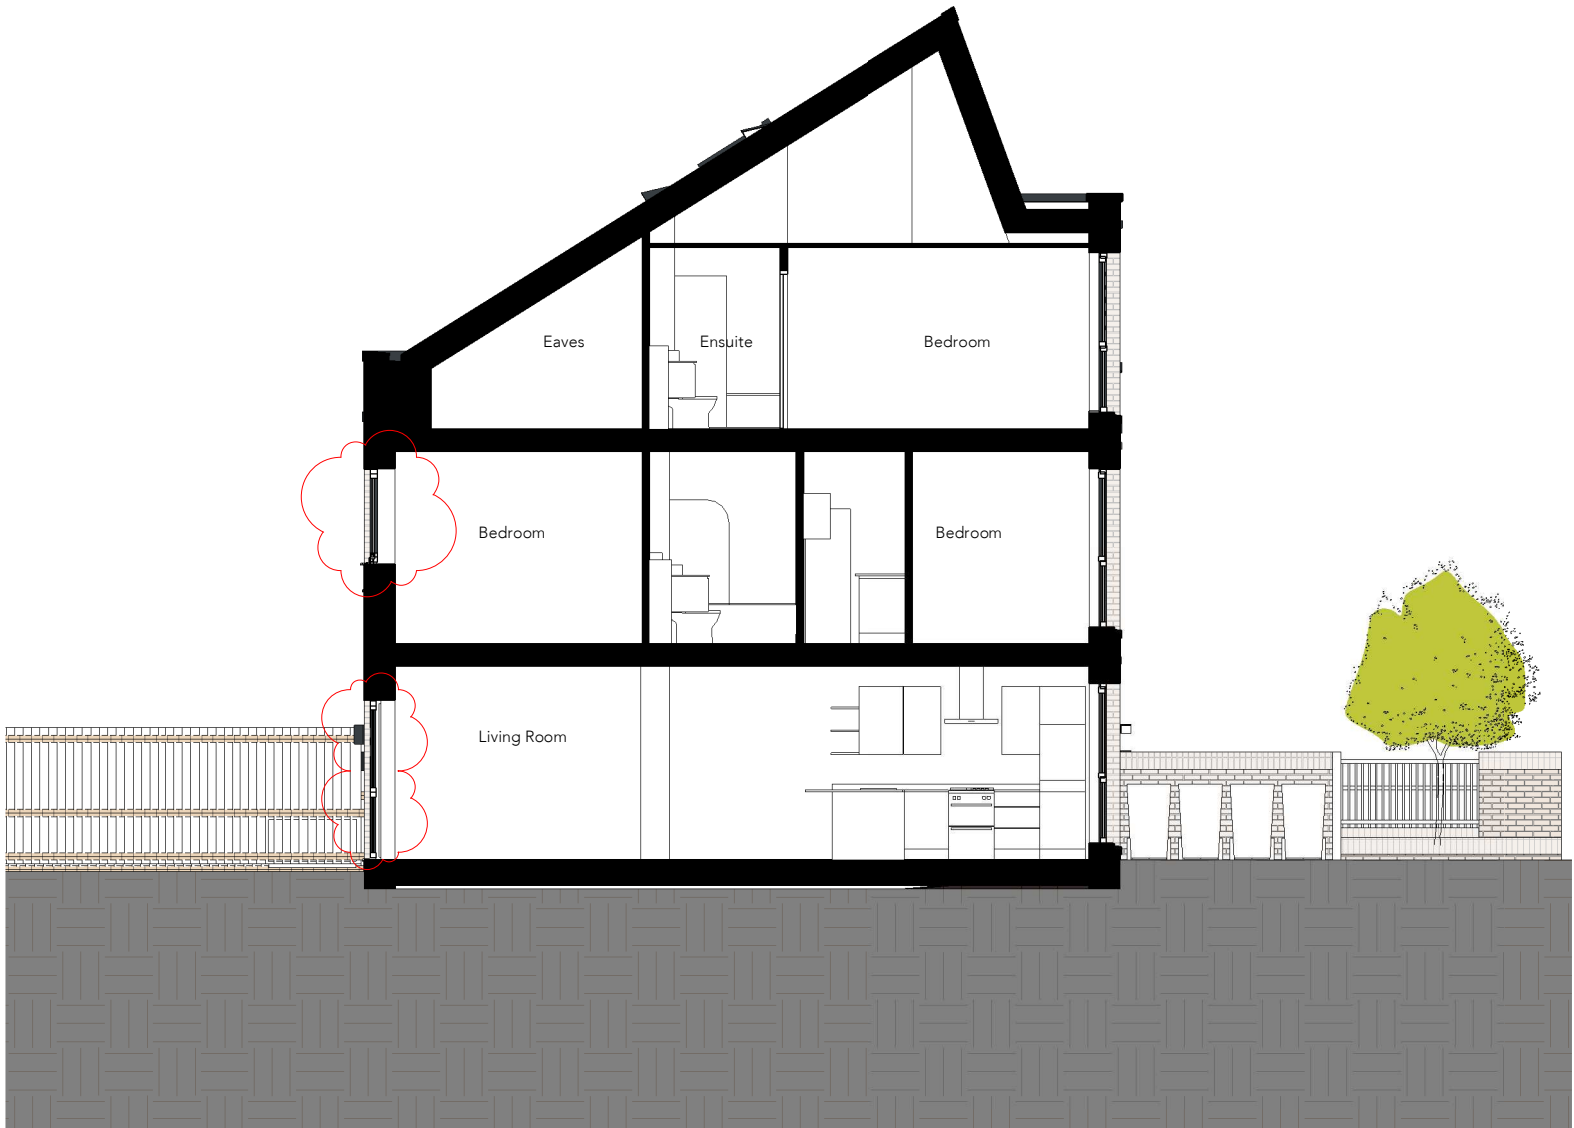

B

Note:
Do not scale from this drawing.
Dimensions are to be checked on site.
If in doubt please ask.

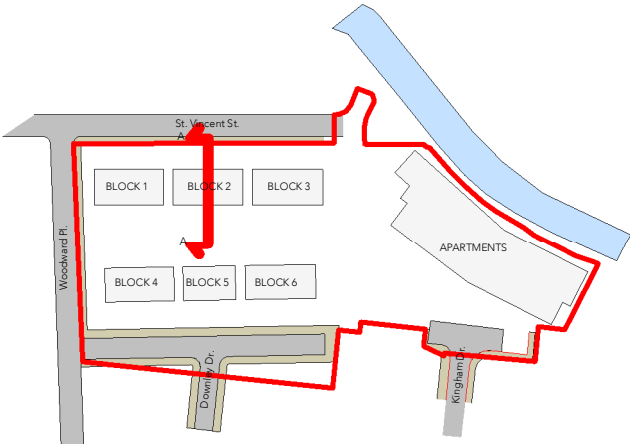

A	22/03/23	PB	NMA - Ground floor WC windows omitted, rear window reveals reduced to 80mm and stone cills omitted, upper-level windows facing alleyways omitted/upper-level windows introduced on outward facing façades, front door design updated, dormer parapets raised by one brick course, additional roof lights added, dark mortar omitted for light mortar
---	----------	----	--

Rev Date Intls Details

© The moral rights of the author are hereby asserted.
This drawing and design is the sole property of Buttress Ltd and must not be reproduced without permission.
Buttress Ltd is Registered in England and Wales: 5363573



Buttress

41 Bengal St
Manchester
M4 6AF

T 0161 236 3303
E contact@buttress.net
W www.buttress.net

Project Title	Downley Drive
Client	Great Places
Location	Ancoats - Manchester

Drawing Title 3BED/5 Terrace Type B - Sections

Date	22/03/2023 11:16:01	Scale	As indicated
Checked	BT	Orig Paper Size	A3

Job No: 8801 Status NMA

Project: Origin: Zone: Level: Type: Disc: Number: Rev:

8801-BA-HS-ZZ-DR-A-(06) 102-A