




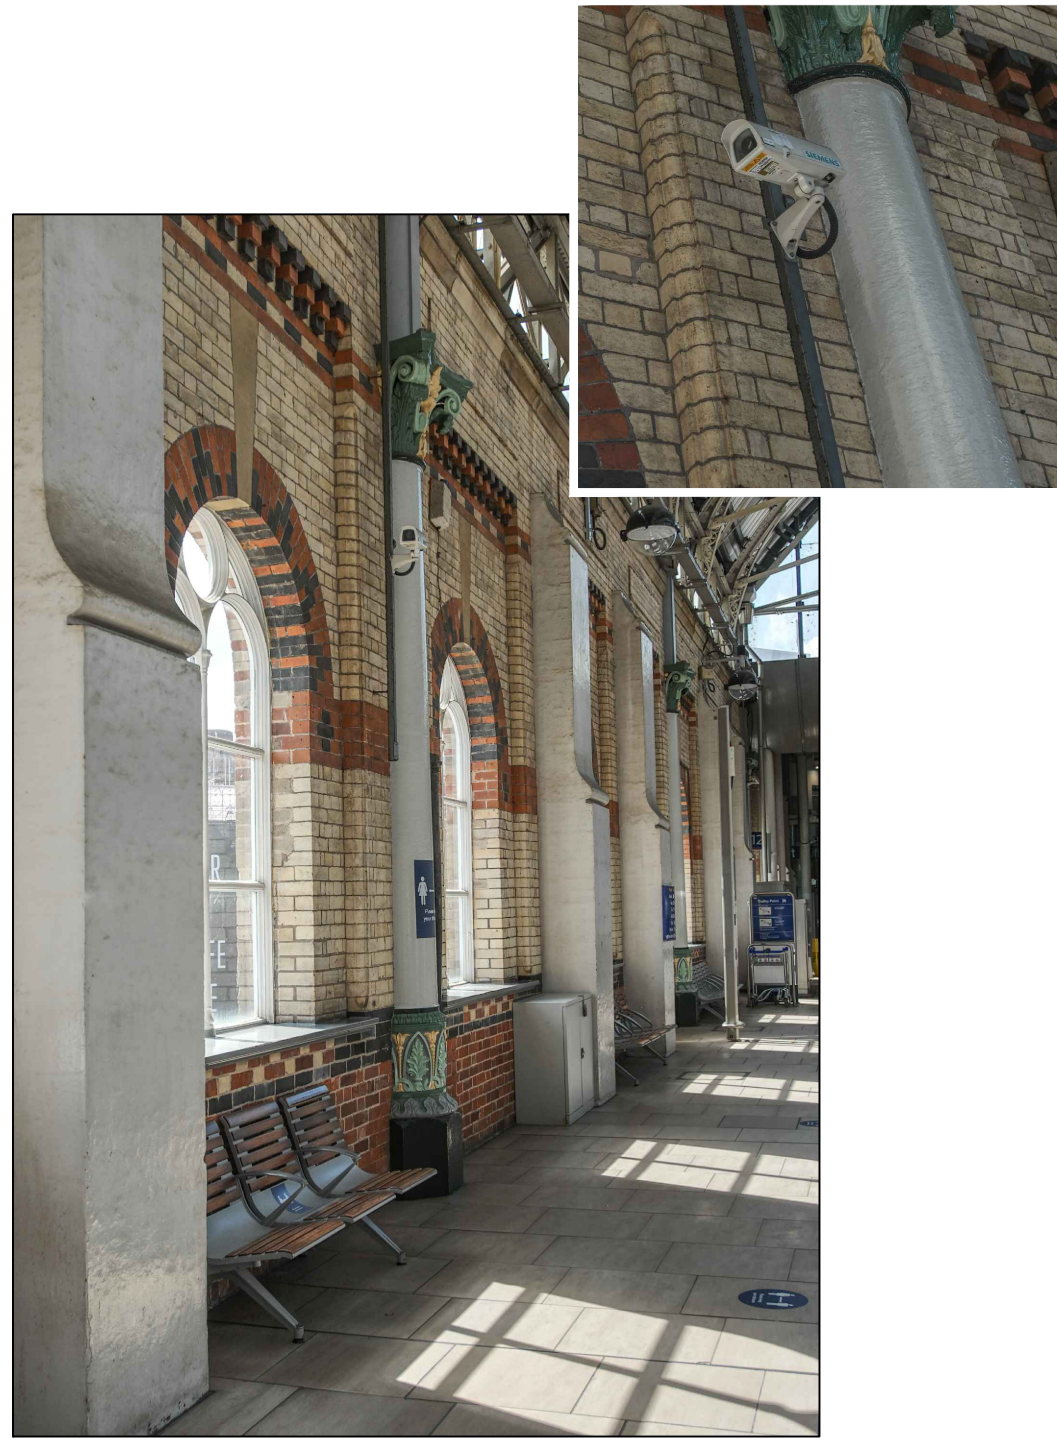


PERSPECTIVE VIEW C - EXISTING
APPLIES TO CAMERA 24187

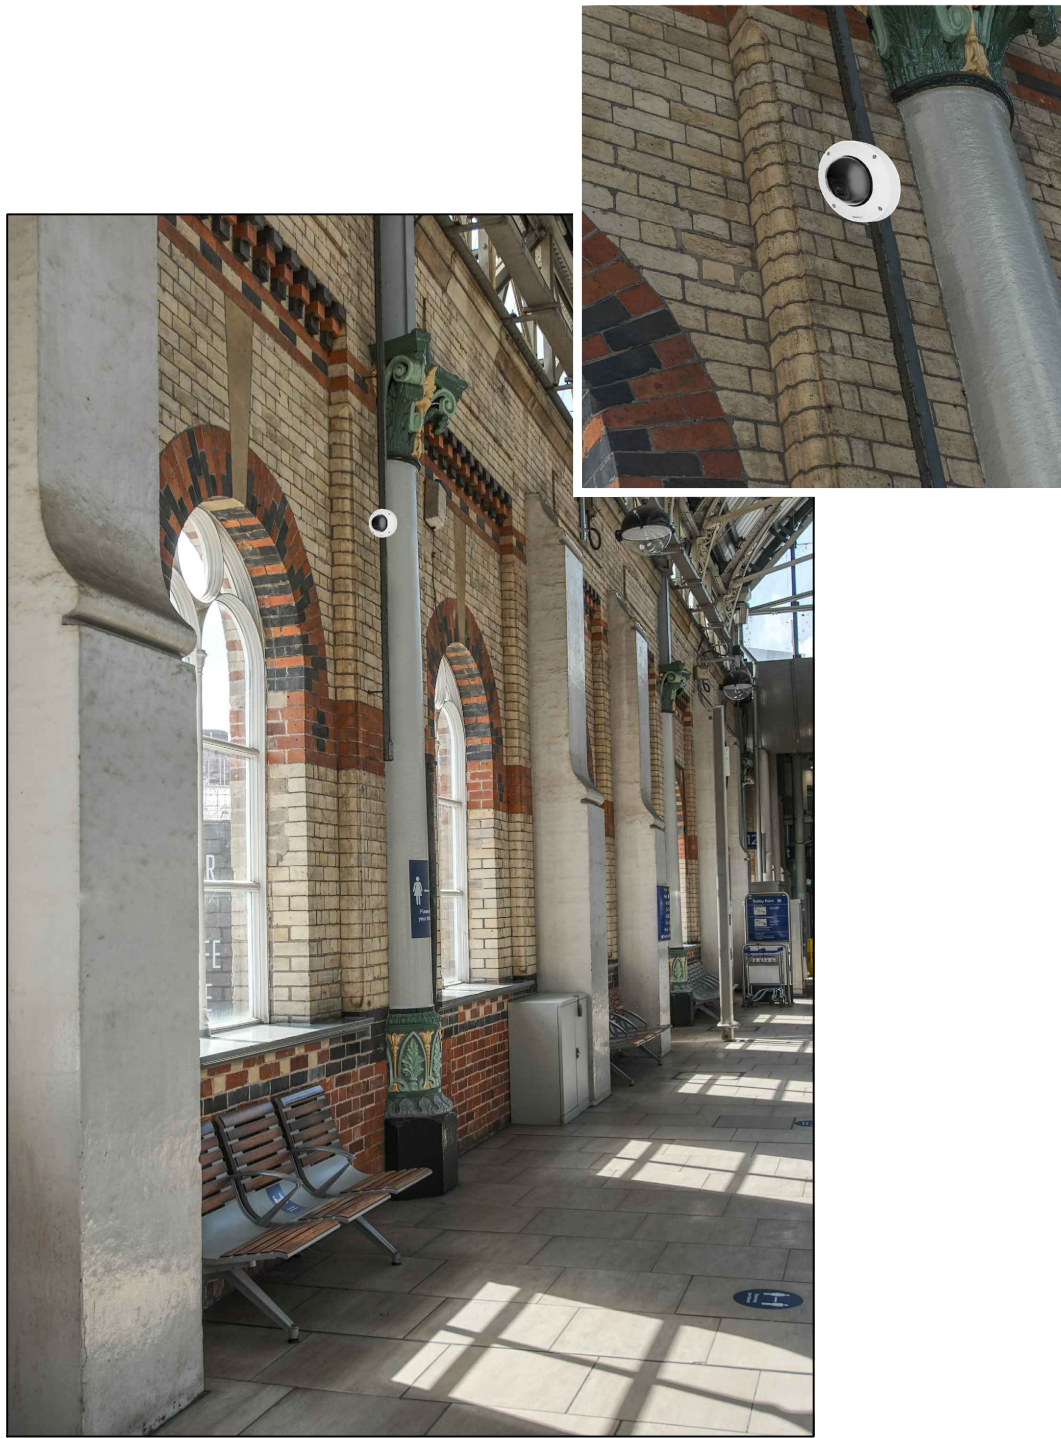


PERSPECTIVE VIEW C - PROPOSED

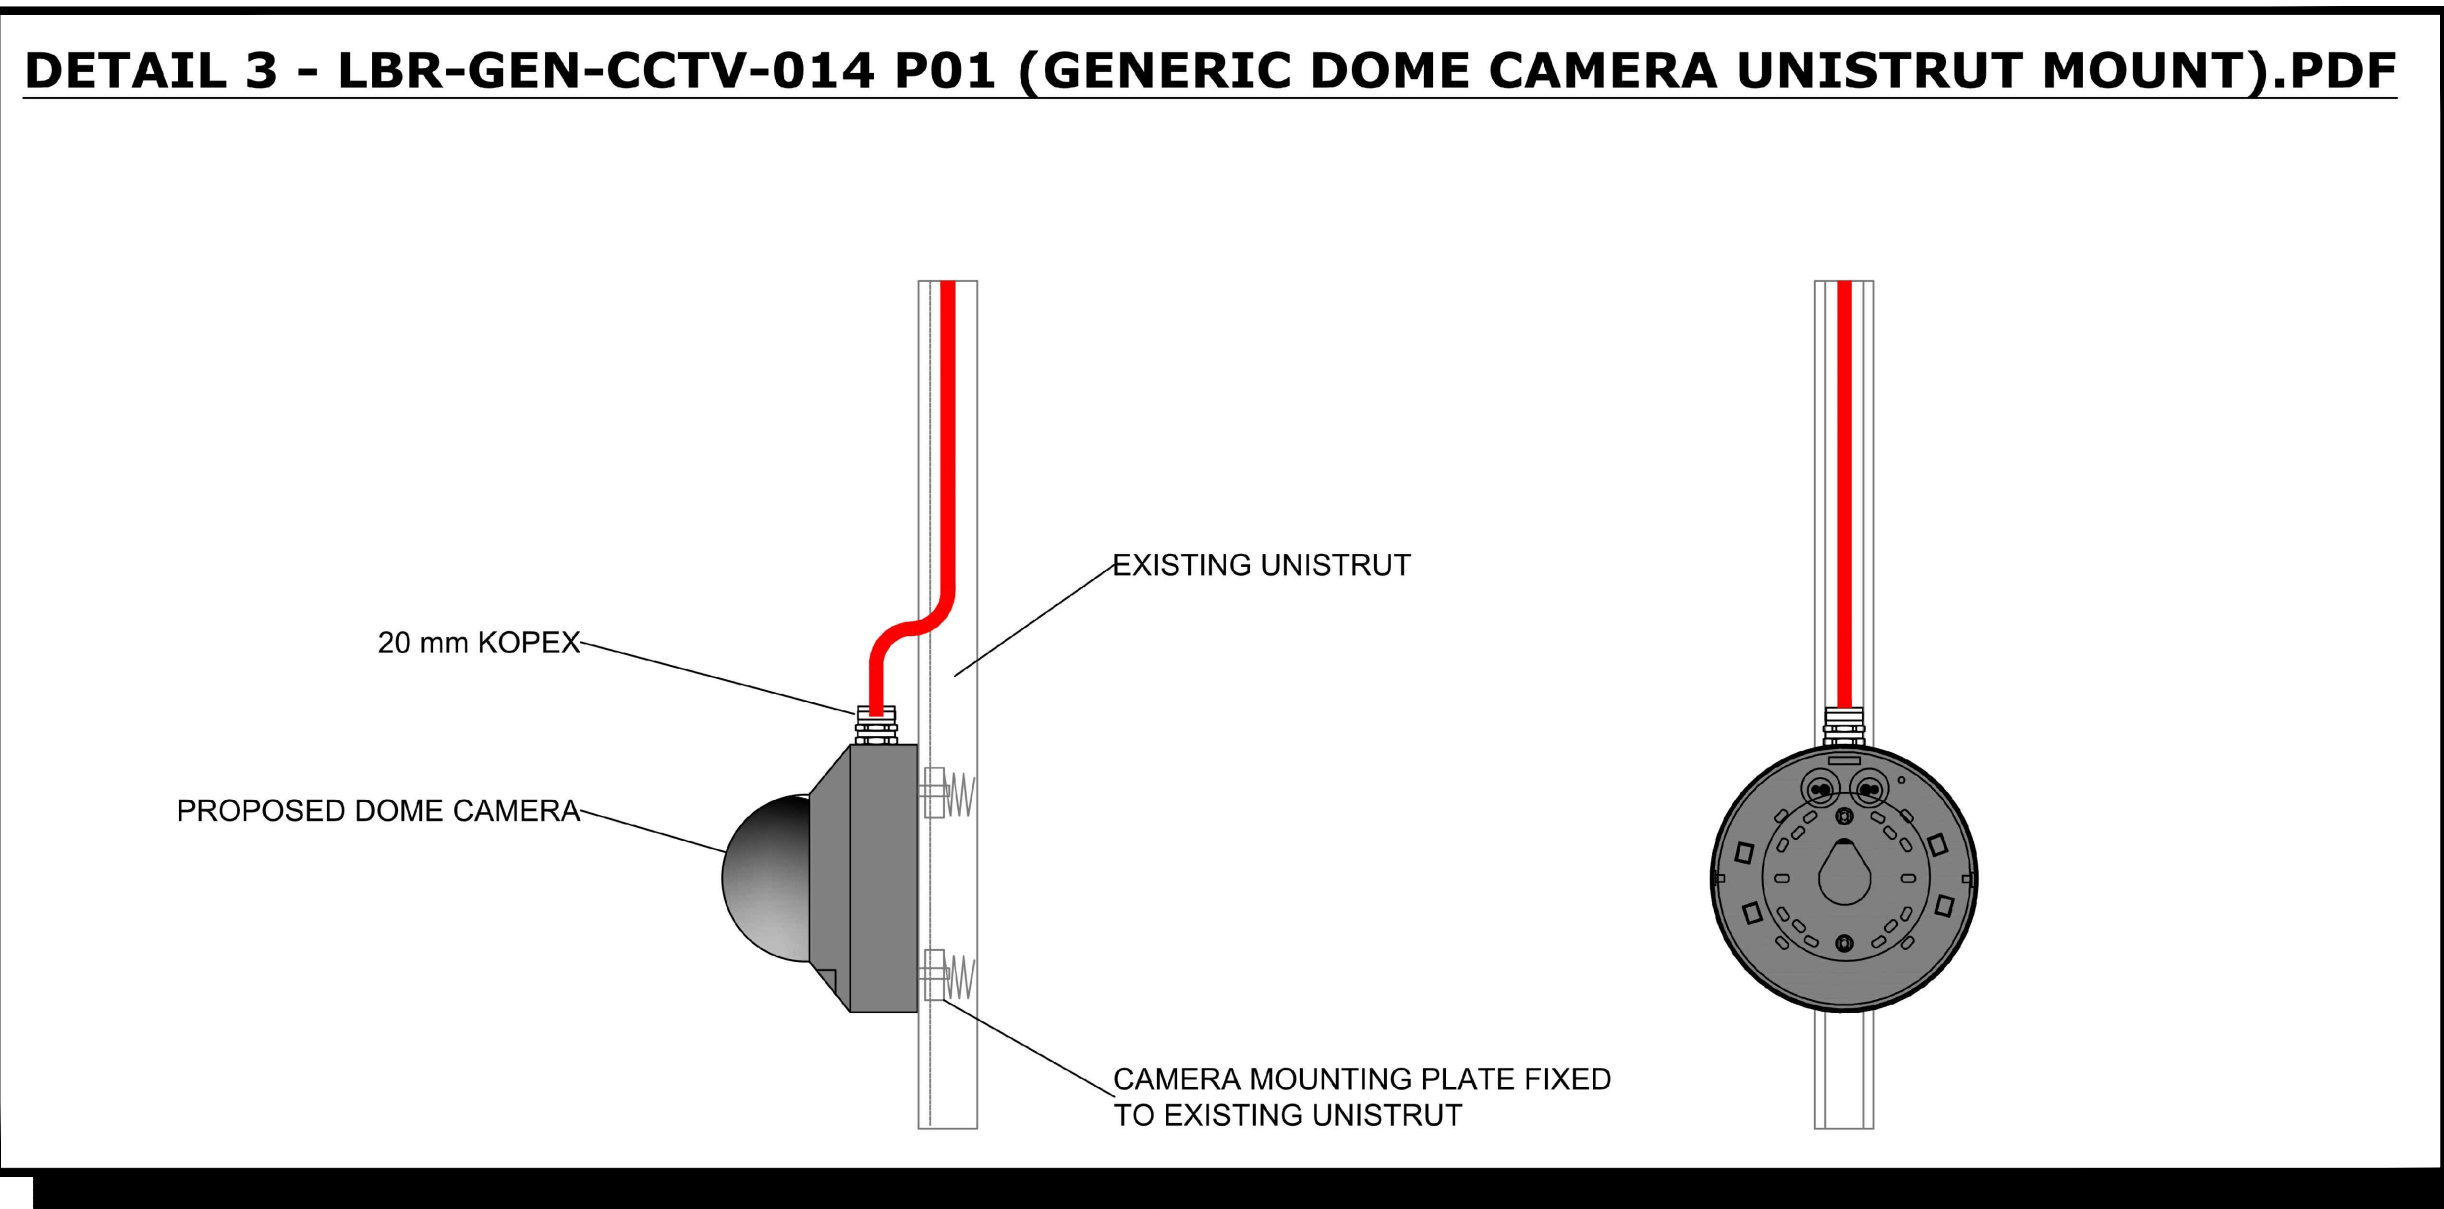


FOR ENGINEERING DETAIL PLEASE REFER TO DETAIL 3 ON
MAN/NWR/LBR/PLAN/108000/Y641/LAYOUT 18 OF 20

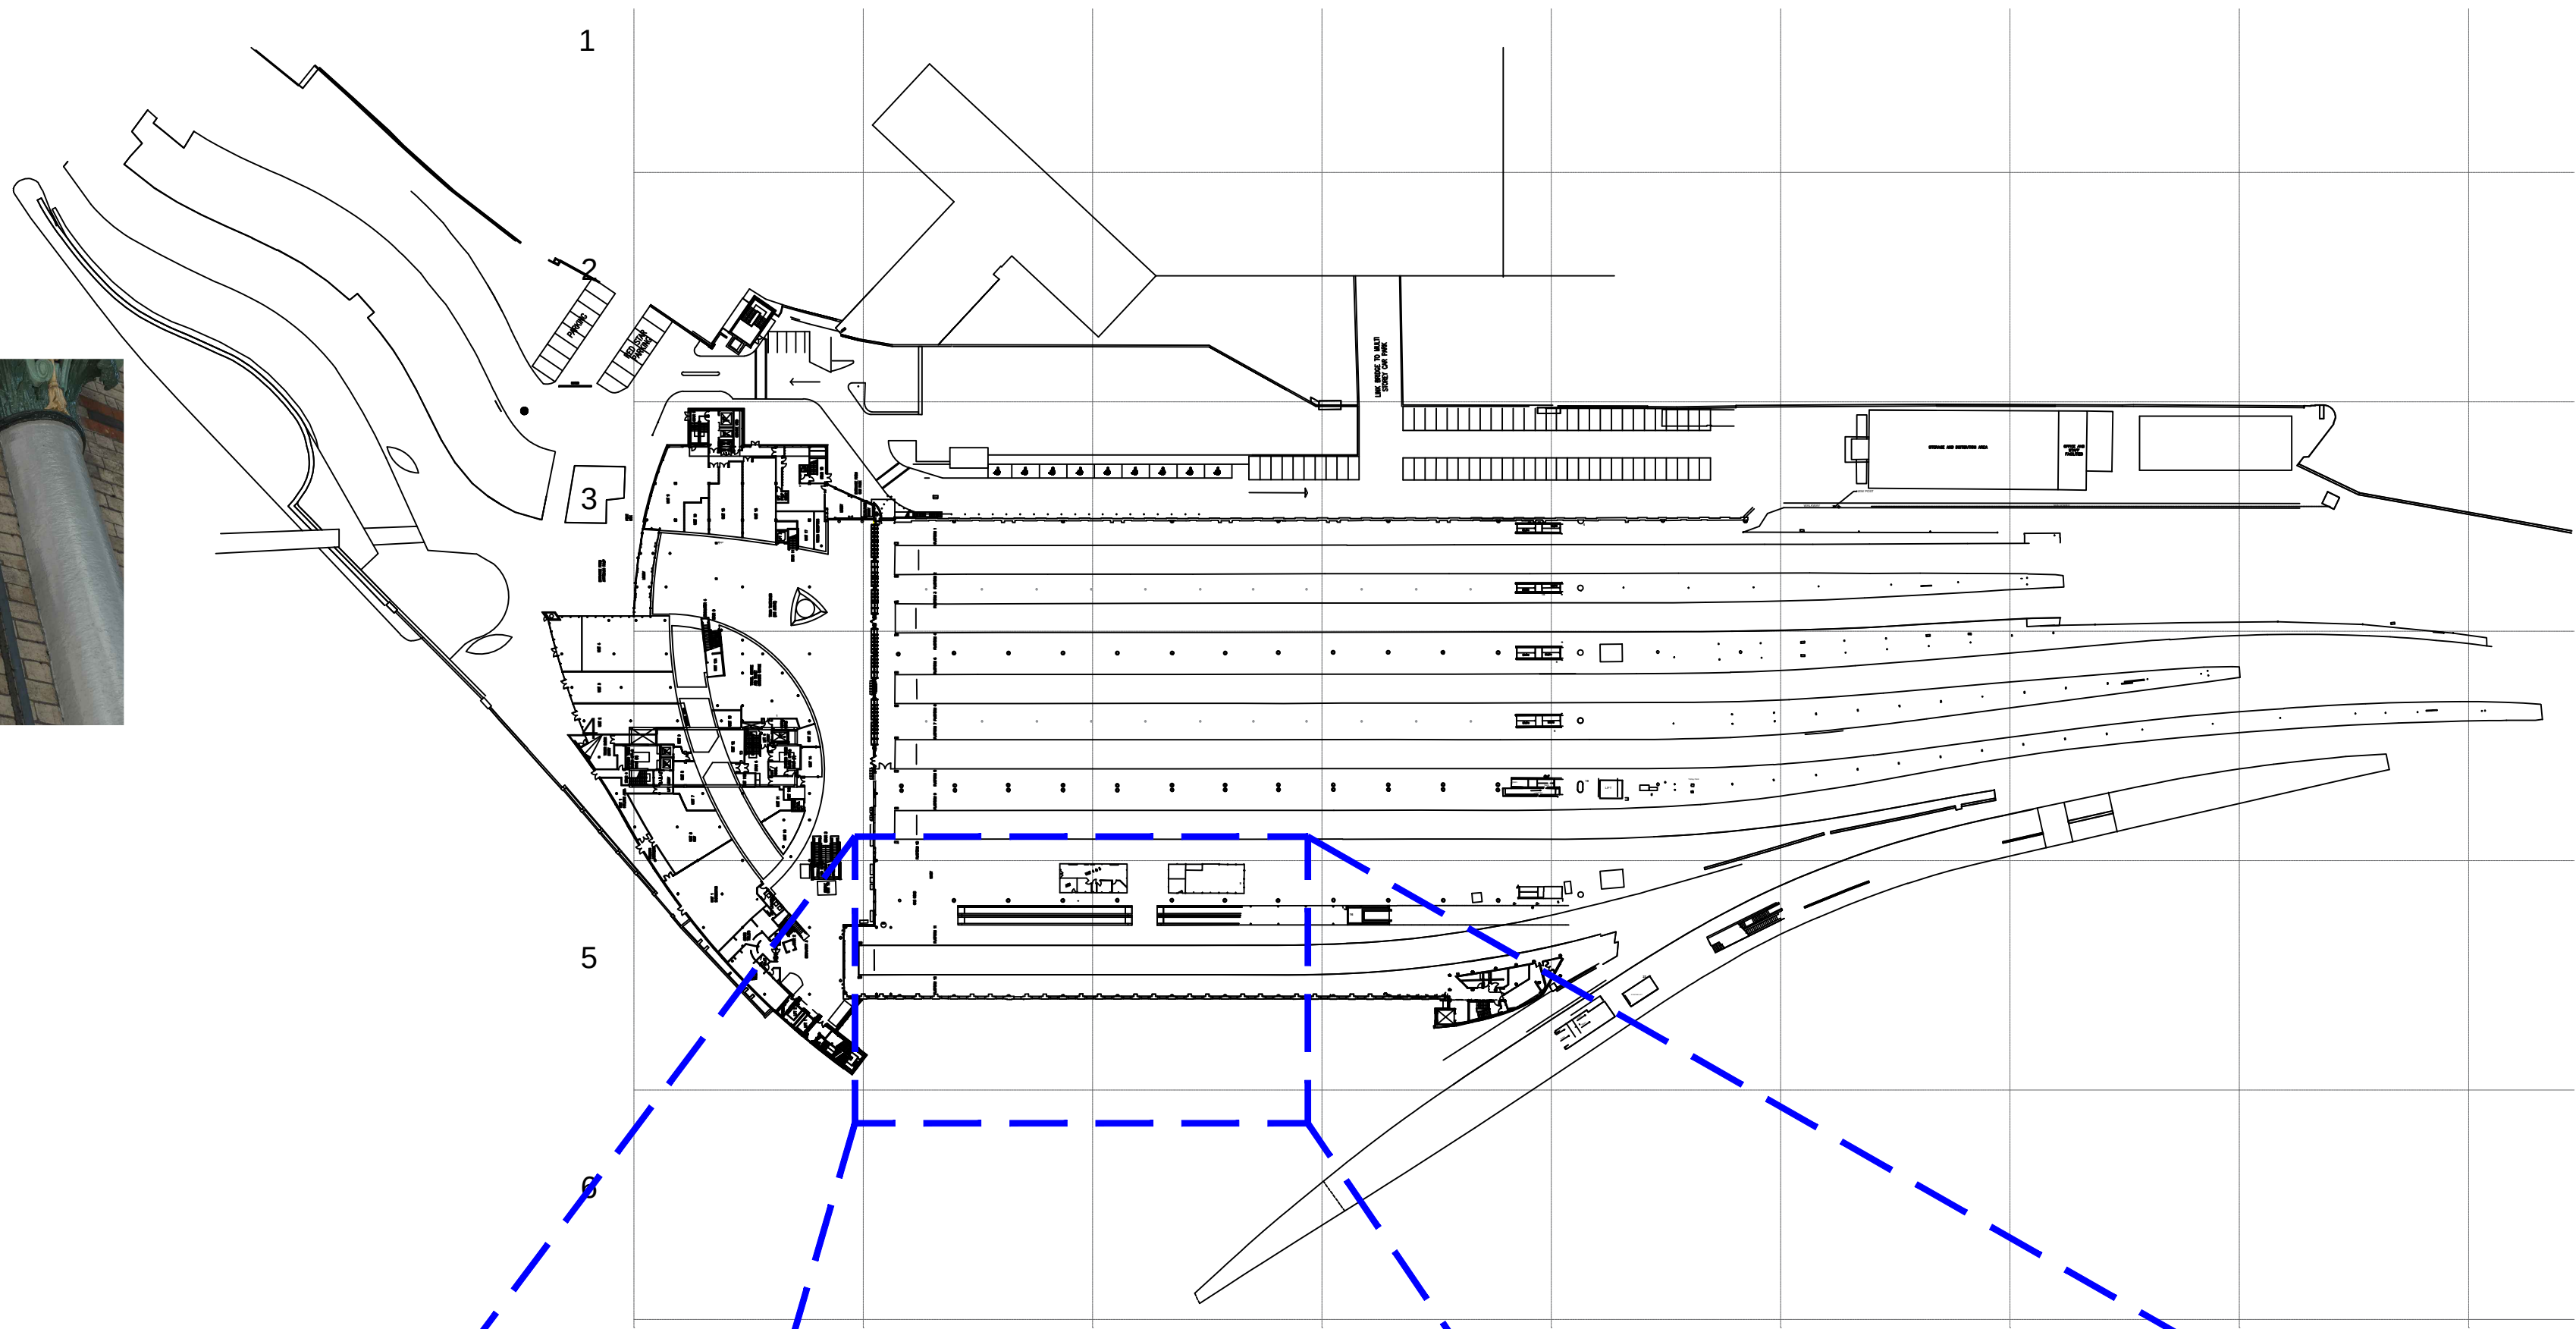

MANCHESTER PICCADILLY STATION LOCATION PLAN - SCALE 1:1250

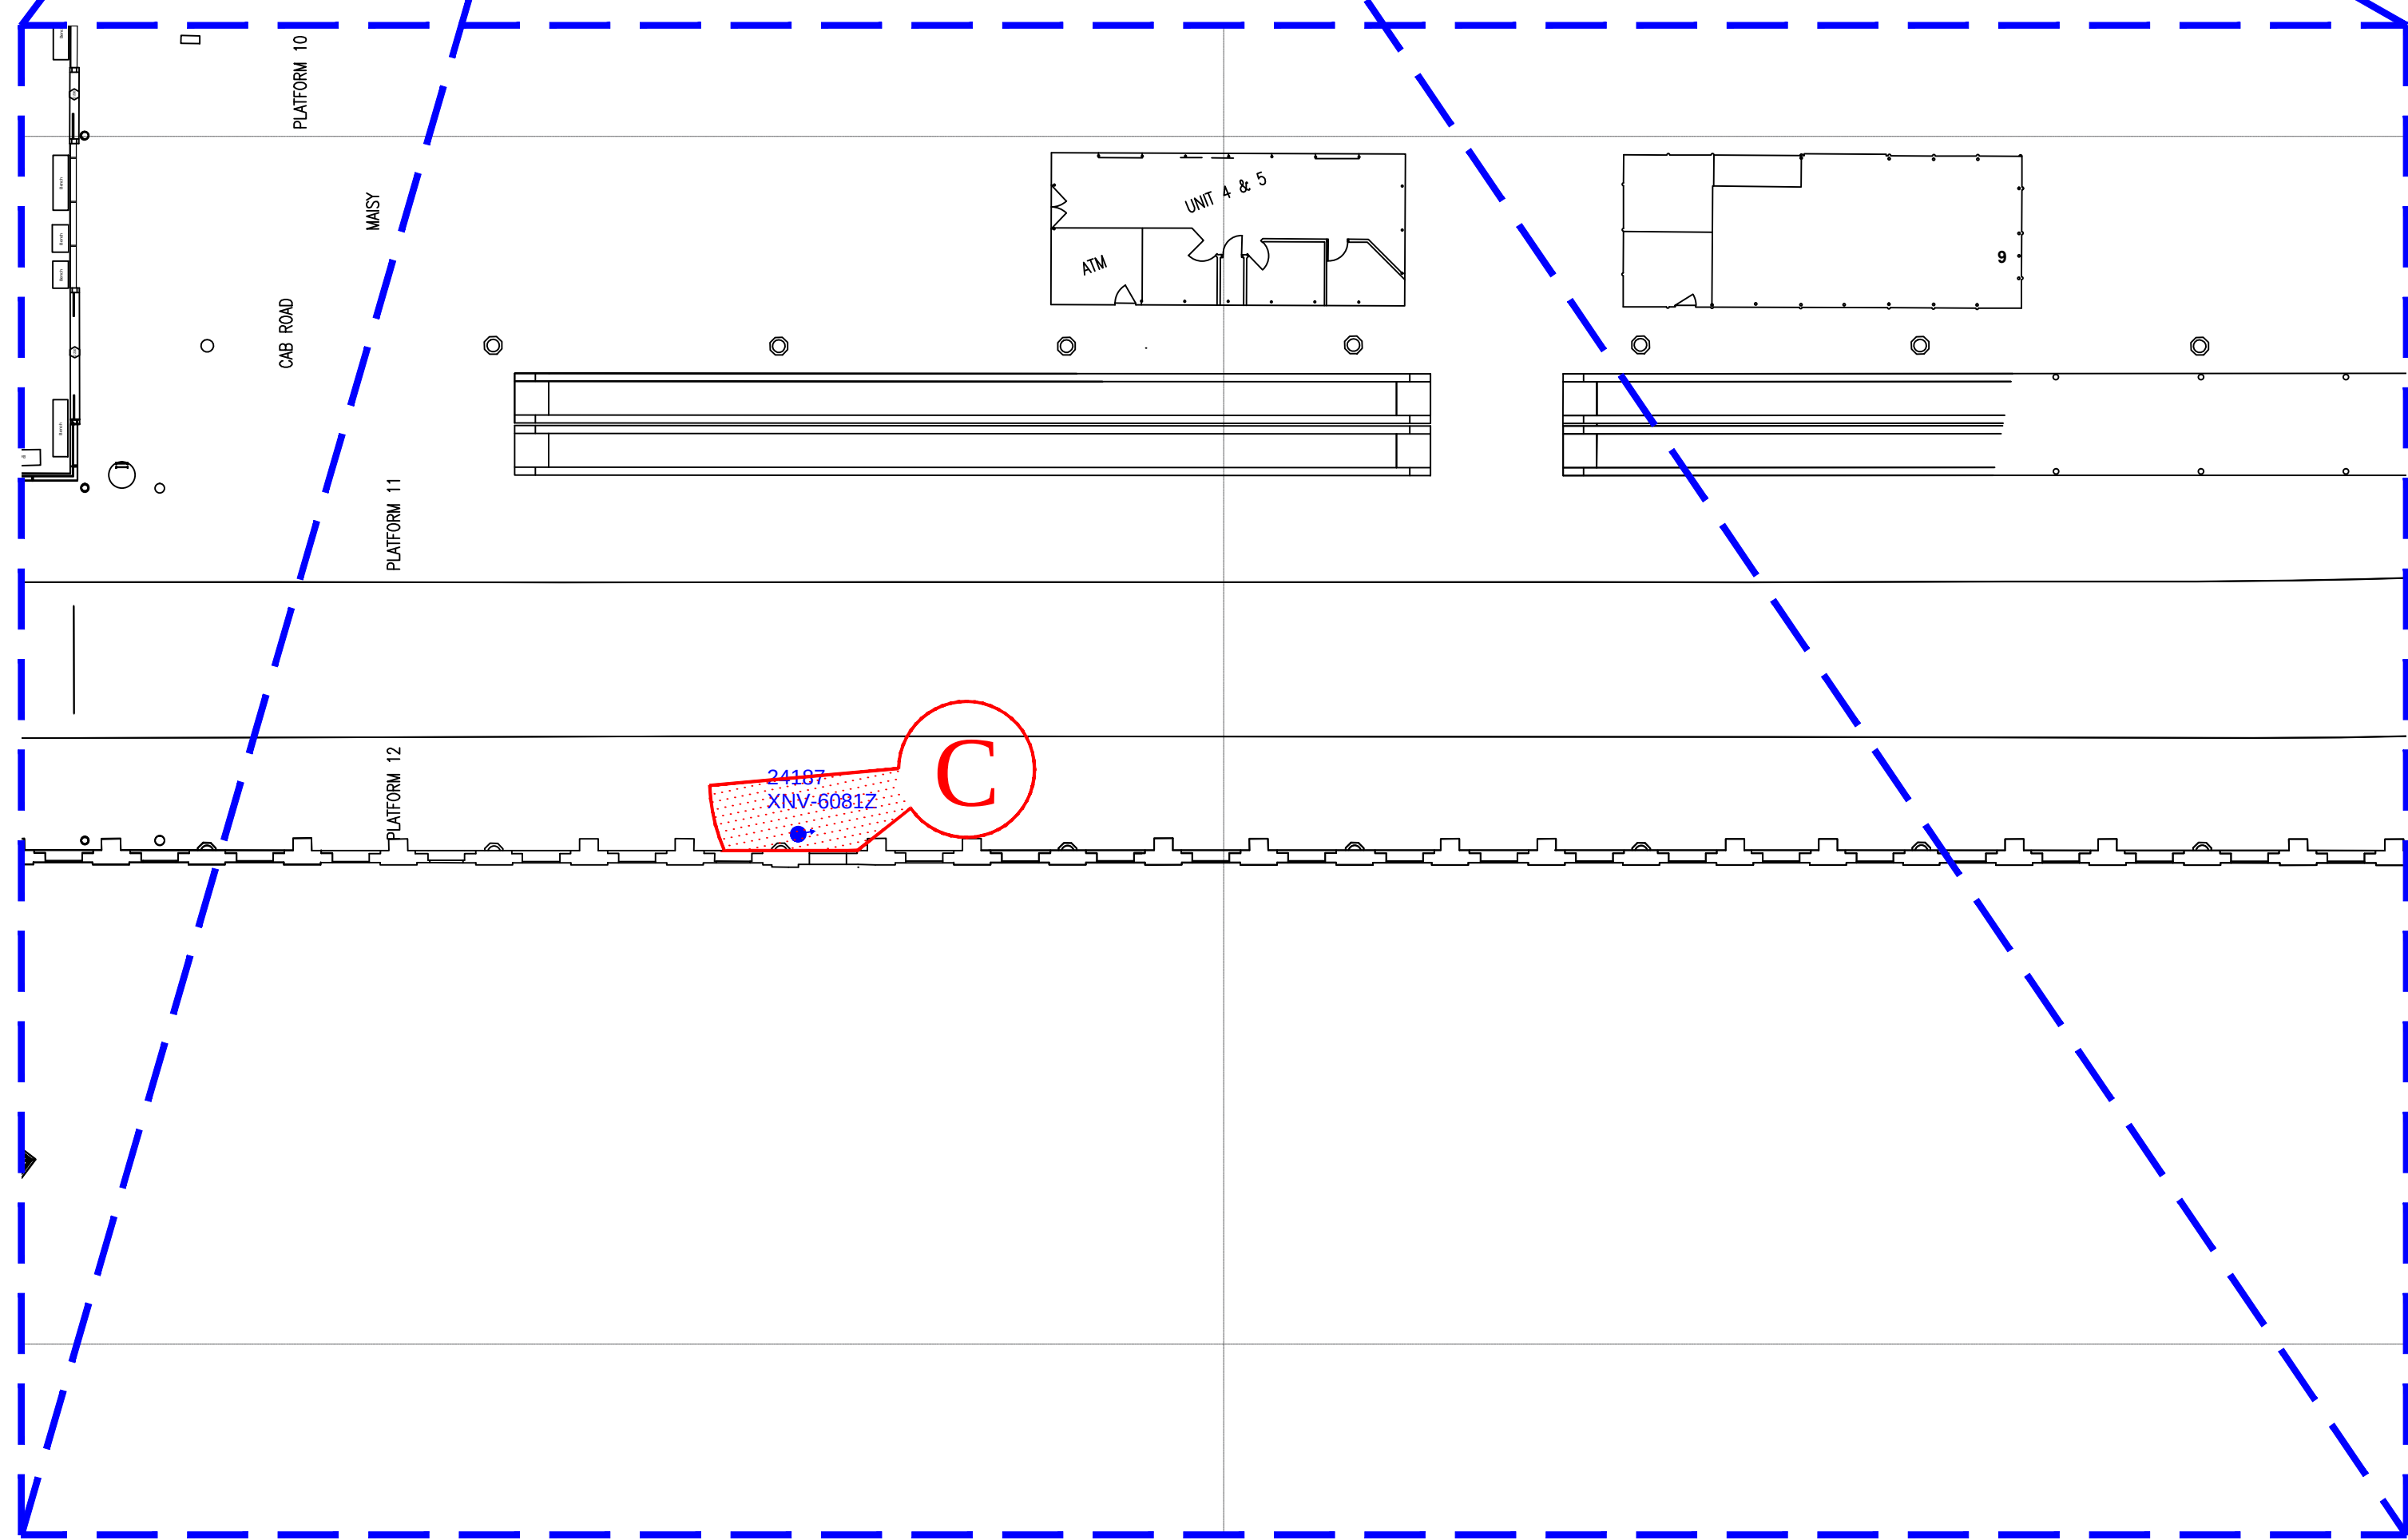

MANCHESTER PICCADILLY STATION PLAN
PLATFORM 12 - SCALE 1:250

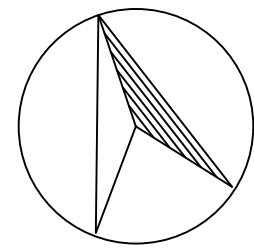

COLOUR KEY

EQUIPMENT IN BLACK -
DENOTES EXISTING EQUIPMENT
EQUIPMENT IN BLUE -
DENOTES EXISTING TO BE REPLACED
EQUIPMENT IN GREEN -
DENOTES EXISTING TO BE RECOVERED
EQUIPMENT IN MAGENTA -
DENOTES ENHANCED NWR EQUIPMENT
EQUIPMENT IN RED -
DENOTES NEW NWR EQUIPMENT

LEGEND

- EXISTING NODE LOCATION
- EXISTING FIXED/DOME CAMERA
- EXISTING PTZ CAMERA

Rev	Date	Description of Revisions	Drawn	Checkd	Appr
P02	7/3/23	FOR LISTED BUILDING CONSENT	JPT	CRC	-
P01	29/7/21	FOR LISTED BUILDING CONSENT	JPT	CRC	-

Status DRAFT



Contractor
Linbrooke
People • Technology • Connectivity

Unit 3 & 4 Churchill Way
Chapeltown
Sheffield
S35 2PY

Project
NWR MANAGED STATIONS
SISS RENEWALS - 169779

Drawing Title
MANCHESTER PICCADILLY STATION
EQUIPMENT LOCATION VIEWS
EQUIPMENT TO BE REPLACED
PLATFORM 12

Designed	J.Gatley	Sig	Date	28/5/21
Drawn	J.Tobin	Sig	Date	29/7/21
Checked	-	Sig	Date	-
Approved	-	Sig	Date	-
Scale	1:250	ELR & Mileage	CMP2	
Alternative Reference	N/A	Sheet	8 of 20	
Drawing Number	MAN-NWR-LBR-PLAN-191000-Y641	Revision	P02	

Sheet Size A1 594 x 841