



1:100 EXISTING SOUTH ELEVATION




1:100 EXISTING WEST ELEVATION




1:100 EXISTING NORTH ELEVATION




1:100 EXISTING EAST ELEVATION

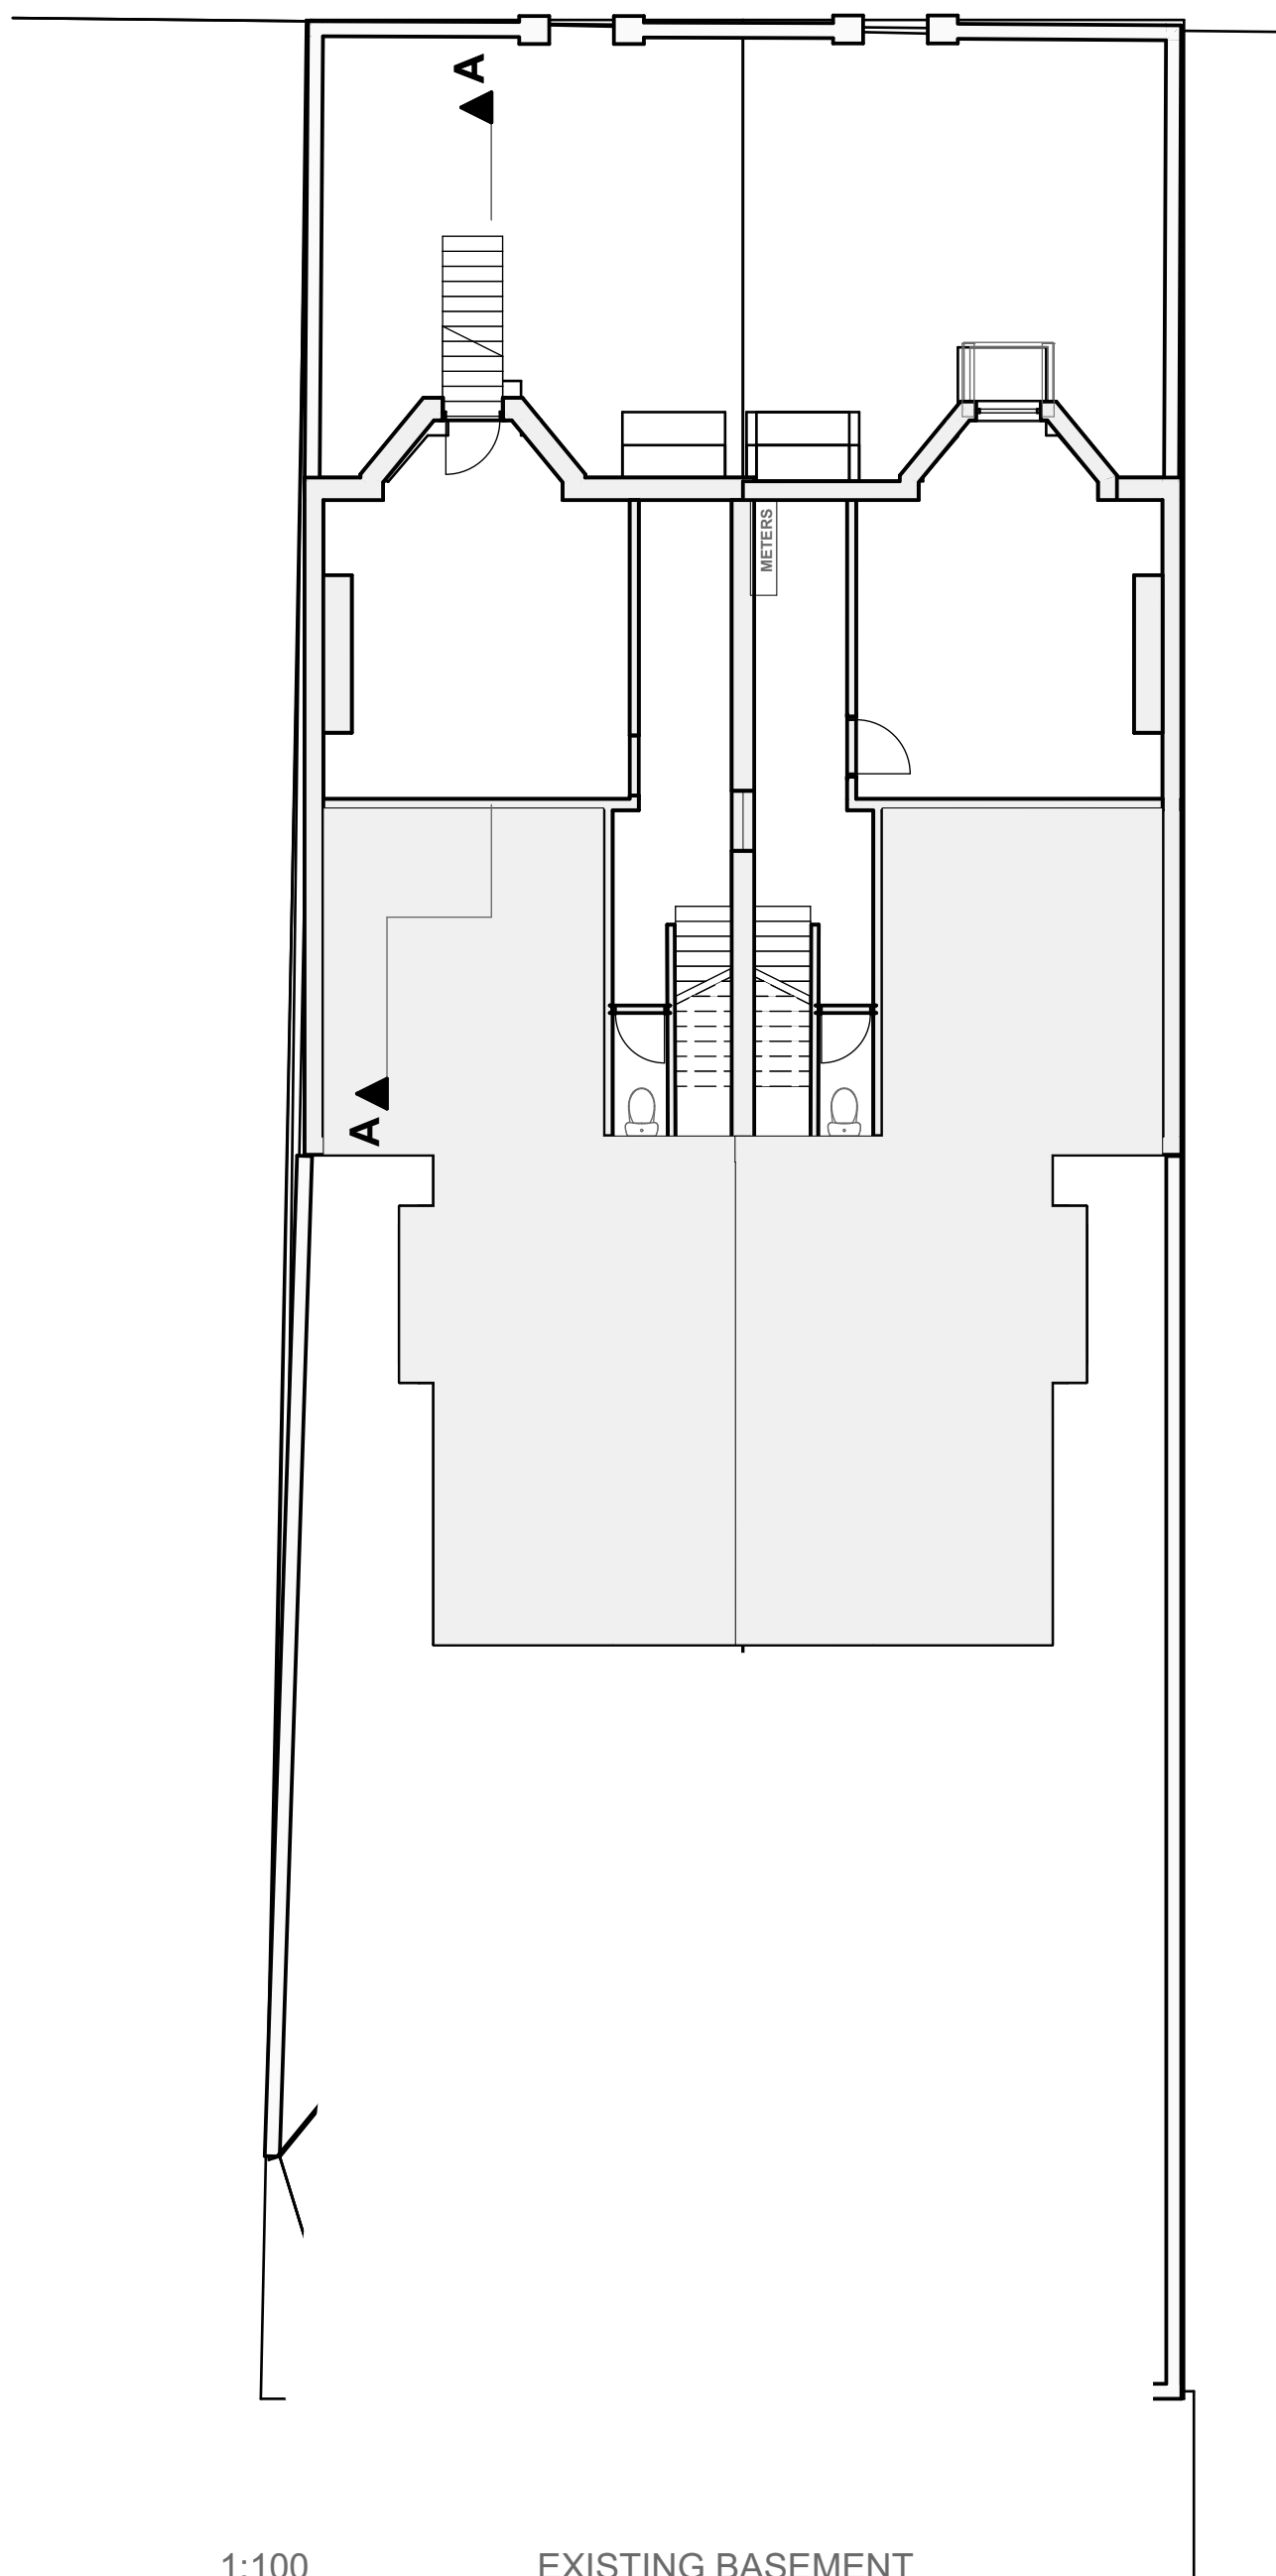


1:100 EXISTING BASEMENT

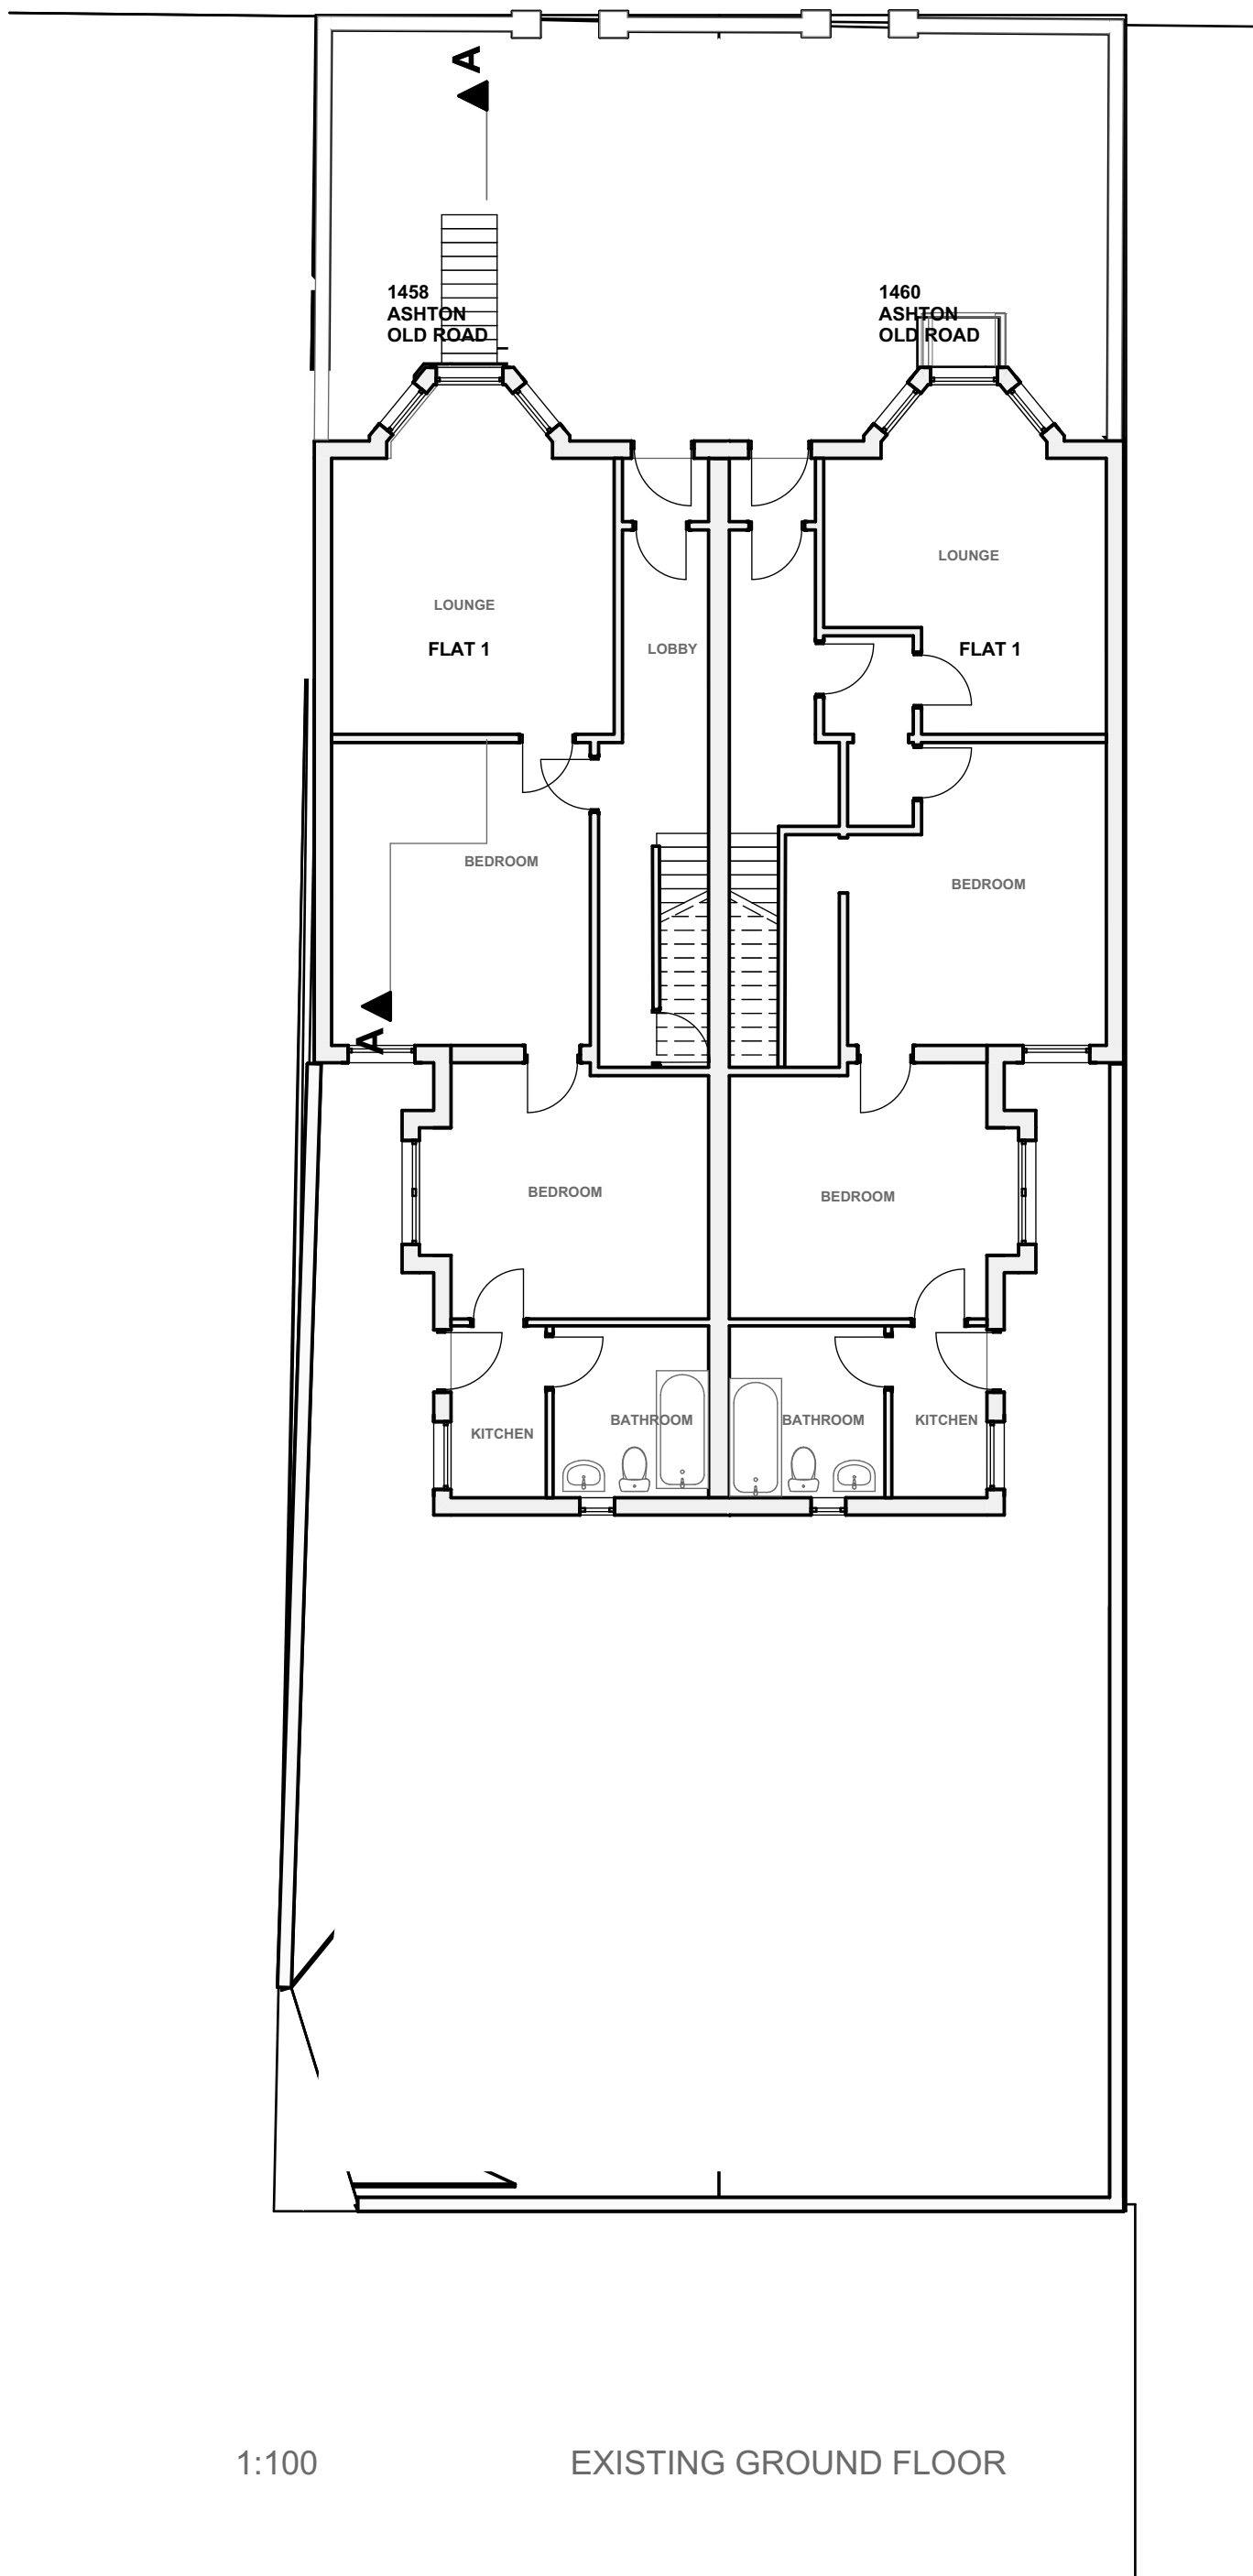

1:100 EXISTING GROUND FLOOR

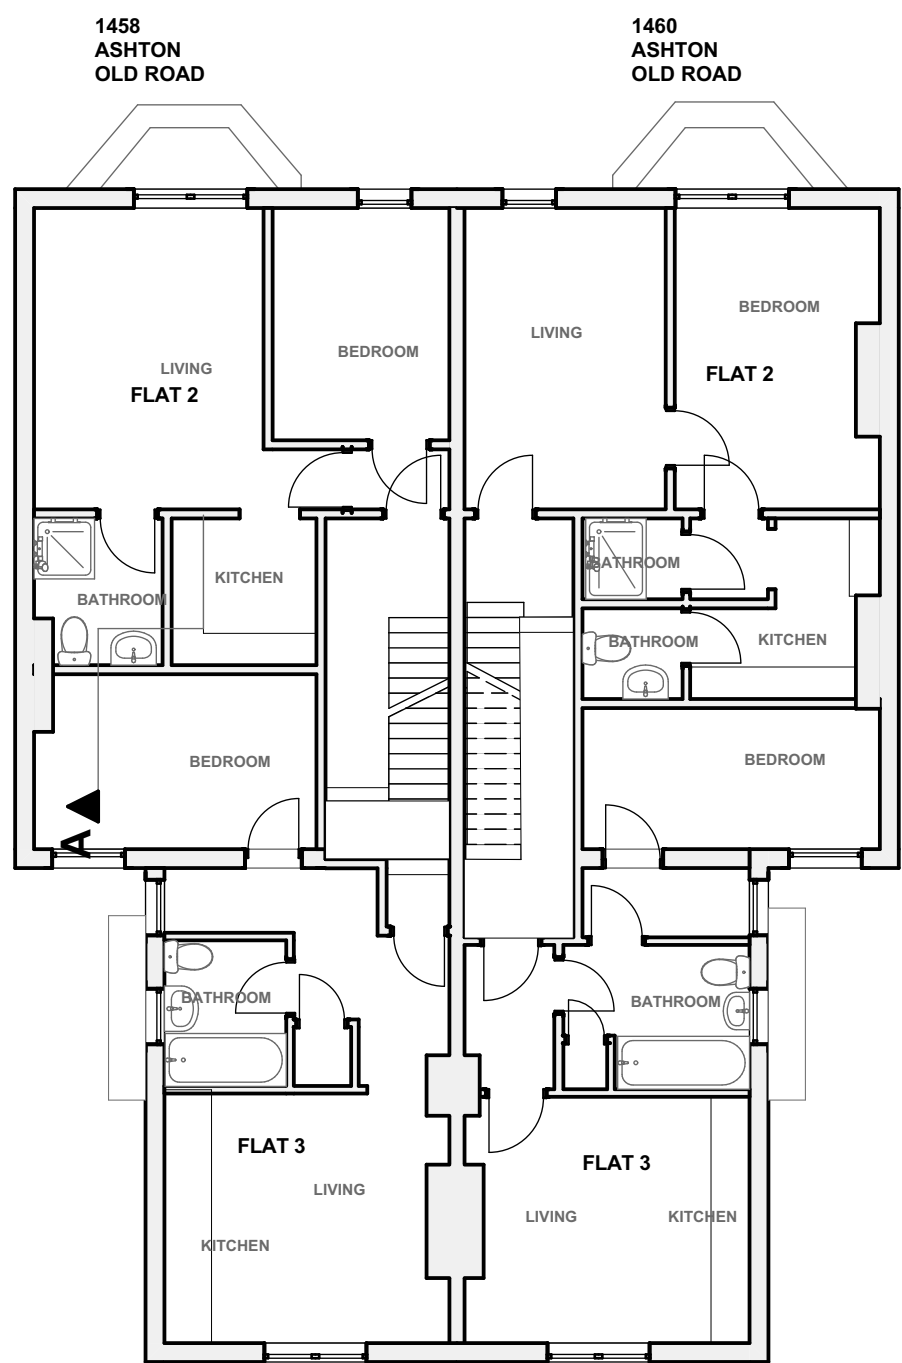

1:100 EXISTING FIRST FLOOR

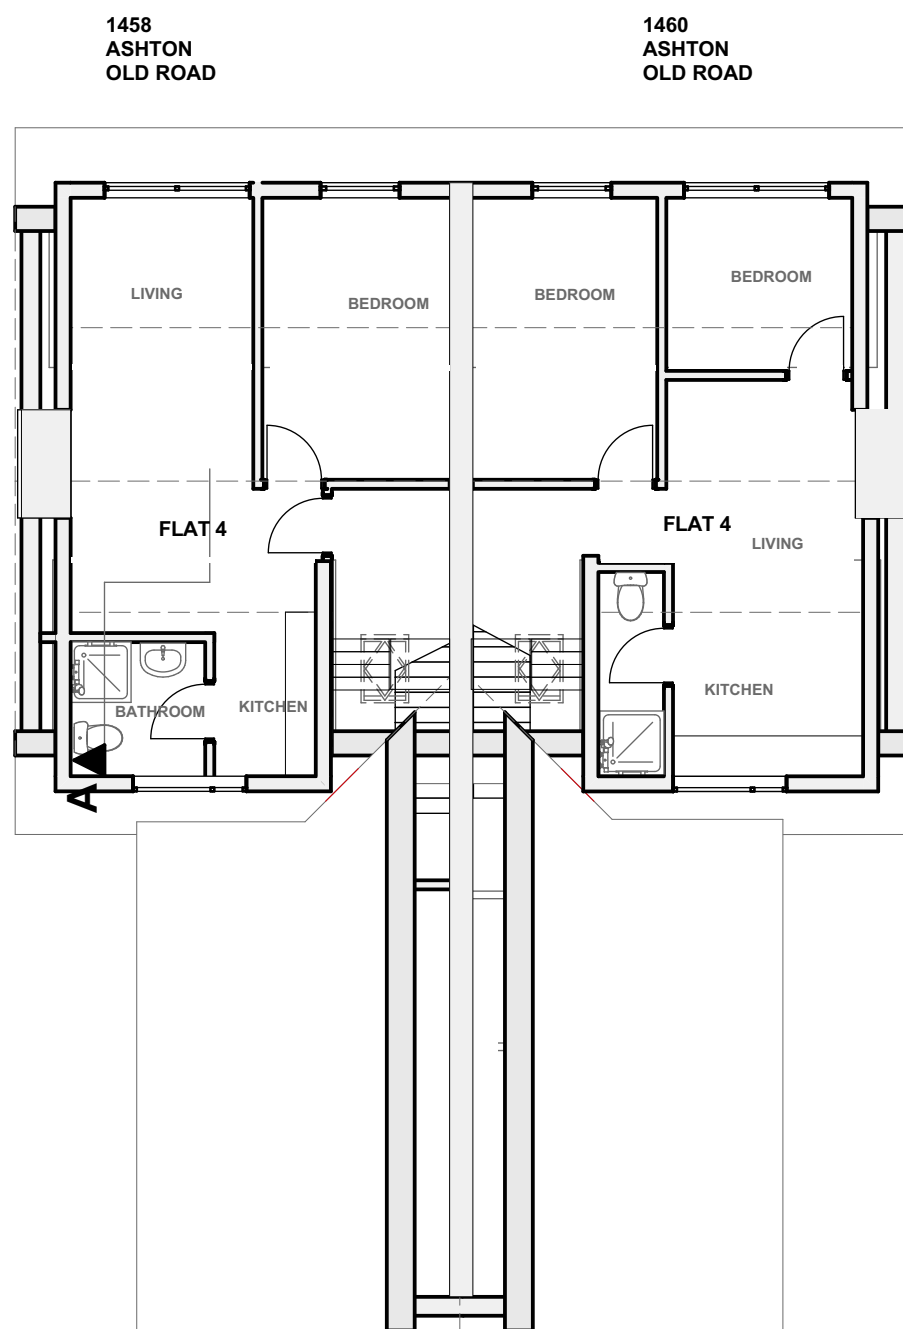

1:100 EXISTING SECOND FLOOR (ROOF)