




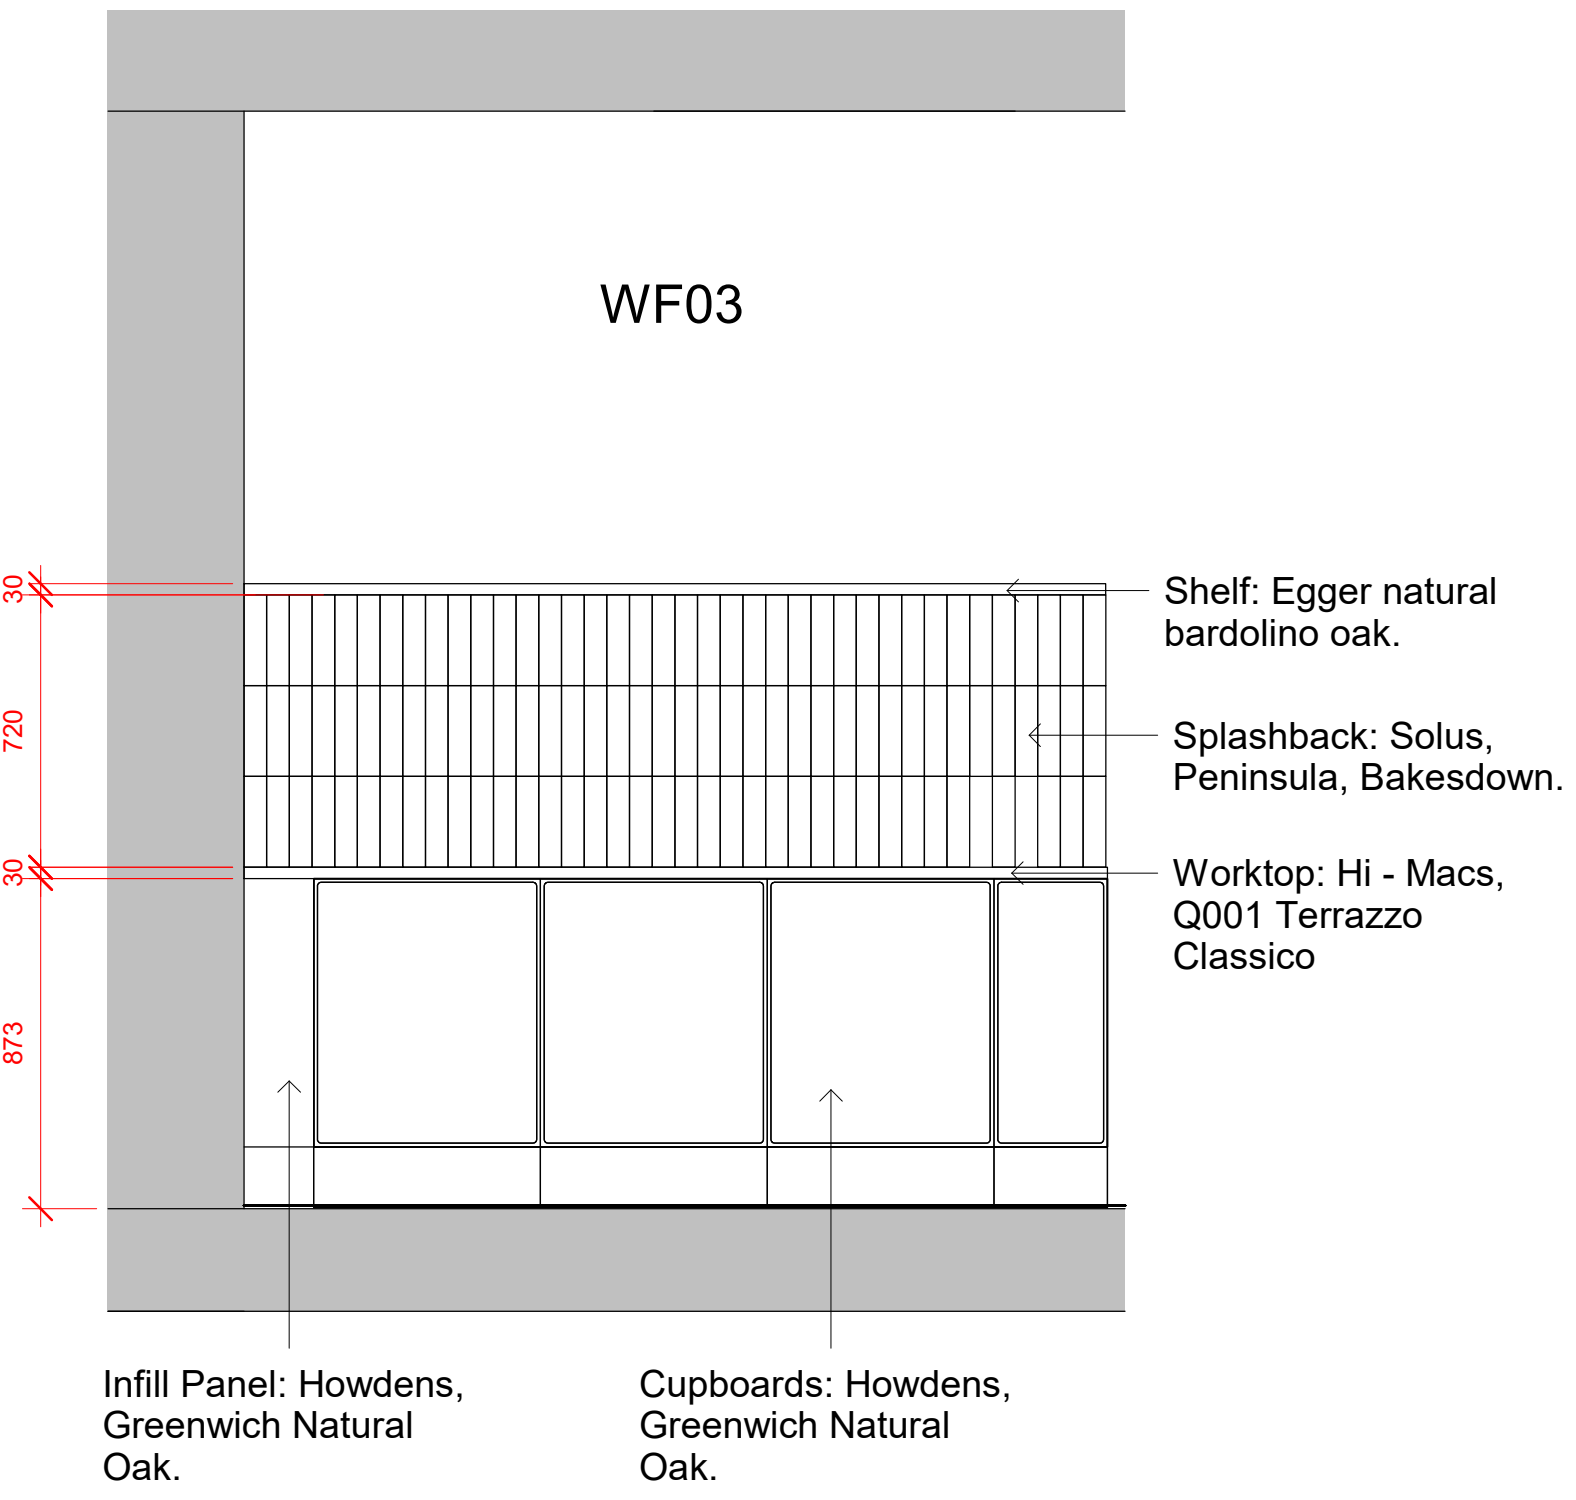

GFL - Elevation 7
1 : 20

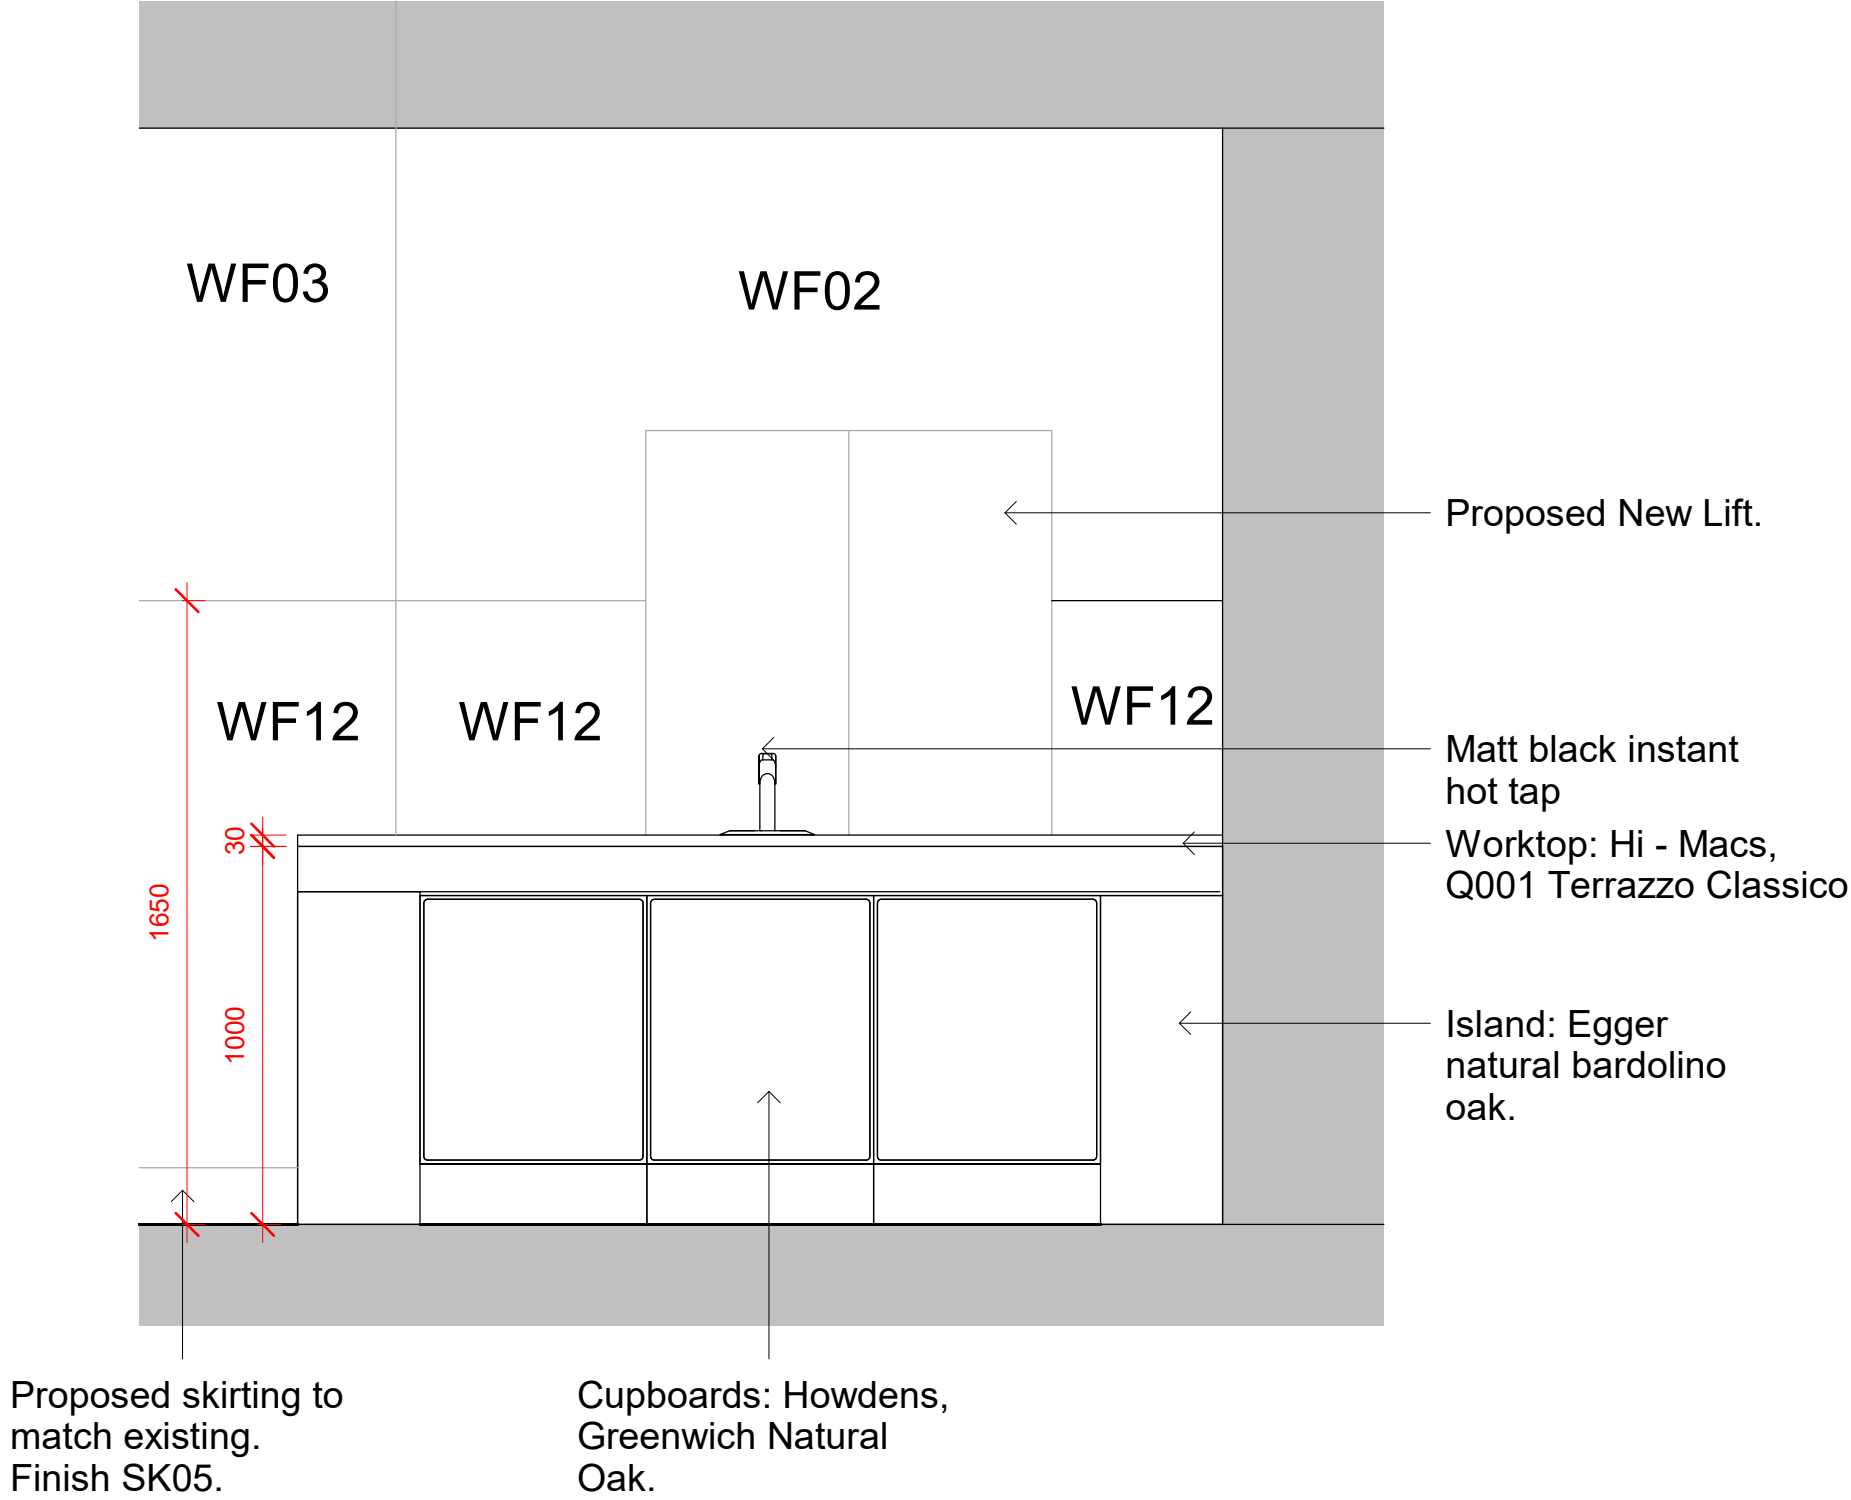


GFL - Elevation 8
1 : 20

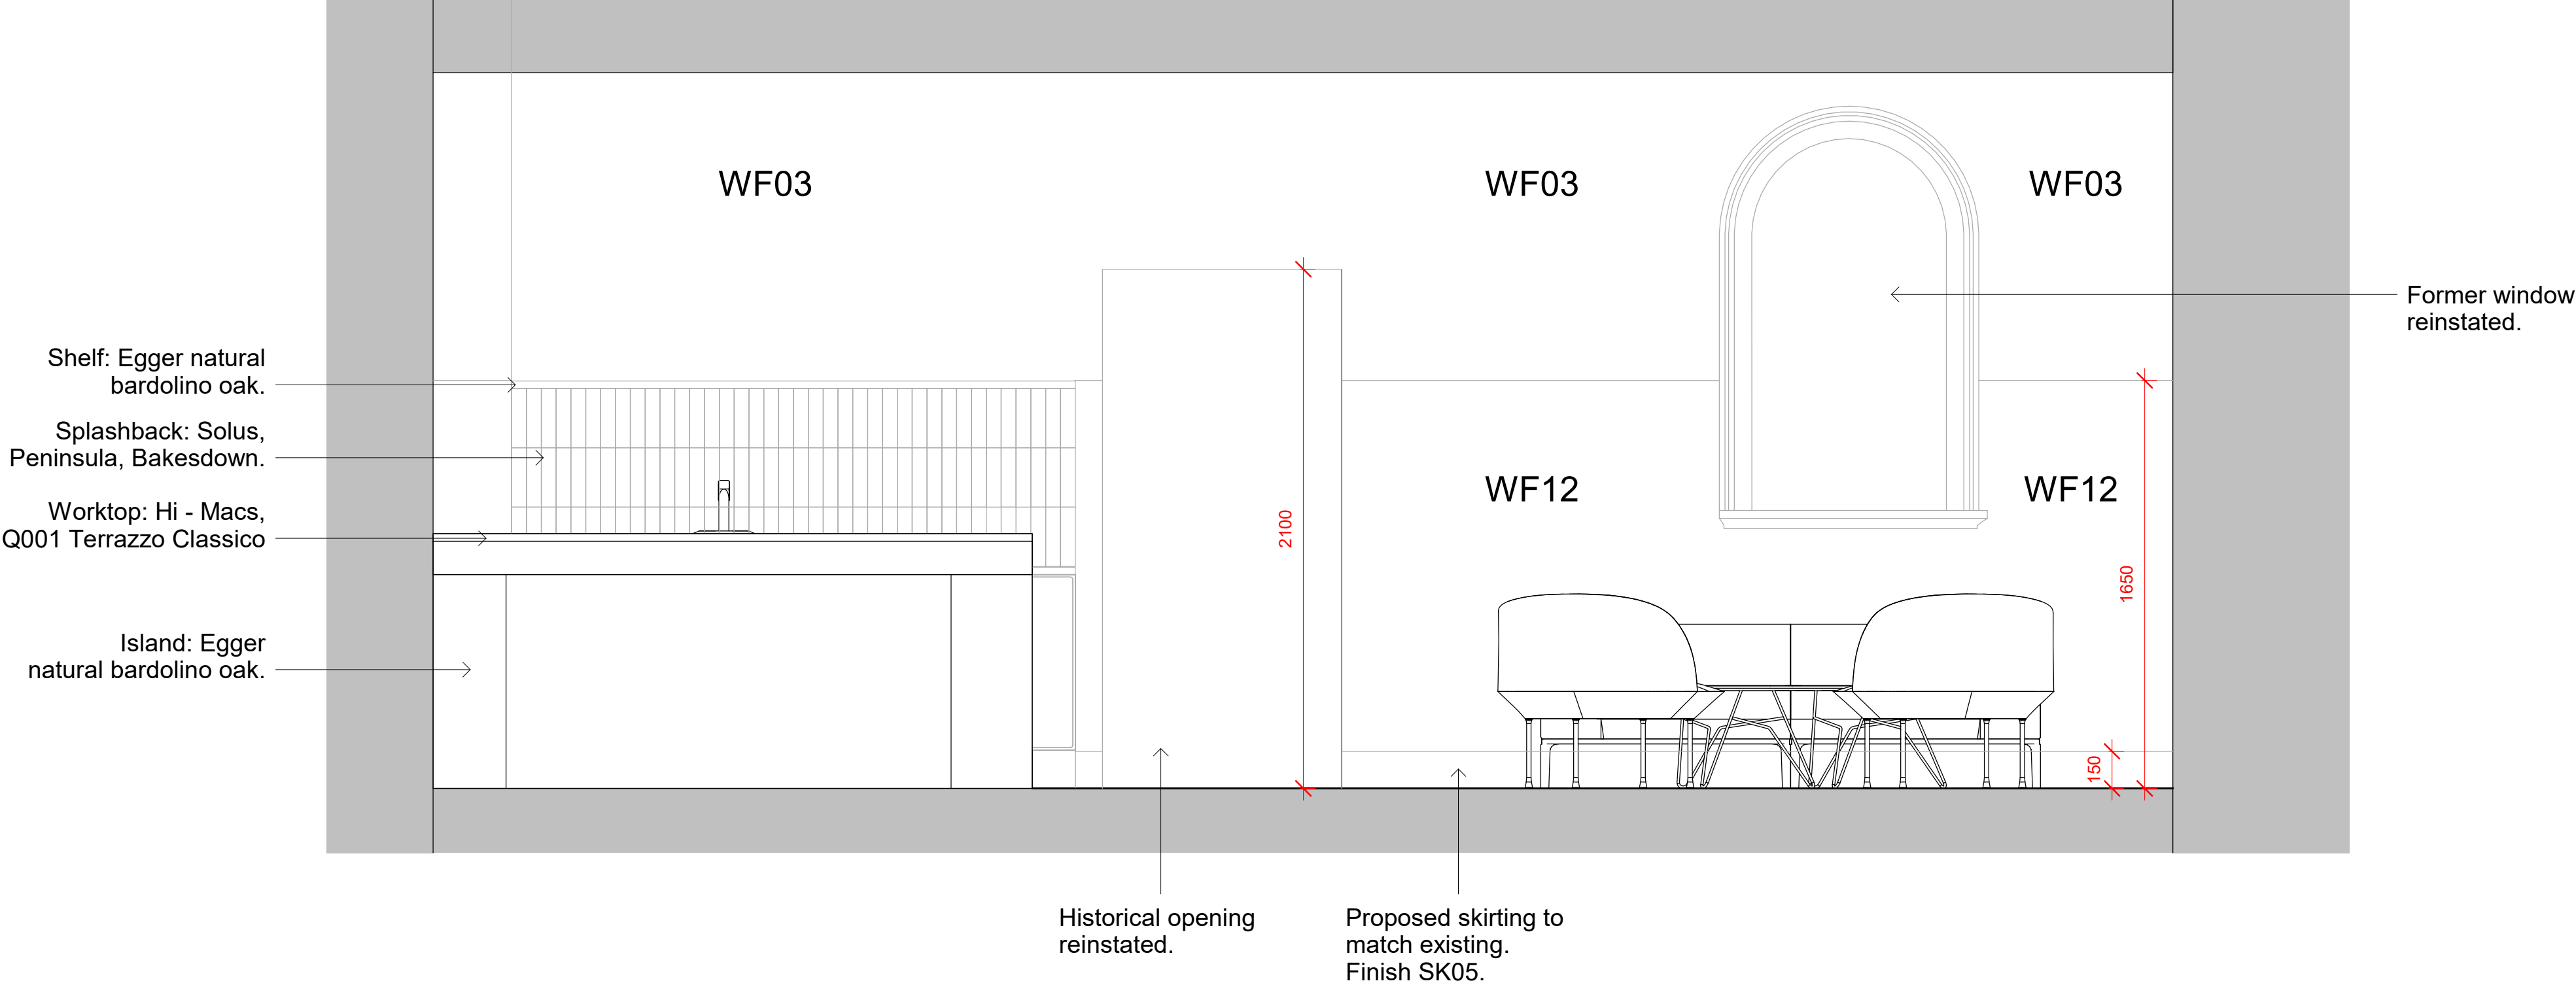


GFL - Elevation 9
1 : 20




GFL - Elevation 10
1 : 20

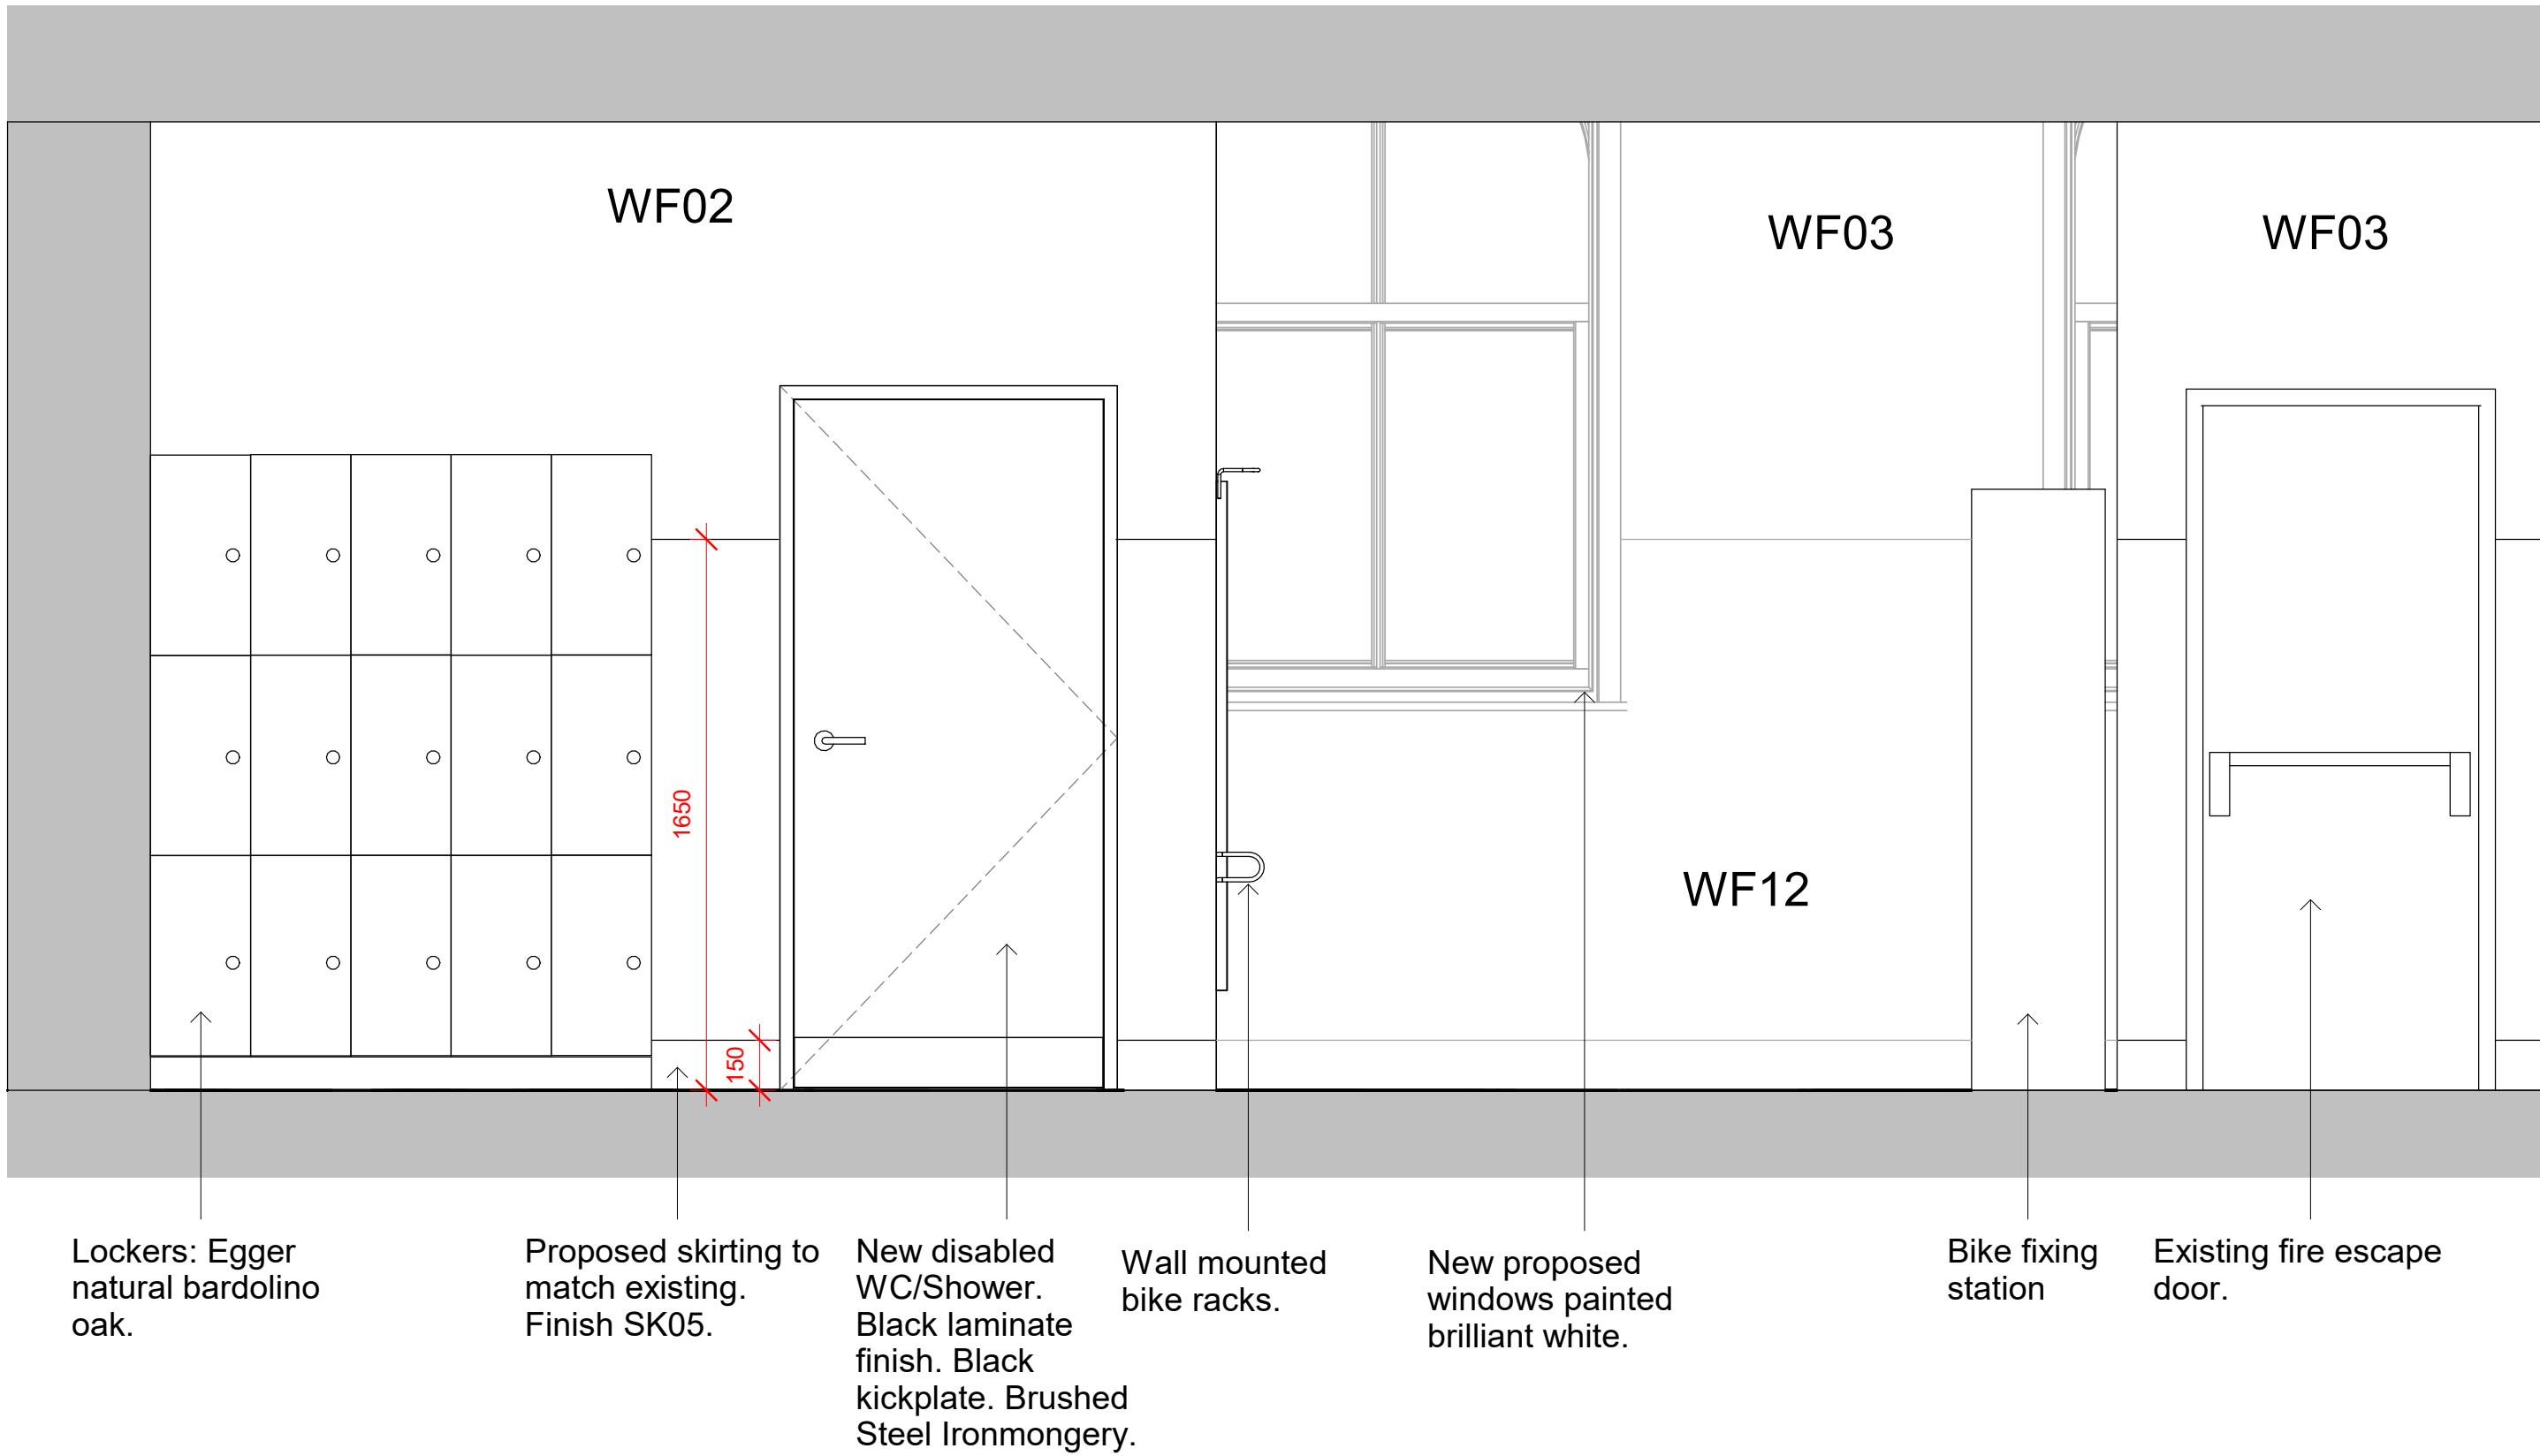


GFL - Elevation 11
1 : 20

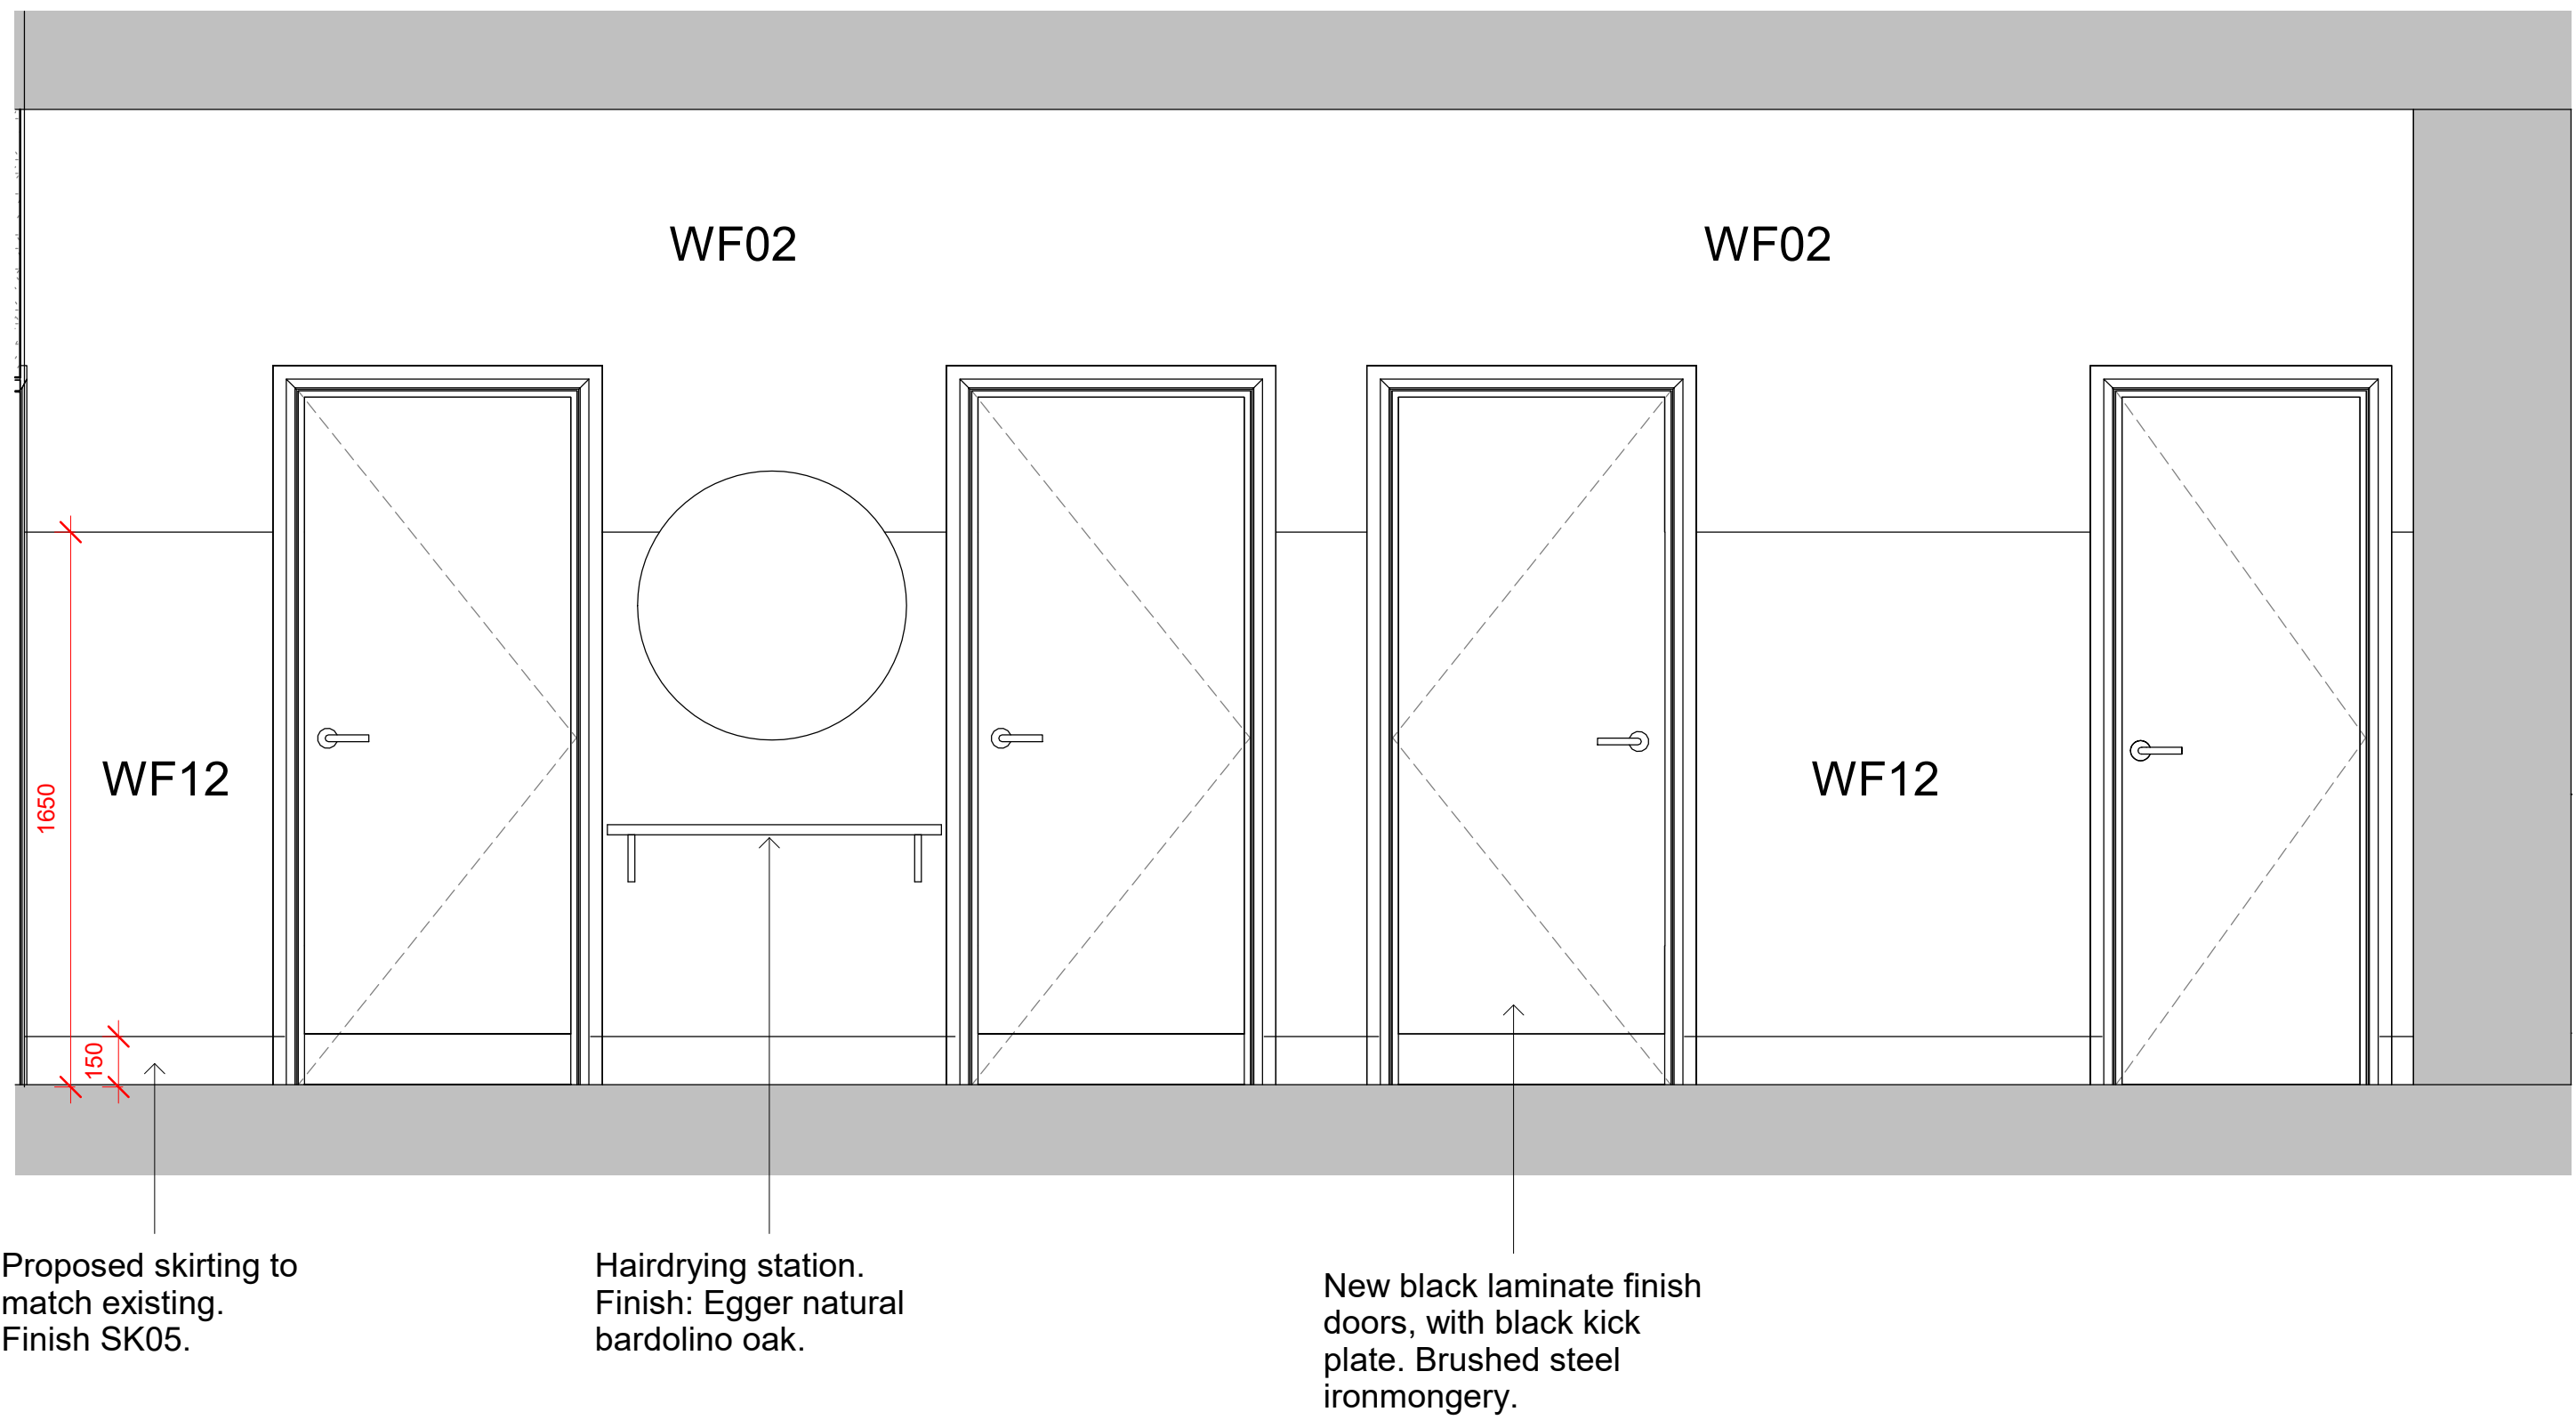

GFL - Elevation 12
1 : 20

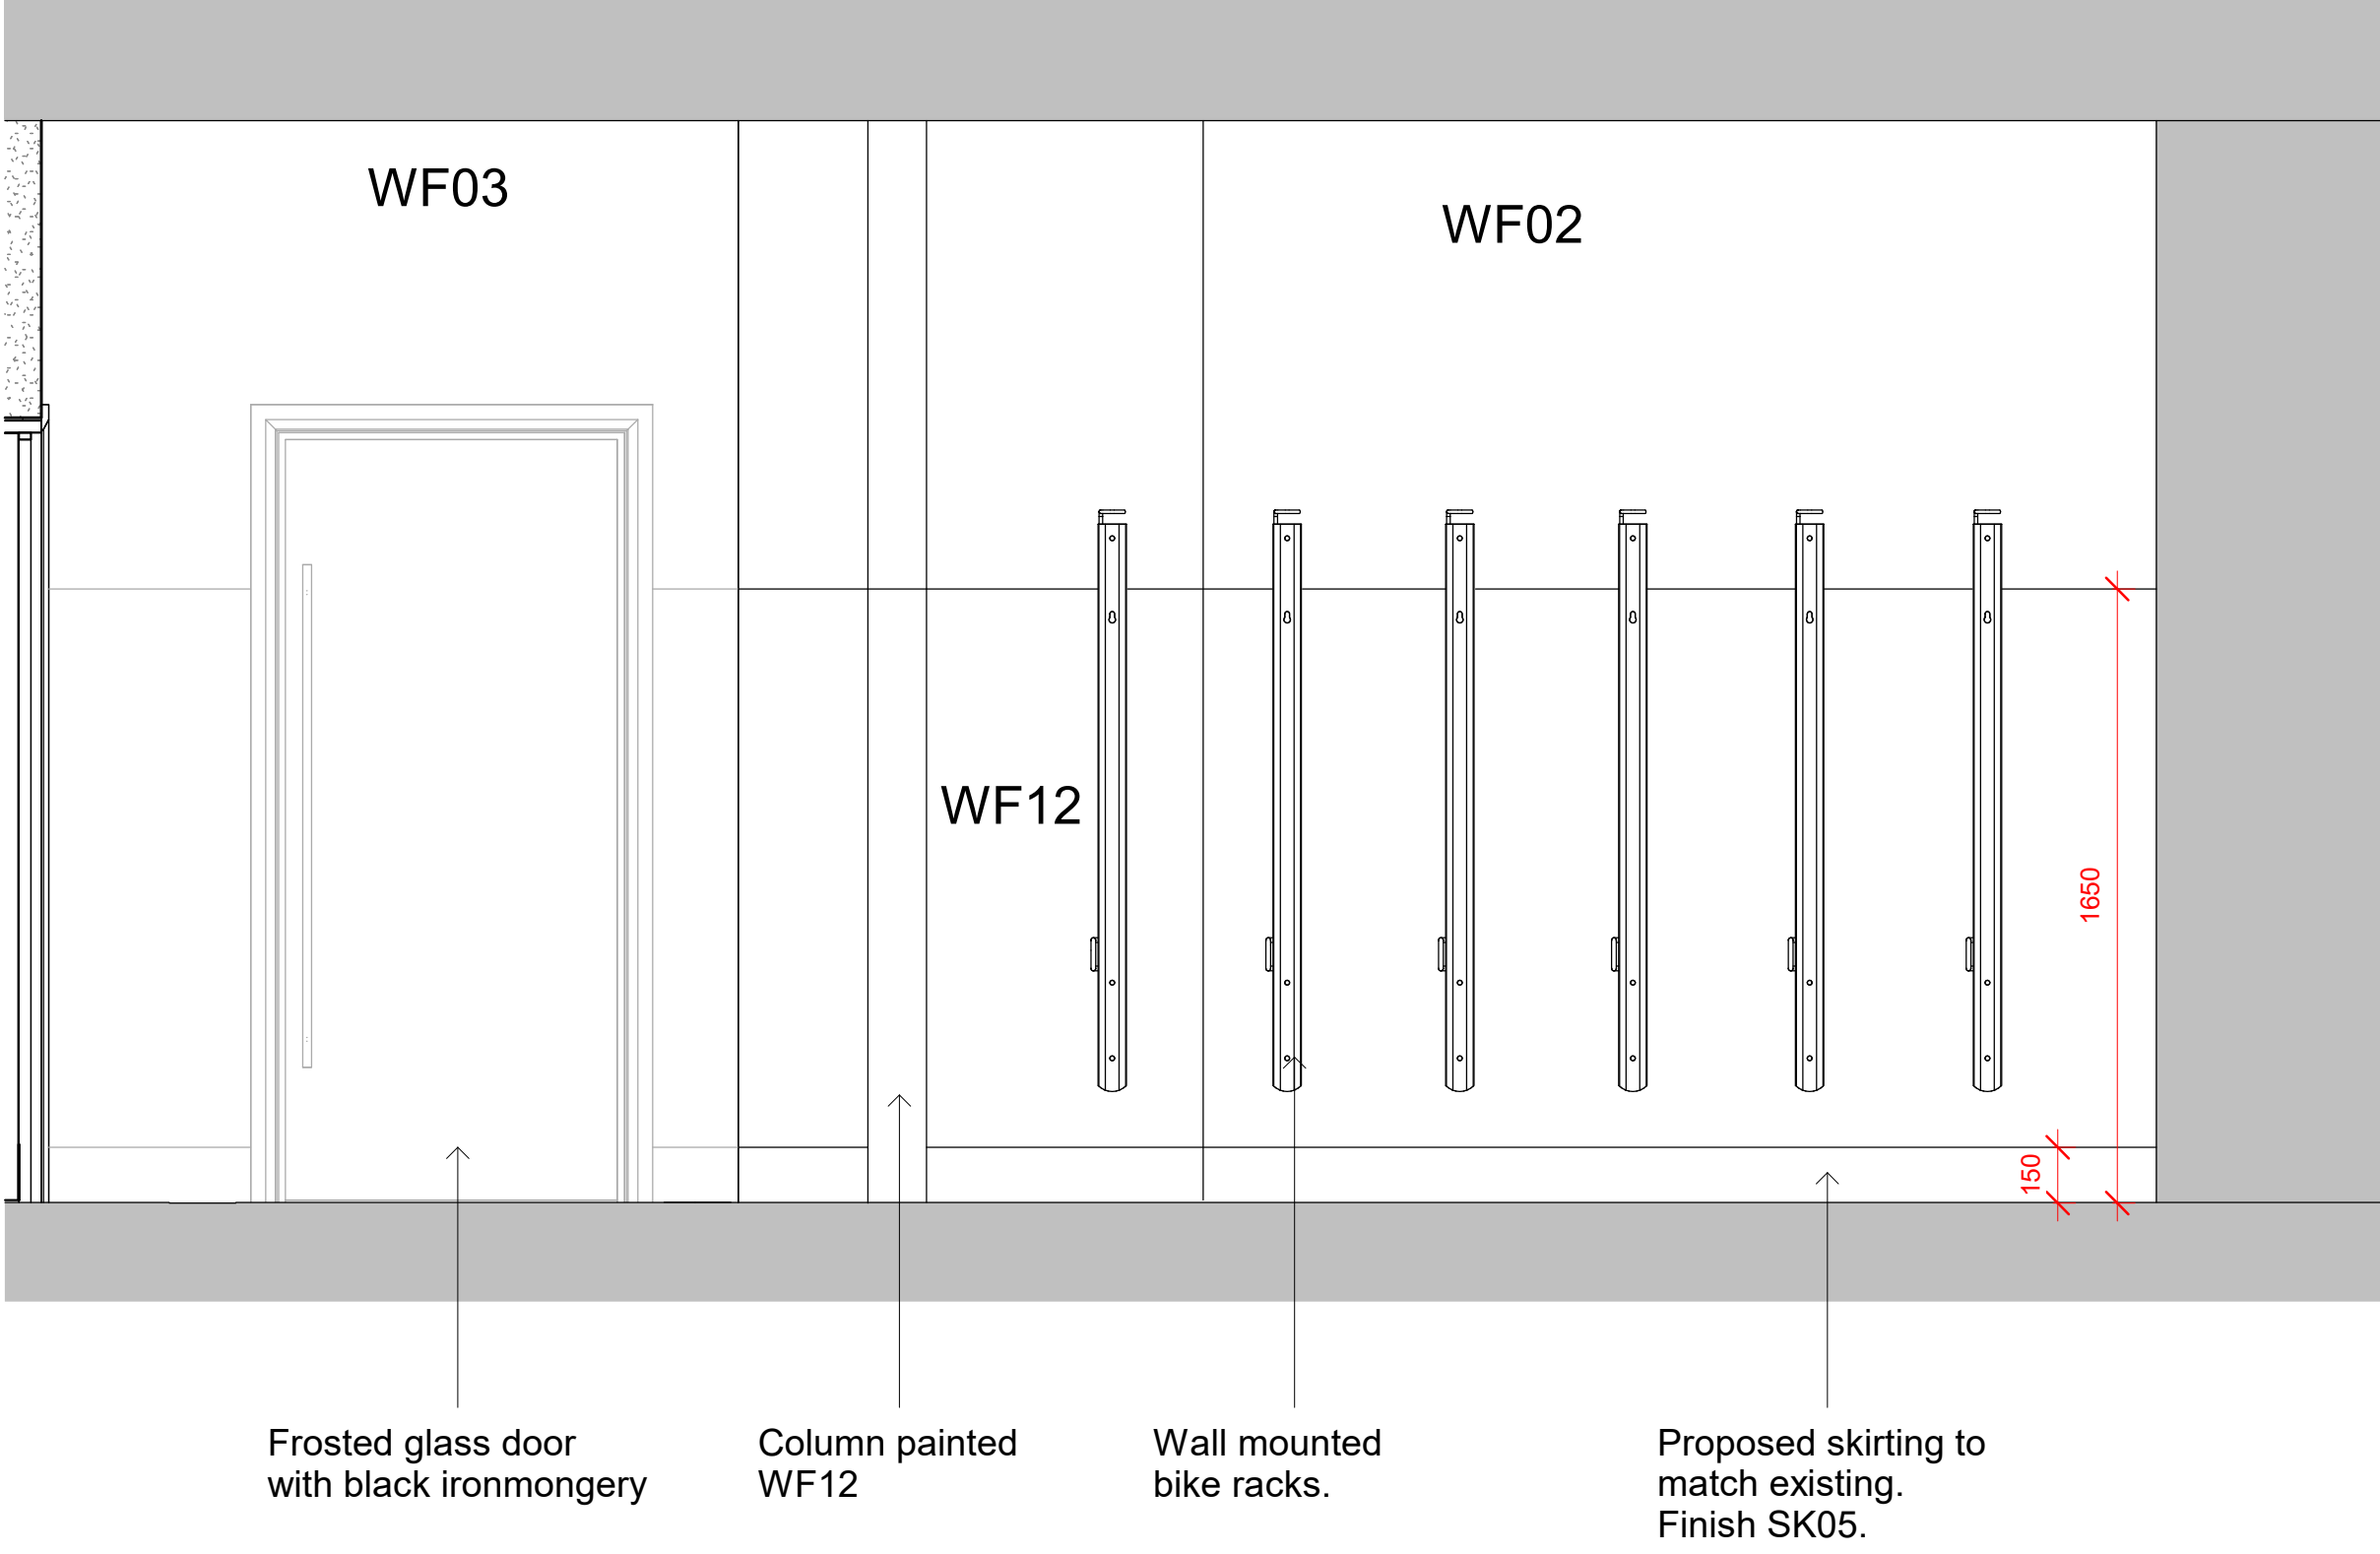

GFL - Elevation 13
1 : 20

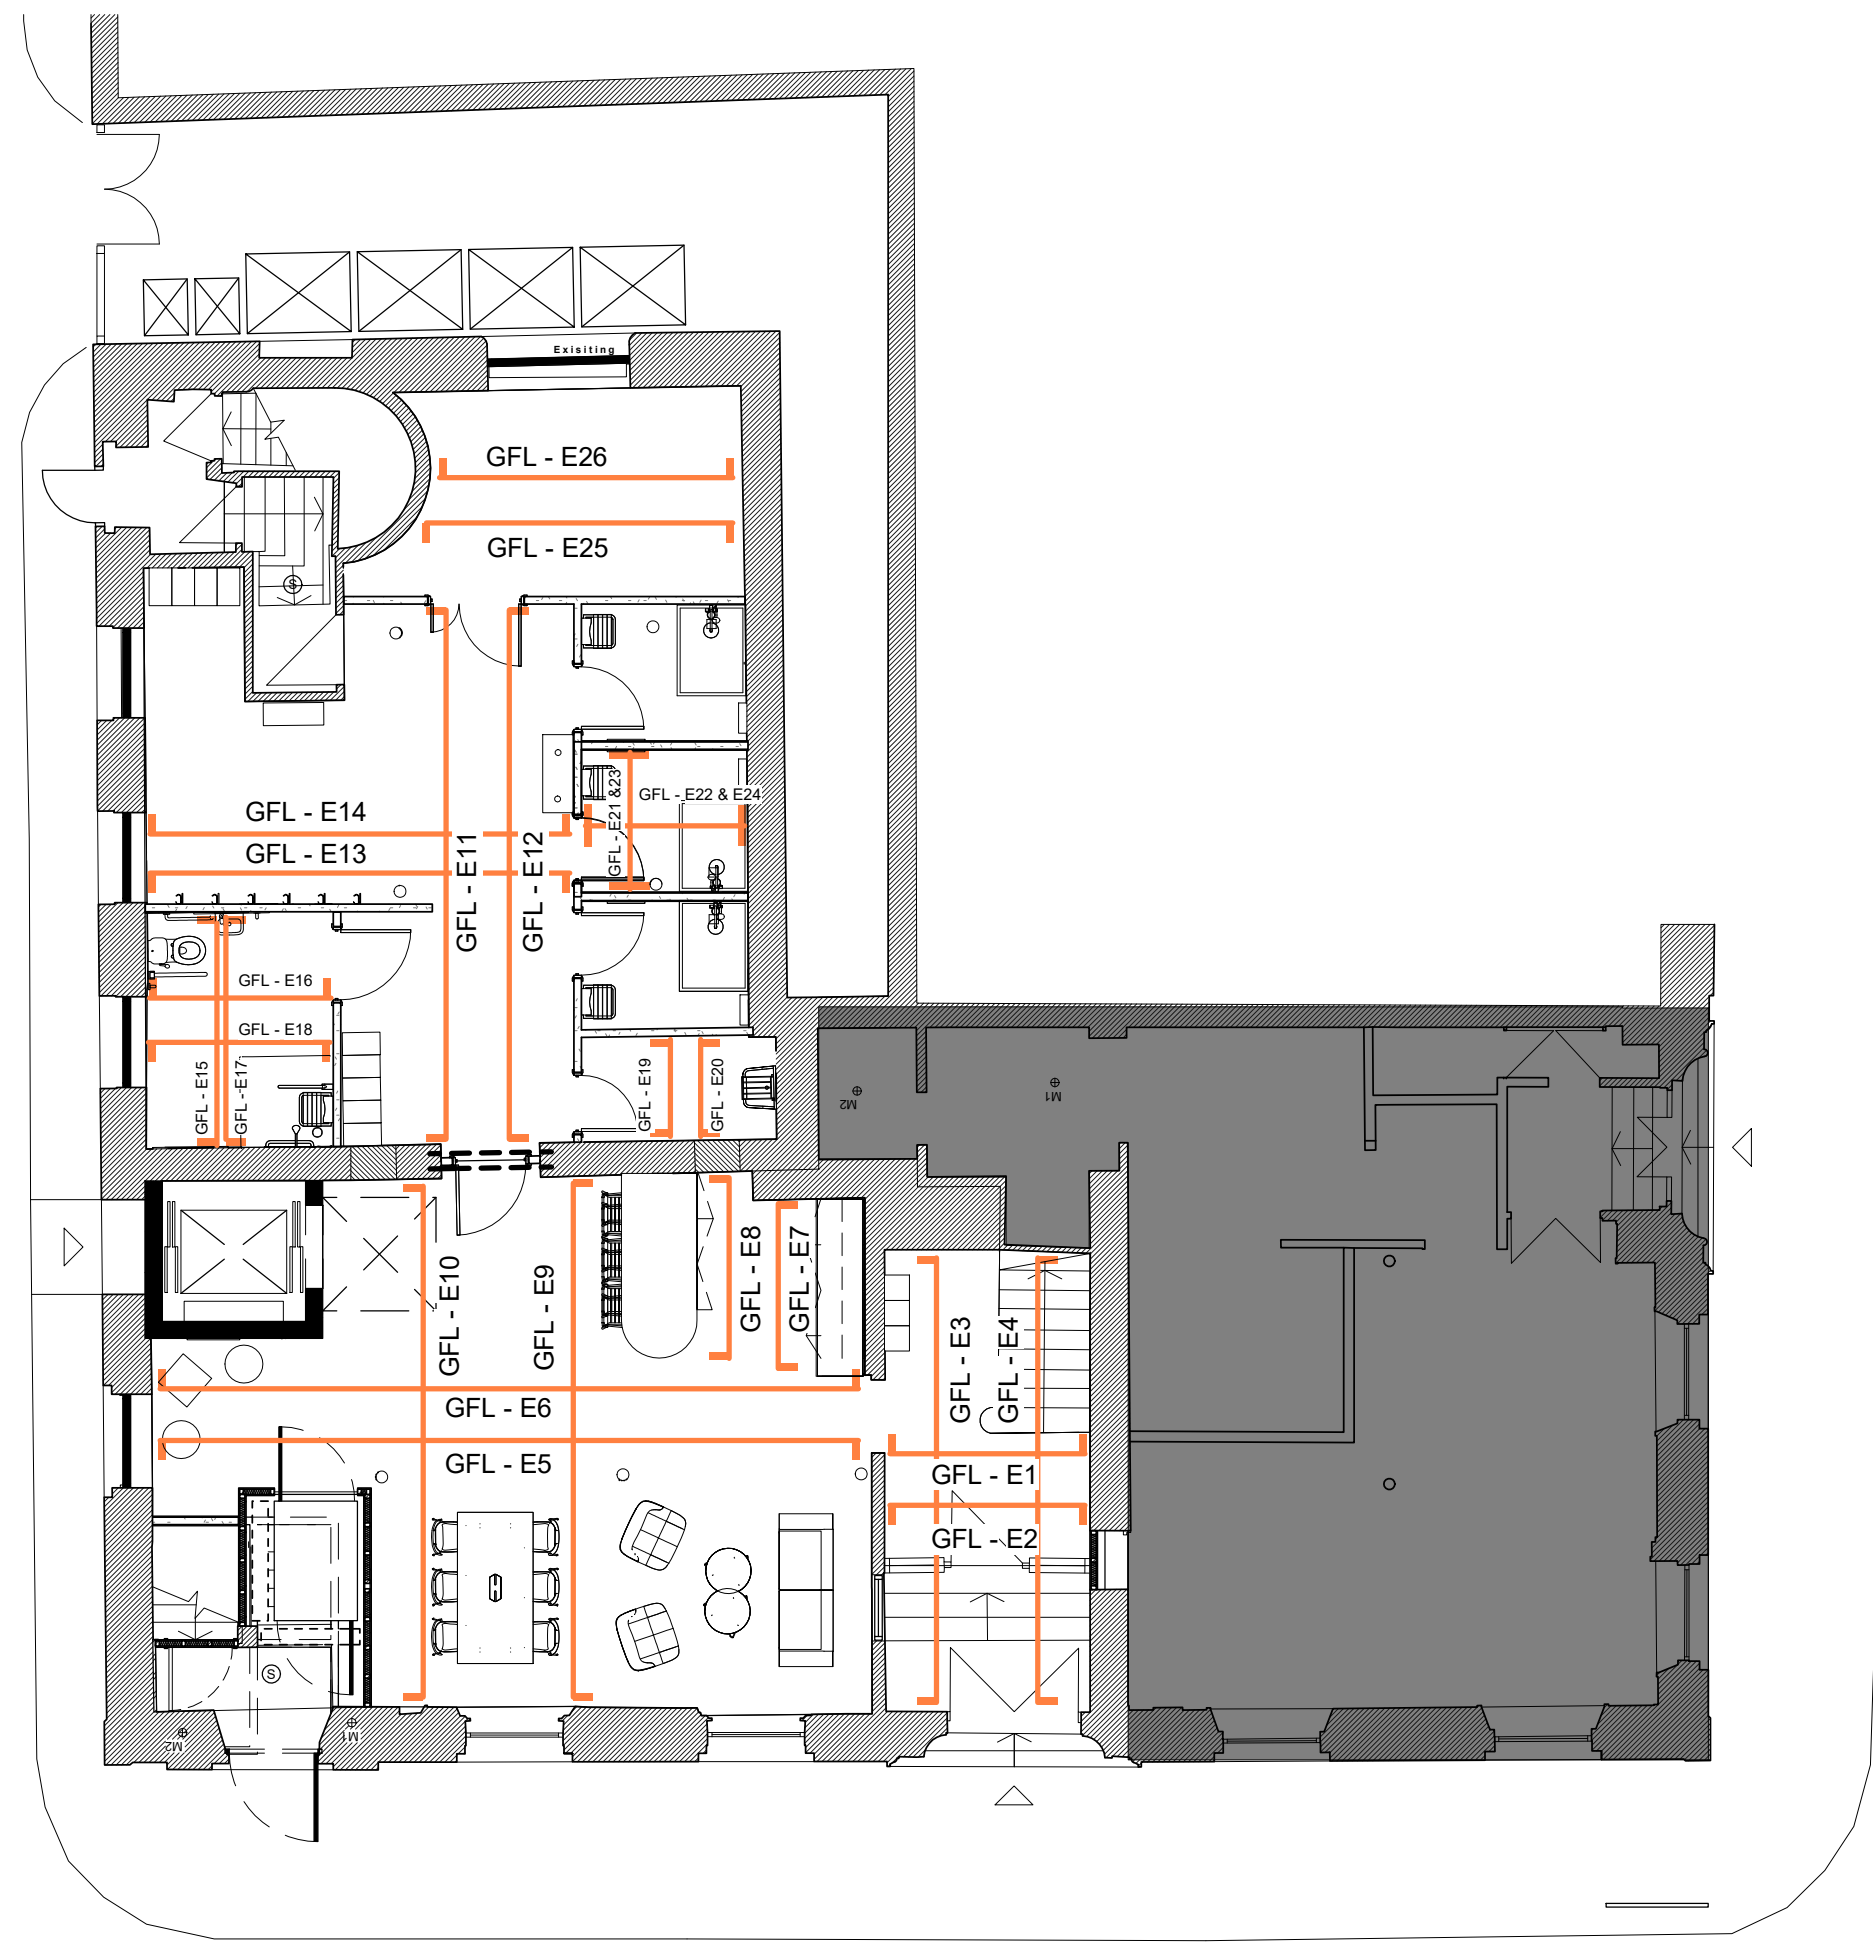

GFL Proposed Internal Elevation Layout_01
1 : 100

Issued for planning	18.04.23	ES	SV
REV	DESCRIPTION	DATE	BY
CLIENT NAME	T&M Real Estate		
PROJECT NAME	Lindencourt		
DWG TITLE:	GFL Proposed Internal Elevations_01		
DWG NO:	13_001	REVISION:	-
SCALE	As indicated @A0	DRAWN:	ES
DWG STATUS:	Planning		