


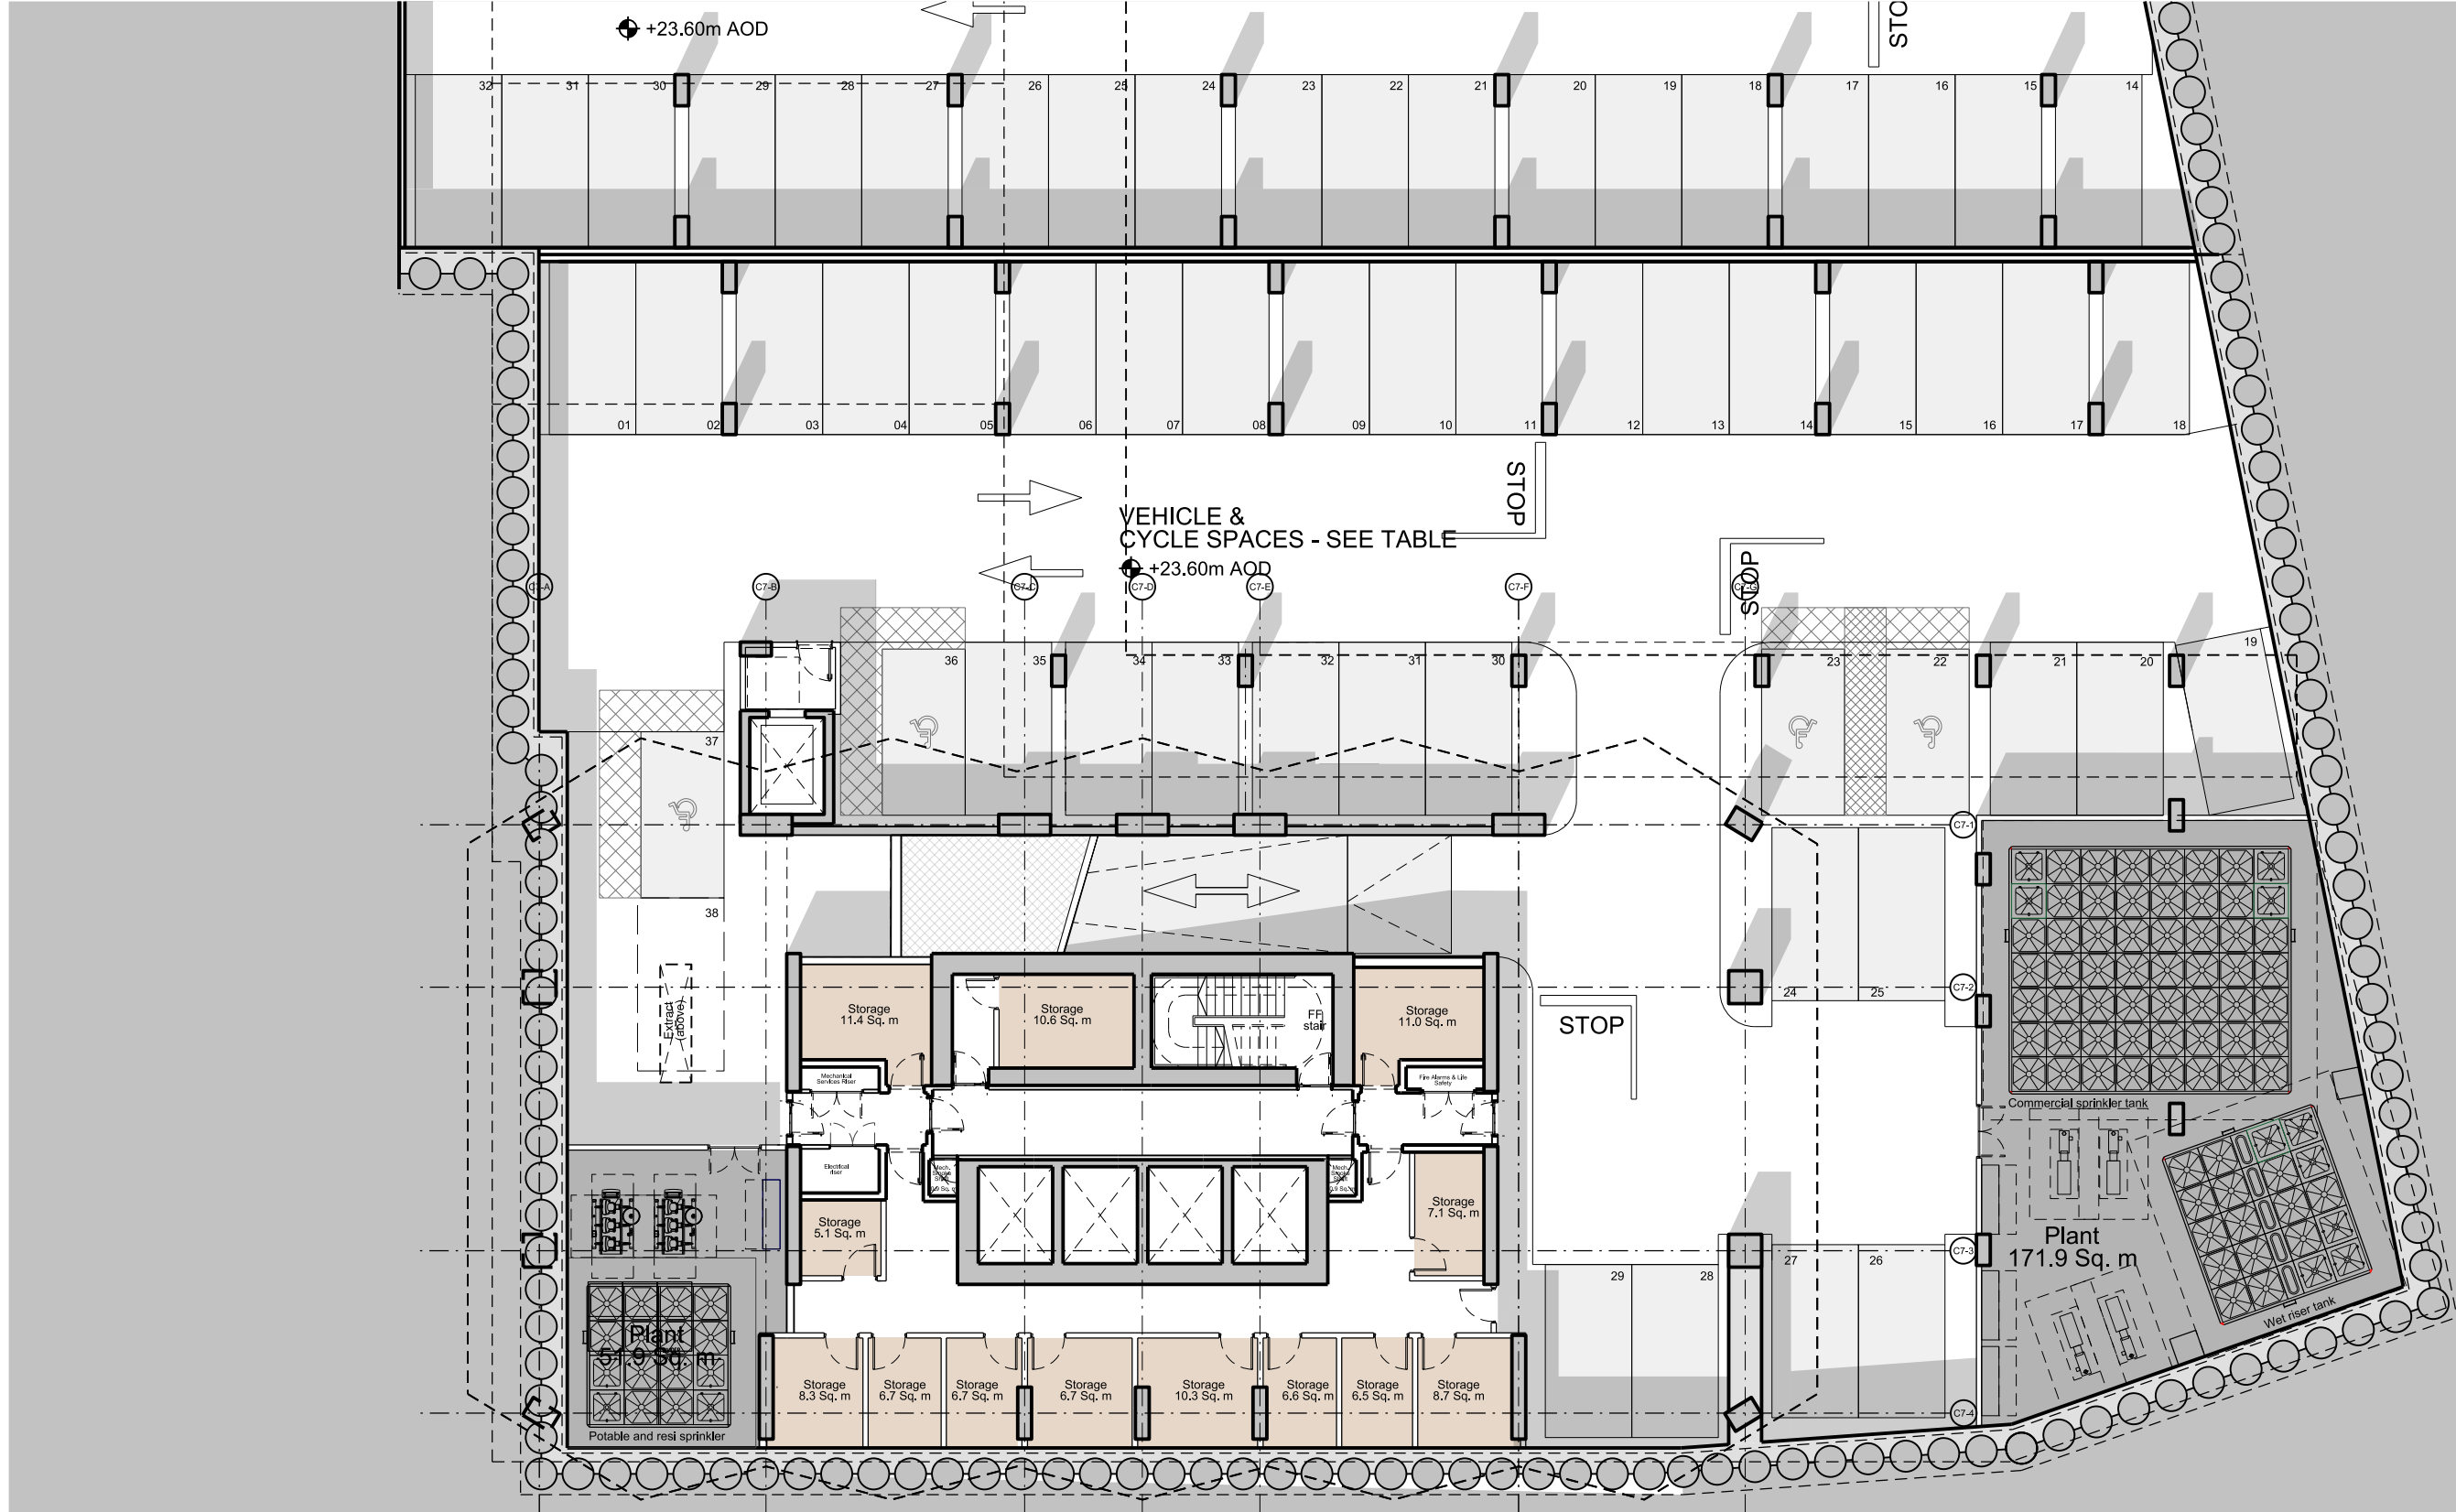


This drawing is copyright
Do not scale off dimensions.
All dimensions to be checked on site by contractor.
Contractor to report any dimensional discrepancies,
errors or omissions prior to commencing on site.

Scale Bar


0 2.5 7.5m

NOTE:		CAR PARKING	C7	C8	E1	E2
B1	2.5x5m bay	27	33	27	43	32
	Tandem	3	1	30	2	1
	Accessible	3	2	3	3	3
B2	2.5x5m bay	35	35	35	45	38
	Tandem	1	36	1	39	2
	Accessible	1	3	3	3	3
B3	2.5x5m bay	33	33	30	48	38
	Tandem	1	38	4	36	2
	Accessible	4	2	2	2	3
Total		8(7%)	107(25%)	7(6%)	105(25%)	8(5%)
					150(33%)	9(8%)
					118(26%)	52(7%)
					480(28%)	

CYCLES	C7	C8	E1	E2
236	145	286	120	
186	105	165	219	
0	172	0	112	
422	100%	422	100%	451
				100%

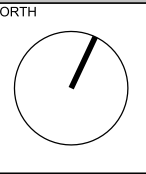

Rev	Date	Description
X01	20.04.2023	Planning Issue

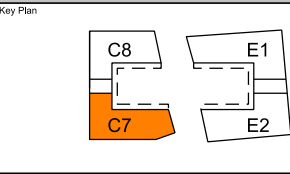

Project Title
Crown Street Phase 3
Manchester

Status
Planning

Drawing Title
Tower C7 - Basement Level 03
General Arrangement

Job No
10418

Scale
1:200

Drawing No
C7-SHP-G200-PL-B3-B5D801

Revision
X01

simpsonhaugh

MANCHESTER
Riverside, 4 Commercial St
Manchester M15 4PG
+44 (0)161 835 2345
www.simpsonhaugh.com

LONDON
5-8 Roberts Place
London EC1R 6BB
+44 (0)20 7549 4000
mail@simpsonhaugh.com