
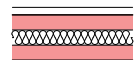
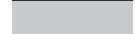


-  New external cavity wall
-  New internal partition wall
-  Site boundary line
-  Walls to be demolished
-  Existing wall

REV 2

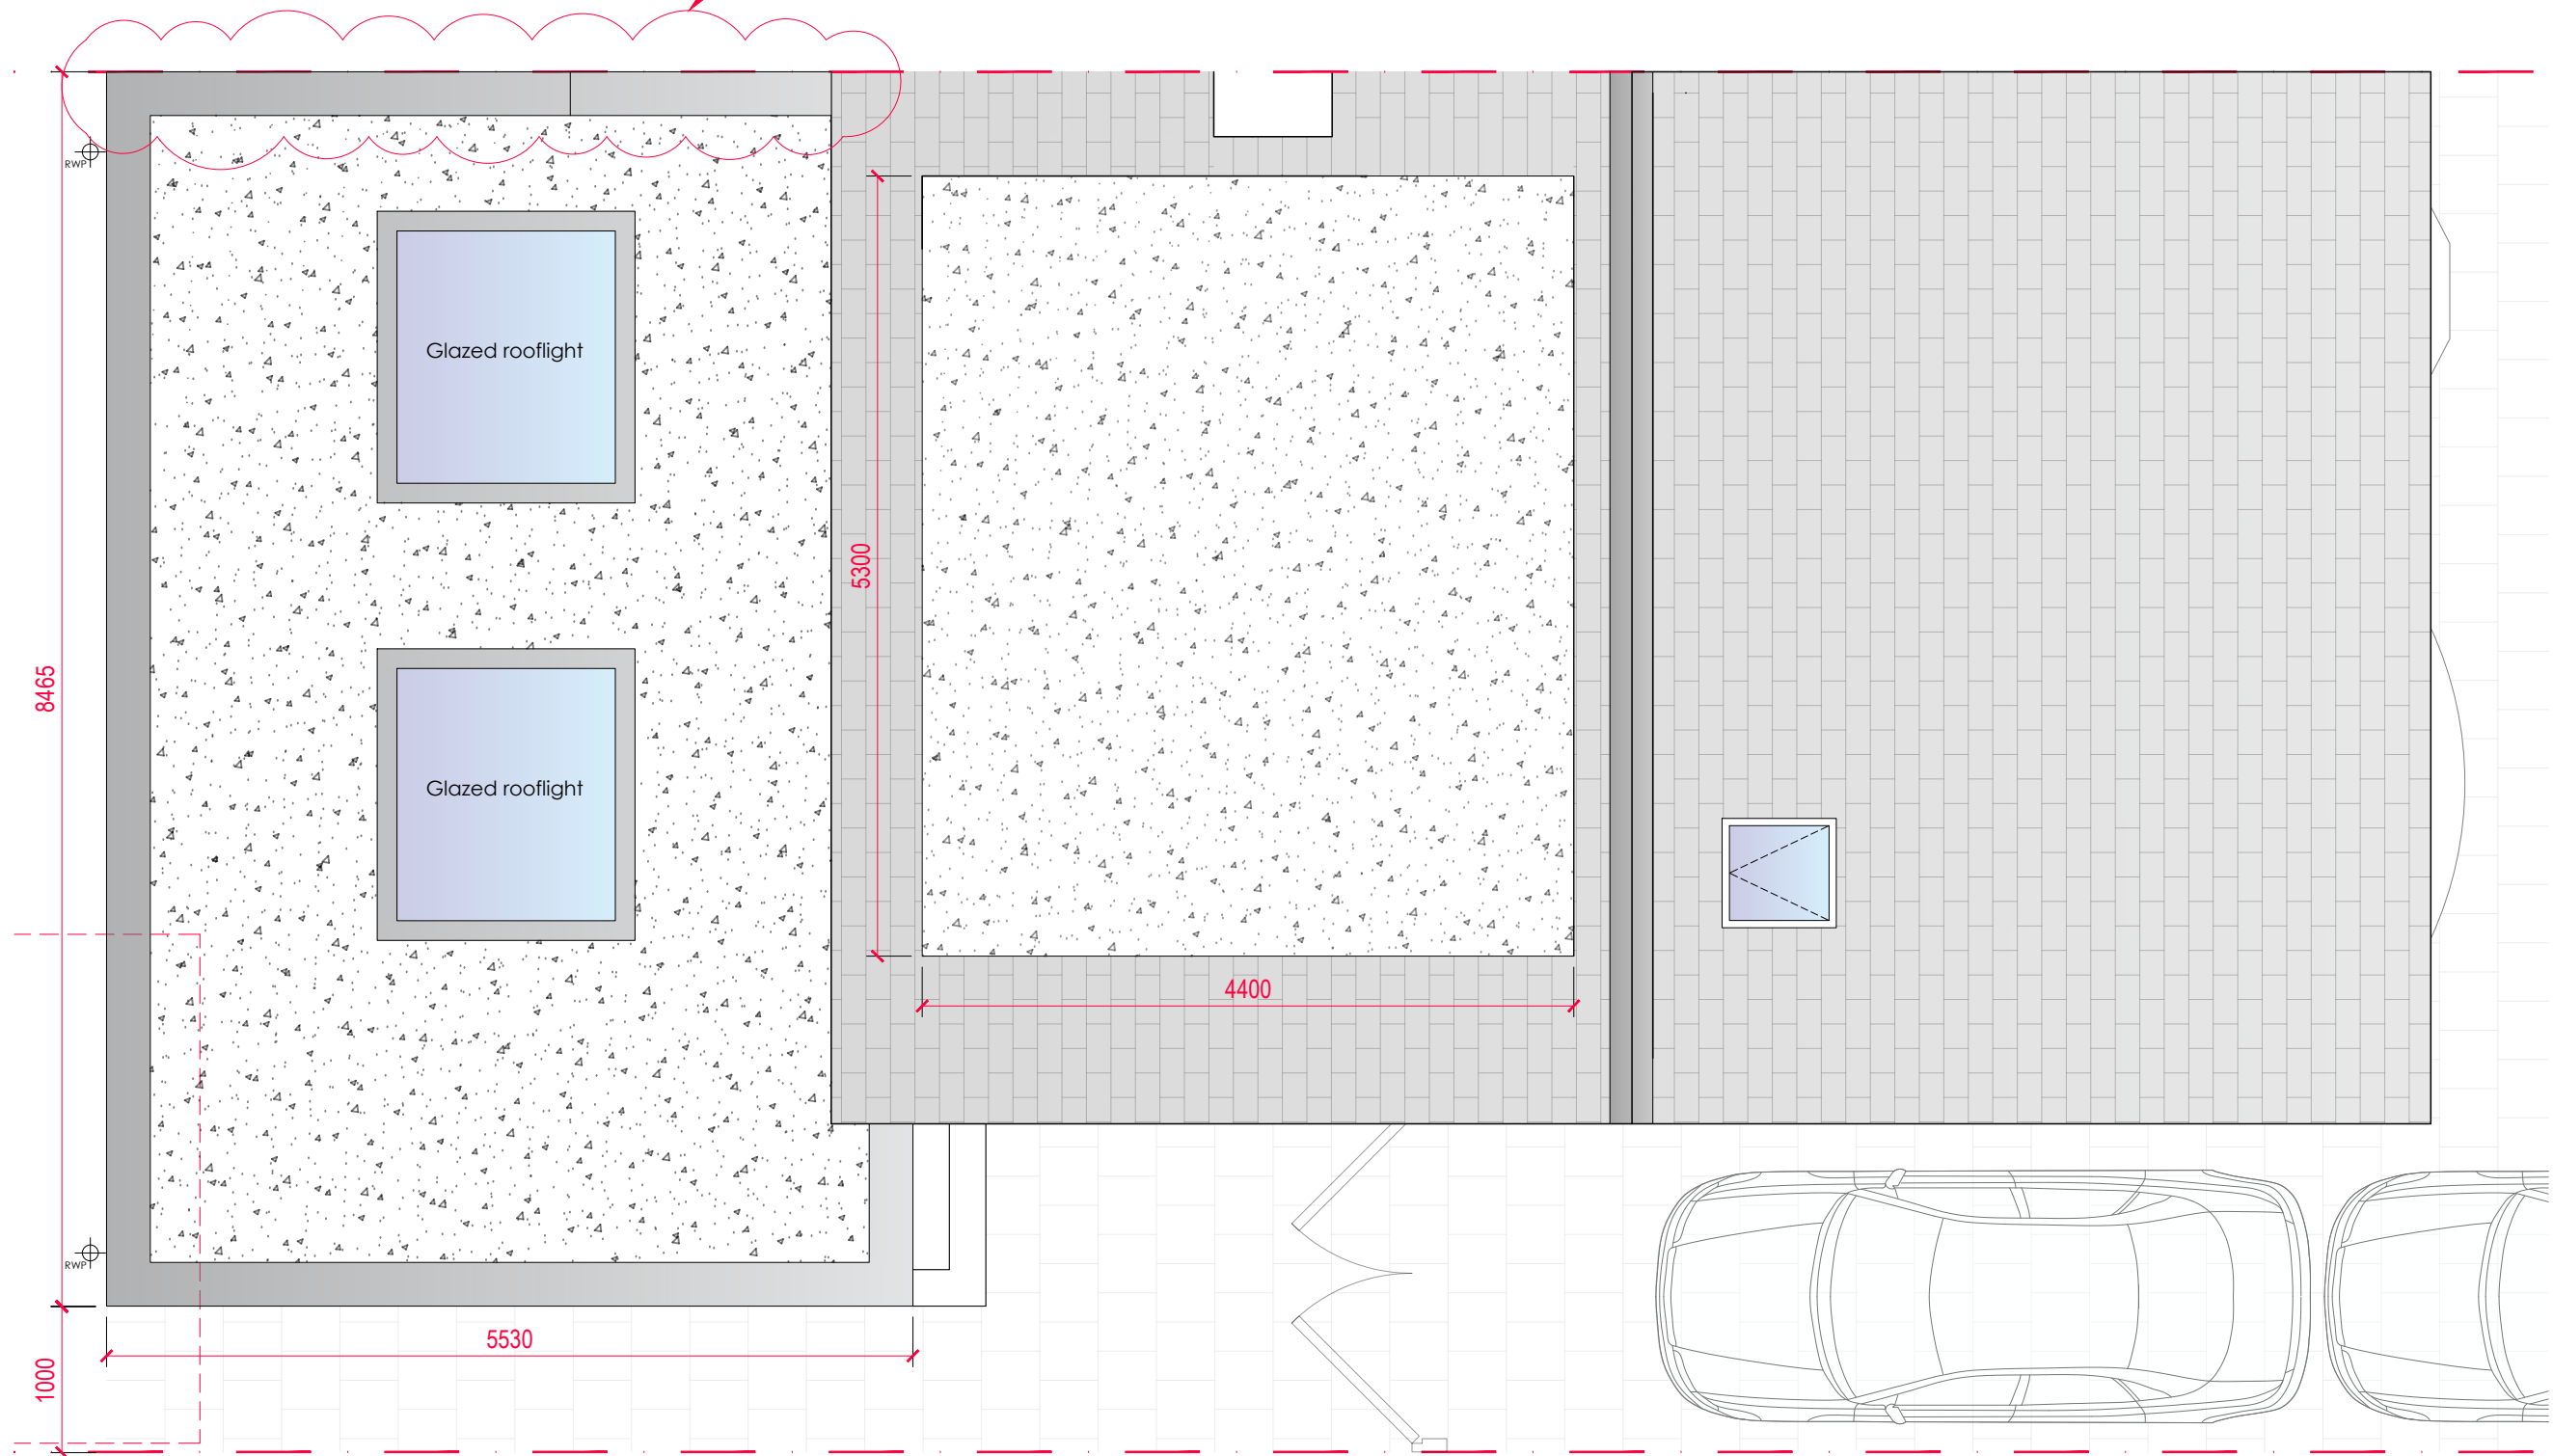

PAUL
COX
DESIGN.

paulcoxdesign@gmail.com

Rev No.

01 - Planning Issue - April 2023

02 - Planning Issue - May 2023

Project.

3 Longton Avenue,

West Diarbury, M20 3JN

Scale.

1:50 @ A3

Title.

Proposed
Roof Plan

Drwg No.

010

