

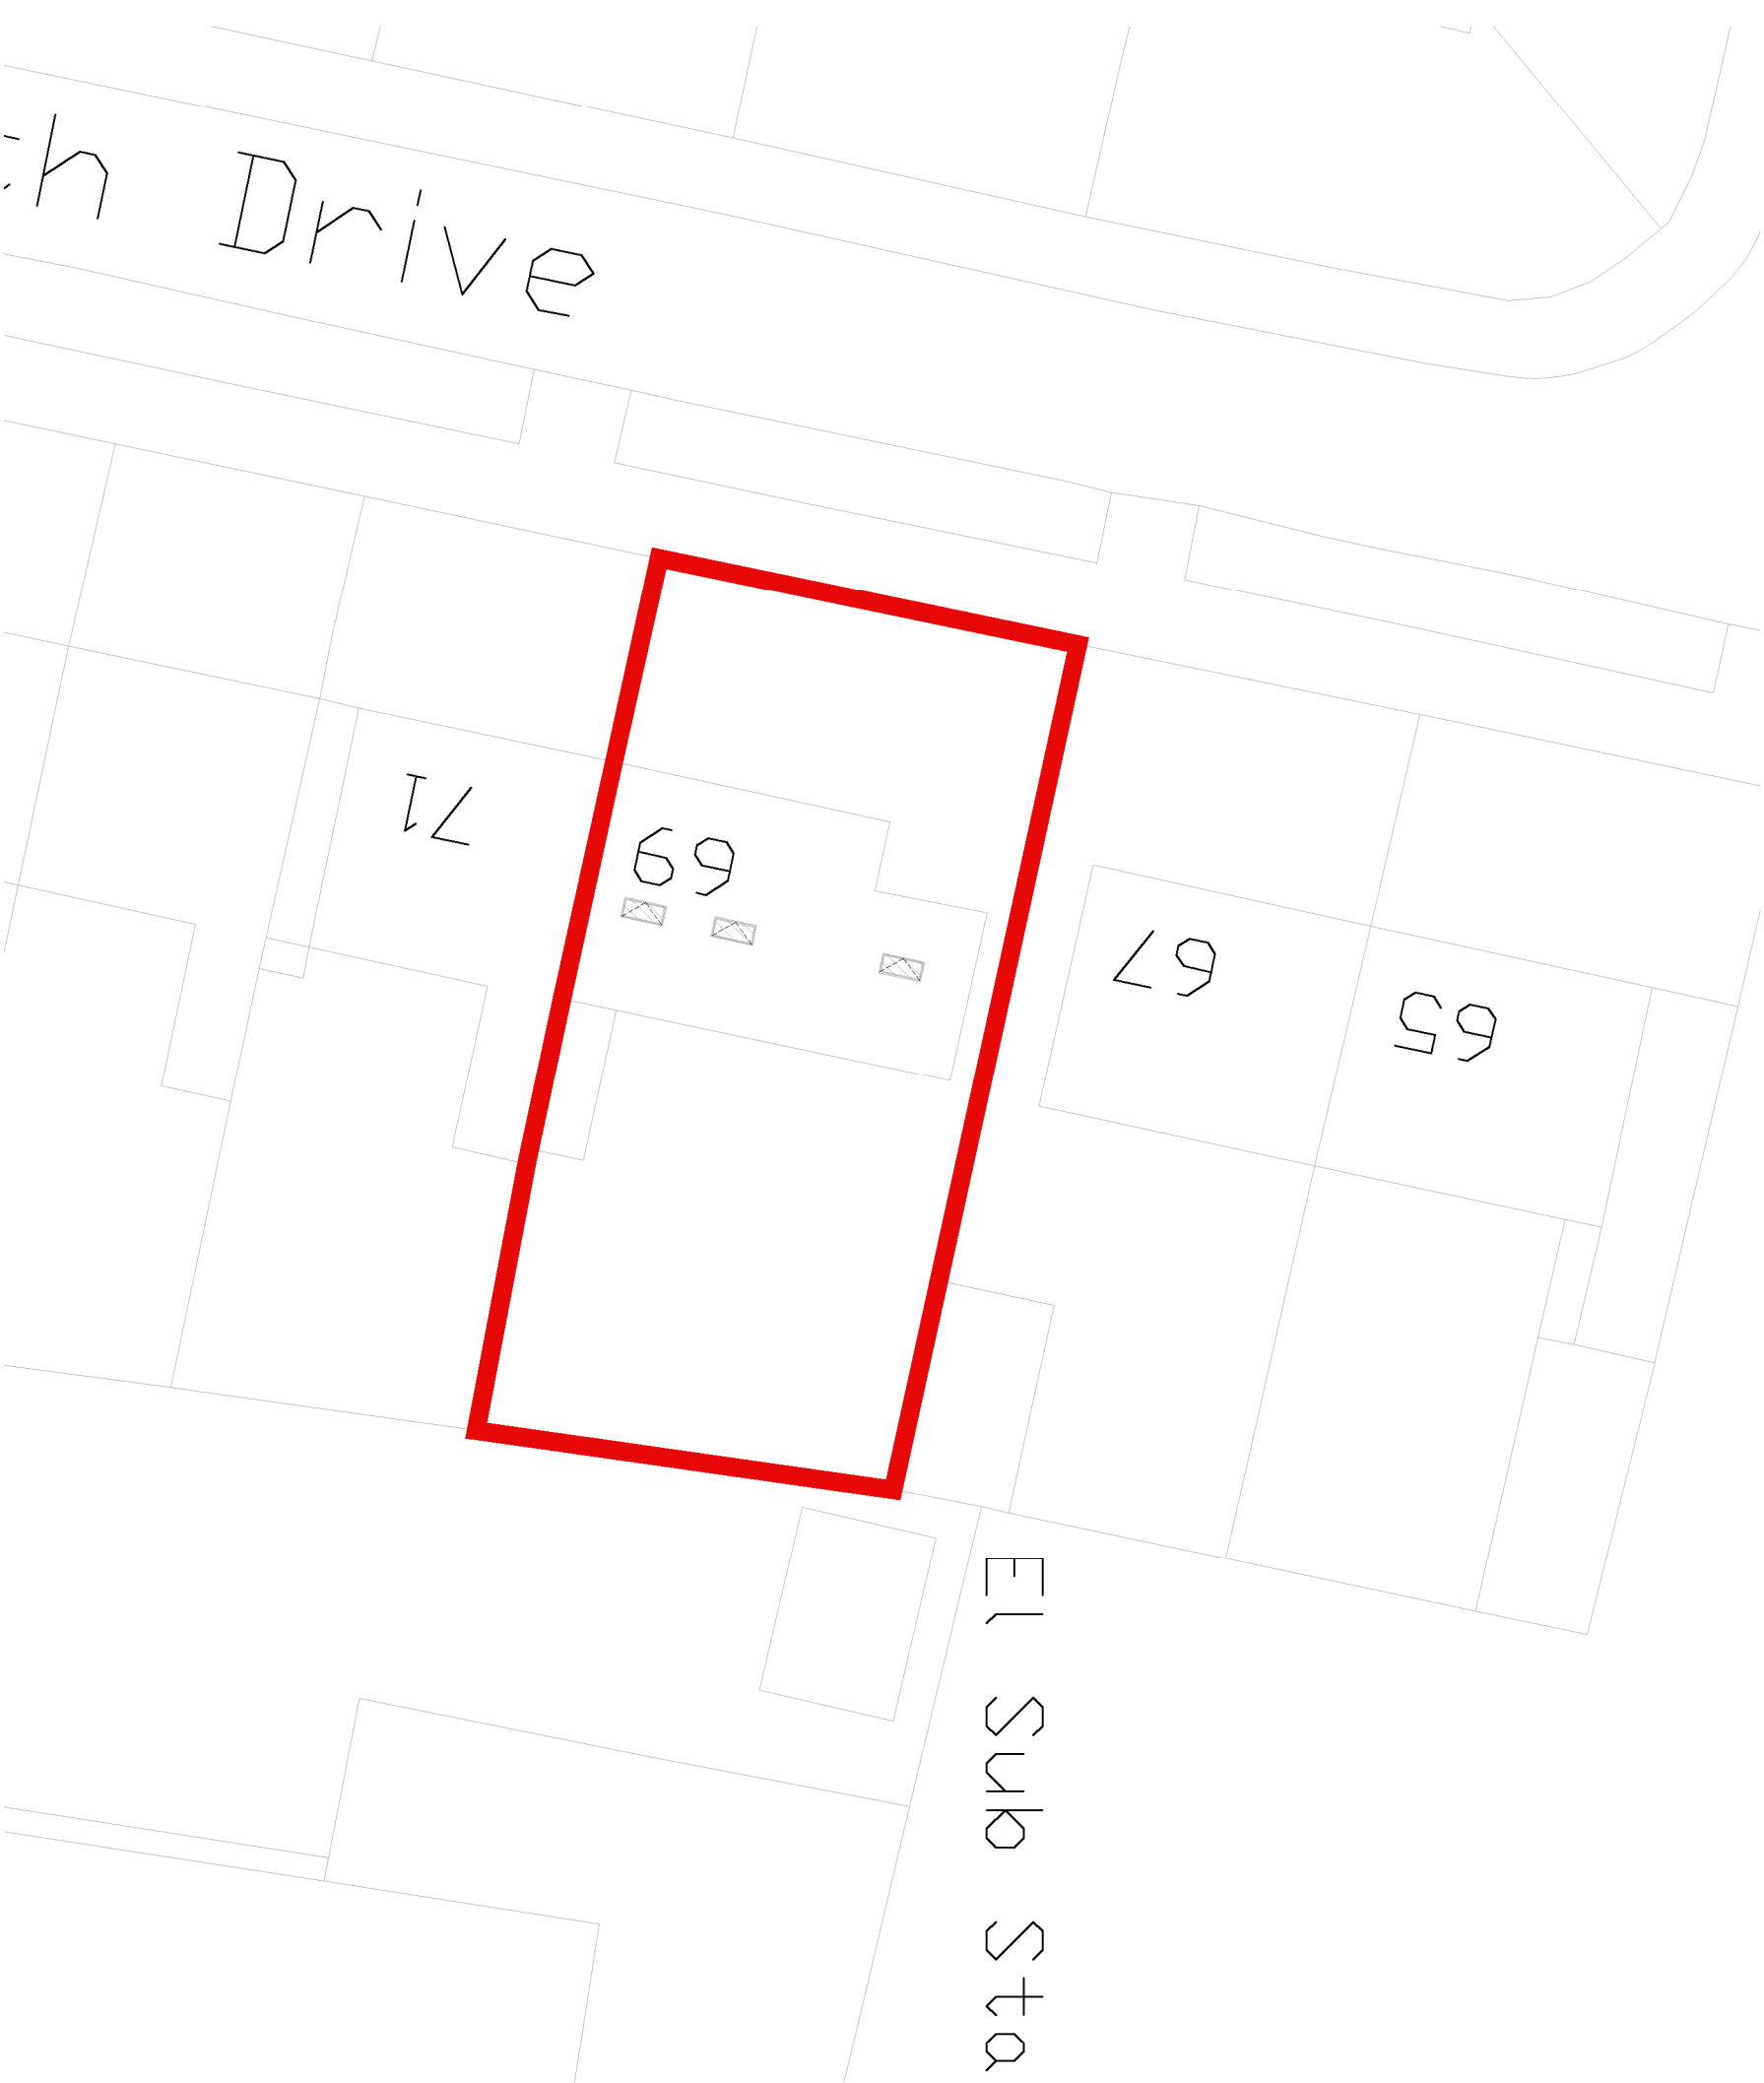


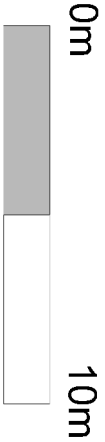

Proposed Block Plan- Scale 1:200

Copyright: All rights reserved. This drawing or any portion of it may not be reproduced in any way without the consent of the Architect. This drawing must not be scaled. Dimensions are to millimetres unless specified. Any intending user should not rely on the drawing as being a representation of fact but must satisfy themselves by inspection or otherwise. All discrepancies should be reported to the C.A. immediately upon discovery and prior to commencement of the works.

Notes

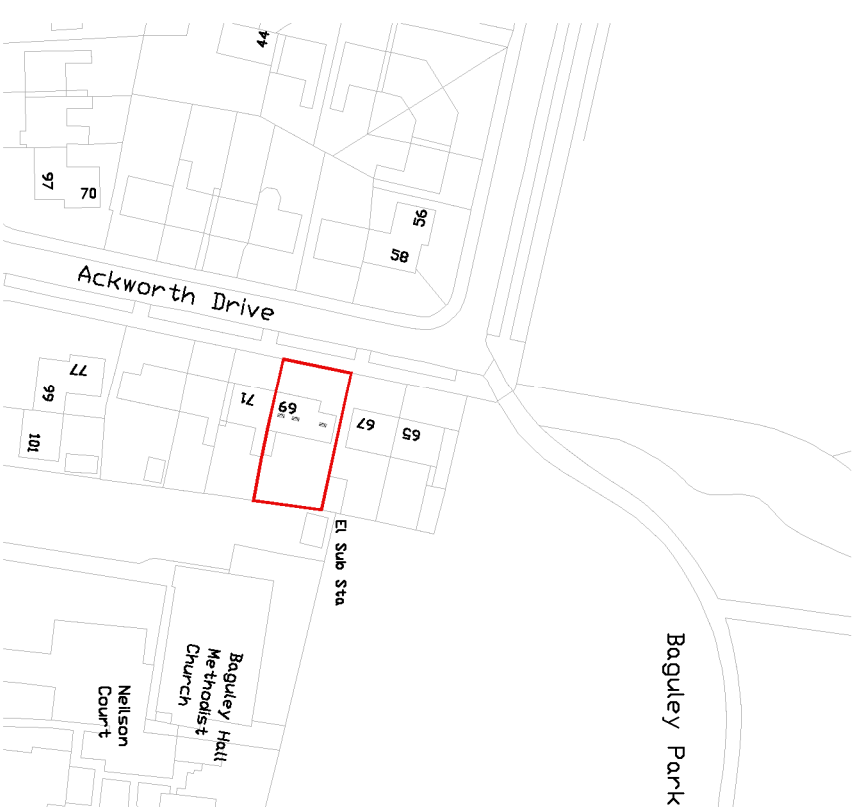

Proposed location Plan- Scale 1:1250

N

Request Plan

Map number: TQR0M23122160923458

Title: 69 Ackworth Drive

Map Produced for: Valrab Stedgall

7 Crown copyright and database rights 2023 OS 100042766

Project ID: 100042766

Date of Purchase: 02-05-2023

1 Year's subscription from 02-05-2023 for 1 workstation.

Area of application

*Property numbers 67, 69 and 71 indicated on plans

A	14.05.23	Planning Submission.
Rev	Date	Revision Note

69 Ackworth Drive, M23 1LB

Project Reference:

Title:

Drawing Number:

Drawn by:

Checked by:

Scale:

Revision:

69AD

Proposed Location & Block Plan

69AD-1002

G. Chan

/

As indicated @ A3

A

Proposed Block Plan- Scale 1:200