




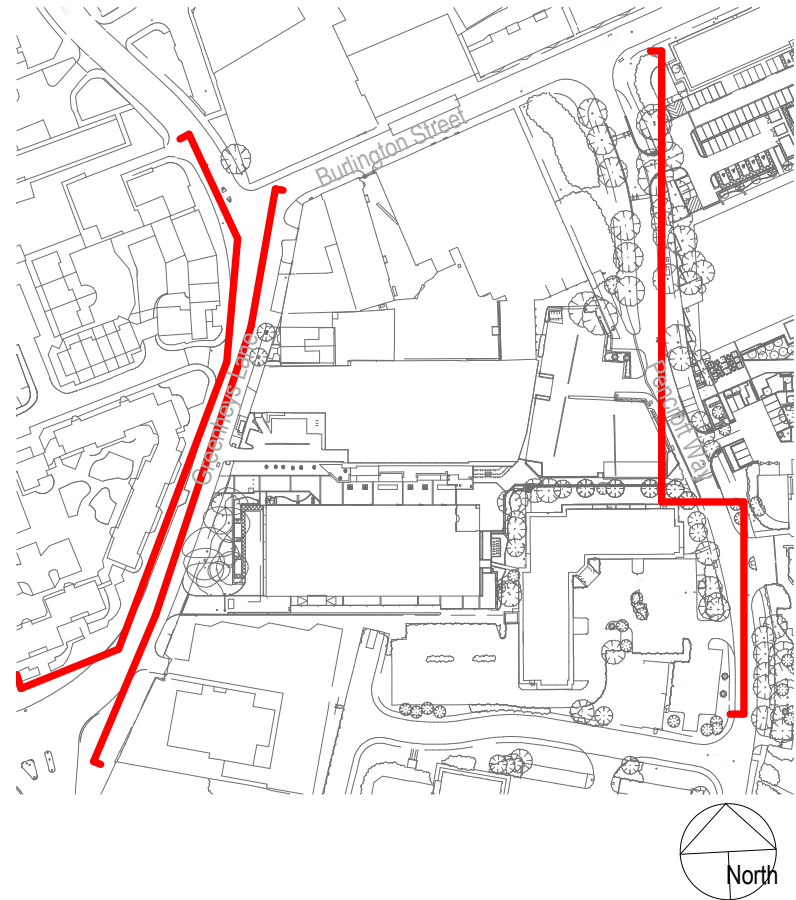

1 Greenheys Lane Elevation
1 : 300

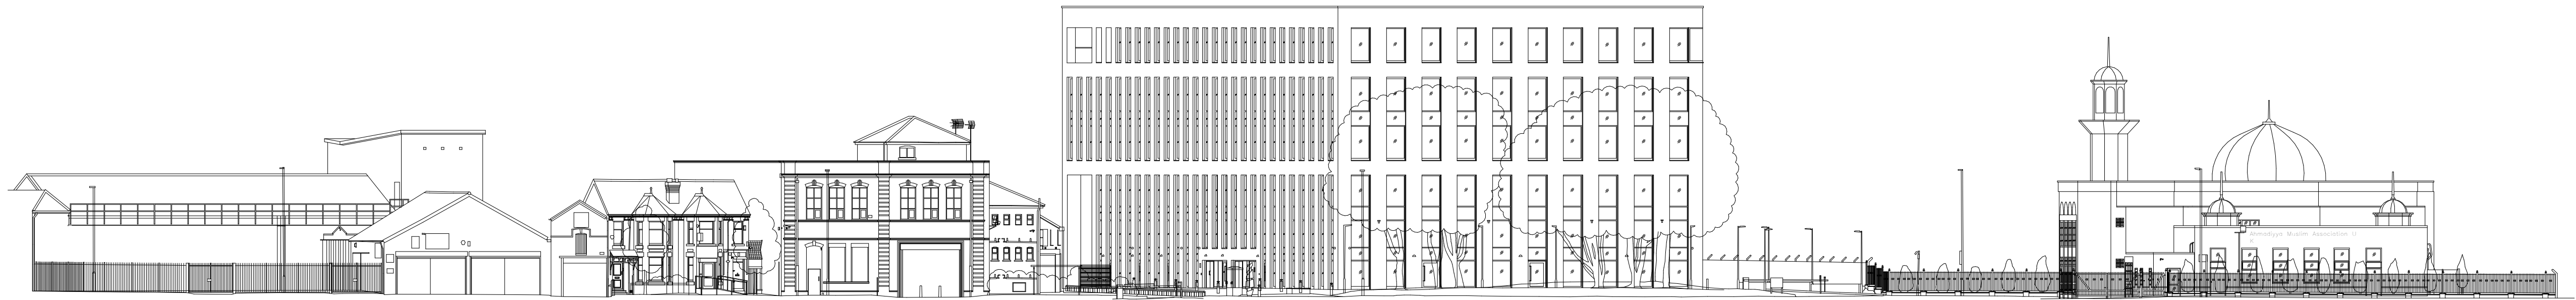

3 Greenheys Lane Elevation - Residential
1 : 300

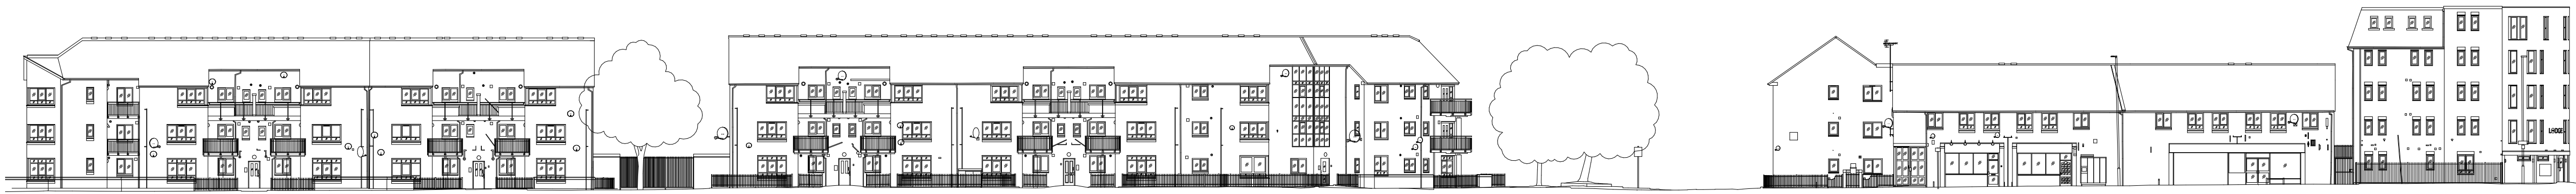

4 Pencroft Way Elevation
1 : 300

BUILDING DESIGN PARTNERSHIP SHALL HAVE NO RESPONSIBILITY FOR ANY USE MADE OF THIS DOCUMENT OTHER THAN FOR THAT WHICH IT WAS PREPARED AND ISSUED. ALL DIMENSIONS SHOULD BE CHECKED ON SITE. DO NOT SCALE FROM THIS DRAWING ANY DRAWING ERRORS OR DIVERGENCIES SHOULD BE BROUGHT TO THE ATTENTION OF BUILDING DESIGN PARTNERSHIP AT THE ADDRESS SHOWN BELOW. DRAWINGS SHALL BE READ IN CONJUNCTION WITH THE FOLLOWING BEFORE WORK COMMENCES: - THE CDM DESIGN ISSUES REGISTER - THE BDP RISK SERIES OF DRAWINGS - THE PROJECT CDM RISK REGISTER	NOTES Subject to design development, survey, consultant input & statutory approval.									CLIENT MSP MANCHESTER SCIENCE PARTNERSHIPS 11 Ducie Street PO Box 85 Piccadilly Basin Manchester M60 3JA United Kingdom T +44 [0]161 828 2200 www.bdp.com BDP.				PROJECT TITLE MSP Greenheys (Private & Confidential)			
									REF: A01 NUMBER P3001624								
									DRAWING TITLE Existing Contextual Elevations				SCALE @ A1 As indicated				
													DATE FIRST ISSUED Feb 23				
									DRAWING NO. GRE-BDP-ZZ-XX-DR-A-00-100				REVISION P02				
REVISION DESCRIPTION		DRAWN CHECKED DATE		REVISION DESCRIPTION		DRAWN CHECKED DATE											
				P02 General Update KK GW 06.04.23													
				P01 First Issue KK PE 24.02.23													