



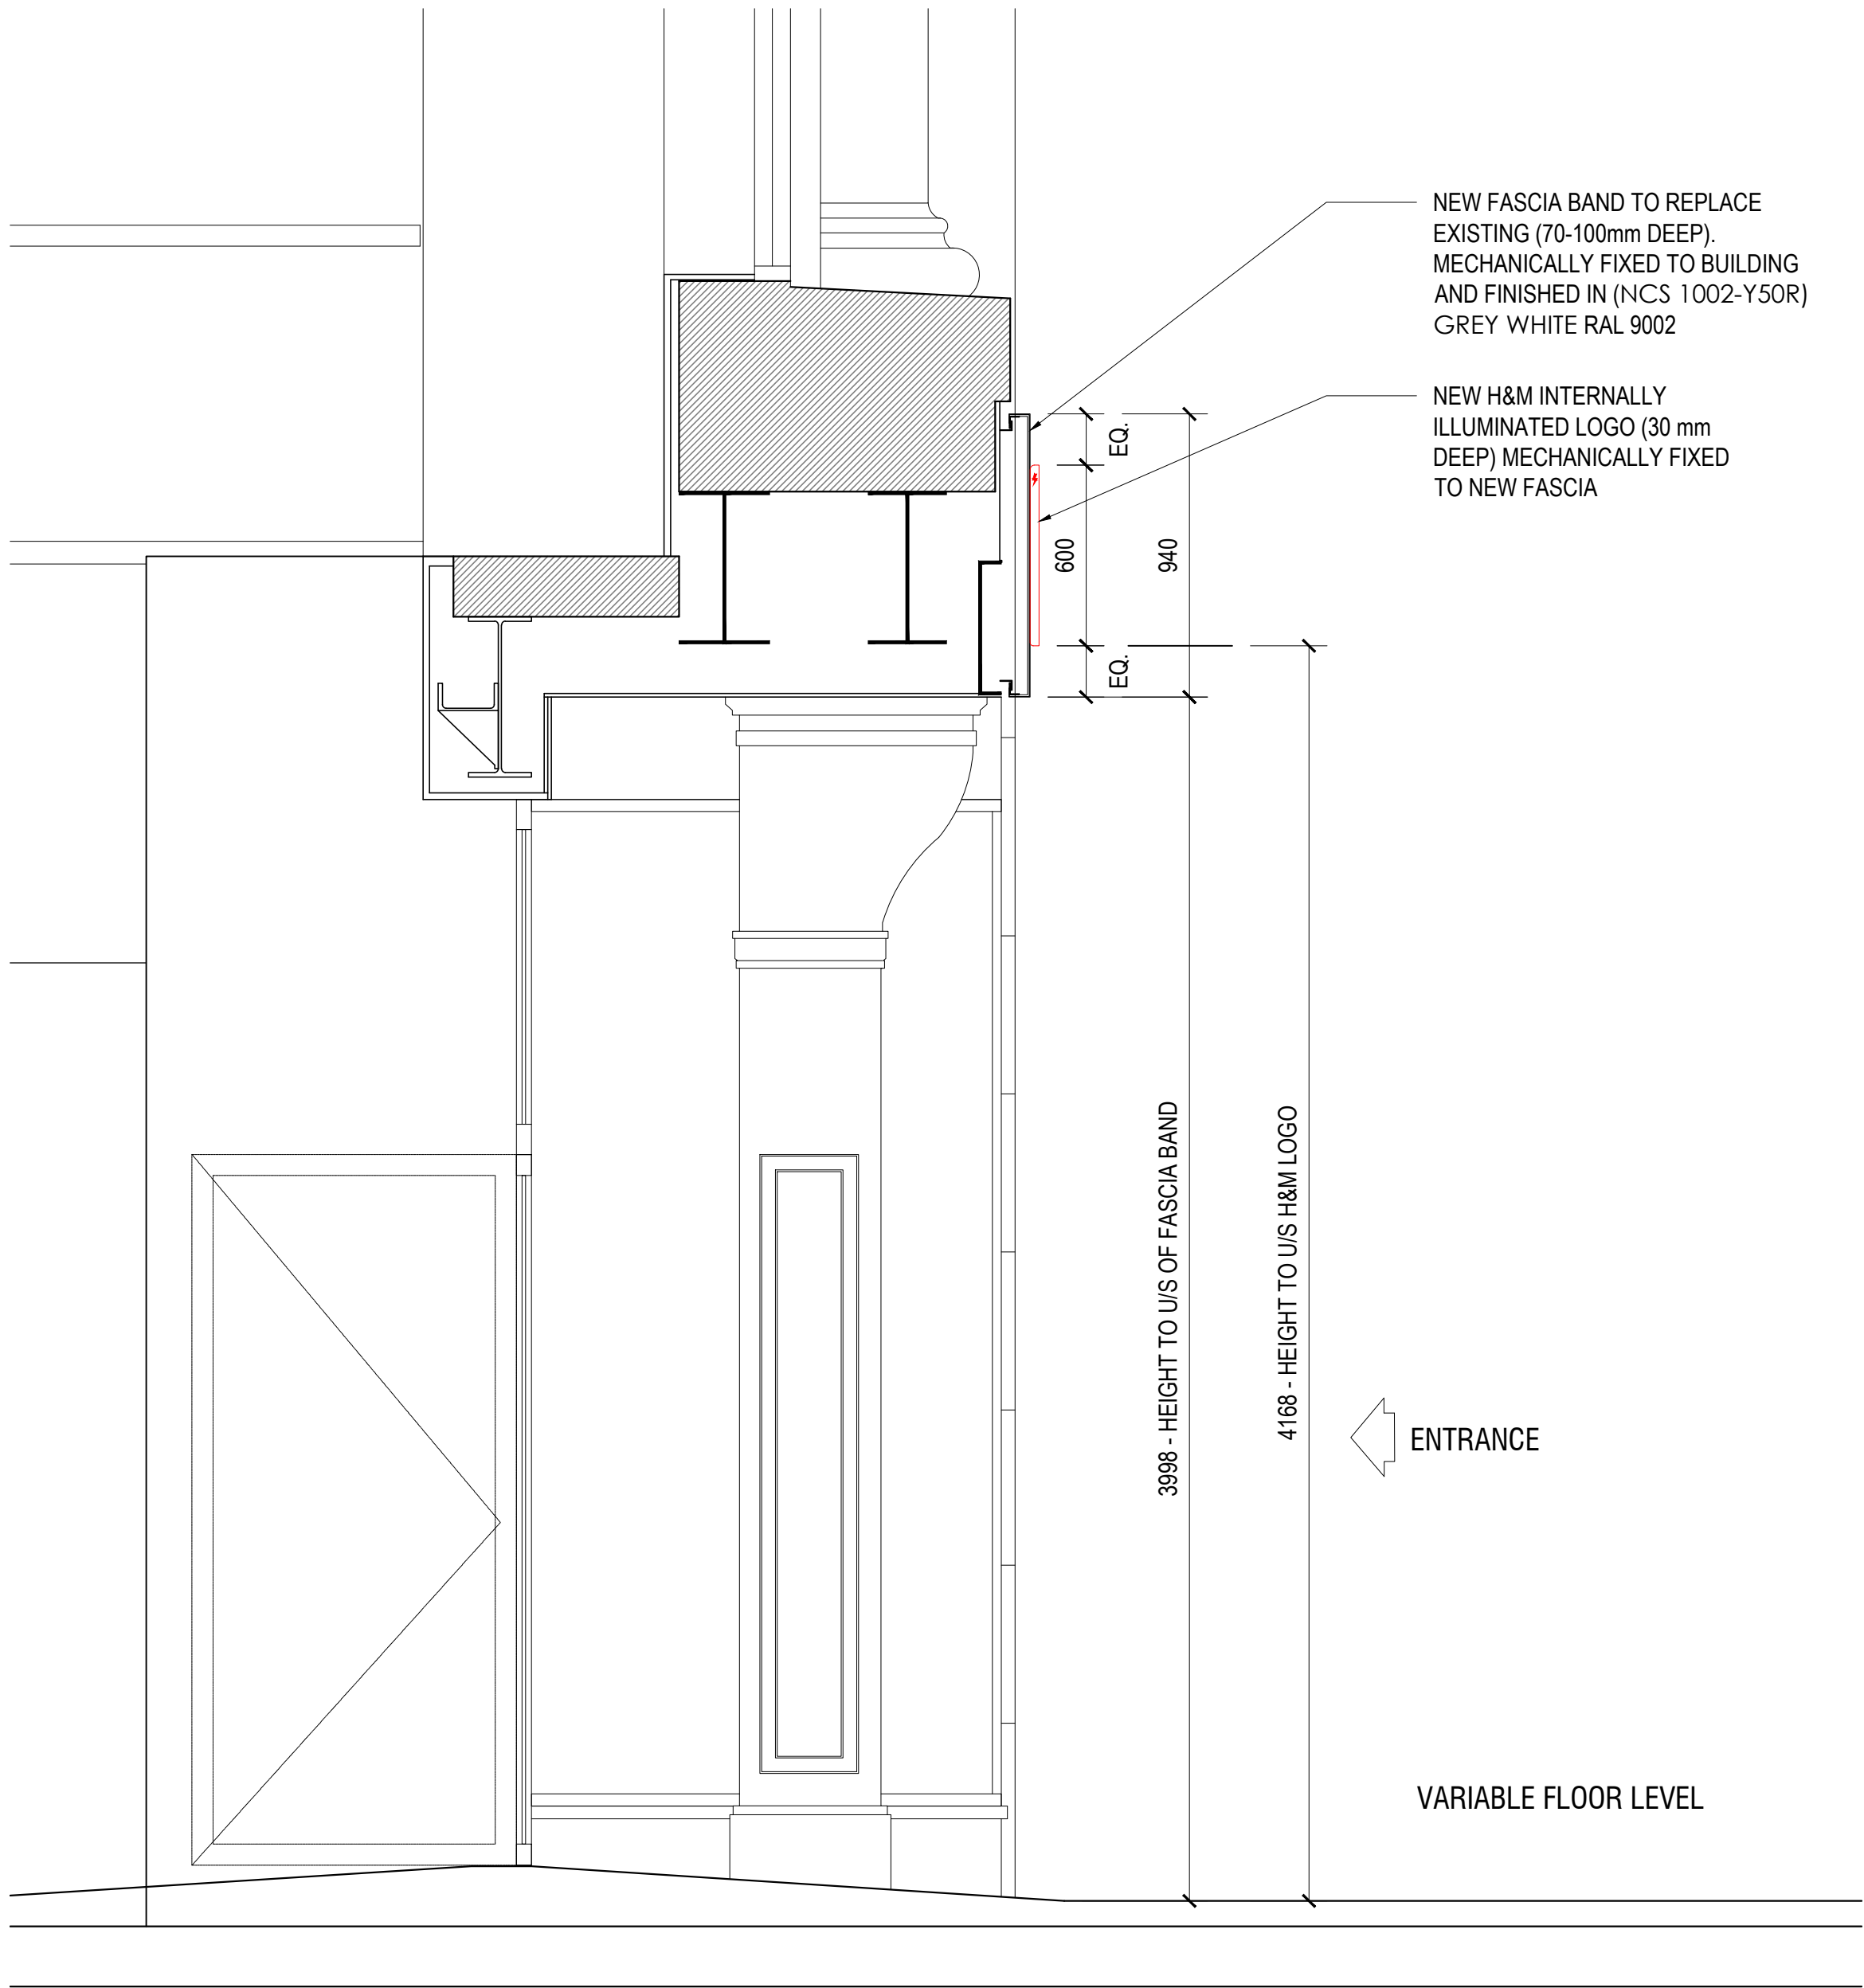

PROPOSED ENTRANCE SECTION - MARKET STREET

SCALE 1:20

SCALE 1:20

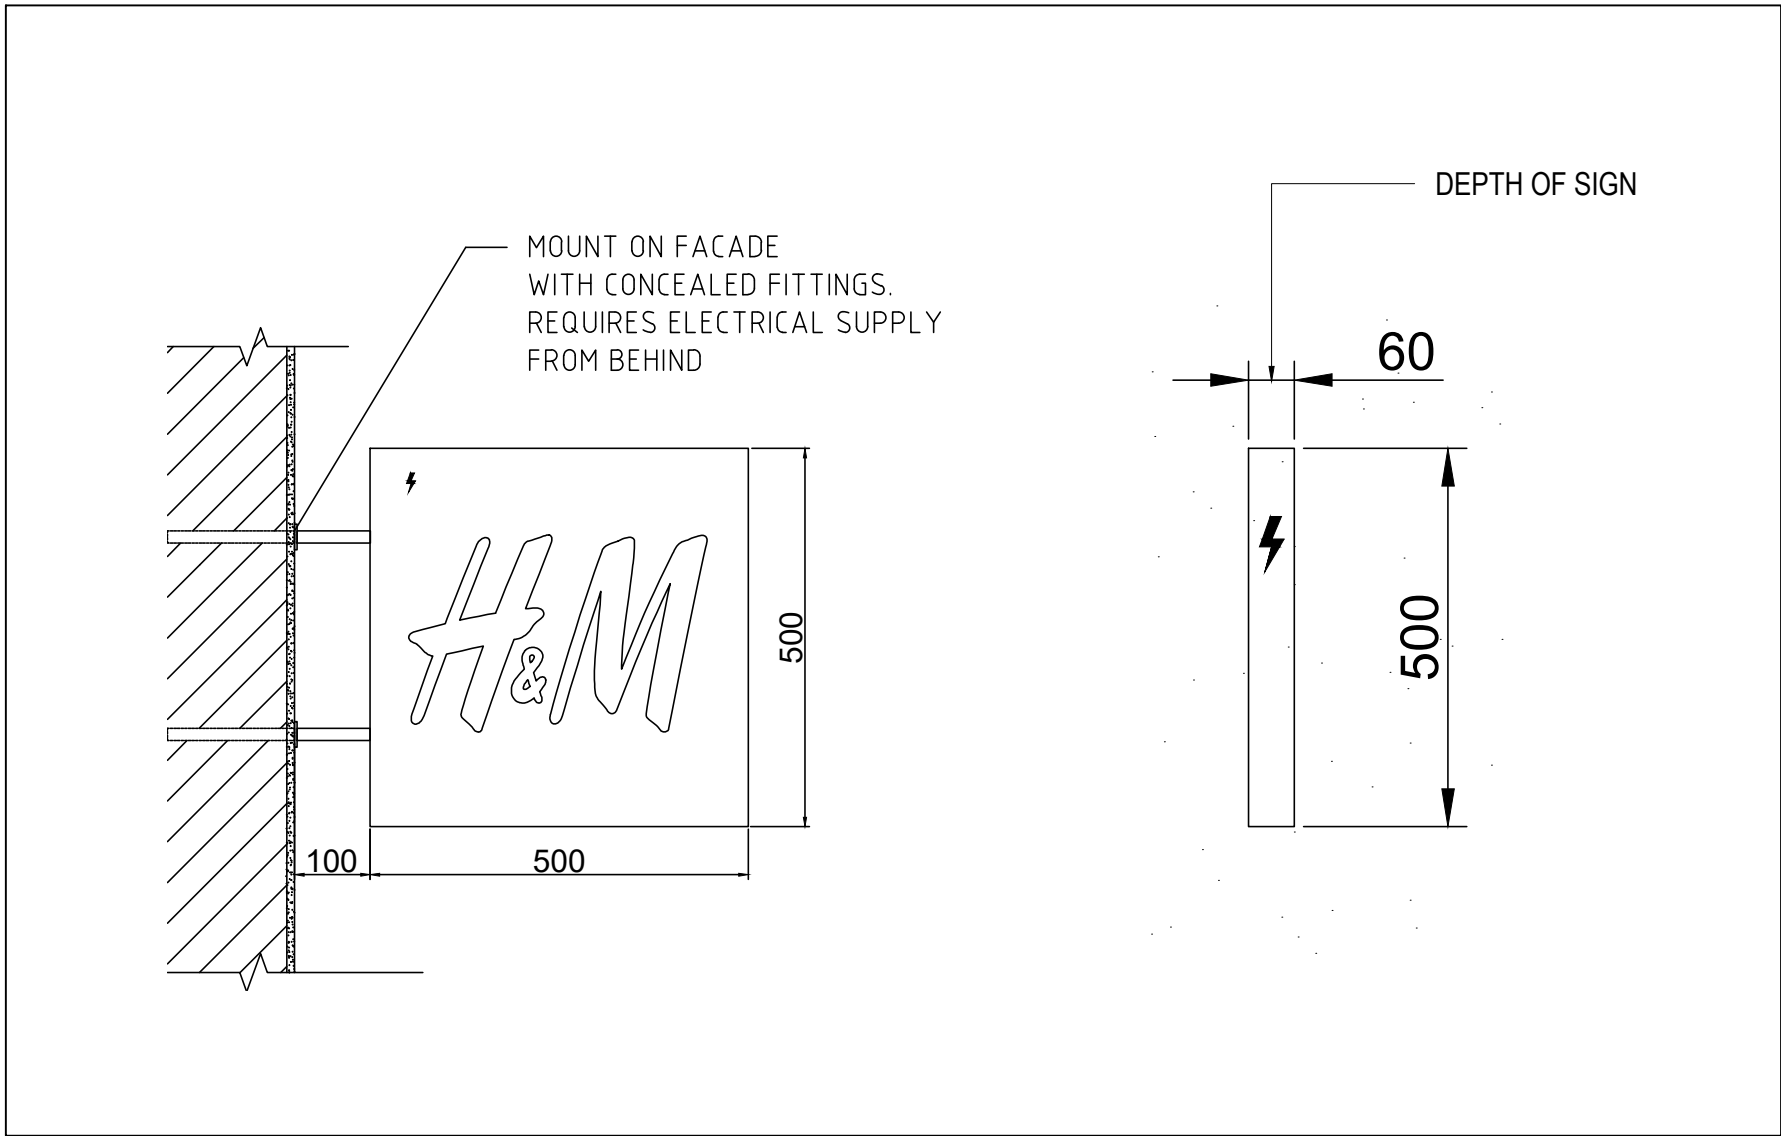

SIGN #2 - PROJECTING SIGN

SCALE 1:10

SCALE 1:10



MANCHESTER	
GENERAL NOTES	1. THIS DRAWING MUST NOT BE SCALED.
	2. FOLLOWING COMMENCEMENT OF WORK ON SITE, ISSUED DRAWINGS AND DETAILS MAY BE SUBJECT TO CHANGE DUE TO SITE CONDITIONS OR CONTRACTOR DESIGN MODIFICATIONS.
MORE INFO	3. ALL WORKS MUST BE CARRIED OUT TO THE SATISFACTION OF LOCAL AND STATUTORY AUTHORITIES, IN ACCORDANCE WITH CURRENT BUILDING REGULATIONS AND CODES OF PRACTICE.
	4. ALL DIMENSIONS ARE TO BE VERIFIED WITH THE CONTRACTOR ON SITE PRIOR TO MANUFACTURE OR INSTALLATION.
5. QUADRANT DESIGN MUST BE INFORMED OF ANY AMENDMENTS TO THE DESIGN ON SITE.	
	
SCAN THIS CODE TO ACCESS: QD WEBSITE	

REV.	DATE	UPDATE	BY
A	21.04.23	ISSUED FOR PLANNING	GR
B	10.05.23	REISSUED FOR PLANNING	GR

WORK STAGE	FEASIBILITY		
CLIENT			
PROJECT	MANCHESTER(GB368) 68-70 Market Street, M1 1PW		
SHEET TITLE	PROPOSED SHOPFRONT ENTRANCE SECTION		
SCALE	AS SHOWN AT A1	DRAWN BY	GR
SHEET NO:	J001821_A4_01	REVISION:	B

	QUADRANT DESIGN 58 KINGS ROAD, READING, RG1 3AA	
	(+44)0118 9591 581 hello@quadrantdesign.co.uk www.quadrantdesign.co.uk	
INTERIOR ARCHITECTURE & DESIGN		