




Do not scale from this drawing

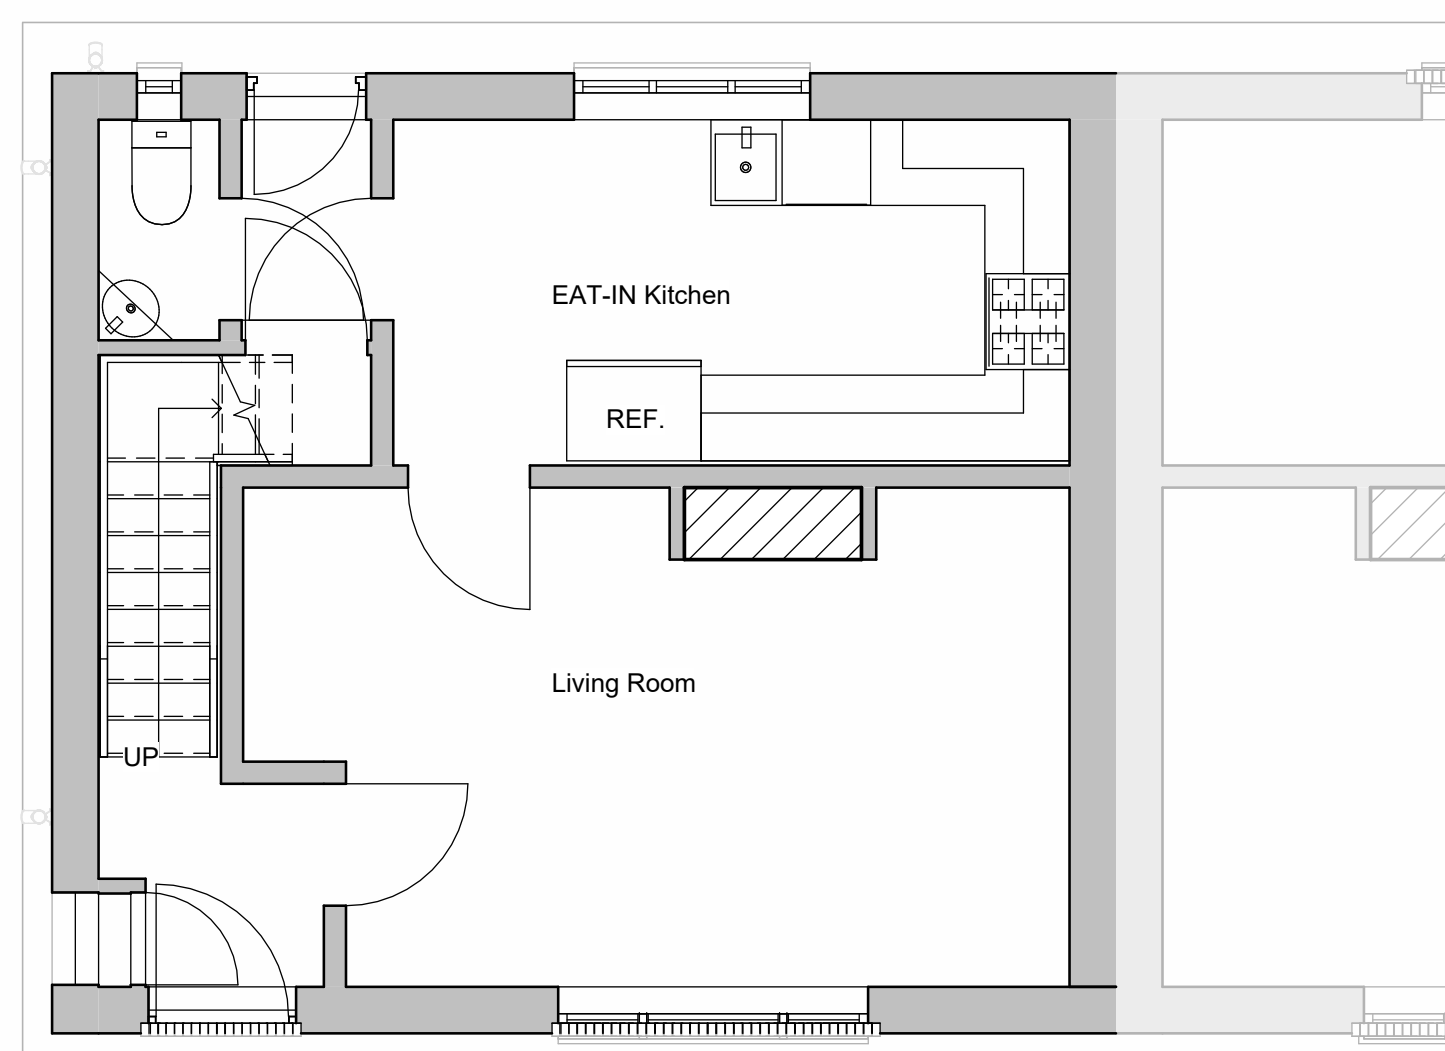


Existing Ground Floor Plan

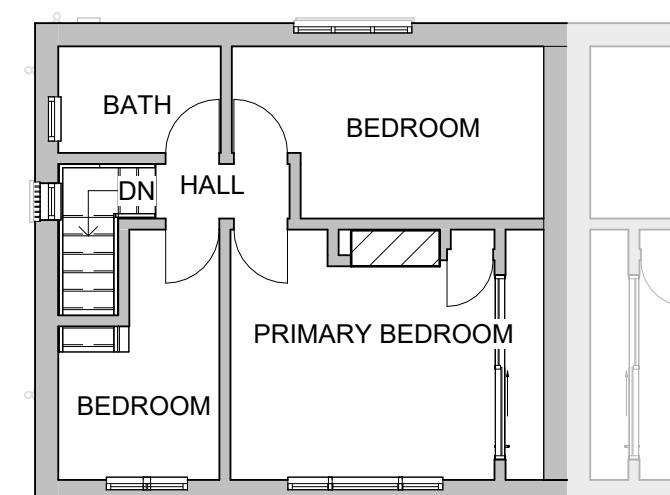

Existing First Floor Plan

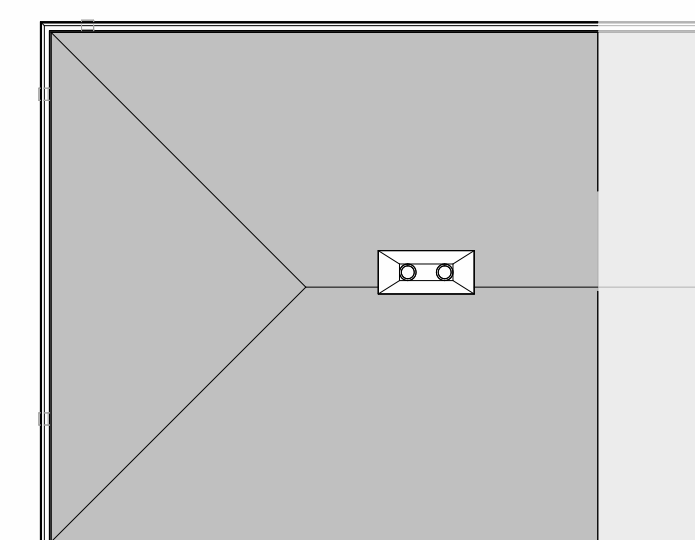



Existing Roof Plan

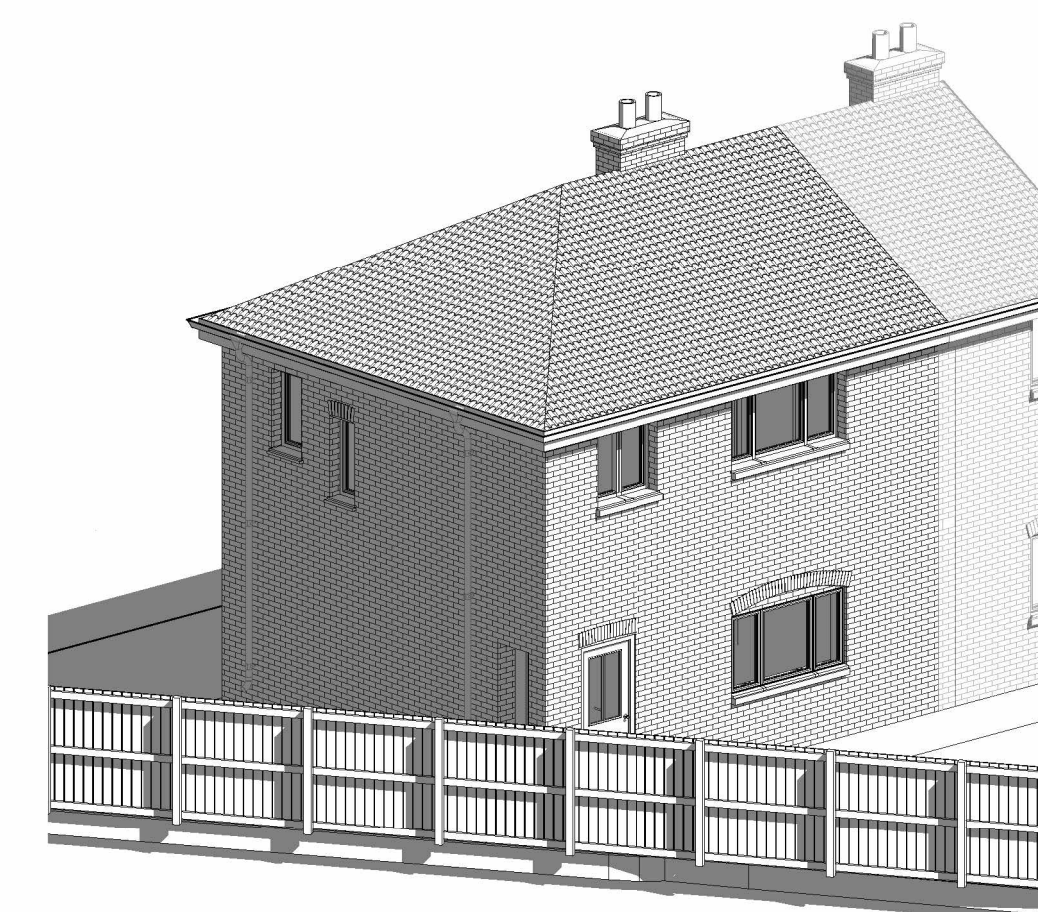


Existing Front Elevation




Existing Rear Elevation

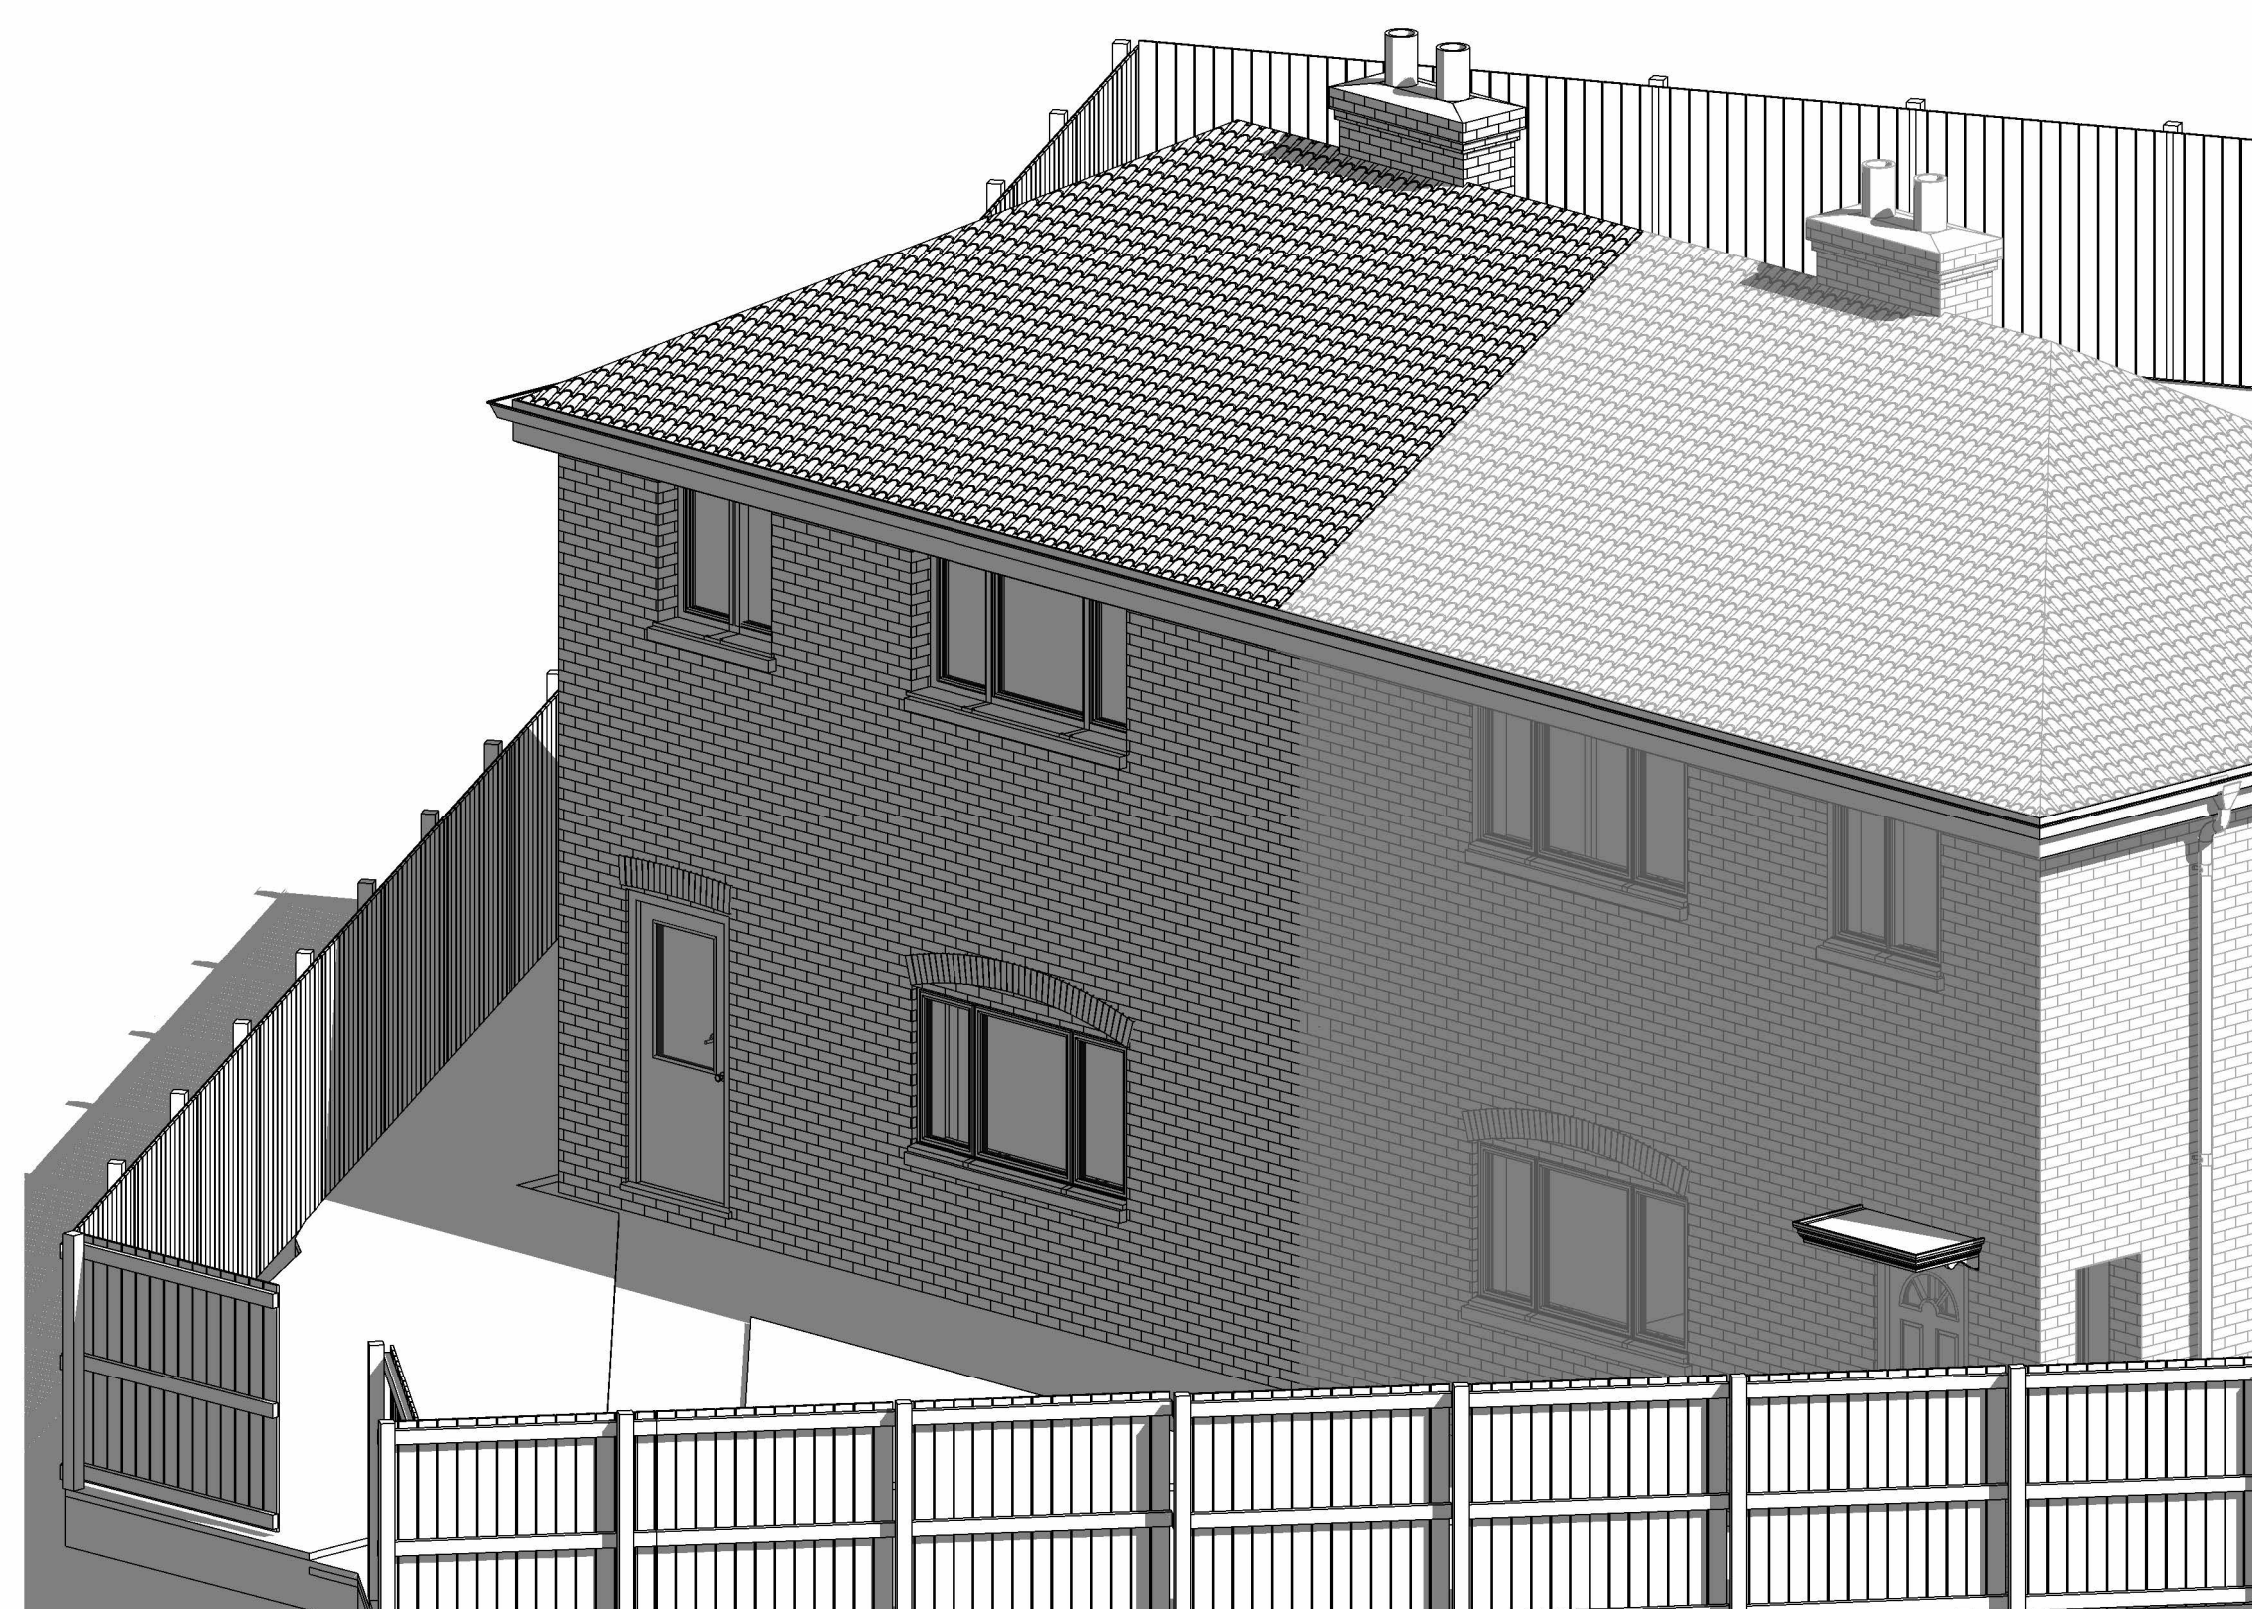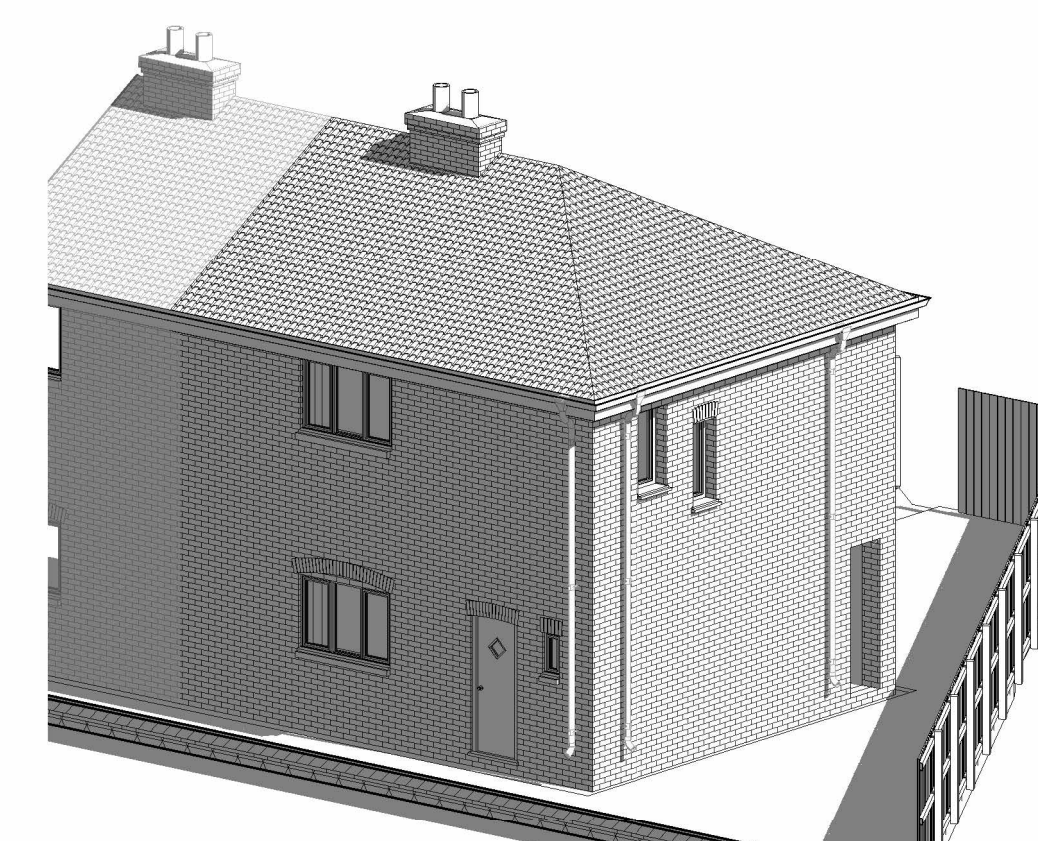

Existing External View 1

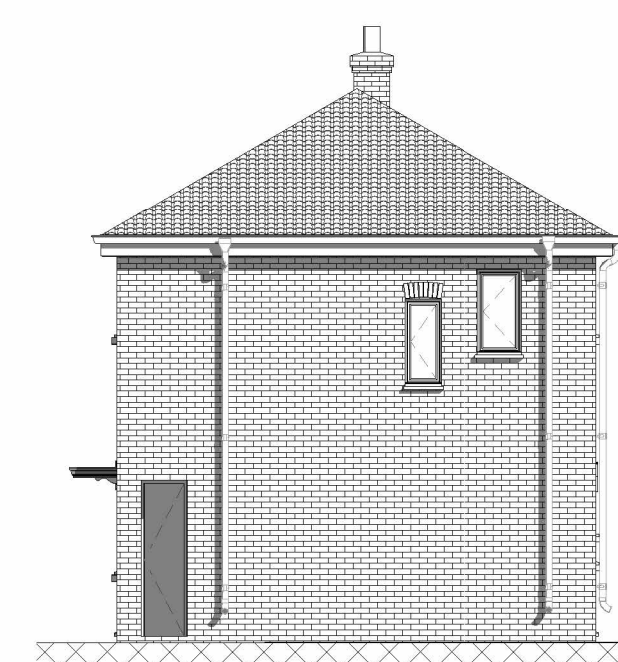

Existing Side Elevation 1

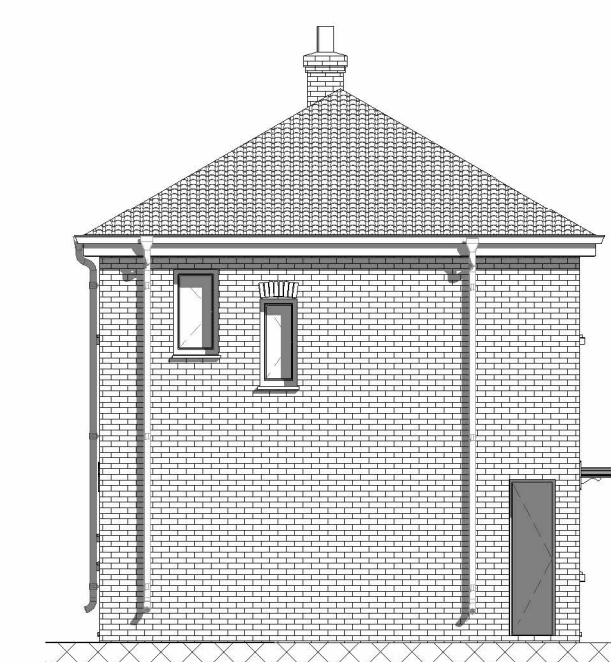

Existing Side Elevation 2

PLANNING

[illegible]

Rev	Description
Client	
Reg Smee	

Project
9 Maycroft Avenue Manchester
M20 4XX

Drawing

Existing Plans, Elevations & External Views

Scale	Date		
As	Feb '23	AM	US

indicated@A1



Home Extension Advisory Service
Suite 318, Broadstone Mill, Broadstone Road, Stockport SK5 7DL
Email: info@heas.co.uk
Tel: 0161 443 4117

0013	03	02	Rev. No.
------	----	----	----------