


0m 1m 2m 3m 4m 5m


VISUAL SCALE 1:100 @ A3

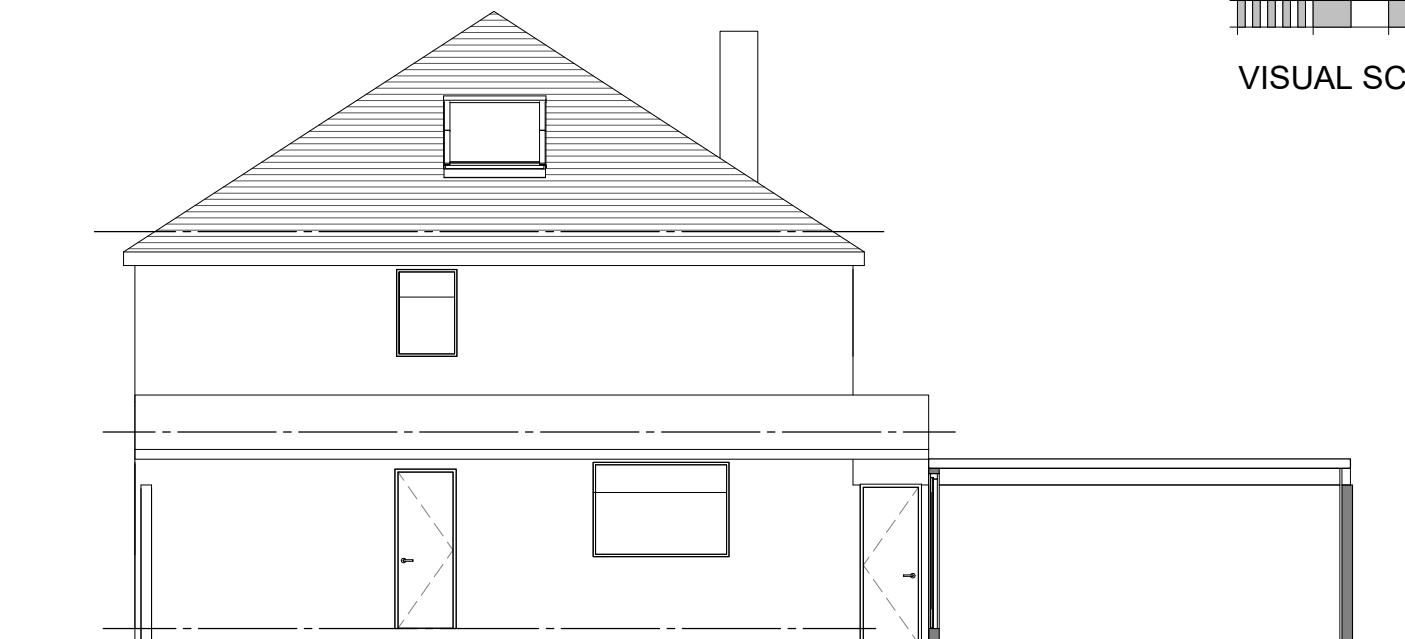


01_E-Elevation
1 : 100



02_E-Elevation
1 : 100

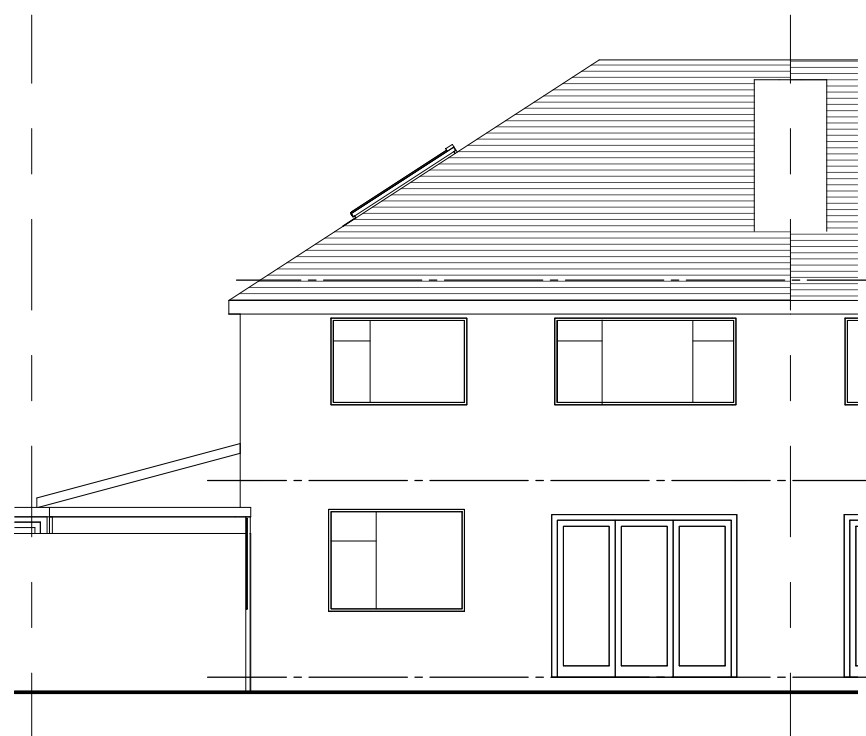

03_E-Elevation
1 : 100

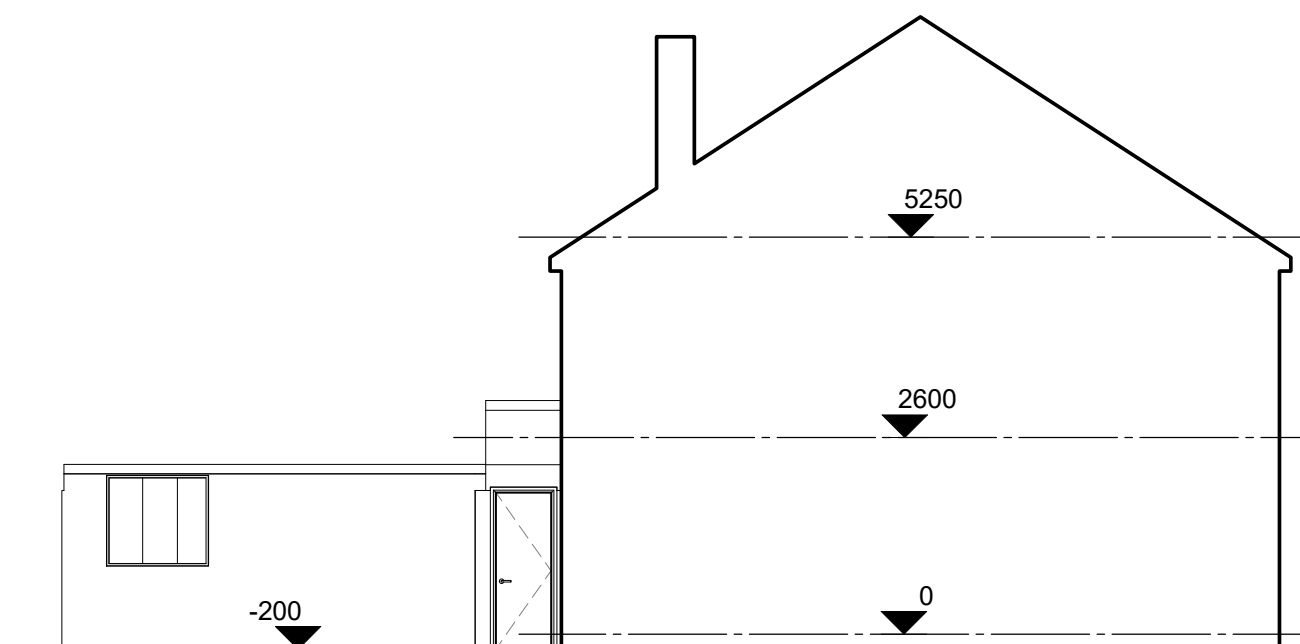

04_E-Elevation
1 : 100

COPYRIGHT © ALL RIGHTS RESERVED BY VIKAS ALYAS LTD. DO NOT SCALE FROM DRAWING. DRAWING INDICATES DESIGN INTENT ONLY. REPORT ANY DISCREPANCIES TO CLIENT / VA LTD. NOT TO BE USED FOR CONSTRUCTION UNLESS STATED SO. TO BE READ IN CONJUNCTION WITH OTHER DRAWINGS OR SPECIFICATION WHERE PROVIDED.



0161 511 8479
vikas@architek.uk
916 Stockport Road, Levenshulme, Manchester, M19 3AB

No.	Description	Date
P1	Issue to Planning	11.04.2023

PROJECT Part two/single storey rear front extension. Loft conversion and Roof dormer extension to side and rear		ADDRESS 1204_421 Wilbraham Rd, Manchester M21 0UT		CLIENT Kashef Ahmad	
Manchester City Council	PURPOSE OF ISSUE PLANNING	SHEET Existing Elevations	Date 23.01.2023	Project number 1204	Scale (@ A3) 1 : 100
			Drawn by VA	DRAWING NUMBER A103	REV P1
			Checked by VA		