


Benmore Road Street Elevations



Benmore Road New Road Street Elevation

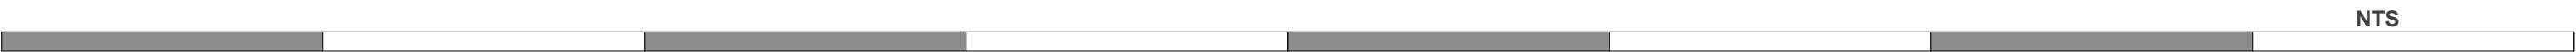

NTS

B		Revisions updated after changes per planners comments		10.03.23		CM
A		Revisions updated after changes per planners comments		27.02.23		CM
DESIGNATION	DETAIL OF REVISION	DATE	INITIALS			

PROJECT		TITLE		SIZE	STATUS
Charlestown, Benmore Road		Benmore Road Street Elevations		A1	PLANNING
- P500 Phase 1 Site					
Manchester					

PROJECT No.	1785	DRAWING No.	PL.004B
DRAWN by	HW	CHECKED	DS
DATE	NOV 22	SCALE (1:10.0)	1:0.83

JOHN MCCALL ARCHITECTS LTD	
No. 1 Arts Village, Henry Street, Liverpool L1 5BS Tel: 0151 707 1818 Fax: 707 1819	
4a Rock Mill Lane, New Mills, SK22 3BN e-mail: admin@John McCall.co.UK	