




PROPOSED FRONT ELEVATION

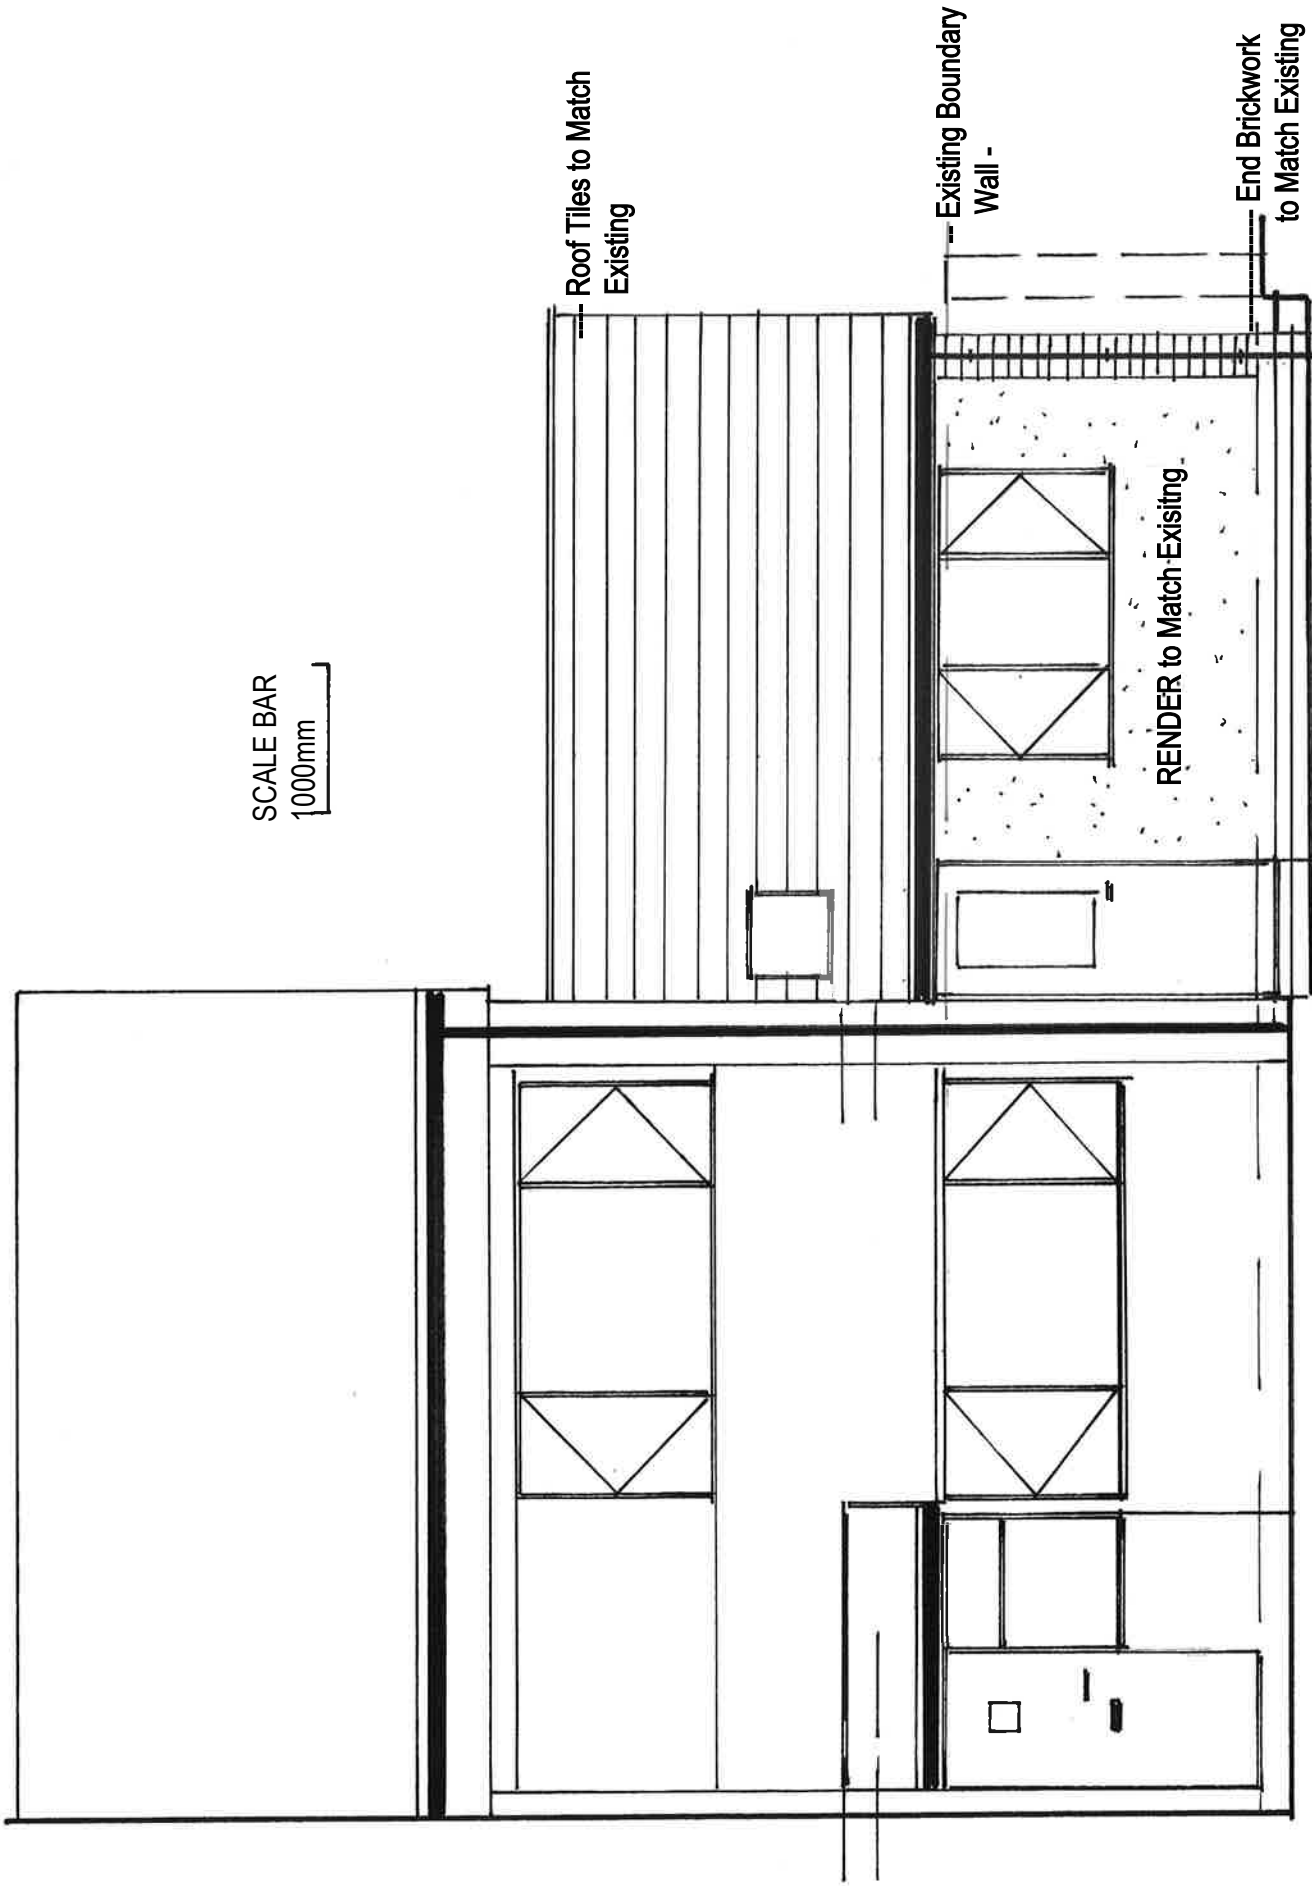

PROPOSED REAR ELEVATION

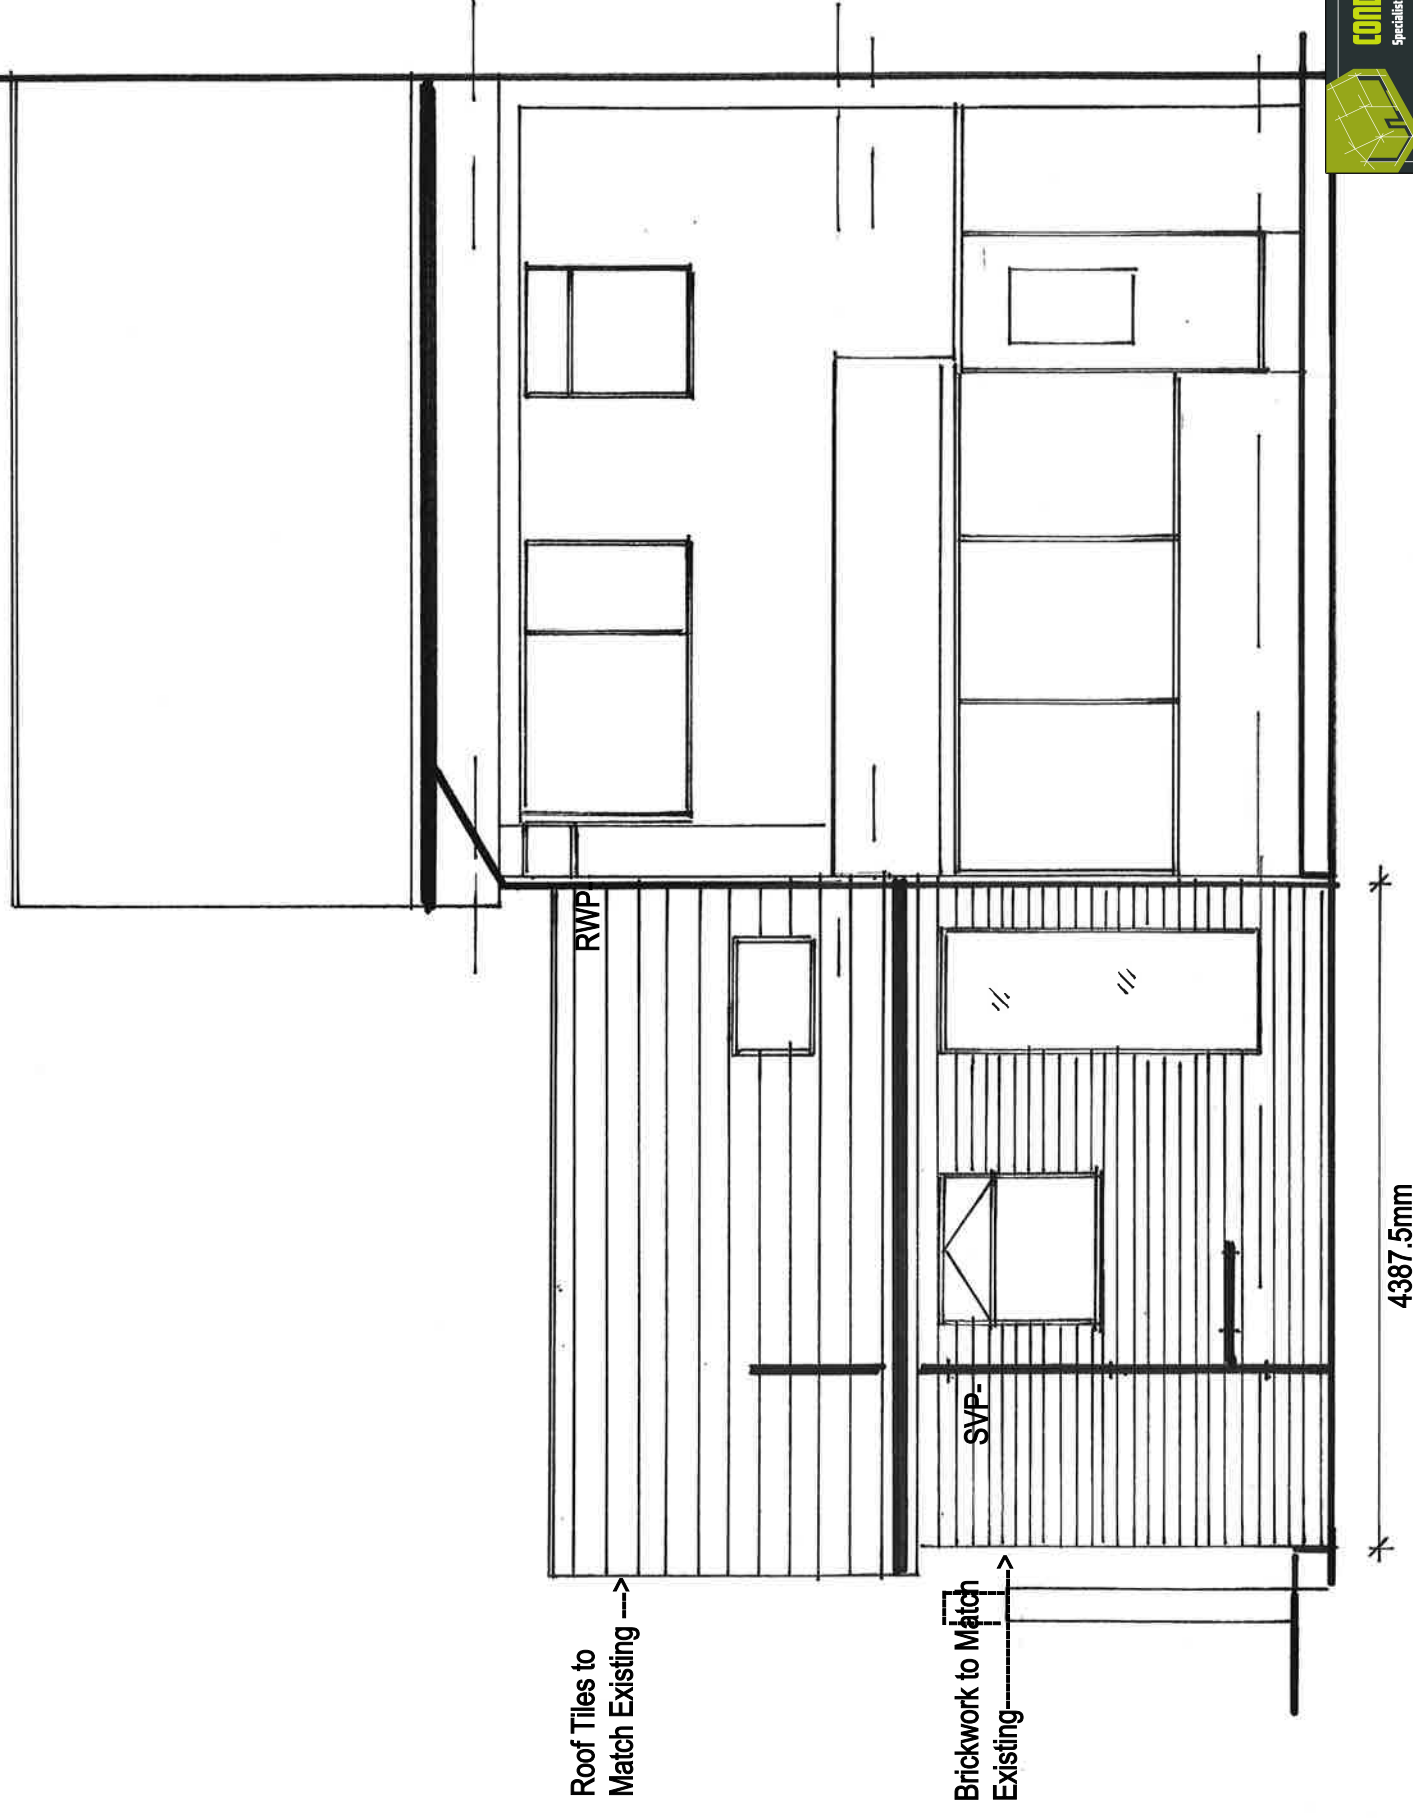

PROPOSED SIDE ELEVATION

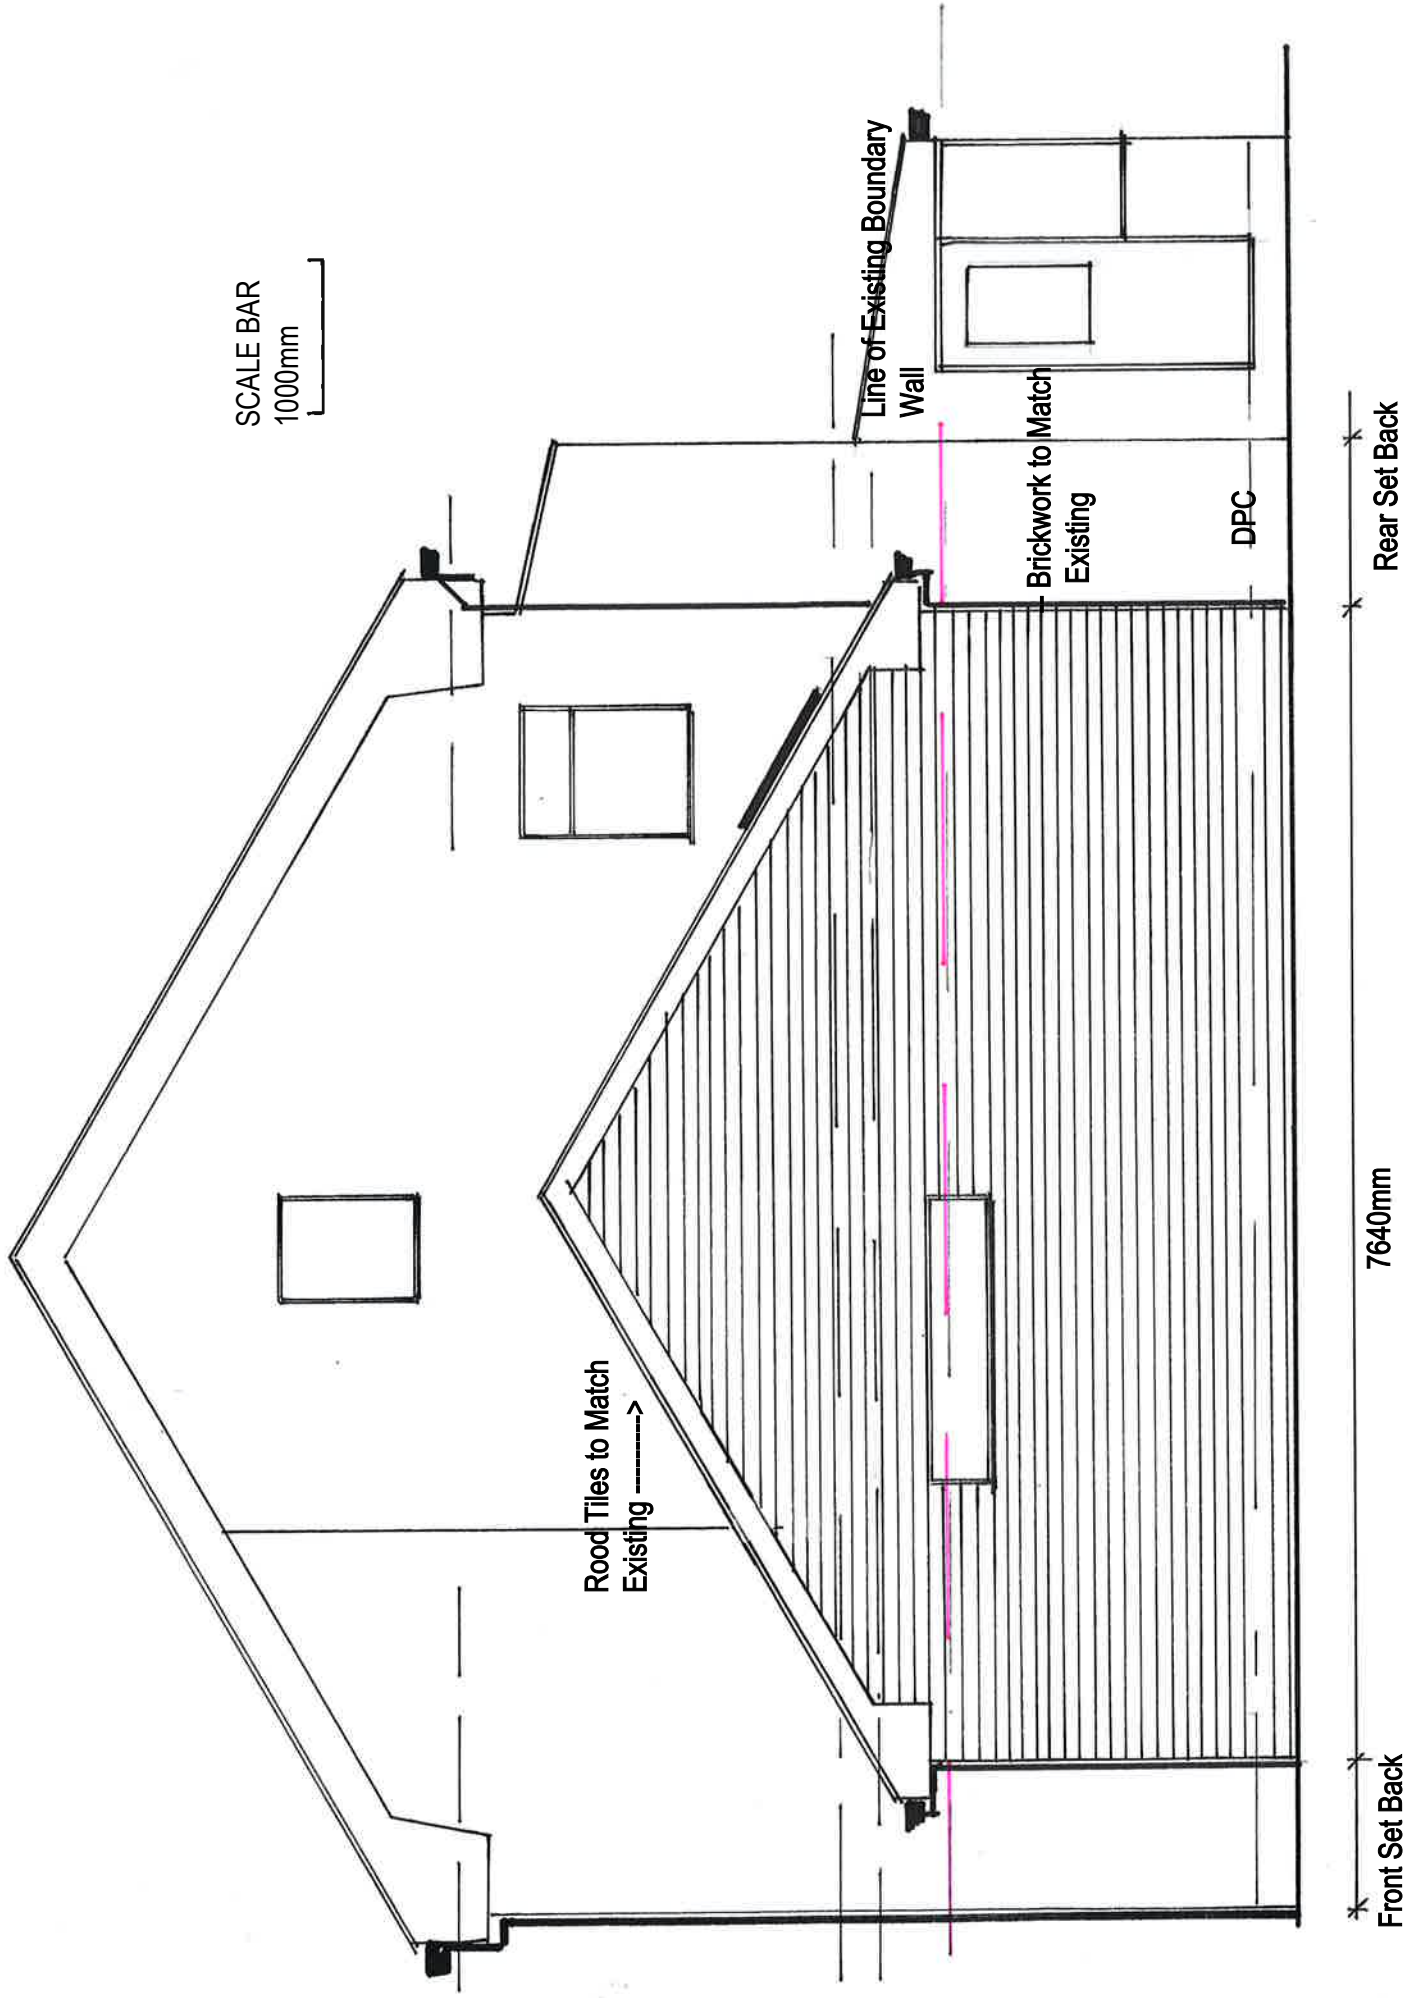

PROPOSED SIDE ELEVATION

Rear Set Back

7640mm


Front Set Back

NO VISUAL CHANGE FROM THIS ELEVATION



PROPOSED GROUND FLOOR LAYOUT PLAN

2 Kingham Drive - Ancoats M4 7JT
1:50@A3-MCPRPL03
Dimensions to be checked on site
by contractor

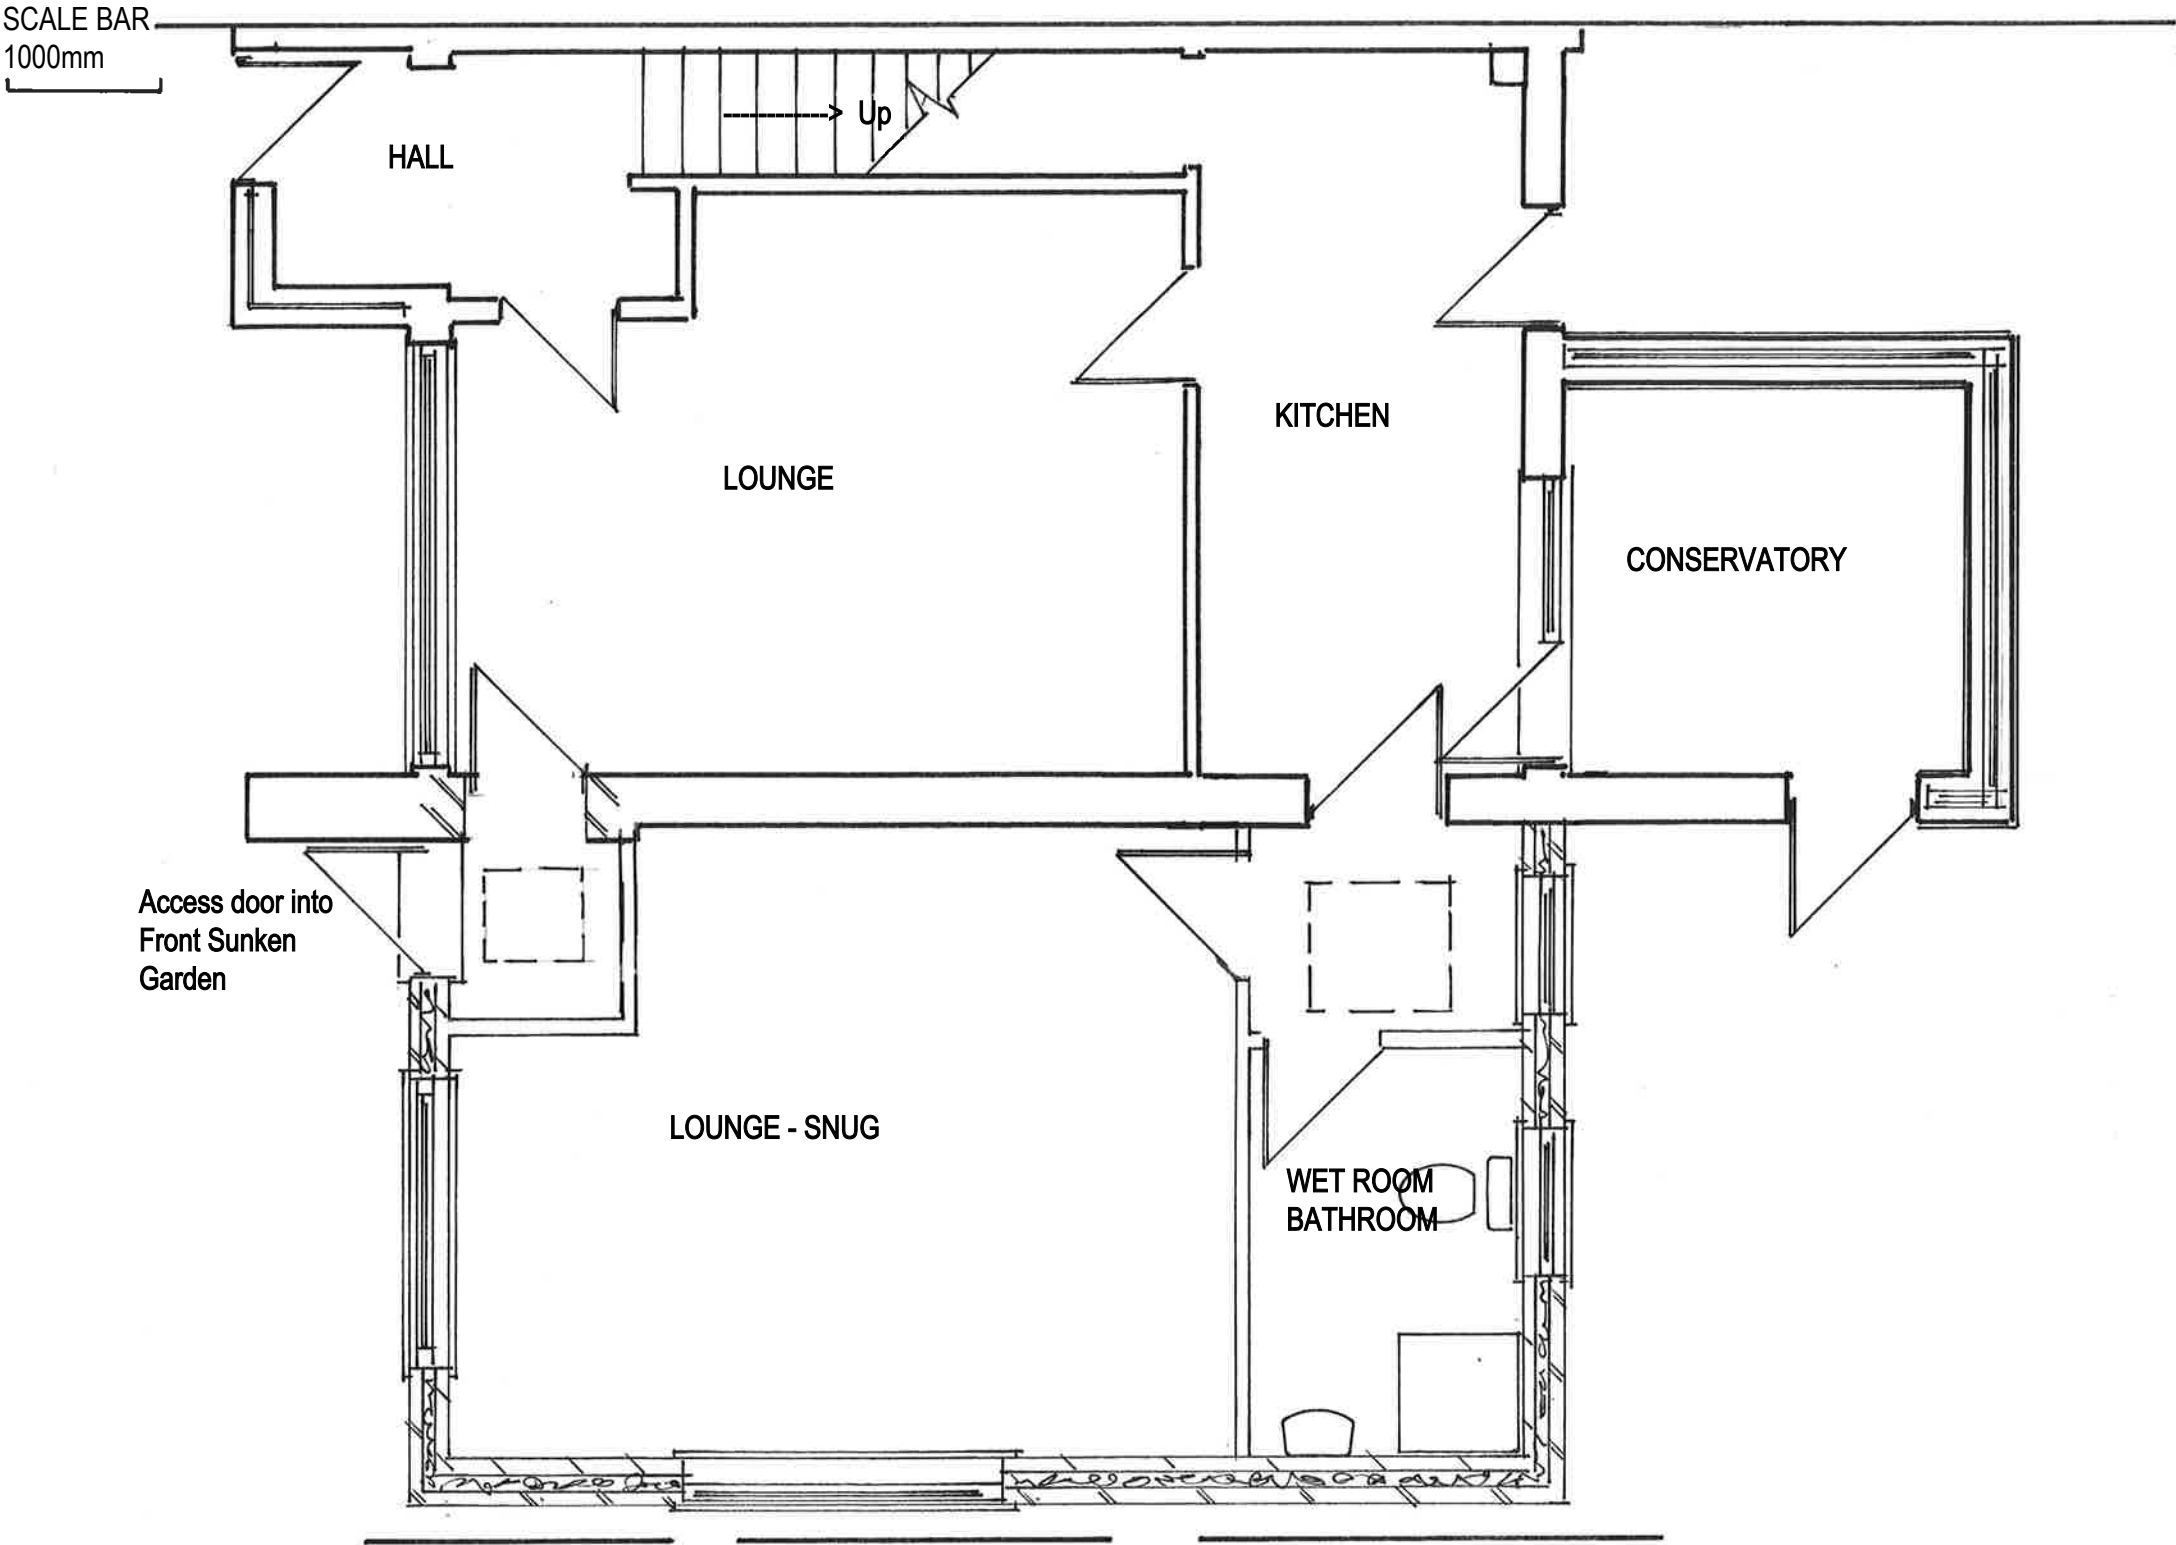

CONDRON DESIGN CONSULTANTS

Specialist in Planning, Design and Building Regulation Submissions

Mobile : 07734 669651

Email : Condrondesignconsultants@outlook.com