



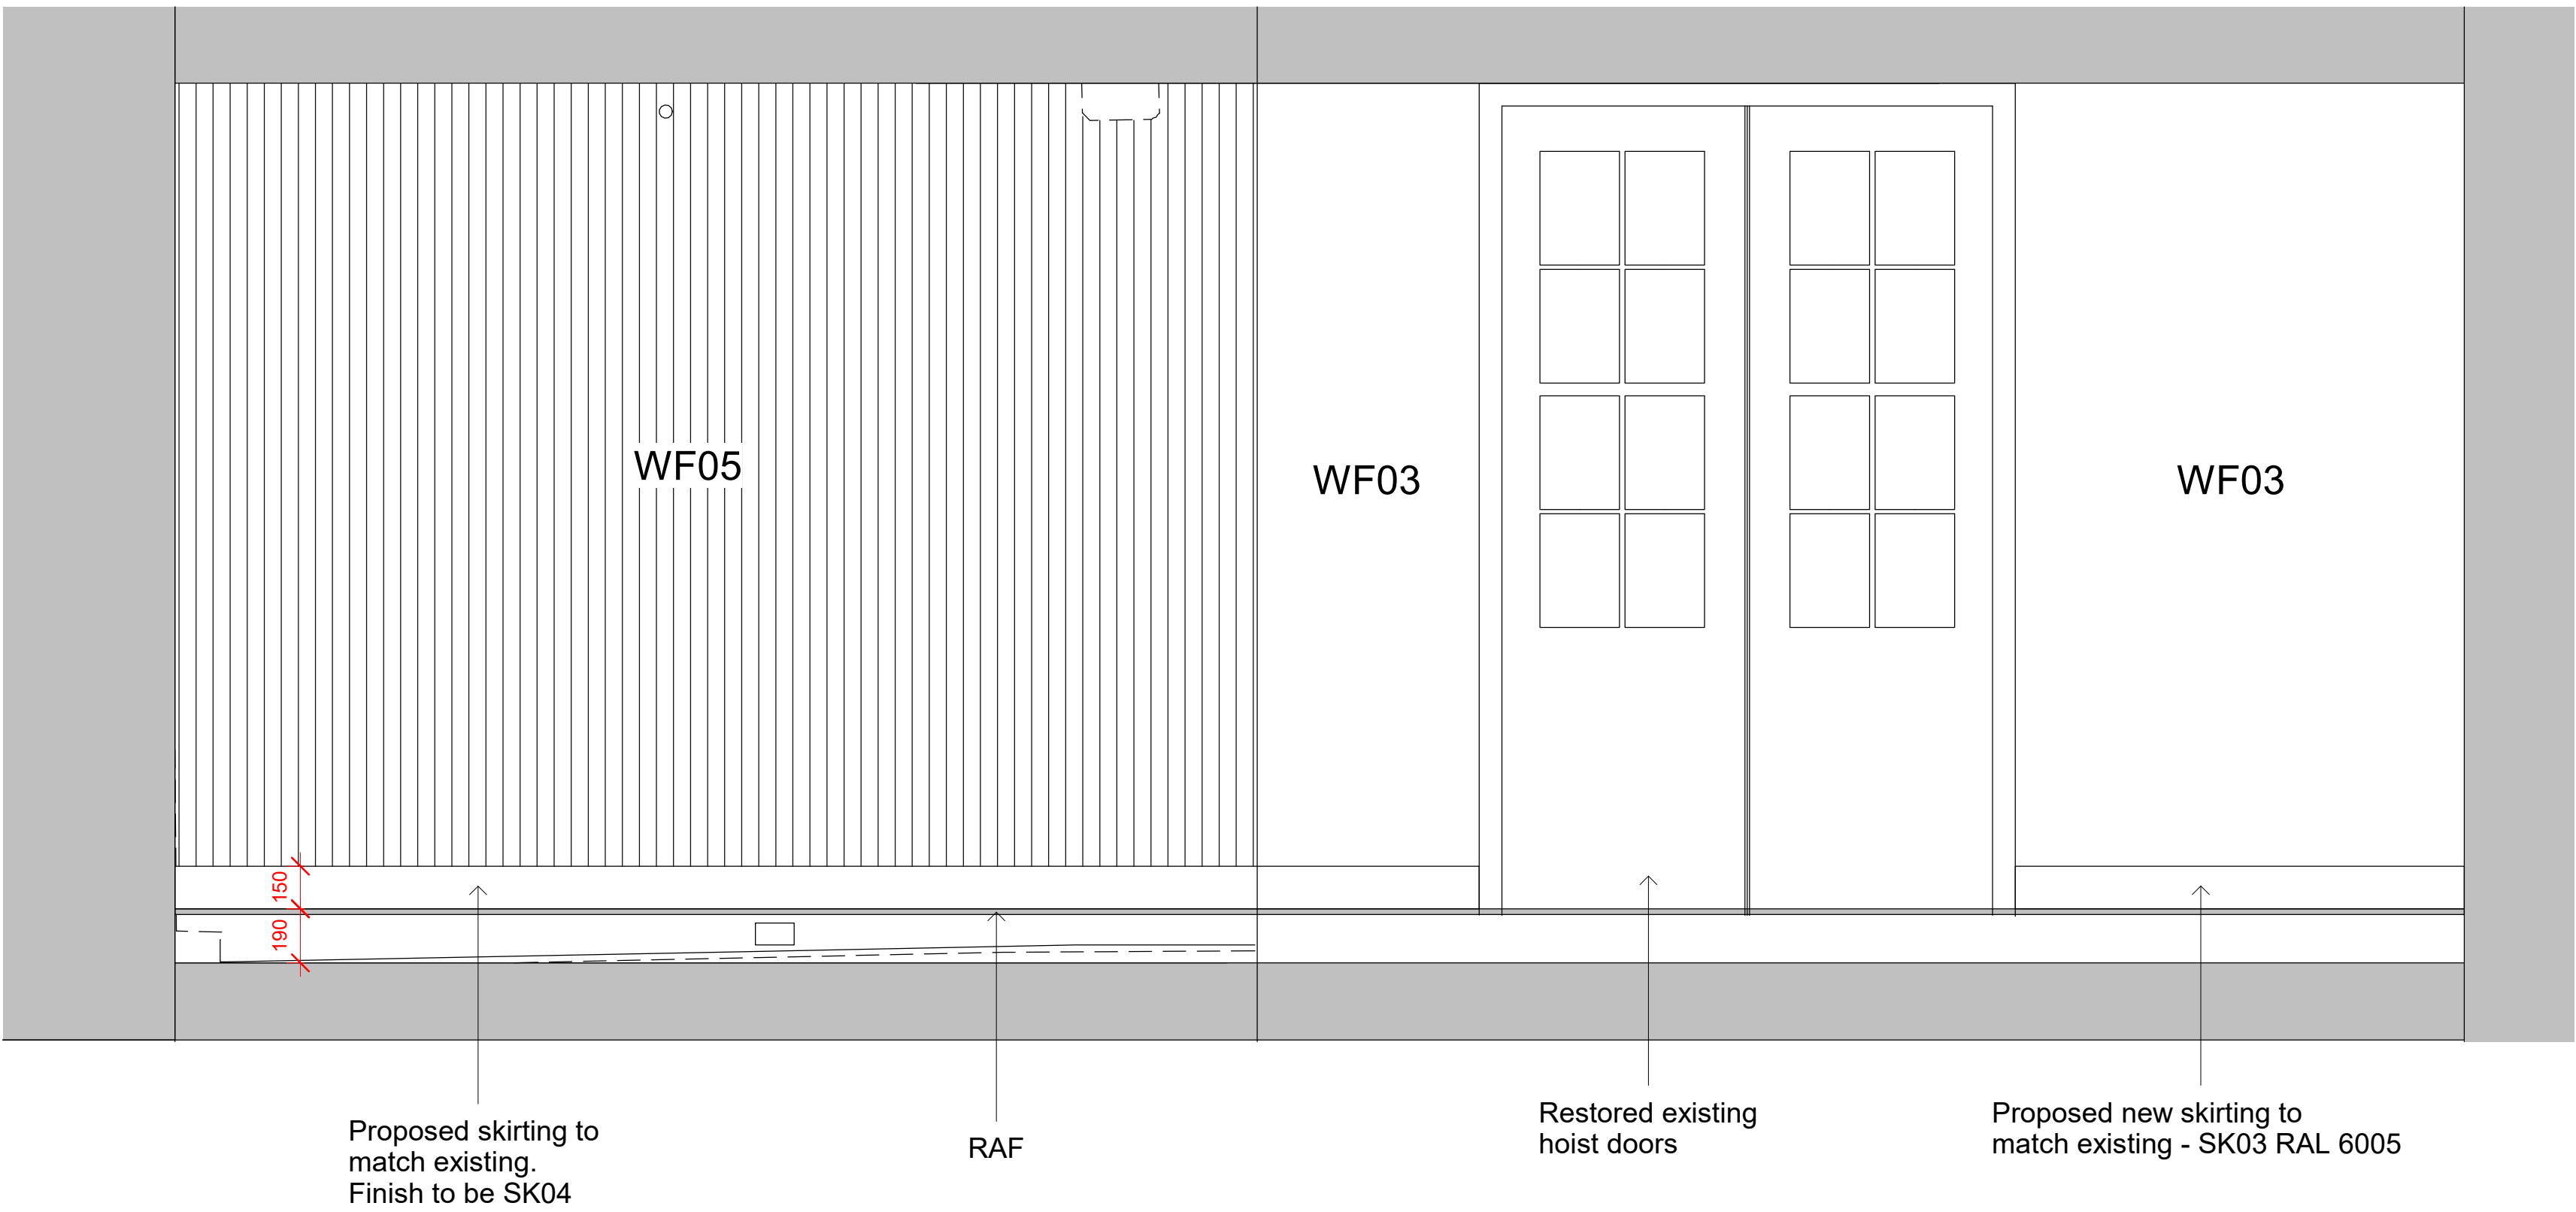

2FL - Elevation 1
1 : 20

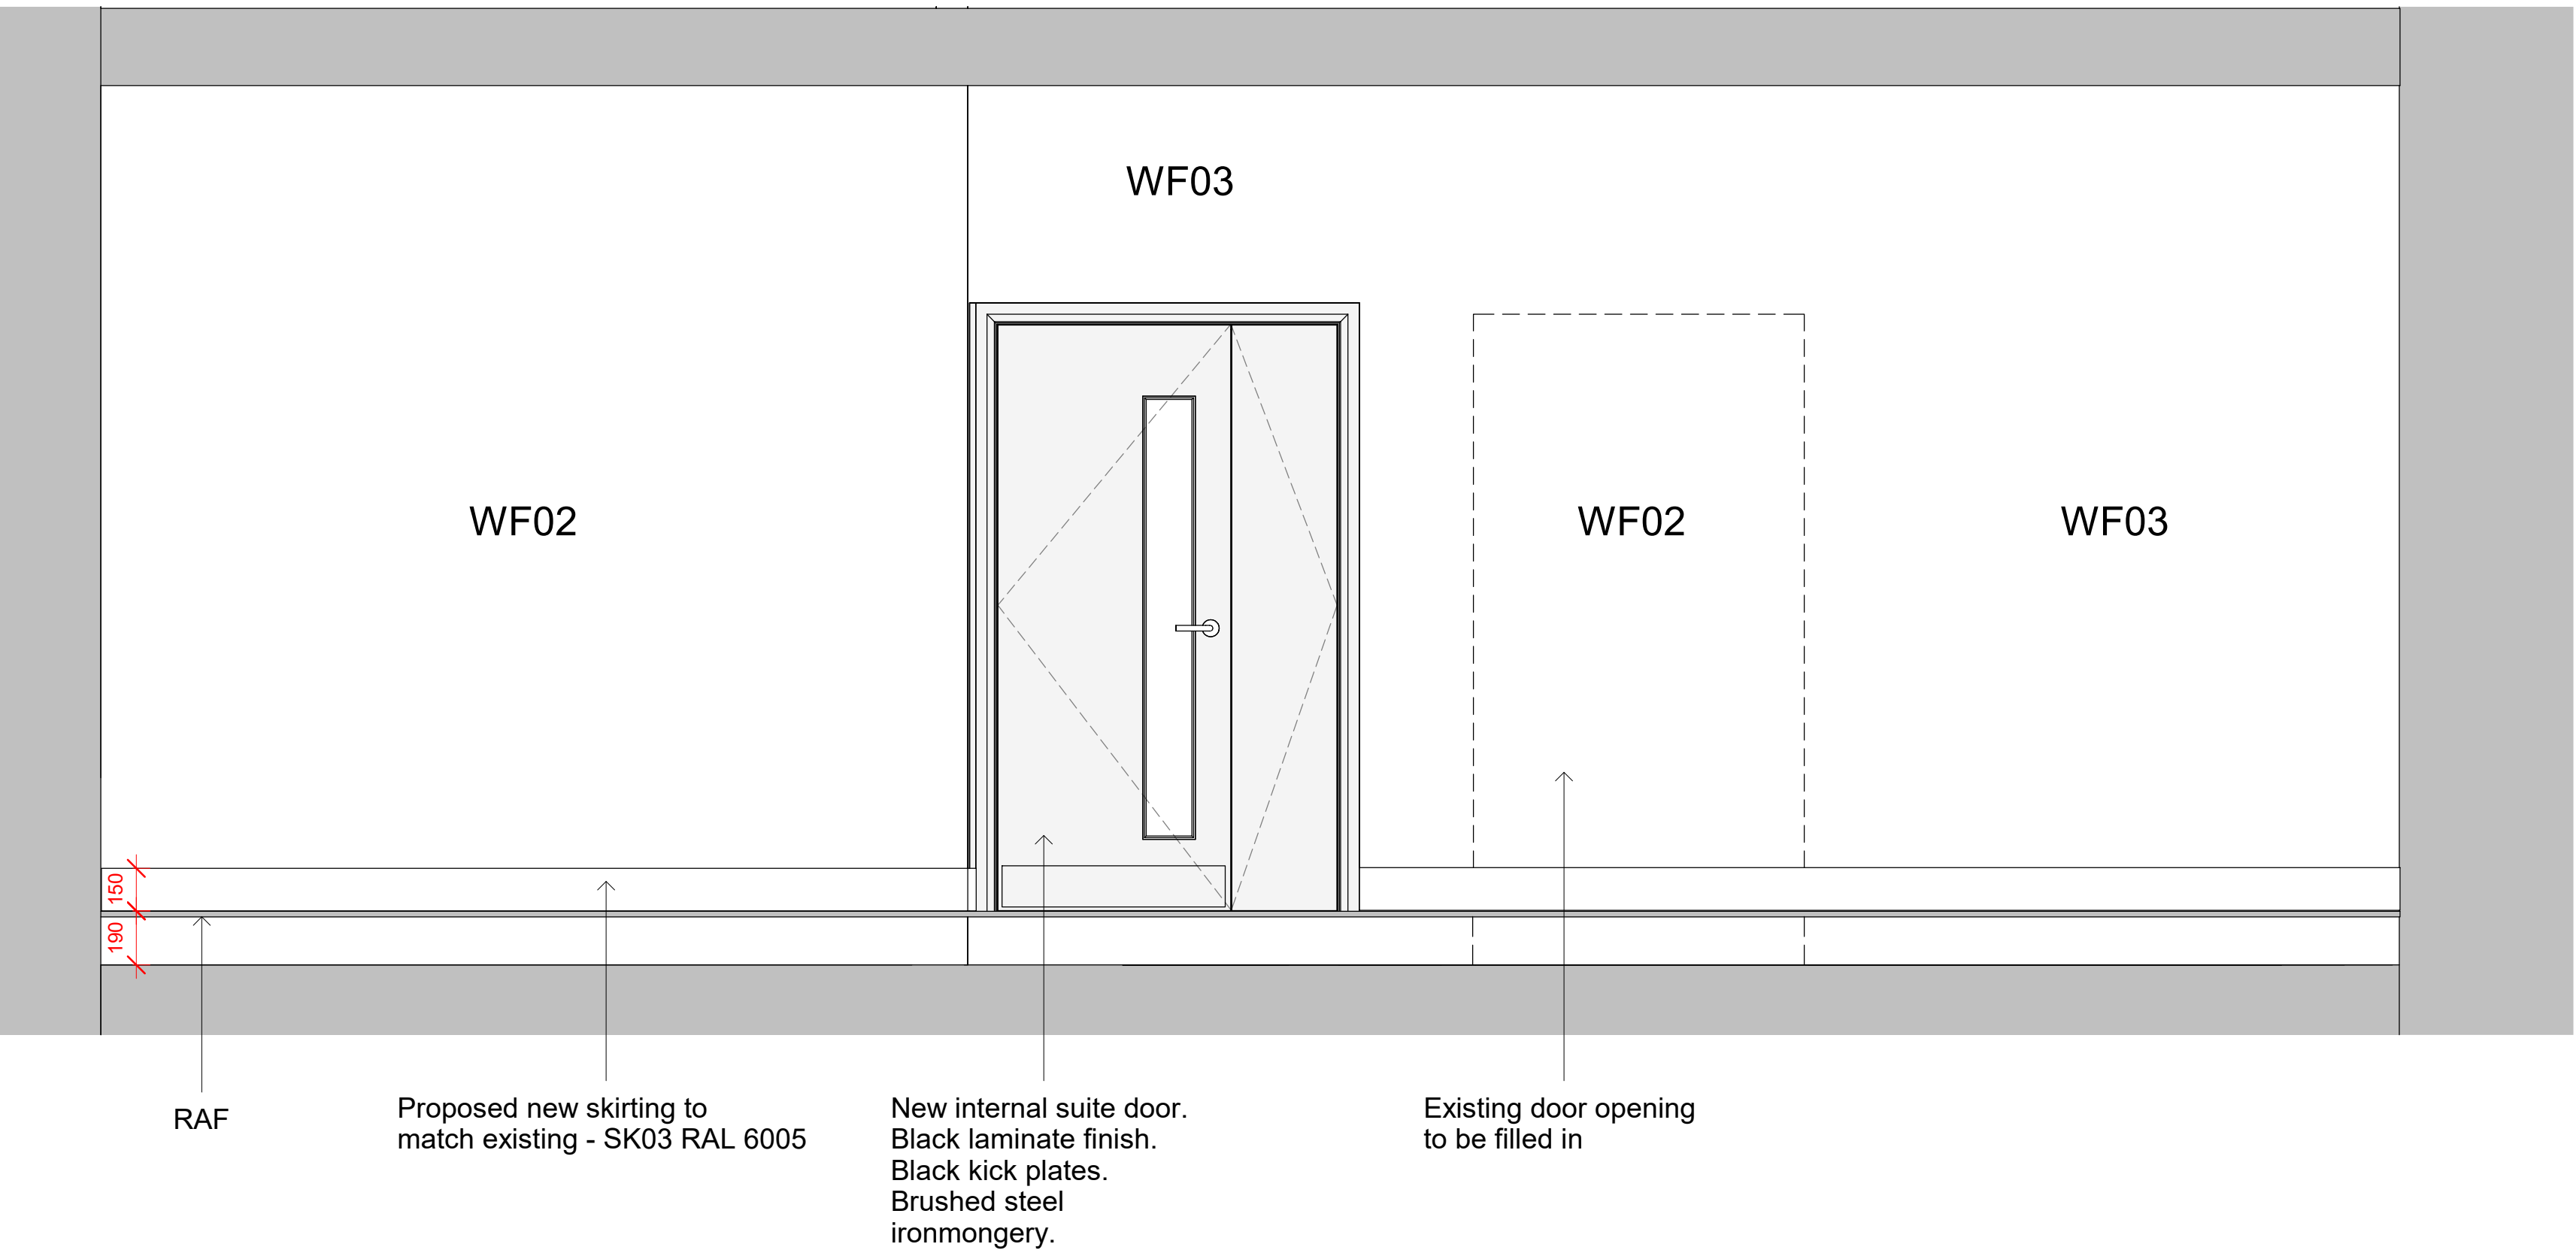


2FL - Elevation 2
1 : 20




2FL - Elevation 3
1 : 20



2FL - Elevation 4
1 : 20

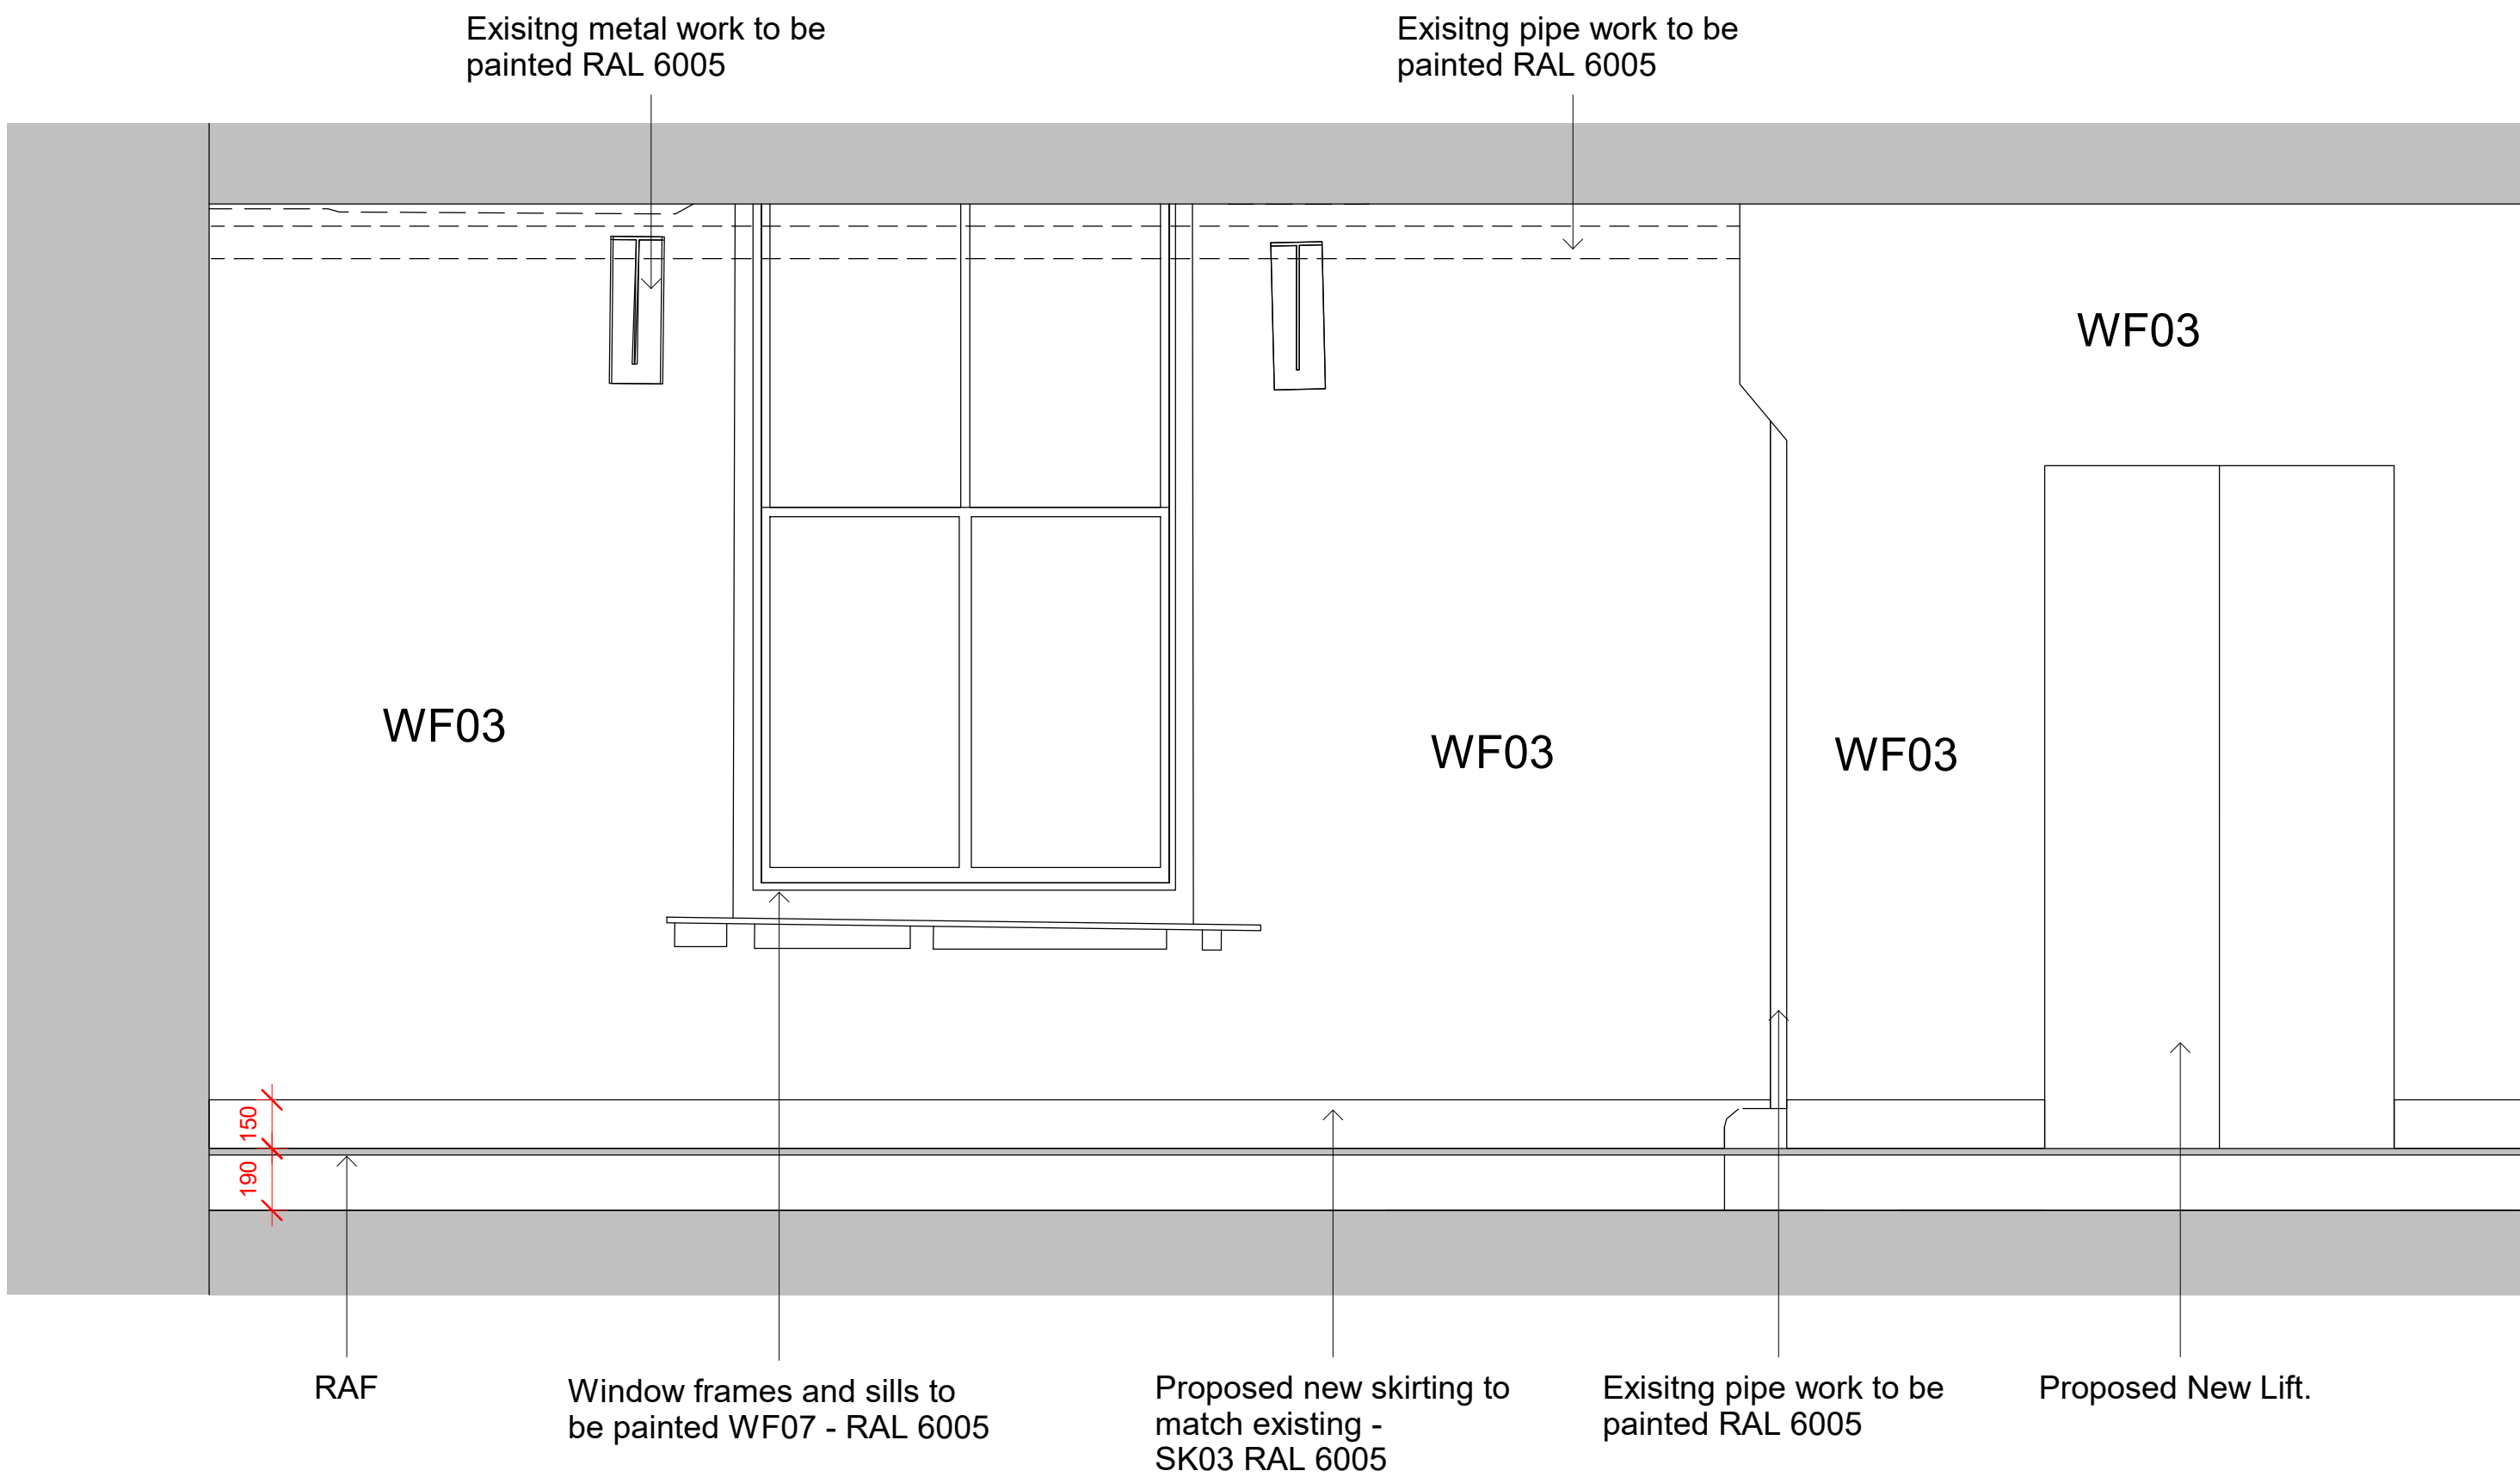

2FL - Elevation 5
1 : 20

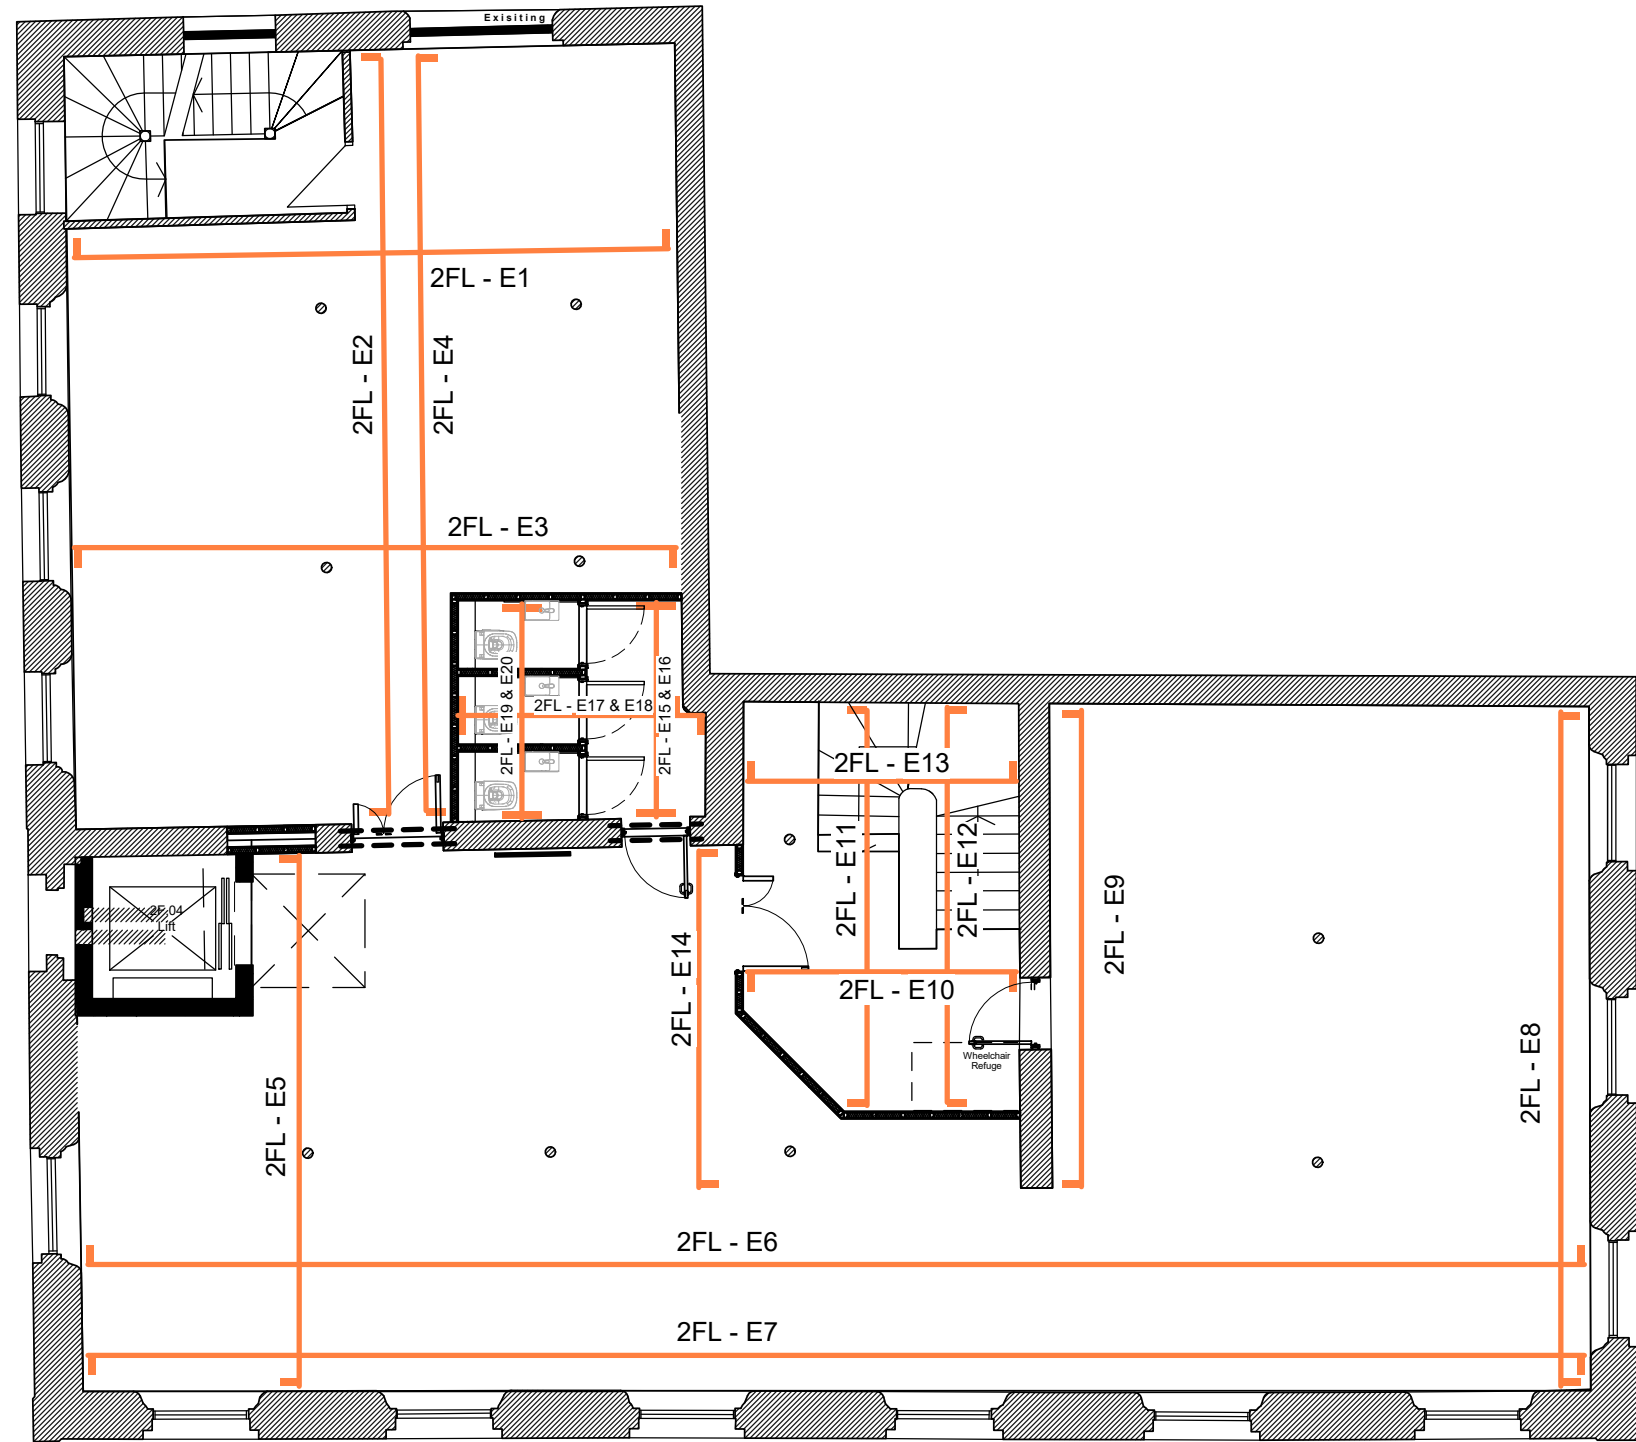

2FL Proposed Internal Elevation Layout_00
1 : 100

-	Issued for planning	18.04.23	ES	SV
REV	DESCRIPTION	DATE	BY	CHK
CLIENT NAME				
T&M Real Estate				
PROJECT NAME				
Lindencourt				
DWG TITLE:				
2FL Proposed Internal Elevations_00				
DWG NO: 13_200				
REVISION: -				
SCALE As indicated @A0				
DRAWN: ES				
DWG STATUS:				
Planning				