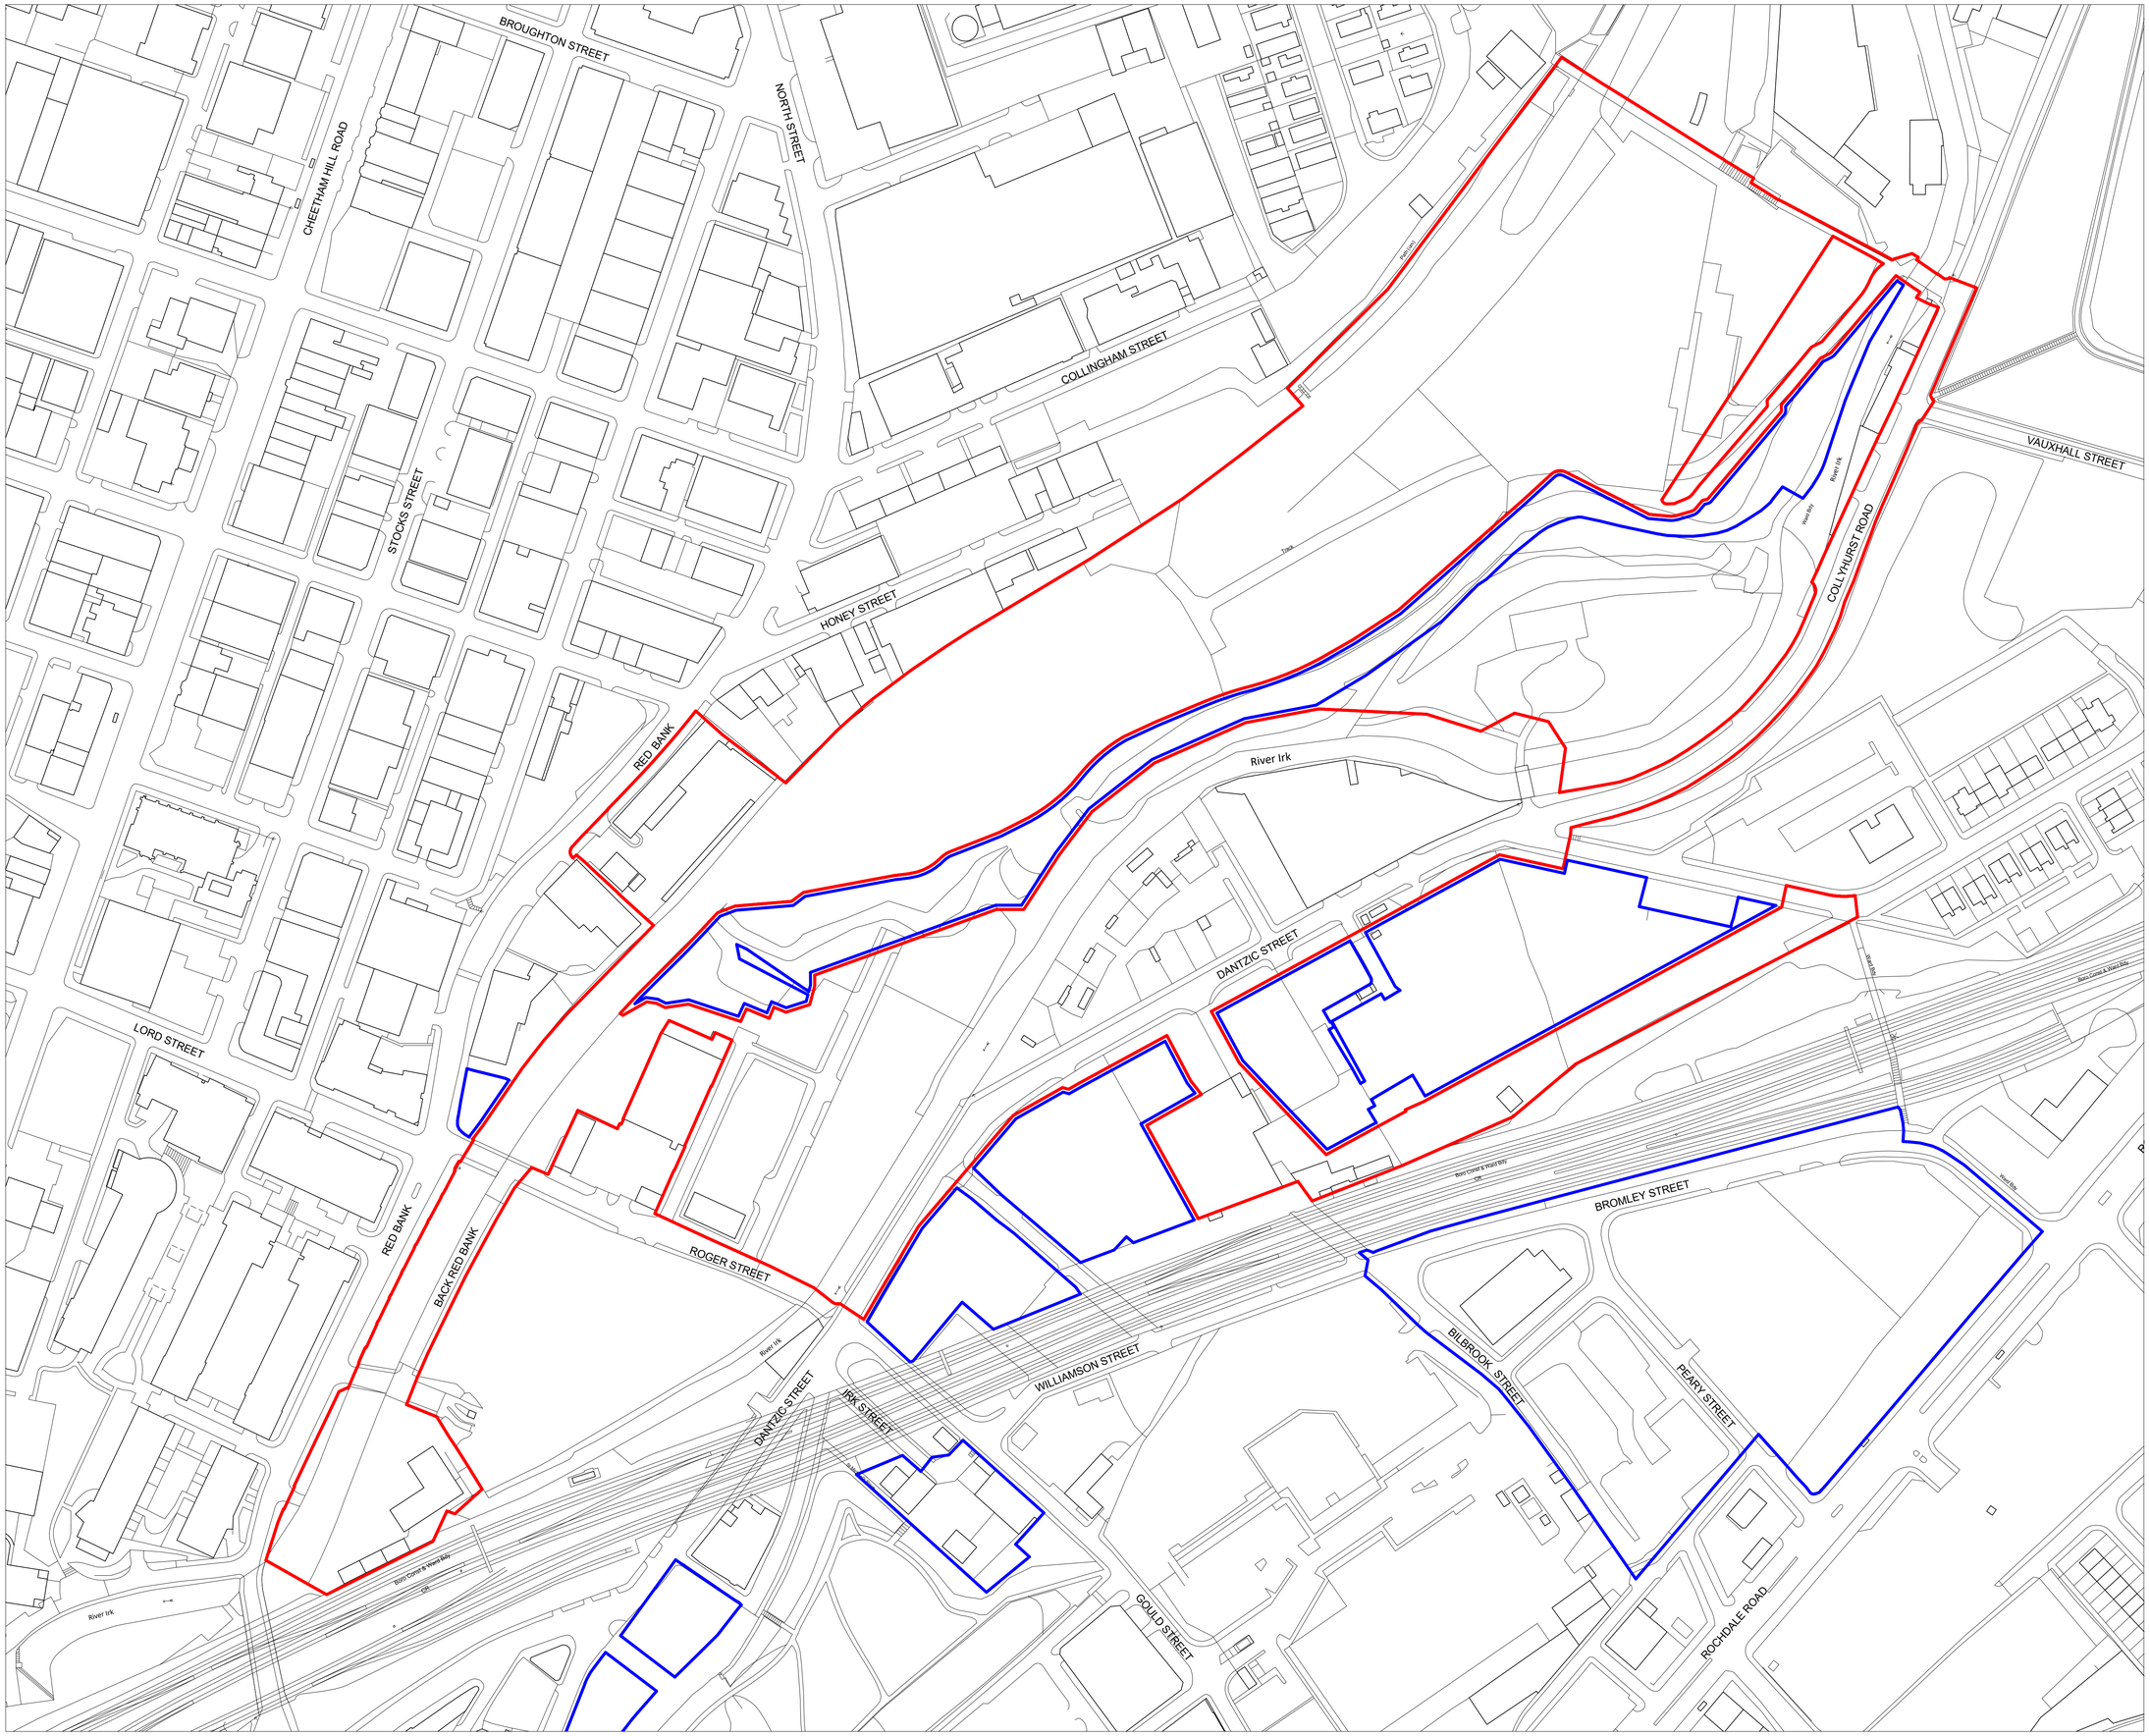

© Maccreanor Lavington Ltd.

Do not scale from this drawing. Verify all dimensions on site. Drawing should be read in conjunction with information from all other design consultants and contractors. All drawings in digital format are for reference only, paper copies are available on request.

0 25 75m

FOR APPROVAL

Legend:

- Outline planning application boundary
- Land owned or controlled by applicant

Rev	Details	Drwn	Chkd	Date
P1	Issed for Planning	AE	BC	21/04/23

MACCREANOR LAVINGTON
Vijverhofstraat 47
3032 SB Rotterdam
The Netherlands
+31(0)10 443 90 60

Proj. No.: 524
Project: Red Bank Manchester
Status: Issed for Planning
Sheet Name: Site Location Plan
Client: FEC
CDE ID: RDB-MLM-00-RF-DR-AR-111001
Scale: 1:1250
Size: A1
Rev.: P1