



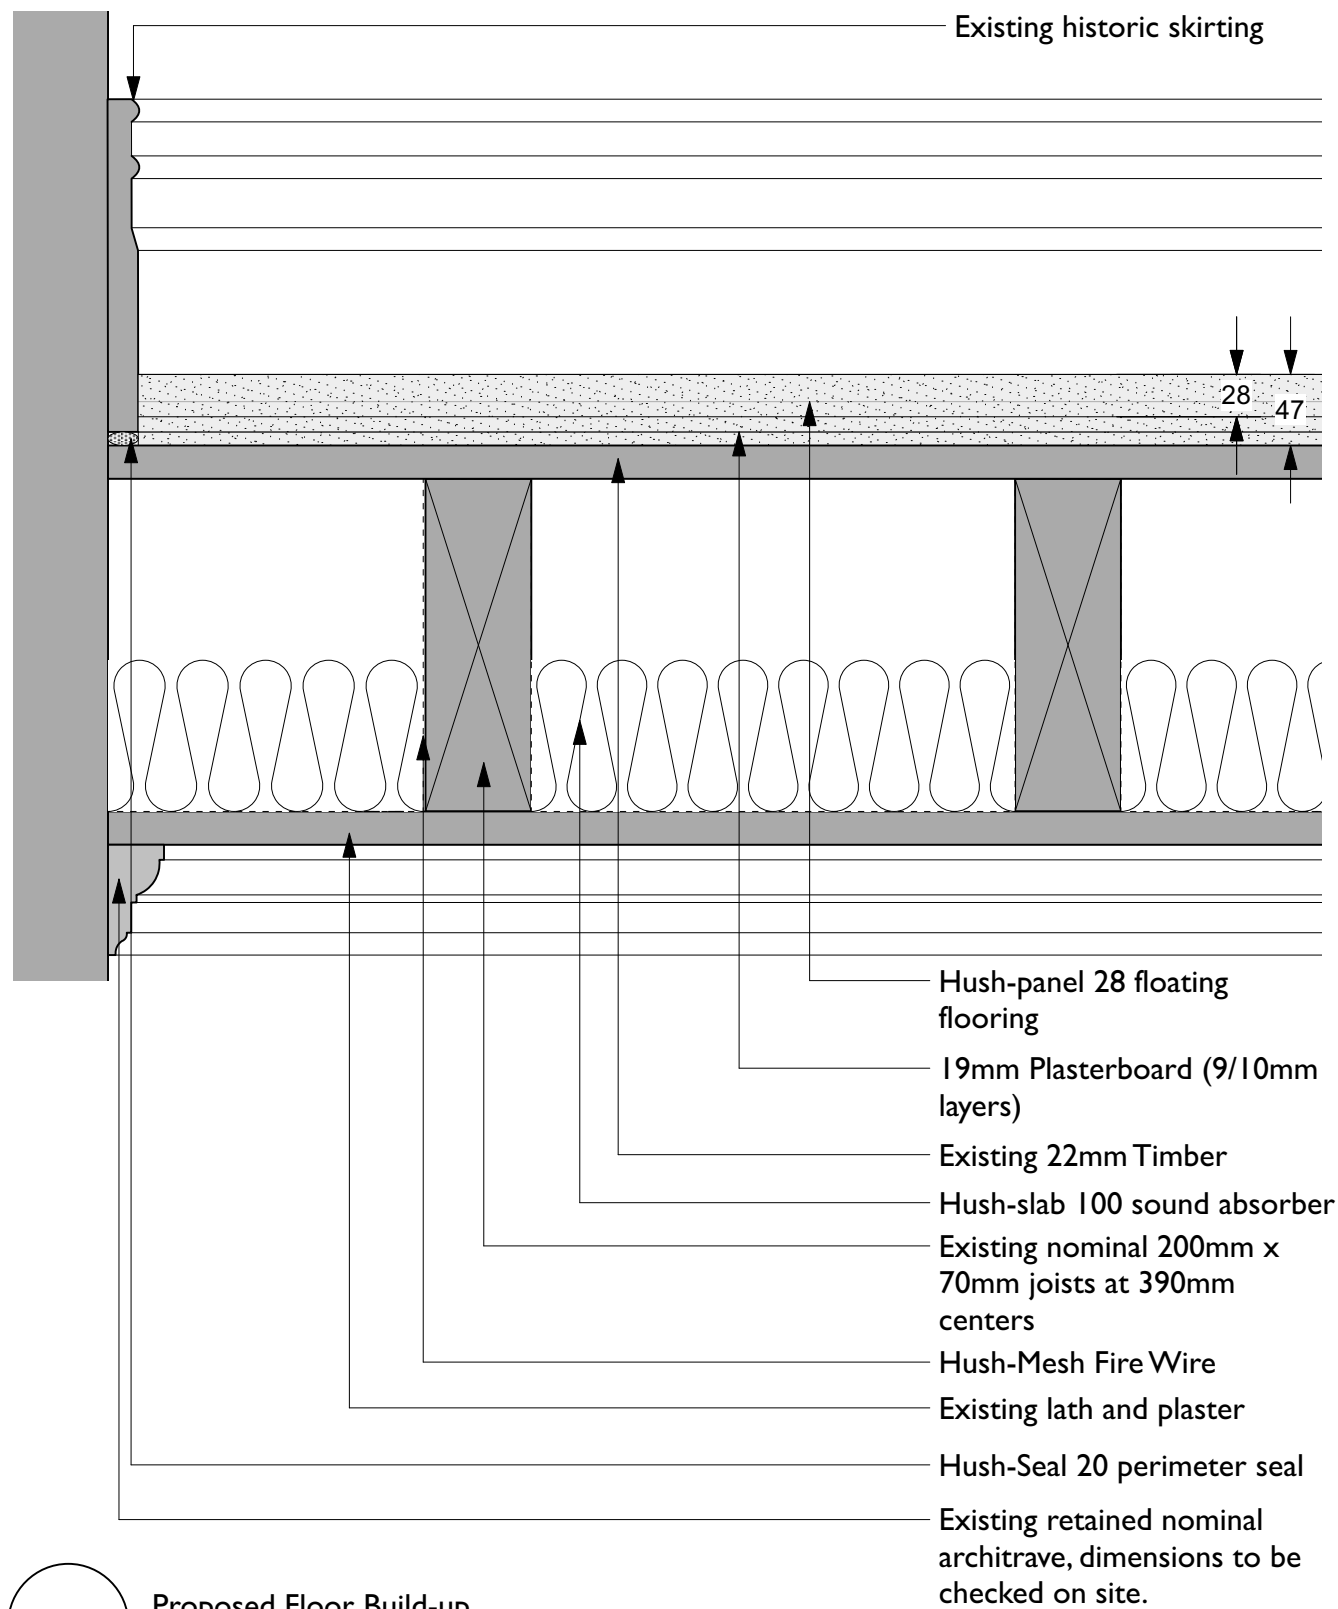

1

Proposed Floor Build-up
Scale: 1:5

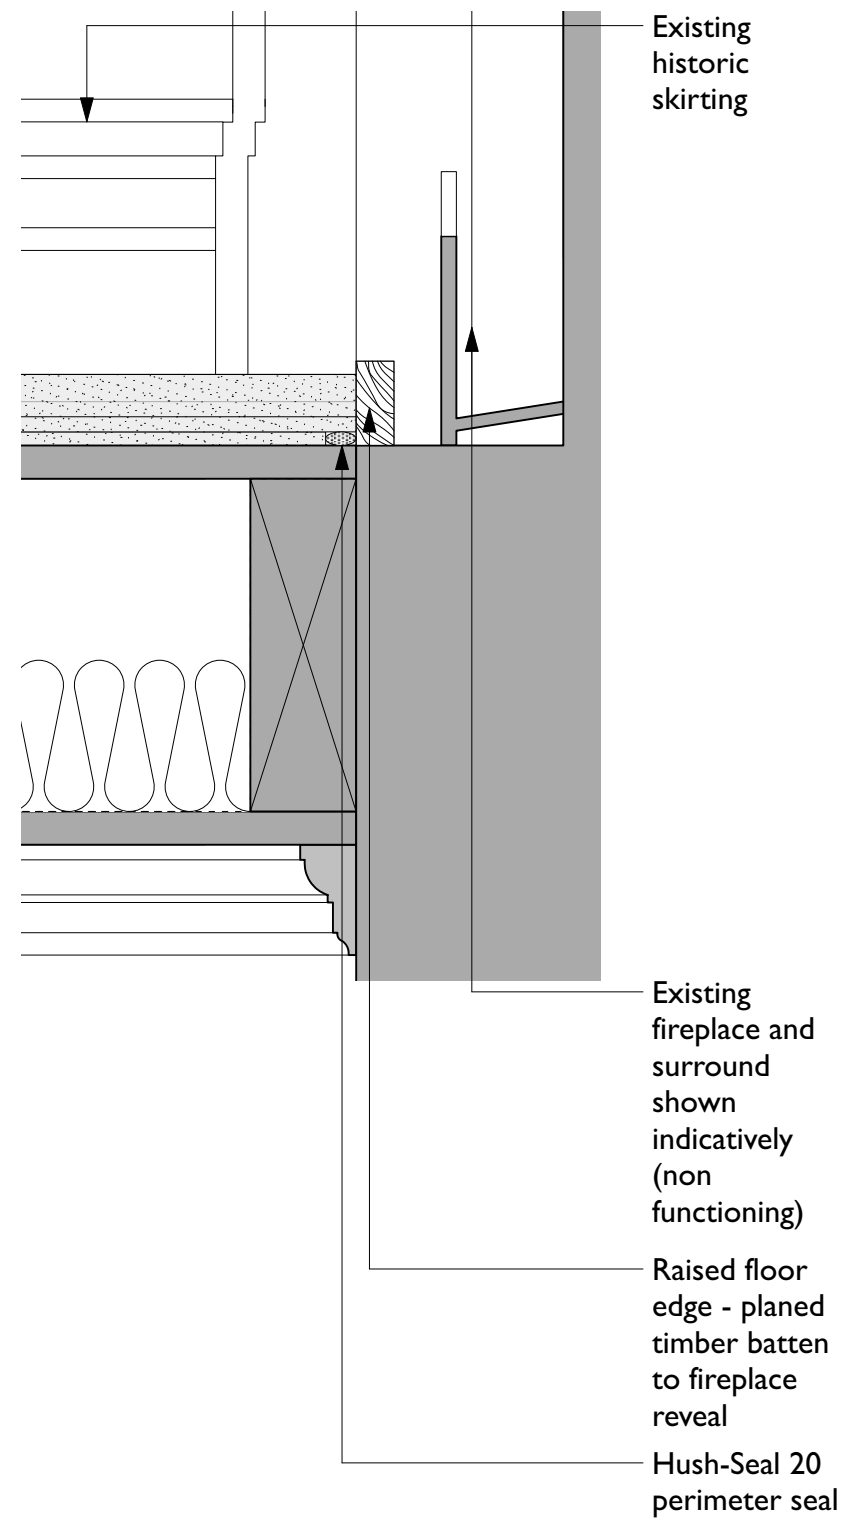

2

Floor Edge at Fireplace
Scale: 1:5



Existing floor



Typical Fireplace

A Fireplace junction detail added. HW HW
02/05/2023

Rev Note DRN CHK

St Margarets, Manchester
For Charlotte Street Estates

Typical Floor Build Up
Proposed Upgrade

scheme	1907
drwg no.	P(410)
revision	A

scale	1:100 @ A3
date first drawn	Sep:2020
drawn	RMS VV

SK sketch E existing P proposed T tender C construction F1 final issue

www.ateliermb.co.uk
t 0161 236 0051
e architect@ateliermb.co.uk



Atelier MB
Urban Architects