


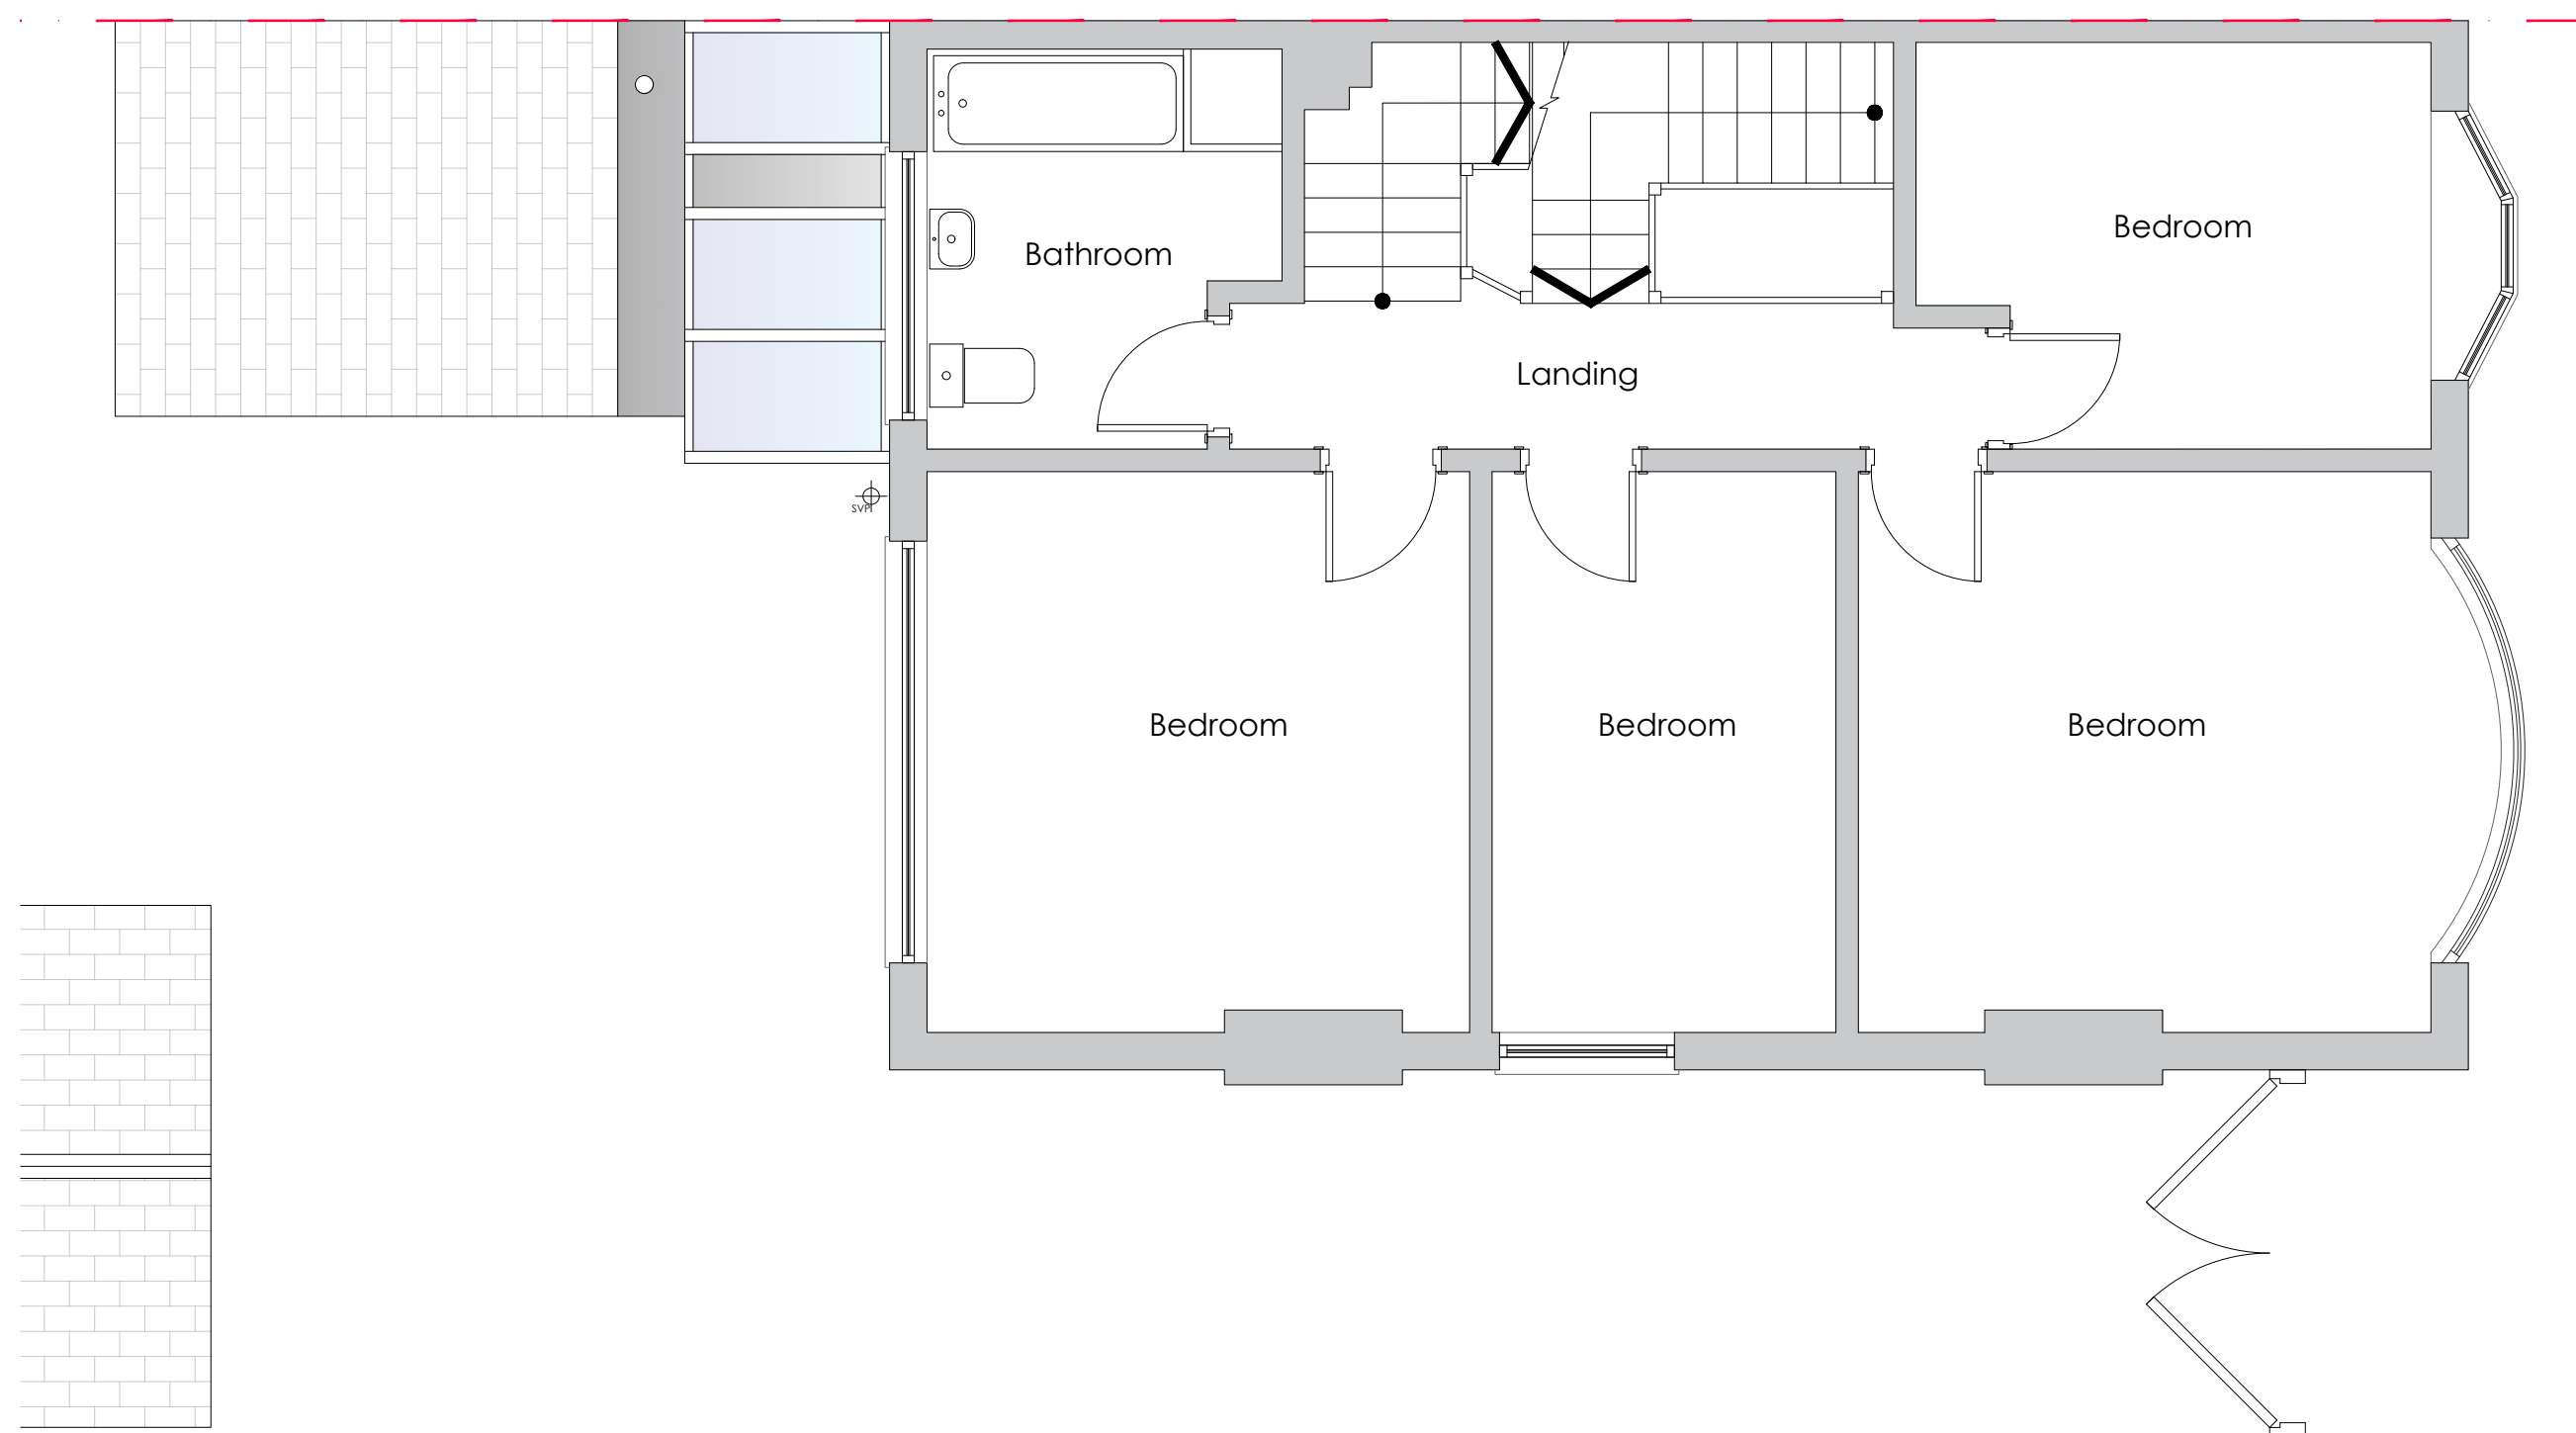

Project.

3 Longton Avenue,
West Didsbury, M20 3JN

Scale.

1:50 @ A3

Title.

Existing
First Fl Plan

Drwg No.

003

