




Mason Street Elevation




window design to match the adjacent property

type W20 metal casement windows with 16mm double glazed units to be installed in accordance with the manufacturers recommendations By **Crittall** or similar approved

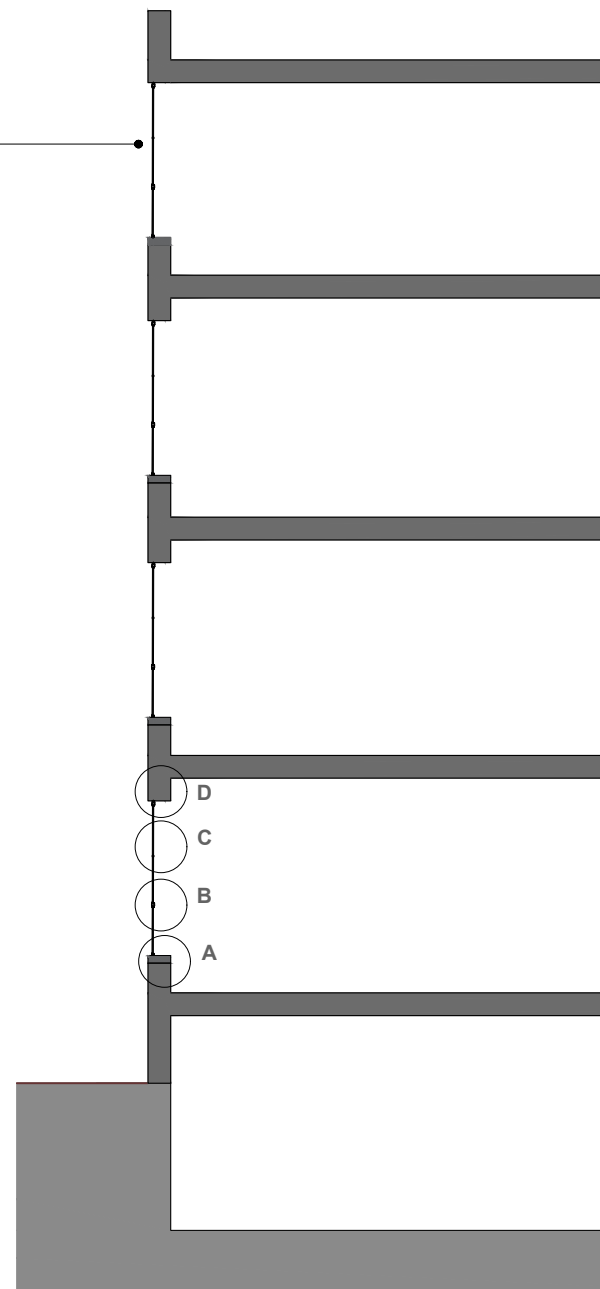

section through windows 1:100

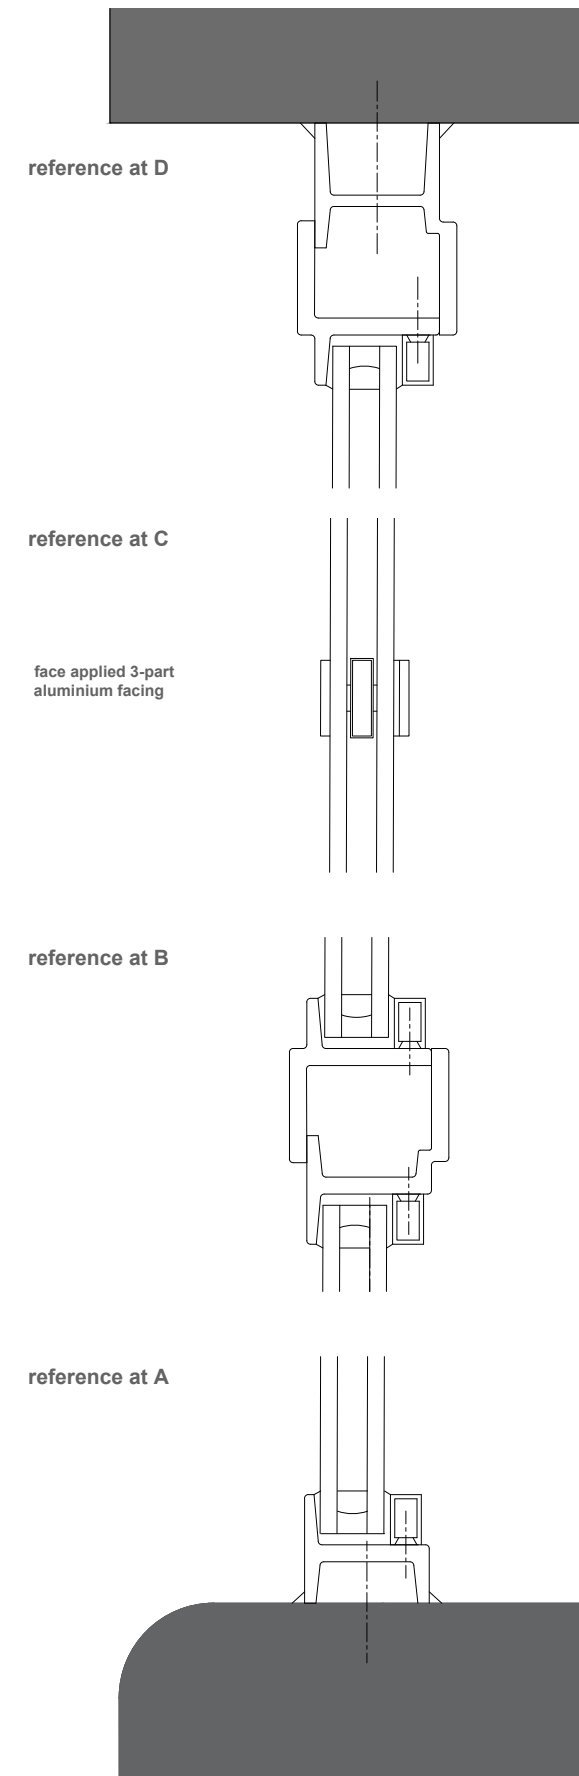

section details of W20 windows scale 1:2
steel windows or powder coated aluminium

W20	
Up to 16 mm units	
1.2 W/m²K (4-8K-4side)	
Bead glazed/solid bed glazing	
Externally or internally	
Heavy domestic / commercial	
Short equal, long inside, long equal legs also available	45
Face applied aluminium 3-part glazing bar	45
True steel glazing bar	69
Short equal, long inside legs also available	32

Sigma Properties
30 Mason Street
Ancoats
Manchester

Window Details

work to figured dimensions

© CJ Partnership owns the copyright of this design / drawing which must not be reproduced in whole or in part without the written permission of CJ Partnership

contract no

3634

drawn by

PDC

drawing no

12

date

November 2022

revision

A

scale @ A3

1:200, 1:100, 1:2

Planning

Revisions:
A. Detailed window sections and specification added.PDC,February 2023

Blue Pit Mill Queensway
Castleton Rochdale OL11 2PG

+44 (0)1706 631347

info@cjpartnership.com

www.cjpartnership.com

CJPARTNERSHIP
ENVIRONMENTAL ARCHITECTS

